




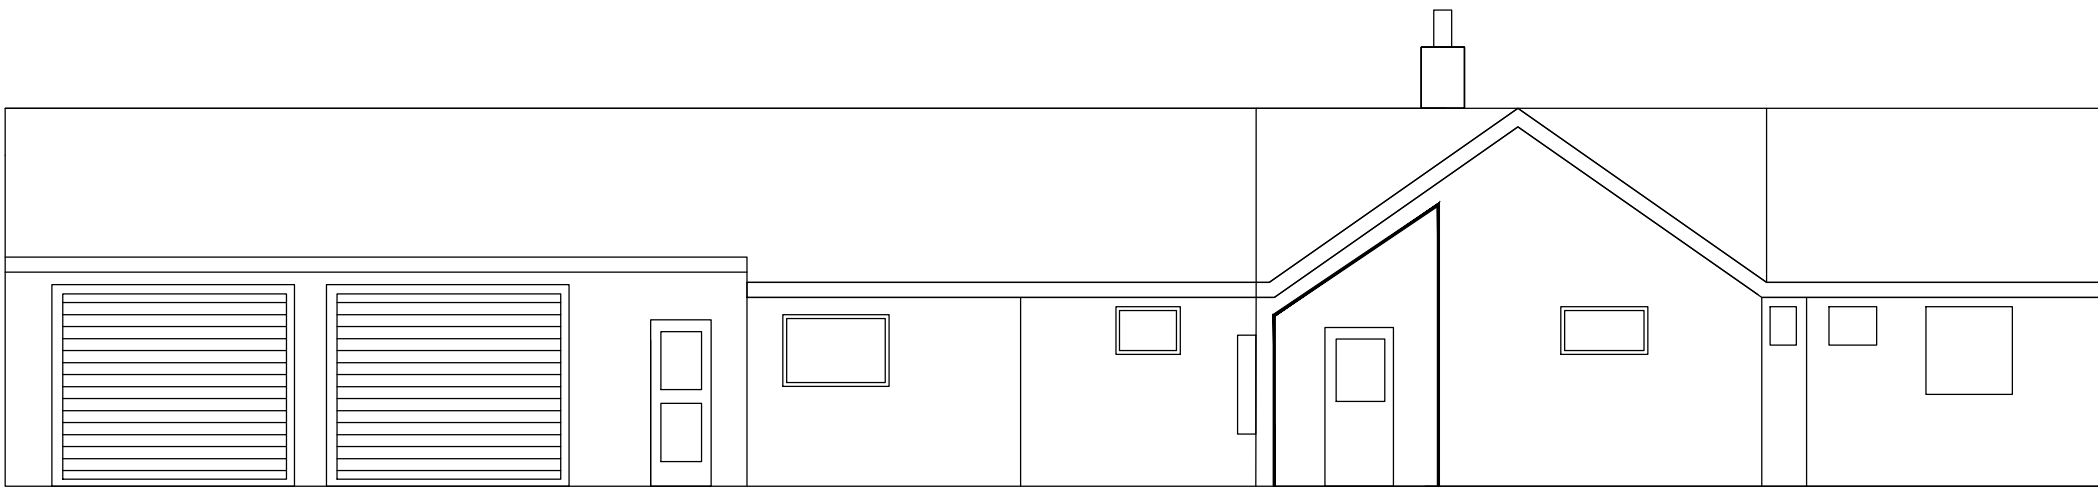


SOUTH EAST ELEVATION
FRONT ELEVATION TO HORN CROFT

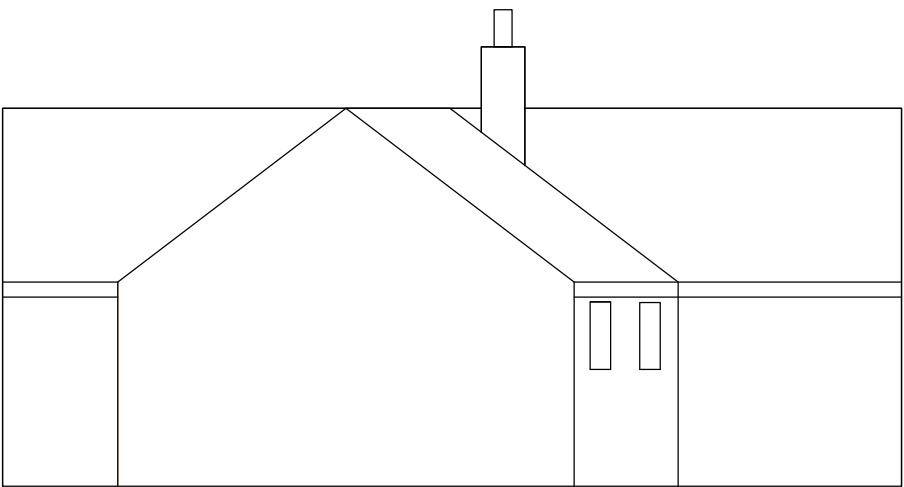


NORTH EAST ELEVATION
SIDE ELEVATION (R)

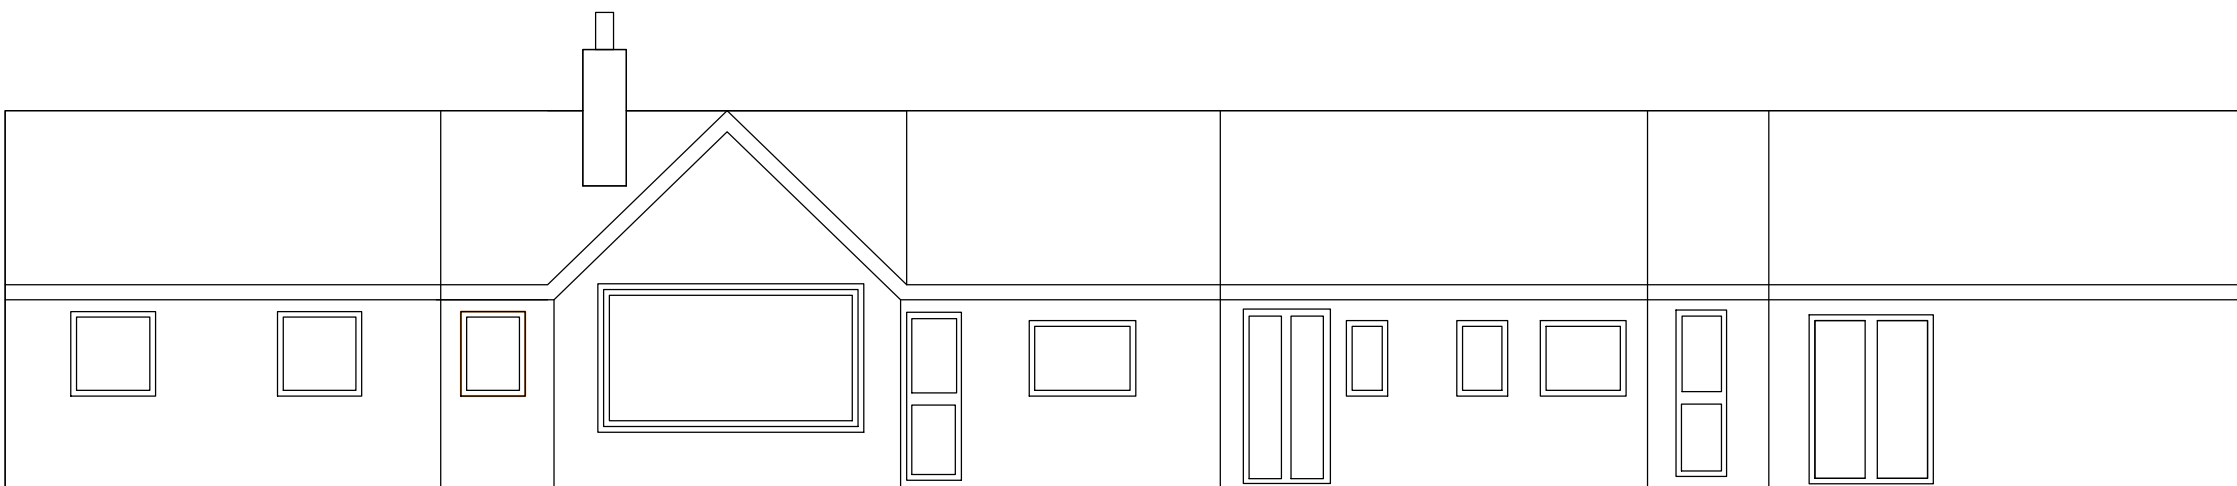


NORTH WEST ELEVATION
REAR ELEVATION

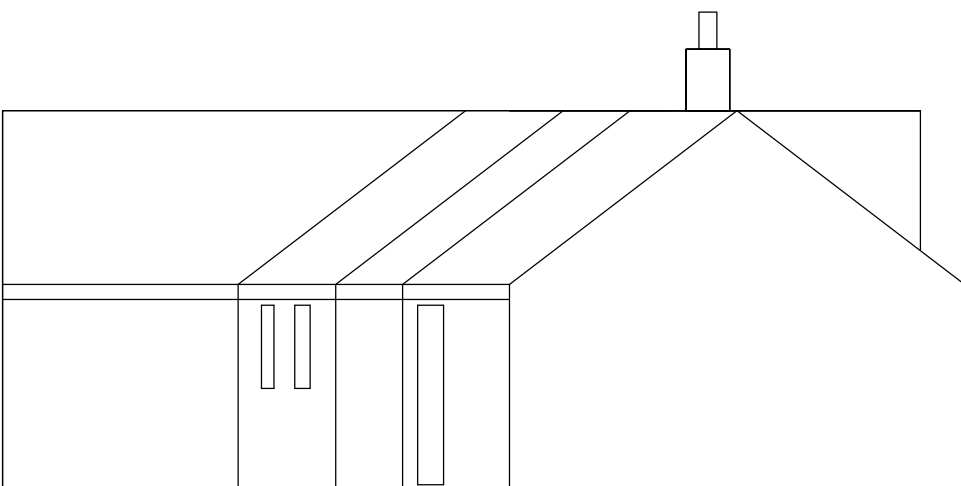

SOUTH WEST ELEVATION
SIDE ELEVATION (L)

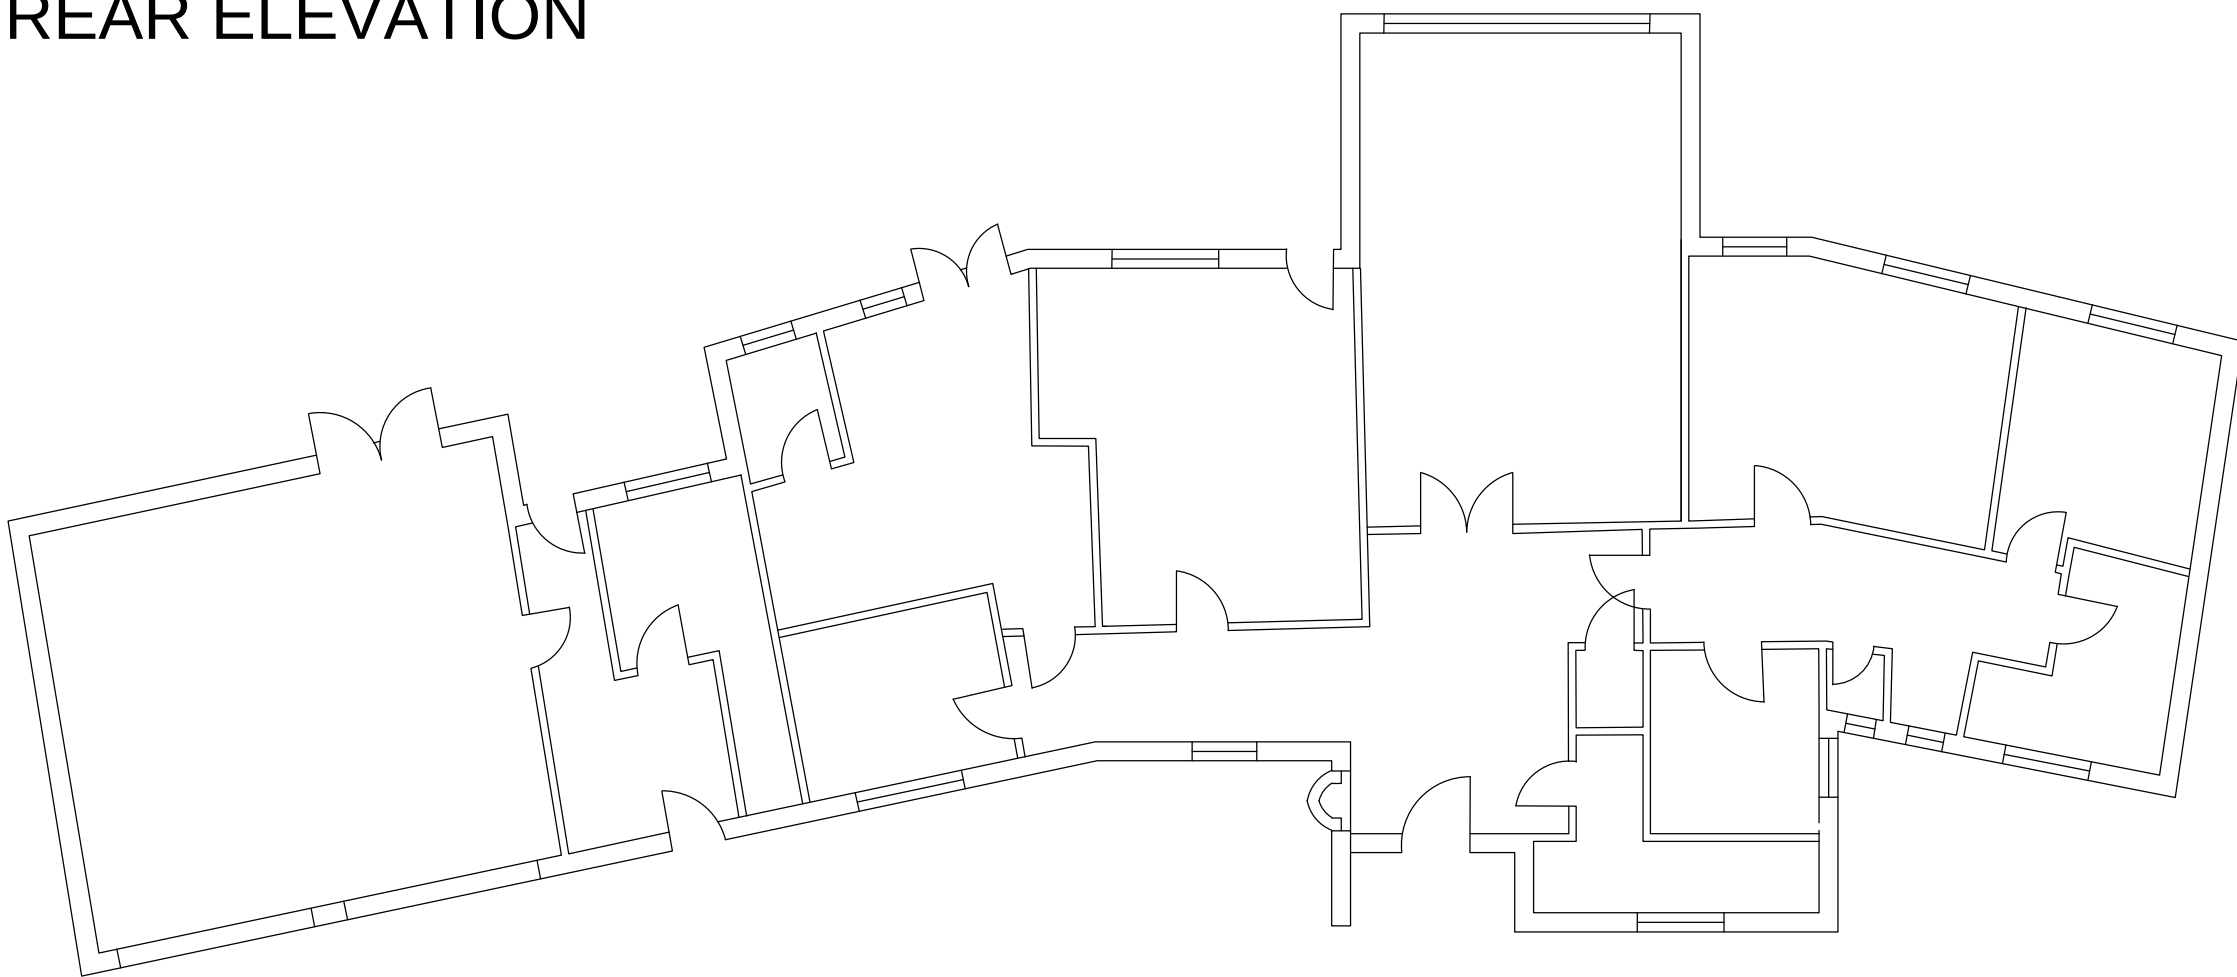


FLOOR PLAN

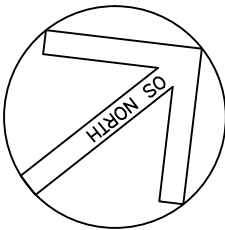

EXISTING DWELLING
TO BE DEMOLISHED

1:100 METRES 0 1 2 3 4 5

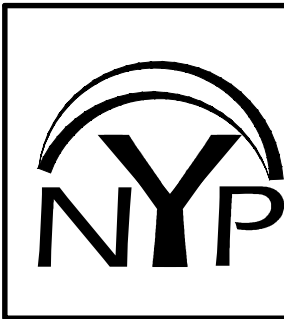

1. THIS DRAWING AND THE COPYRIGHTS AND PATENTS THEREIN ARE THE PROPERTY OF NYP ARCHITECTURAL SERVICES LLP. REGISTERED IN ENGLAND AND WALES NO. 4631338 AND MAY BE USED OR REPRODUCED ONLY UNDER CONTRACT.

2. CONTRACTORS AND SUB-CONTRACTORS MUST CHECK AND AGREE ALL DIMENSIONS BEFORE PREPARING SHOP DRAWINGS OR COMMENCING WORK ON SITE.

3. CONTRACTORS ARE RESPONSIBLE FOR INFORMING THE DESIGNER OF ANY DISCREPANCY DISCOVERED ON THIS DRAWING OR BETWEEN THIS DRAWING AND ANY OTHER RELATED DOCUMENT ISSUED UNDER THE STANDARD FORM OF CONTRACT IN RESPECT OF THE WORK.

4. WRITTEN DIMENSIONS ONLY ARE TO BE USED FROM THIS DRAWING. IF IN ANY DOUBT ASK FOR CLARIFICATION.

Notes.

Revisions.					
Date	Suffix	Description	Date	Suffix	Description

NYP ARCHITECTURAL SERVICES
The Grove, High Street, Dodworth, Barnsley, S75 3RQ. Tel: 01226 200989. E-mail : scott@nypas.co.uk / stephen@nypas.co.uk

Project. PROPOSED DWELLING 1 HORNCROFT CAWTHORNE BARNSELEY		Client.	
Drawing Title. FLOOR PLANS AND ELEVATIONS AS EXISTING	Date. JANUARY 2017	Scale. 1:100 @ A2	Rev.
	Ref. 03-21	Dwg. No. 02	