


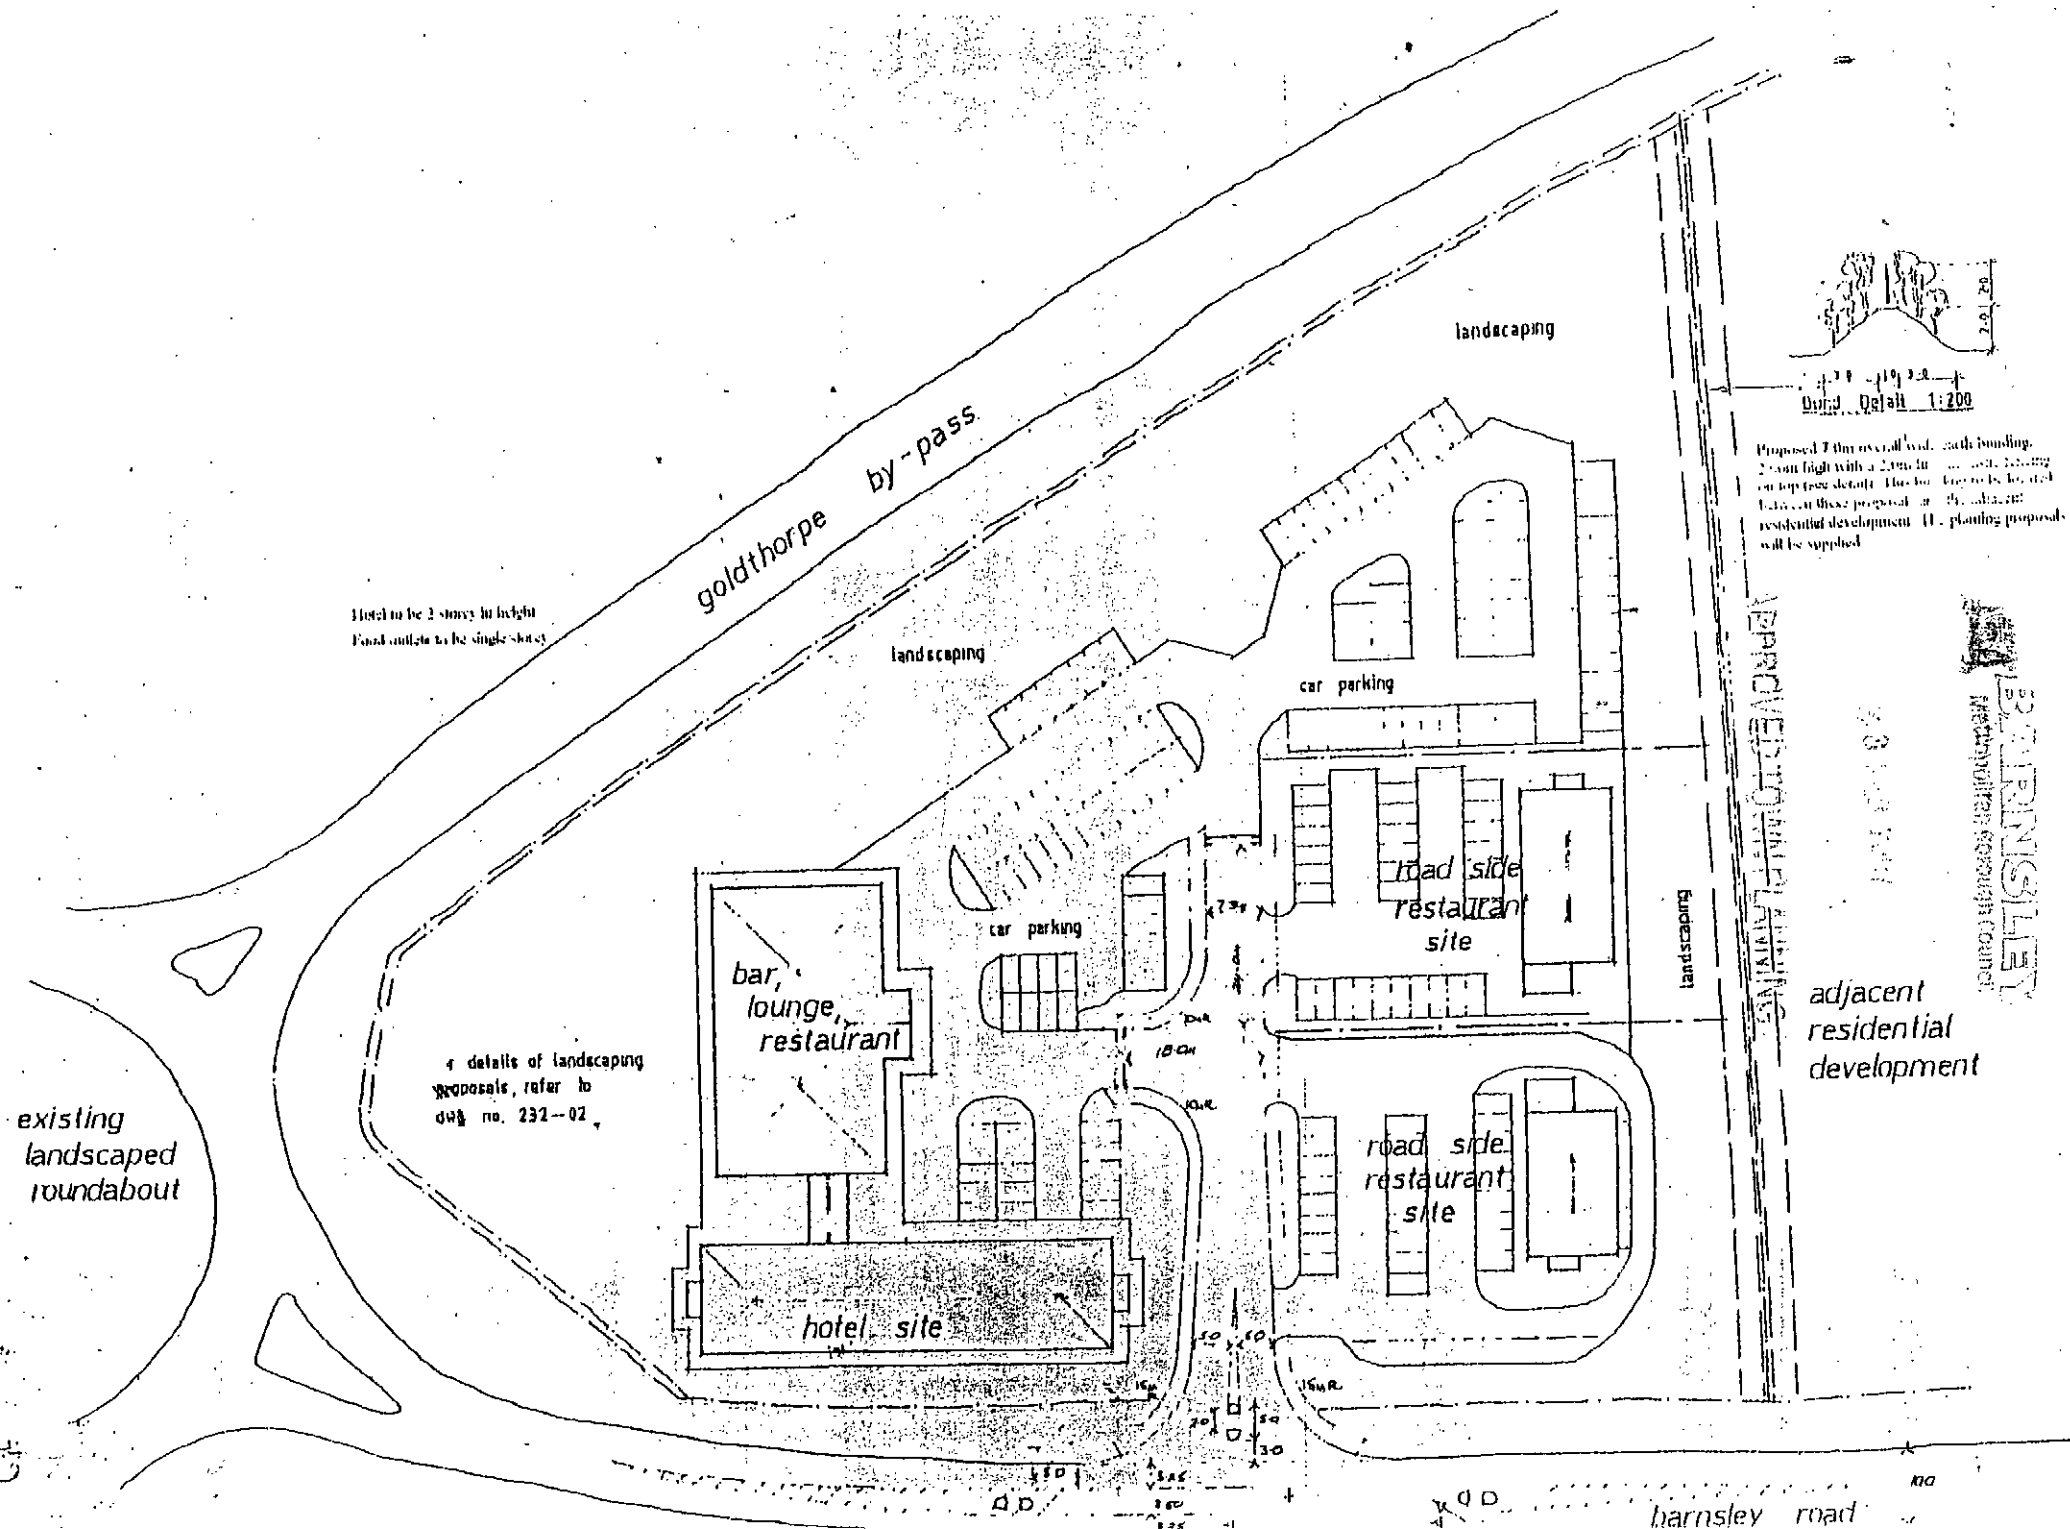

Hotel to be 2 storey in height
Food outlets to be single storey

4 details of landscaping
proposals, refer to
dwg no. 232-02

existing
landscaped
roundabout

goldthorpe by-pass

landscaping

landscaping

car parking

road side
restaurant
site

road side
restaurant
site


hotel site

bar,
lounge,
restaurant

bundscape

adjacent
residential
development

barnsley road

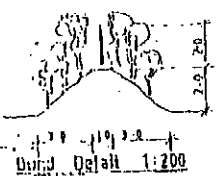

Proposed 7.0m overall width, each bounding.
2.0m high with a 2.0m fur ...
on top tree detail. This ...
data on these proposals ...
residential development. The planting proposals
will be supplied.

BARNESLEY
METROPOLITAN BOROUGH COUNCIL

APPROVED SITE PLAN