




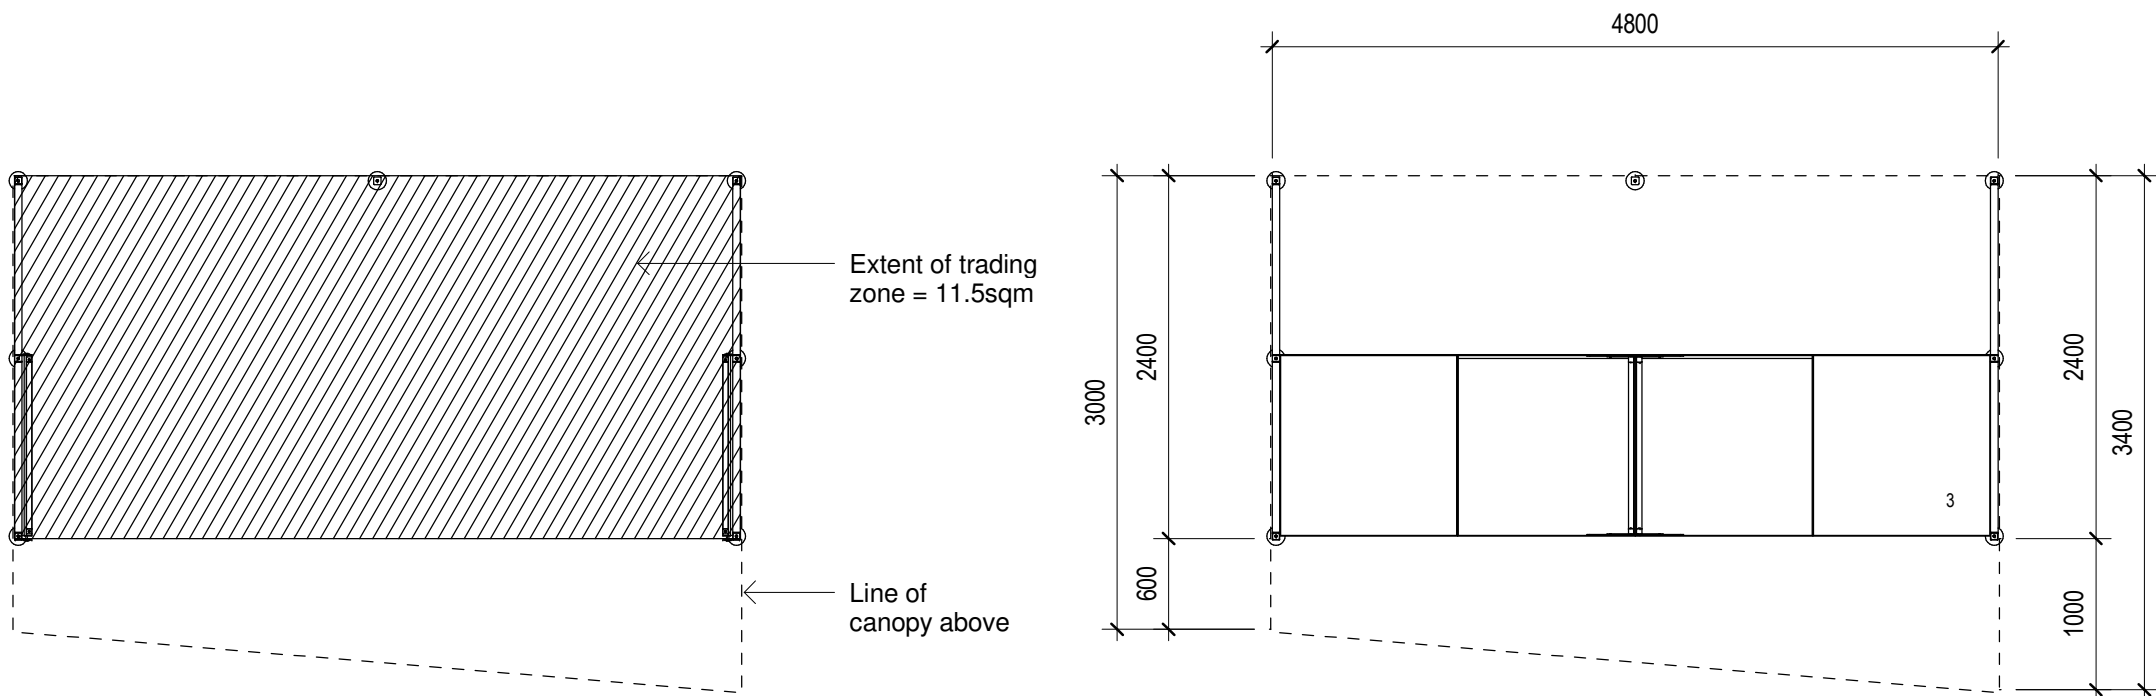


Proposed Plan (Folded Countertop)
1:50

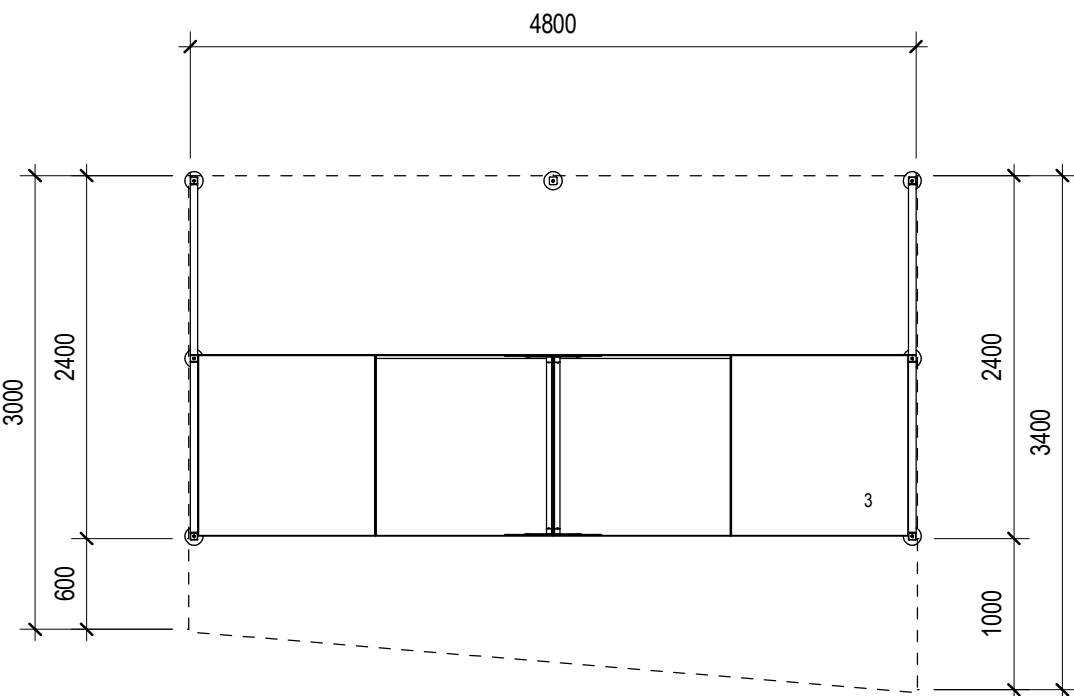


Proposed Plan
1:50

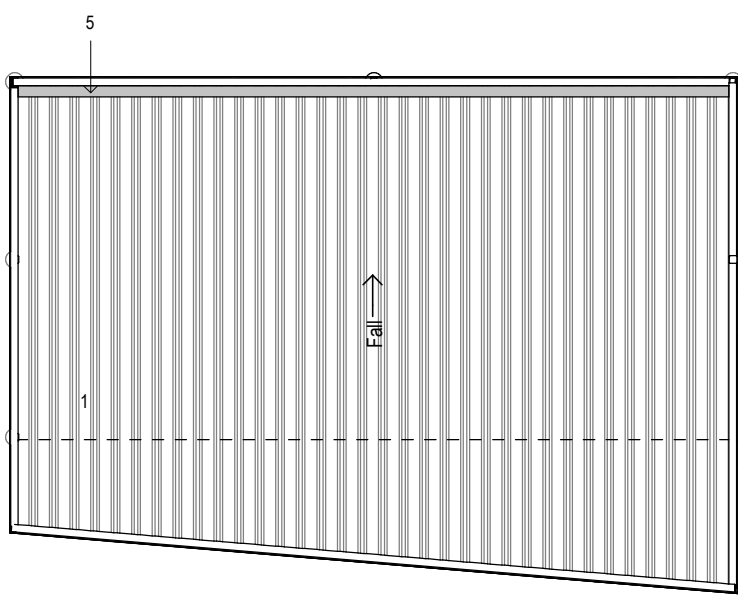


Proposed Roof Plan
1:50

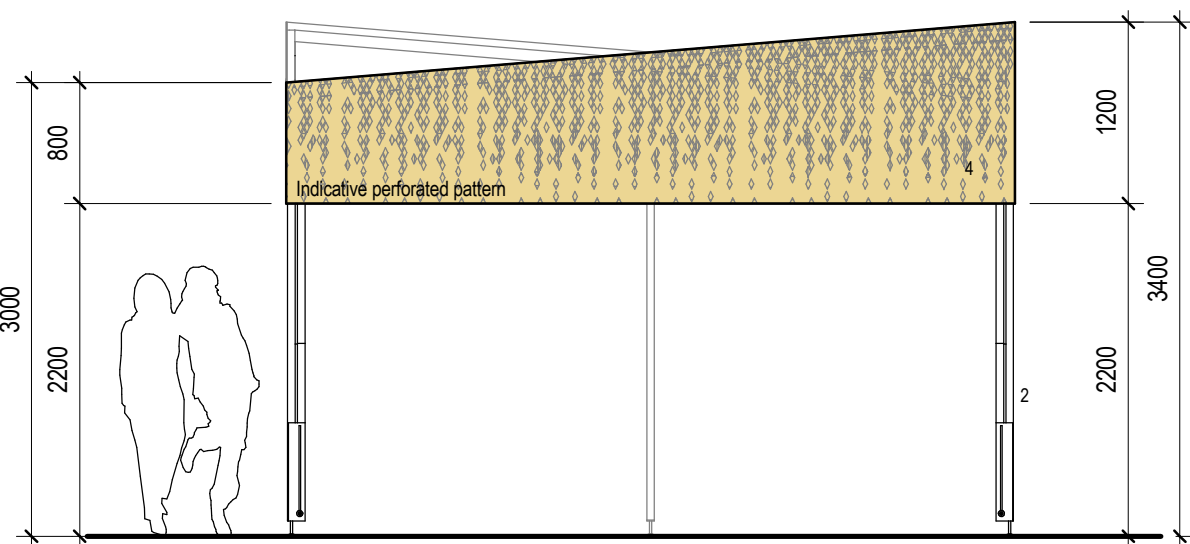


Proposed Elevation A (Folded Countertop)
1:50

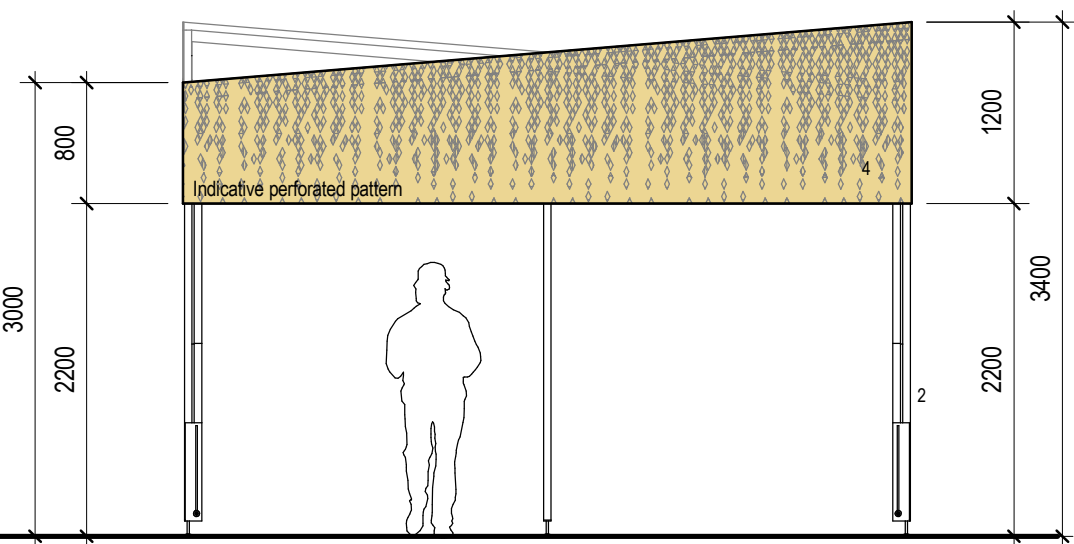


Proposed Elevation B (Folded Countertop)
1:50

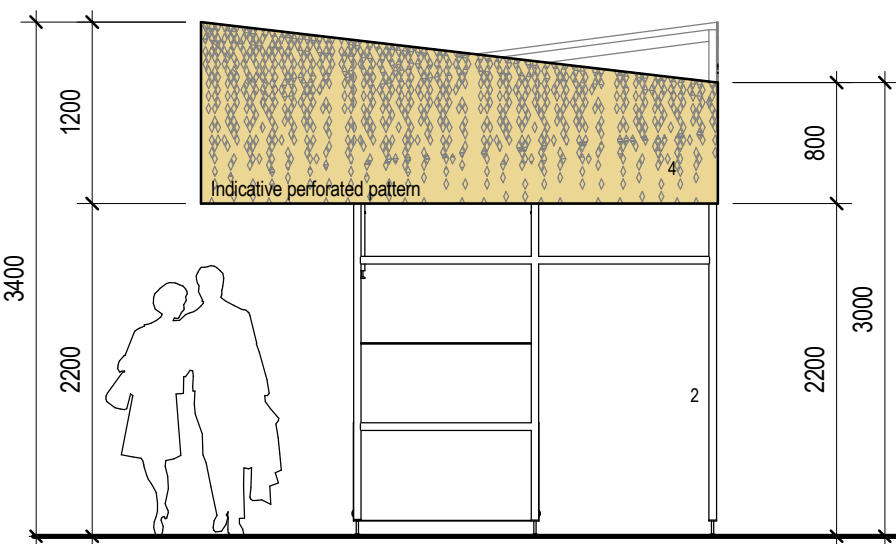


Proposed Elevation C (Folded Countertop)
1:50

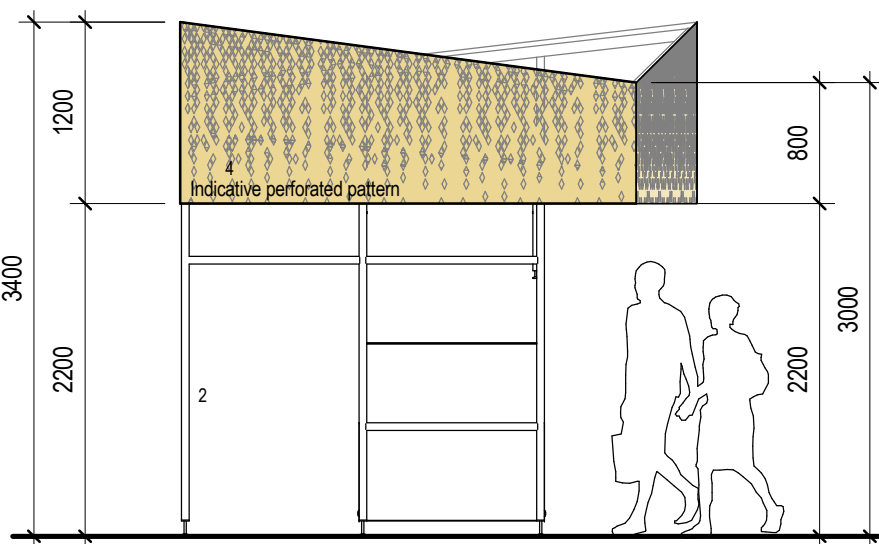


Proposed Elevation D (Folded Countertop)
1:50

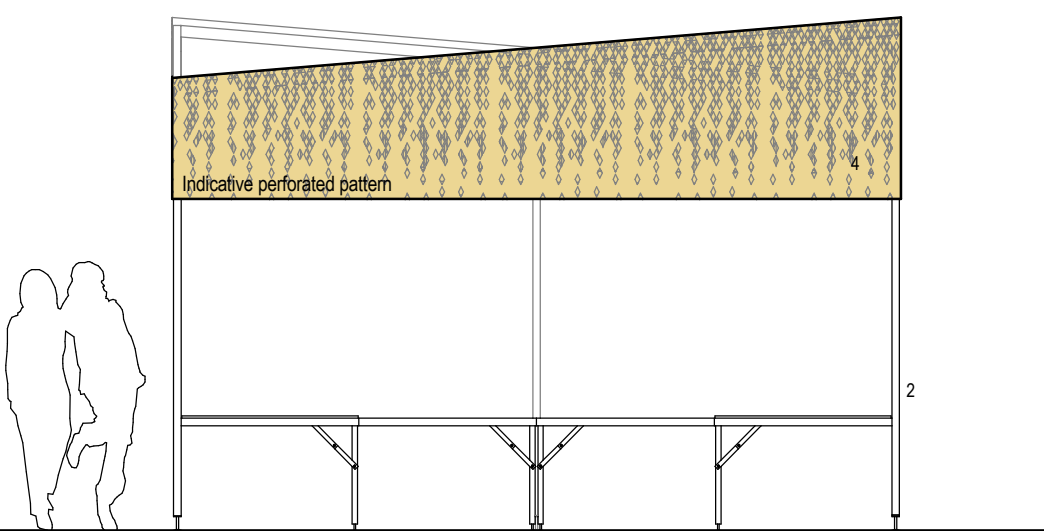


Proposed Elevation A
1:50

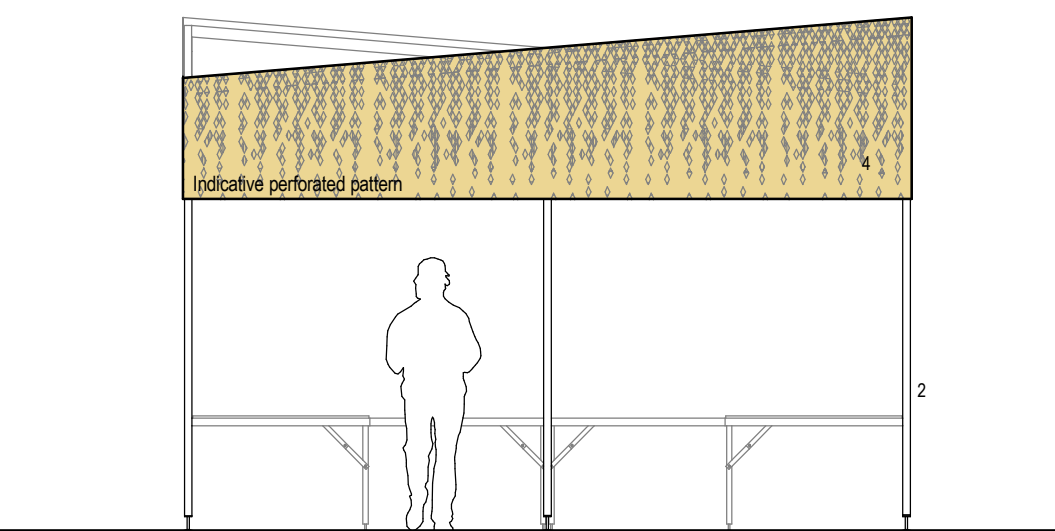

Proposed Elevation B
1:50

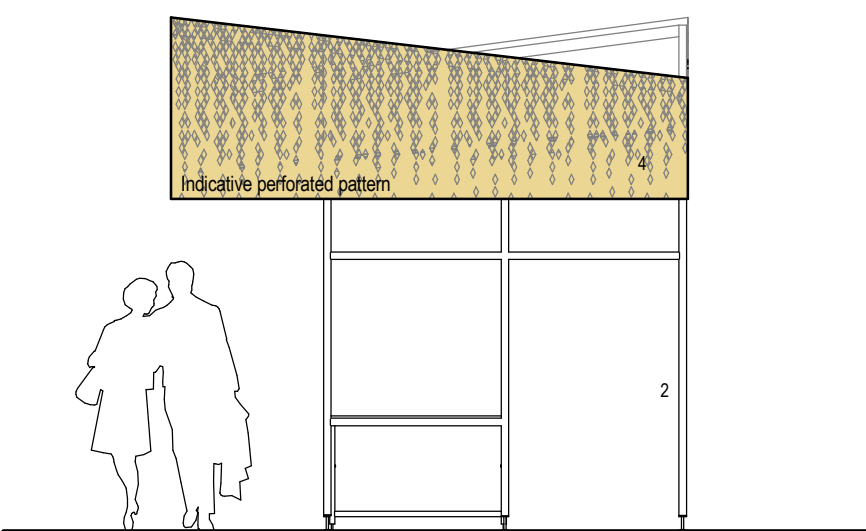


Proposed Elevation C
1:50

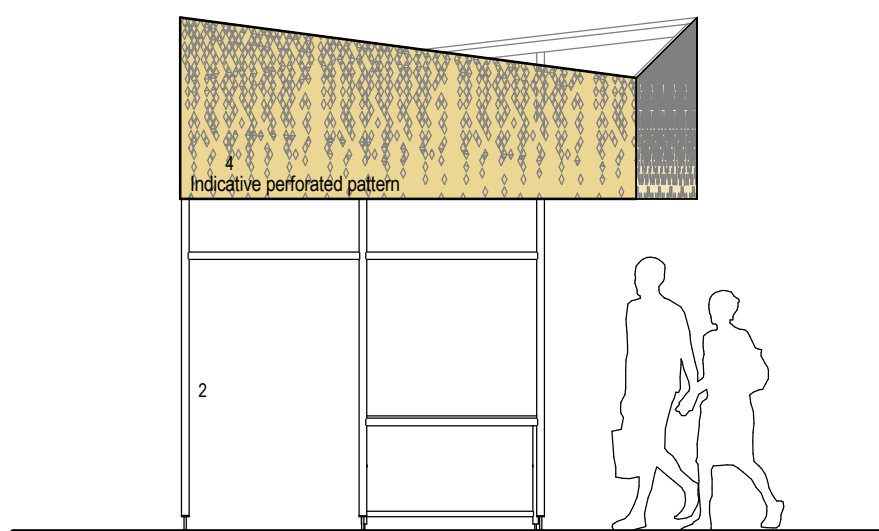

Proposed Elevation D
1:50

Notes:
• This drawing is copyright.
• Do not scale dimensions from this drawing.
• This drawing is to be read in conjunction with all other relevant drawings.
• All discrepancies on this drawing are to be reported to the architect.
• Do not modify any element of this drawing.
• Use drawing only for purpose(s) issued.
North Sign - Key Plan

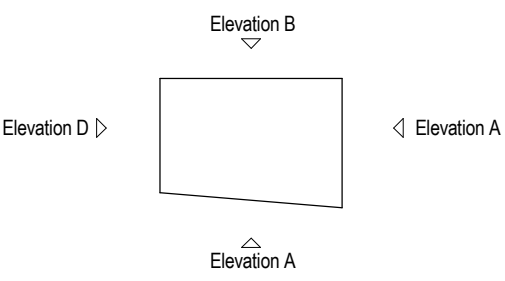


The following external model files are included within this drawing:

- KEY**
1. Roof - translucent polycarbonate
 2. Structure - painted steel
 3. Countertop - phenolic faced plywood
 4. Fascia - perforated metal cladding
 5. Concealed gutter with drainage connection to the local network

Rev	Date	Revision Notes	WL	SL
P01	27.07.18	Planning Issue.		
			Dn	Rv

Barnsley Metropolitan Borough Council

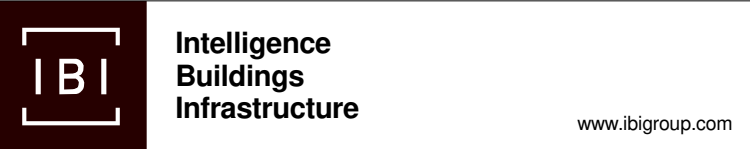

Project
Barnsley Pedestrian Bridge

Drawing Title
Proposed Outdoor Market Stall - Type 1

Job Number 50147	Drawing Originated Date 24/07/2018	PAS 1192 Status Code S4
Scale@A1 As indicated	Purpose Planning	
Drawing Number BGW2-IBI-PB-XX-PN-A-F100-0021	Revision 1	