
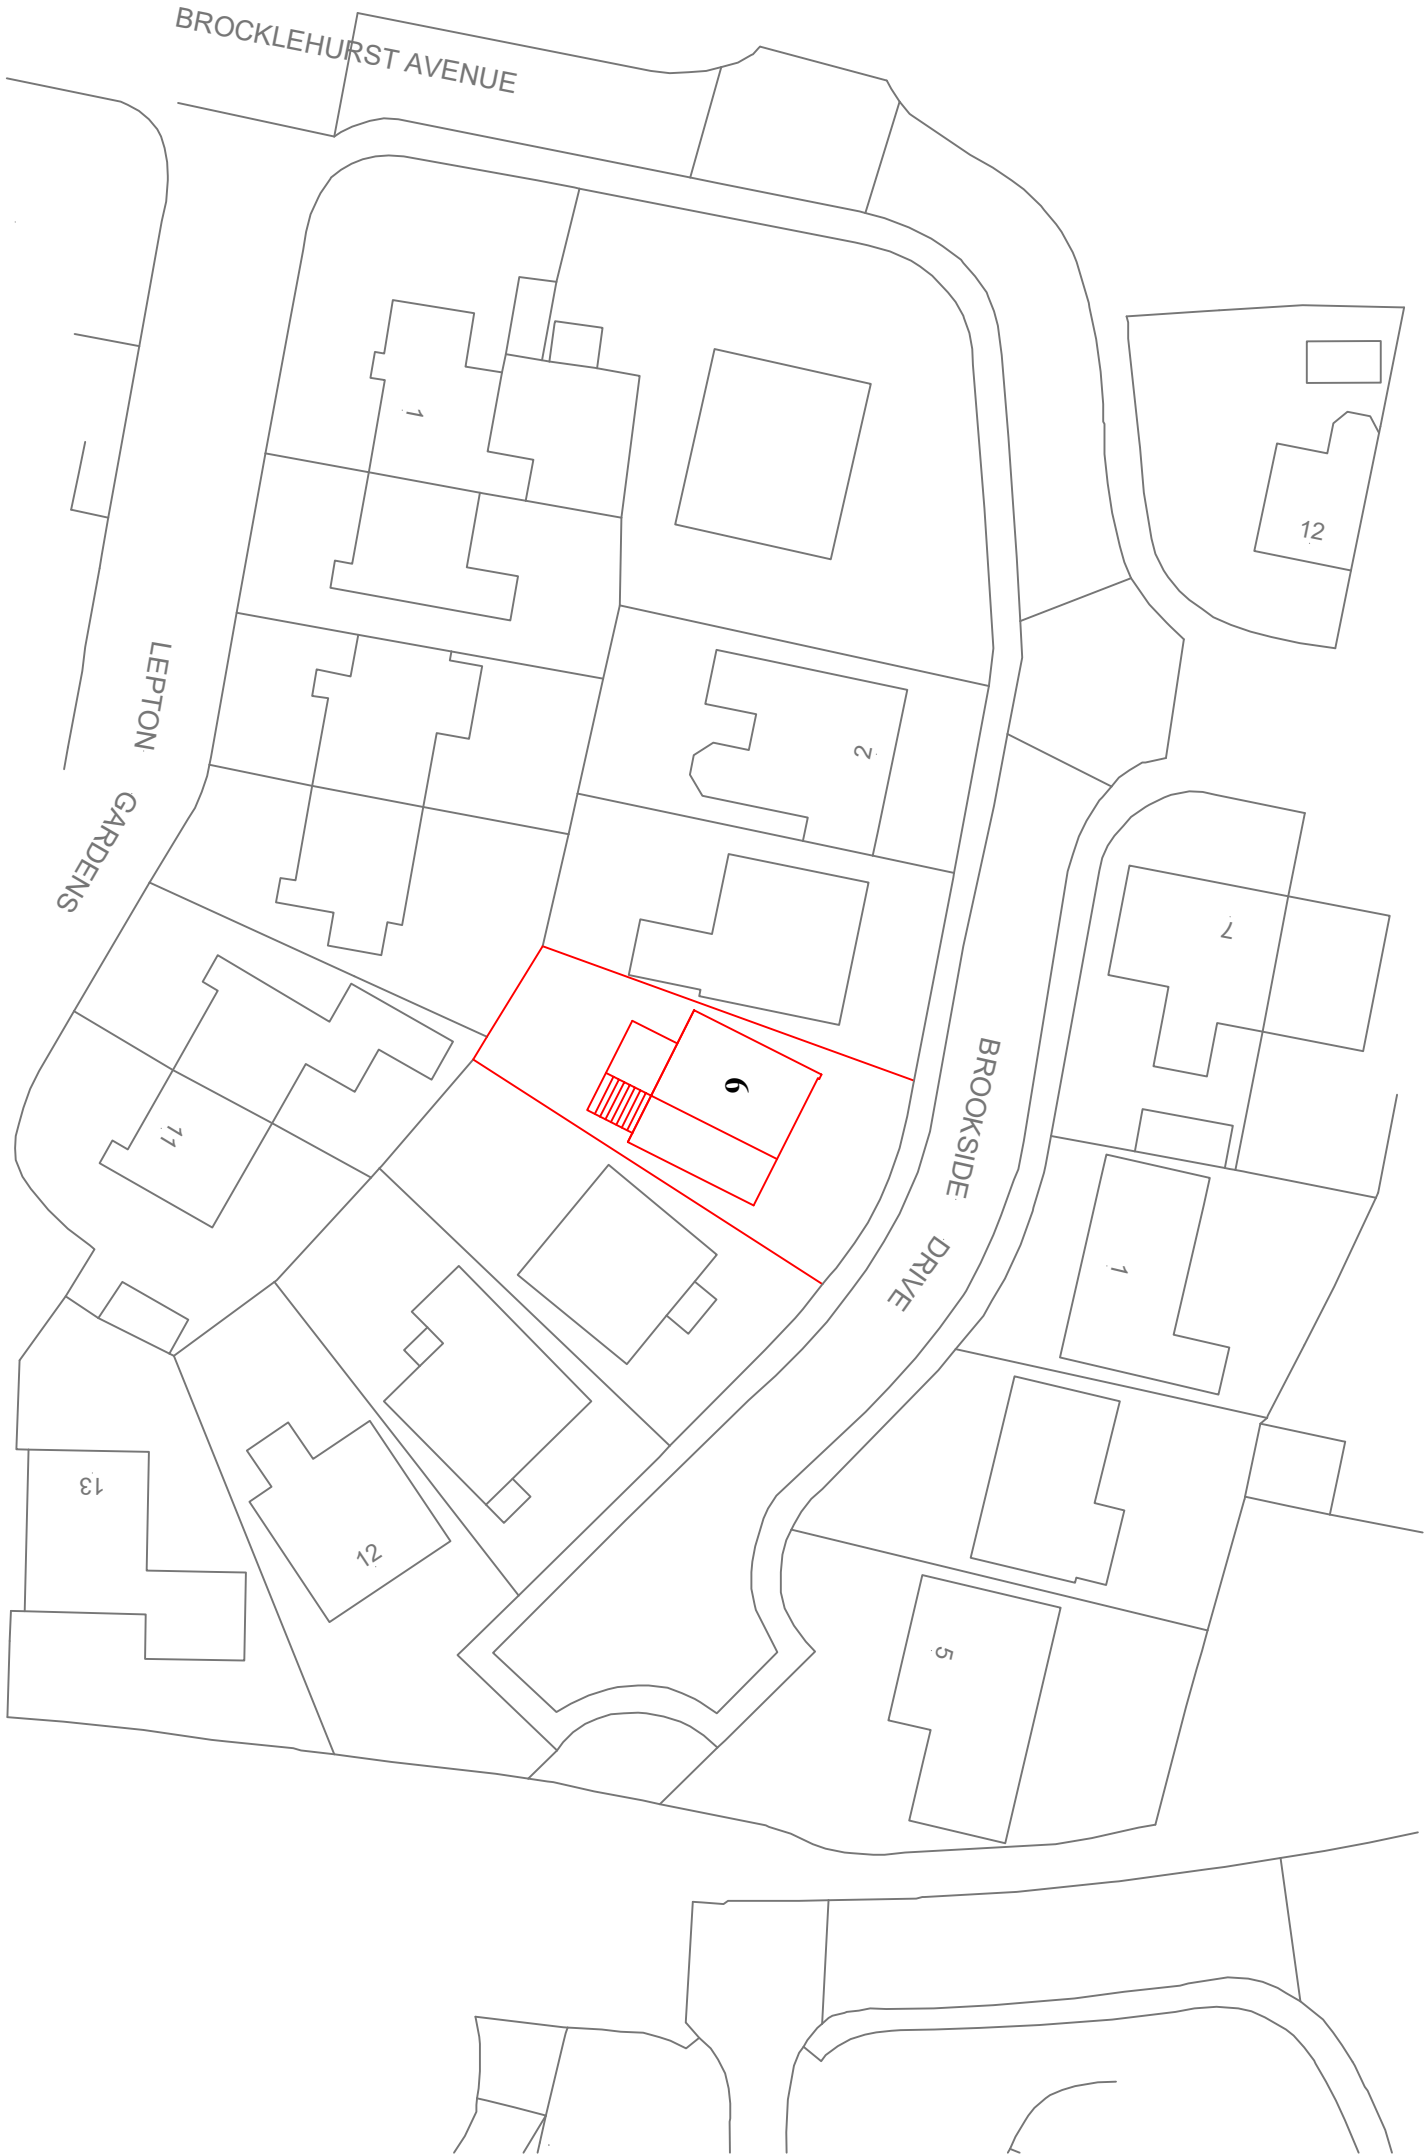


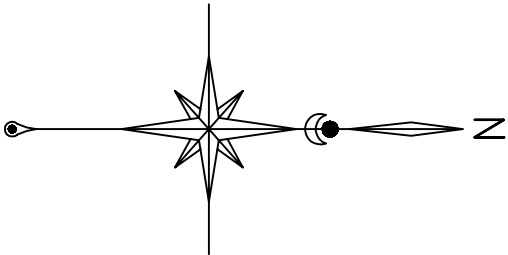

HEIGHT OF WRITING

CLIENT 6 BROOKSIDE DRIVE BARNSLEY S70 3EF		TITLE SITE PLAN WITH SURROUNDING DWELLINGS				DRAWN		SCALE 1:500 @ A3		REV					
				METRES				DATE 15/01/2024		DRG No 002				