






Proposed Rear Elevation

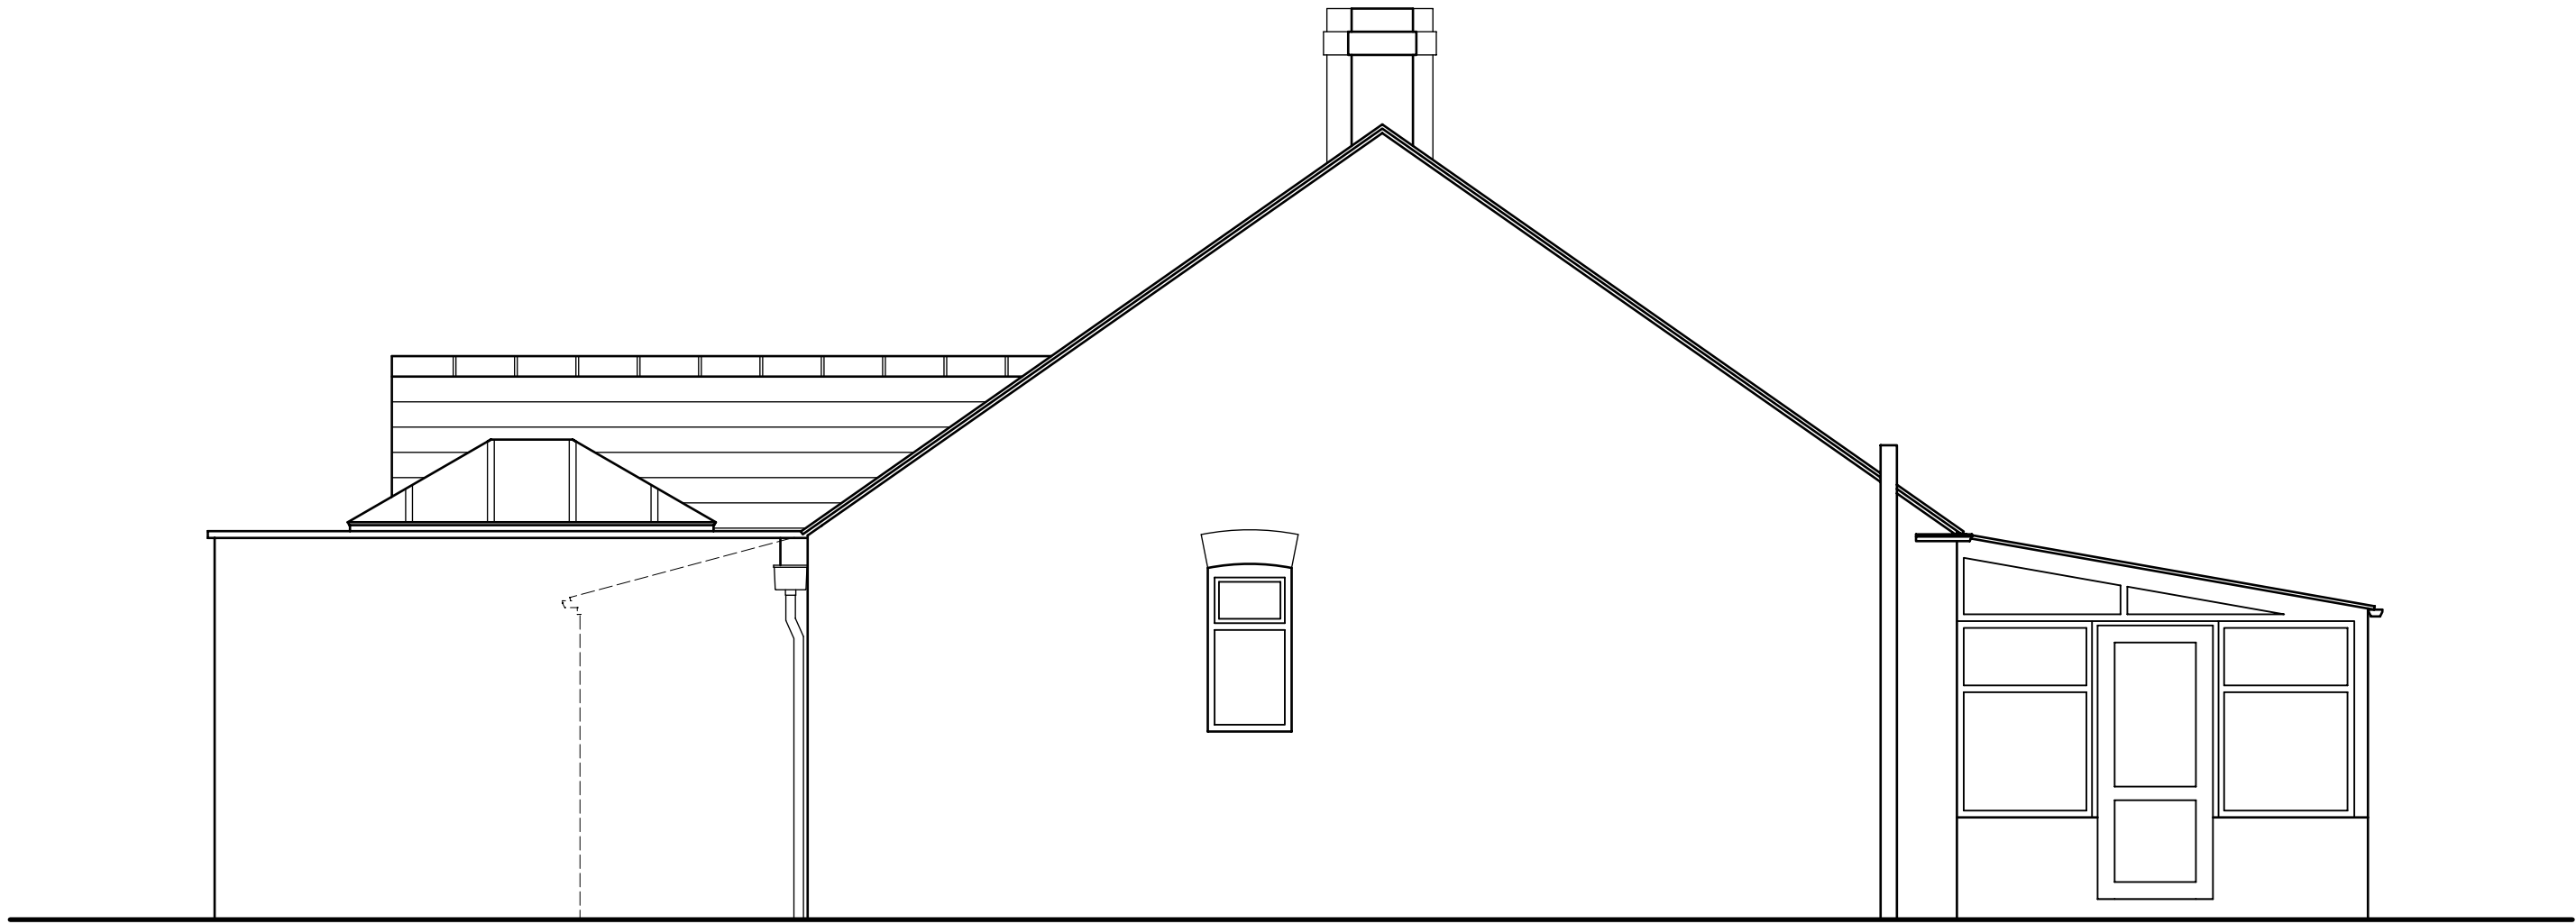

Proposed Side Elevation

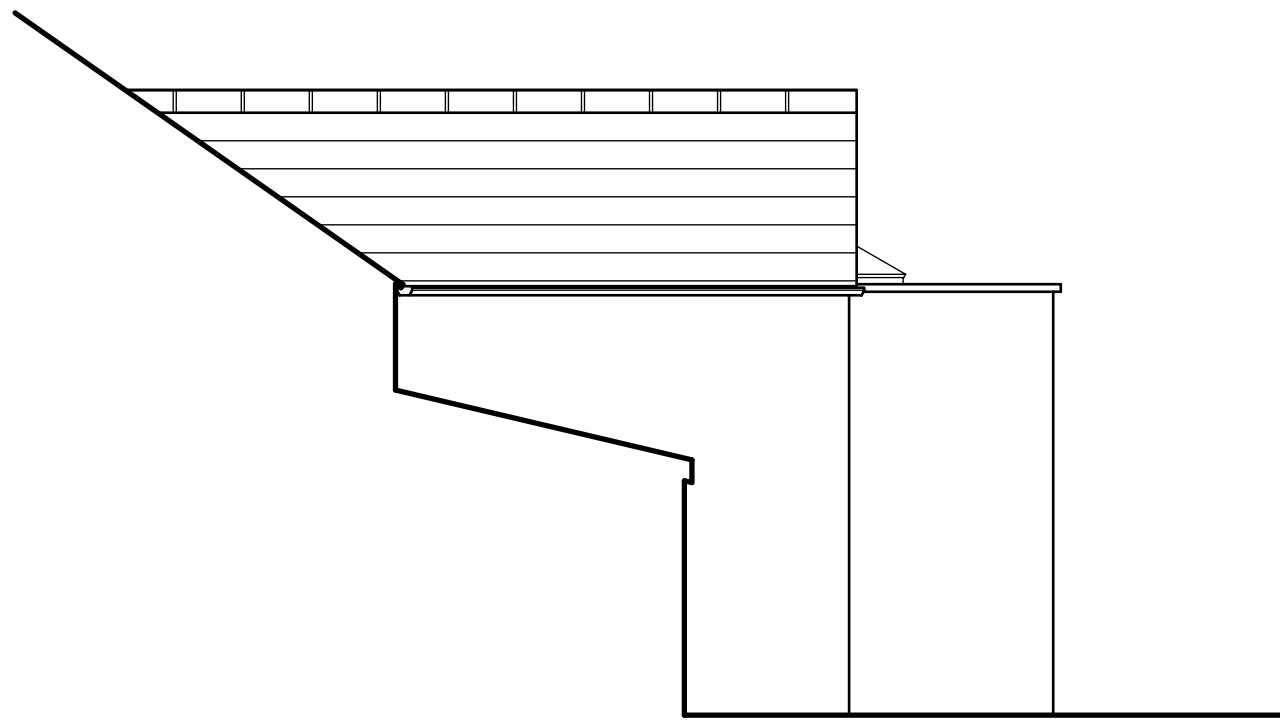


Proposed Side Elevation II

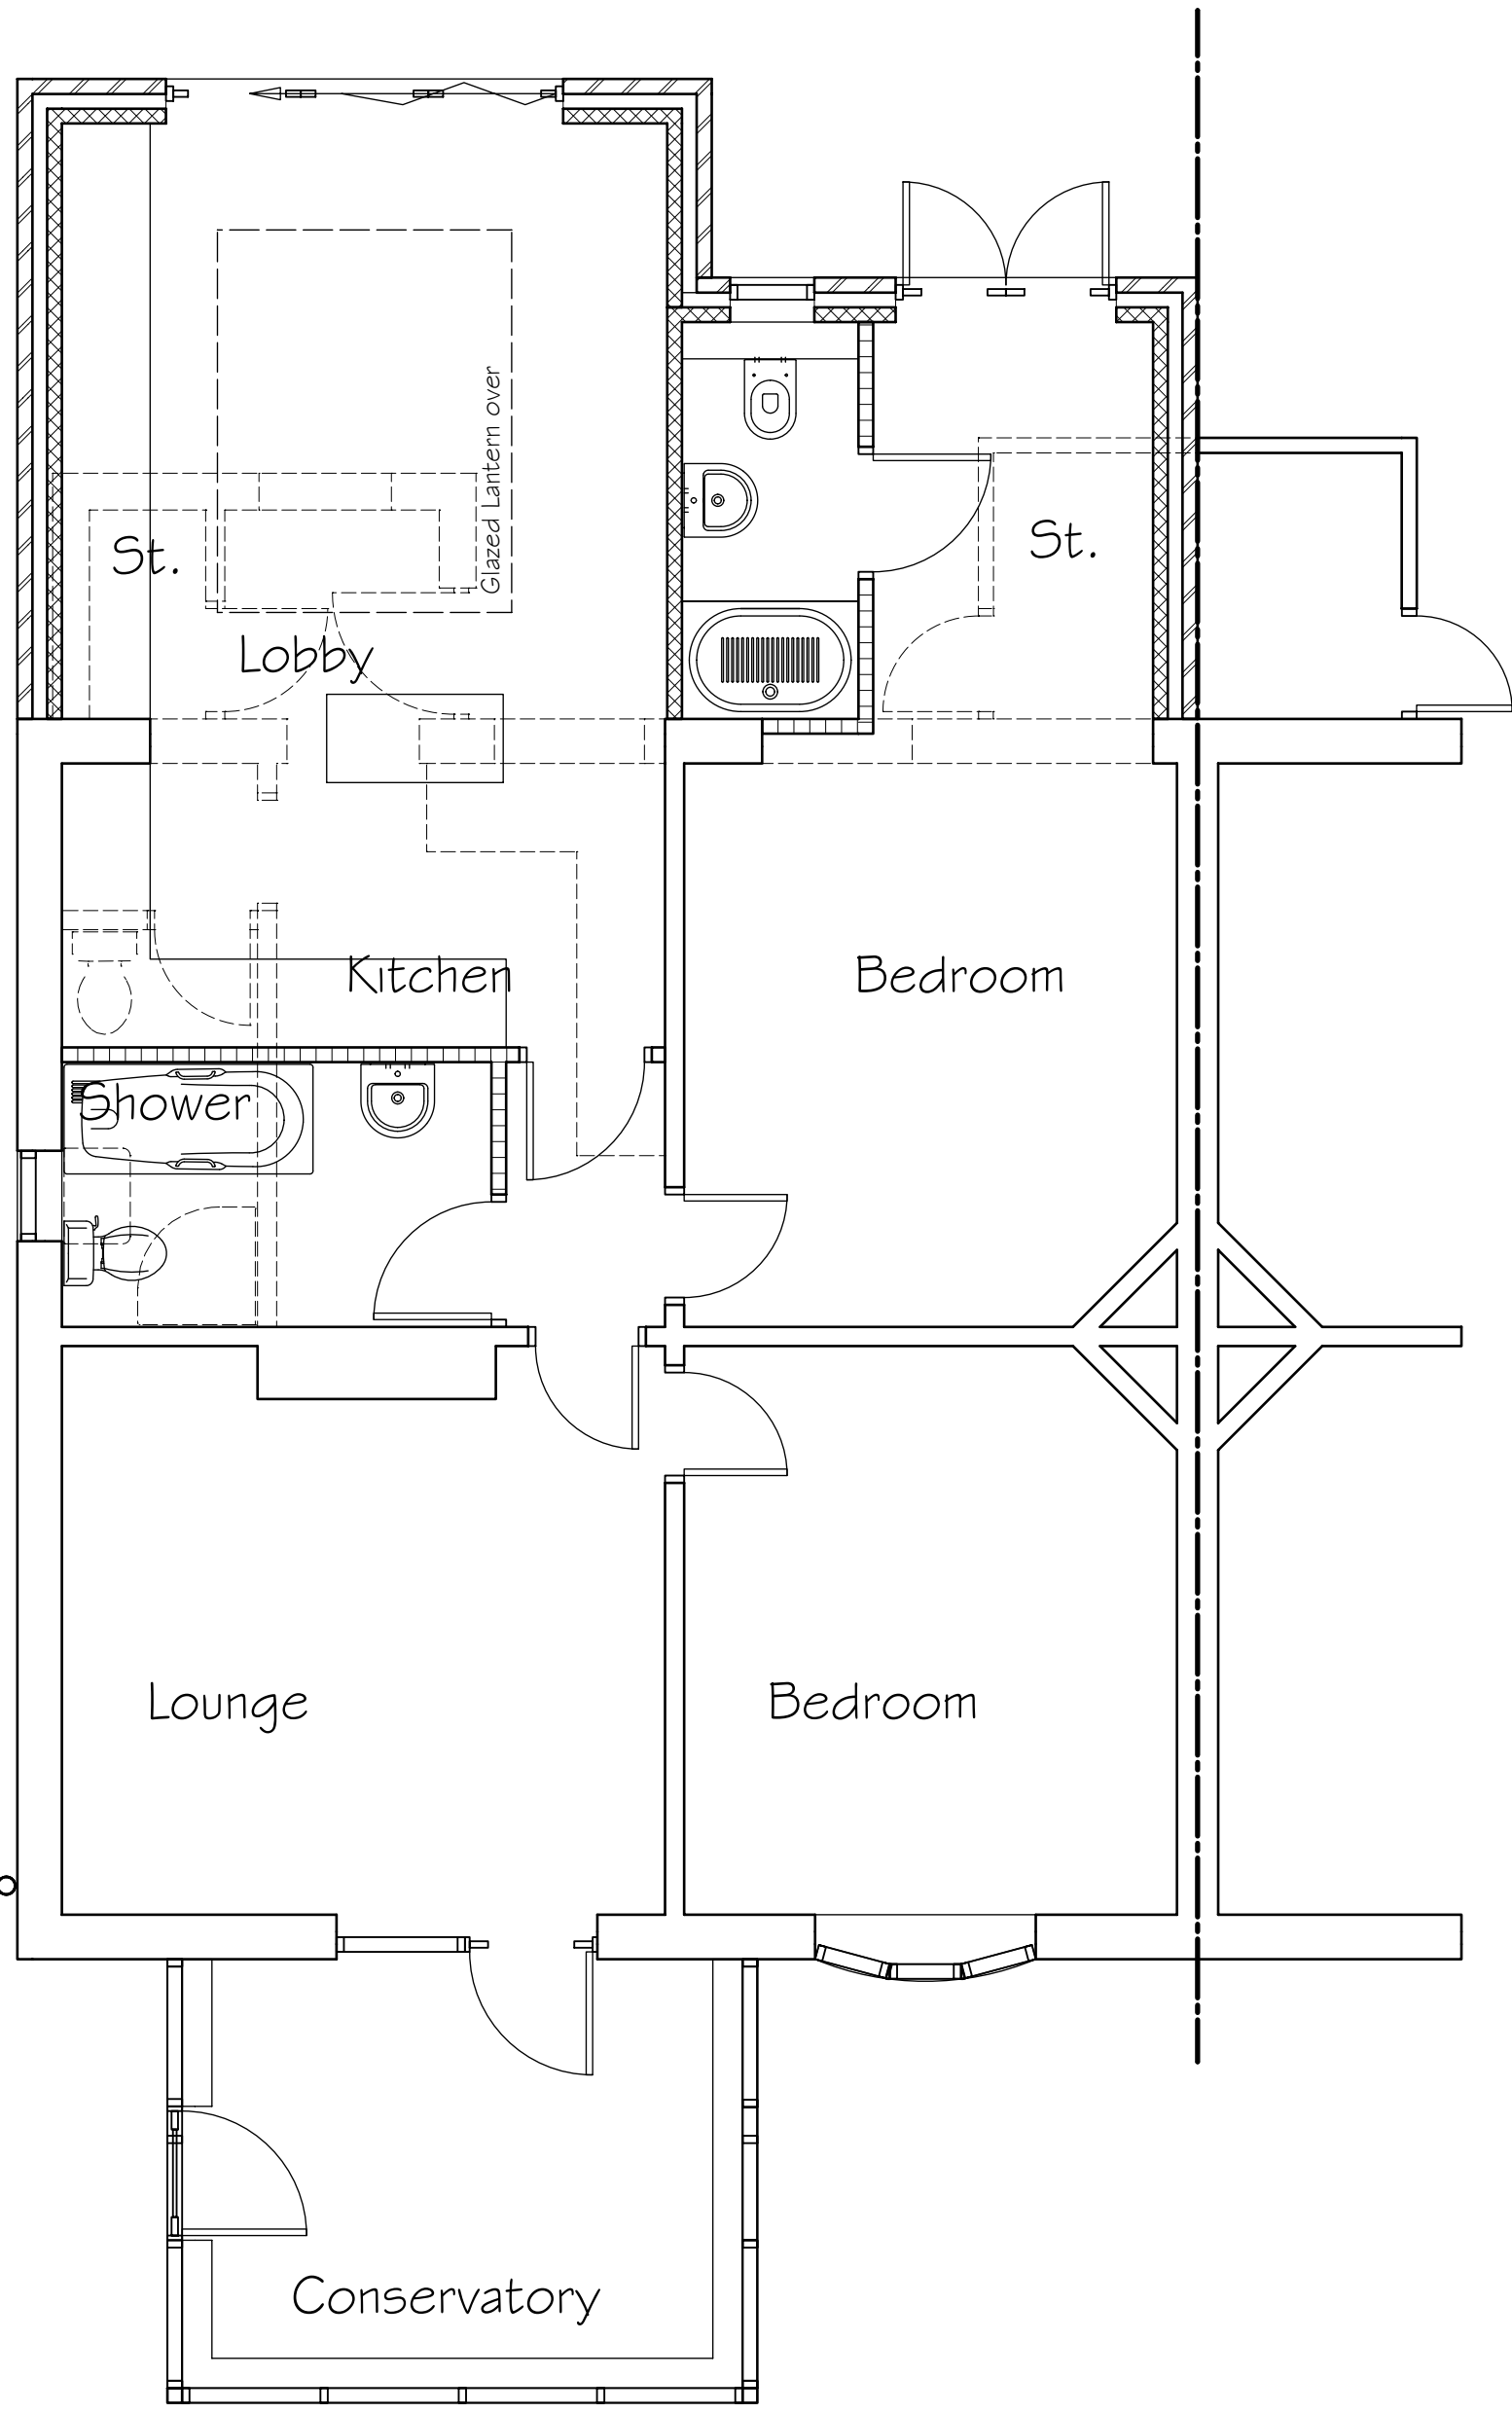

Proposed Ground Floor Plan




Existing Front Elevation

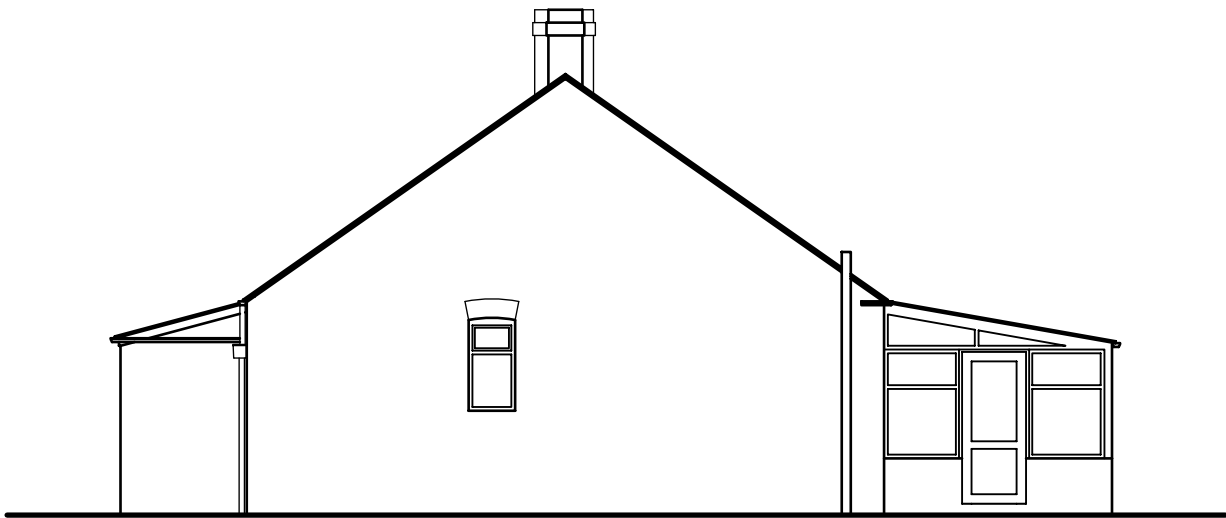


Existing Side Elevation



Existing Rear Elevation

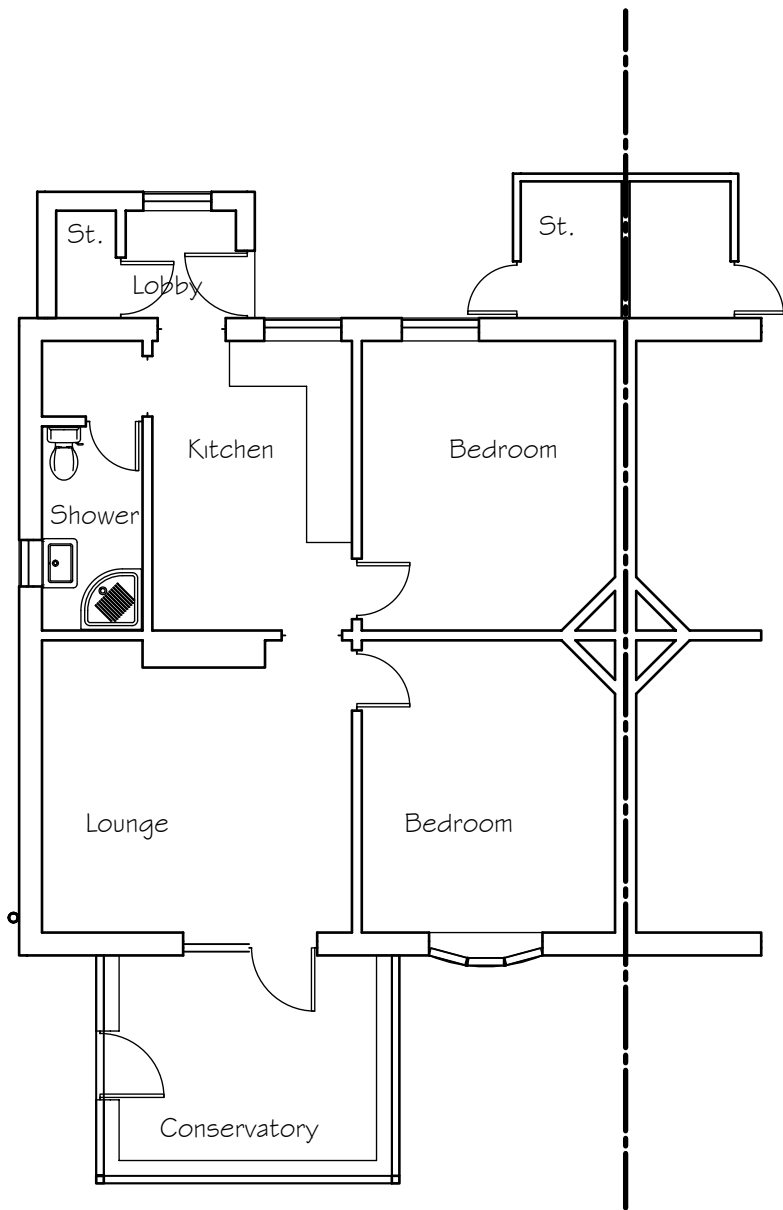

Existing Ground Floor Plan

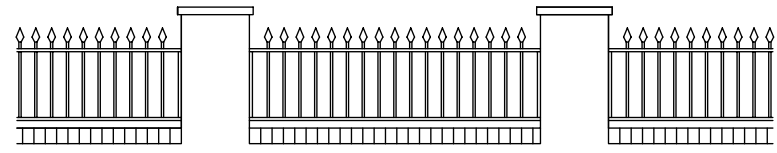

New Garden Wall Elevation - 1:50

PROJECT			
Extension to Rear of 46 Bence Lane Darton, Barnsley S75 5PD			
CLIENT			
Mr. & Mrs. J. Idle			
SUBJECT			
Existing & Proposed Plans			
SCALE	1:50 + 1:100 @ A1	DRAWN	SB
DATE	06/12/2012	DRAWING NO.	12-053-01
		REV.	-

SBP
ARCHITECT

46 Jenkin Road
Horbury
Wakefield
West Yorkshire
WF4 6DT
TEL: (01924) 277356
designs@sbp-architects.co.uk
www.sbp-architects.co.uk