



PROPOSED FRONT ELEVATION



EXISTING FRONT ELEVATION



EXISTING REAR ELEVATION




EXISTING SIDE ELEVATION




PROPOSED REAR ELEVATION




EXISTING SIDE ELEVATION

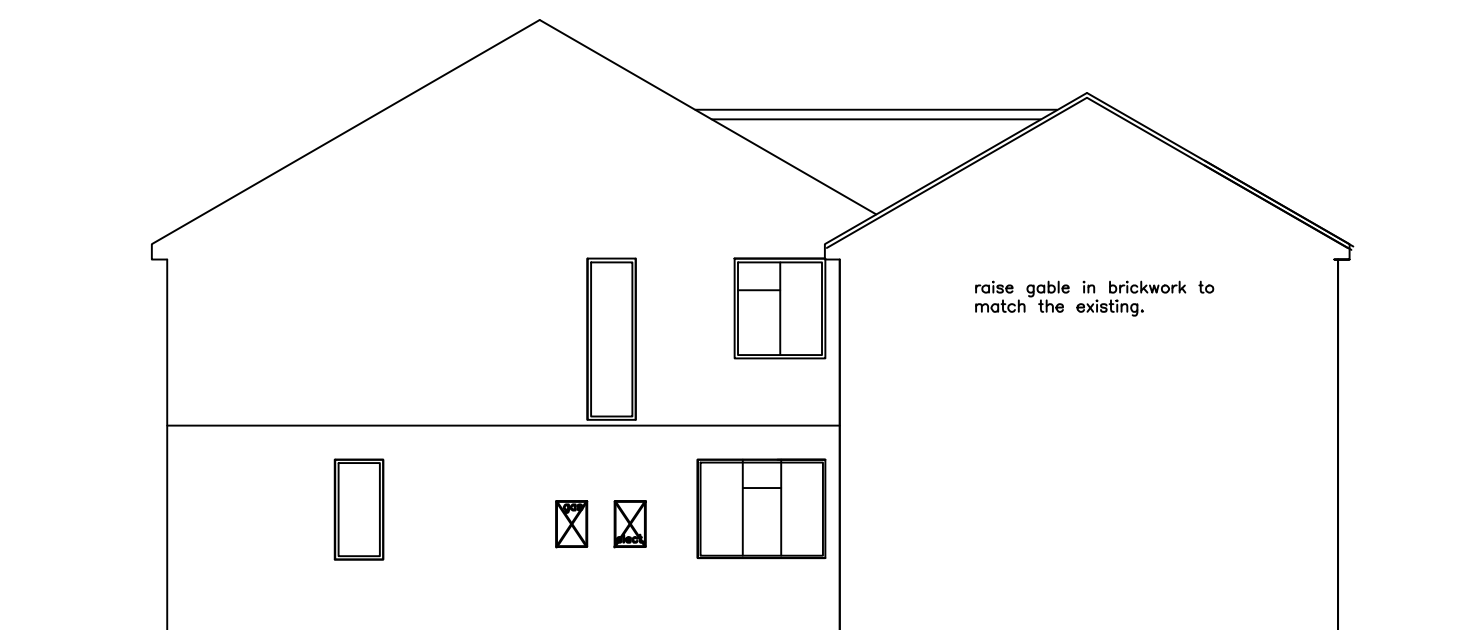


PROPOSED SIDE ELEVATION

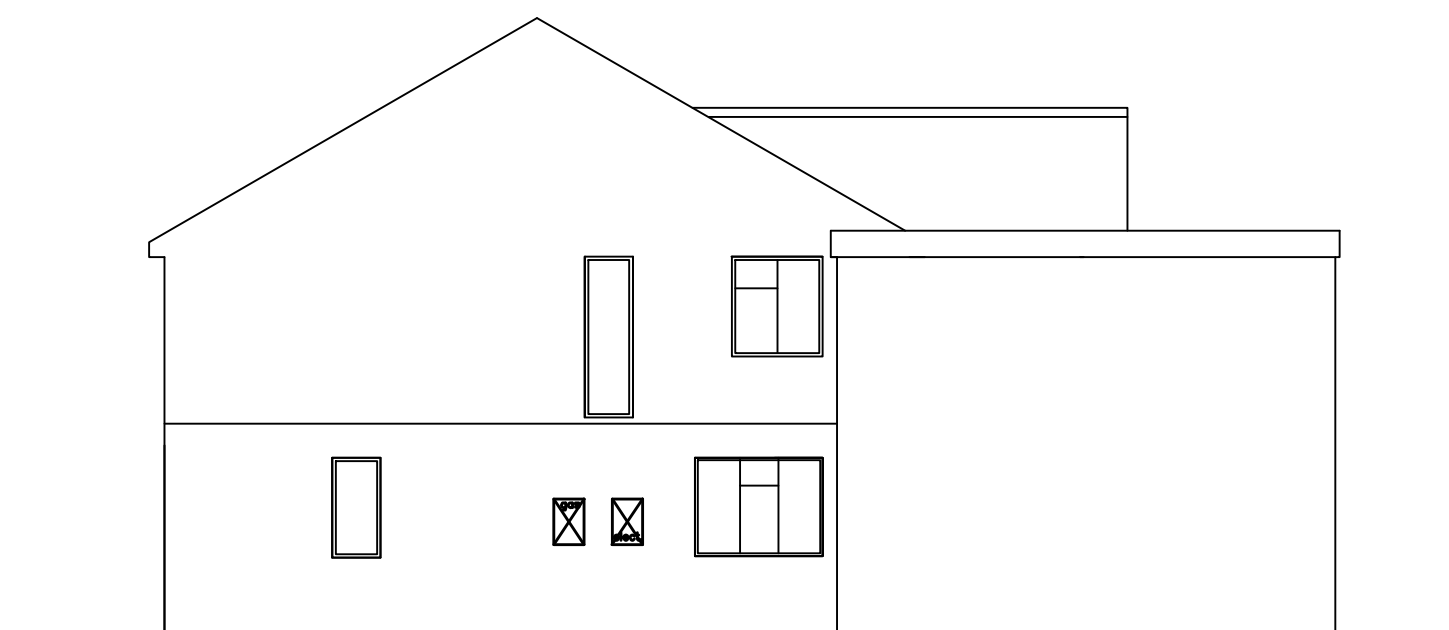


EXISTING SIDE ELEVATION

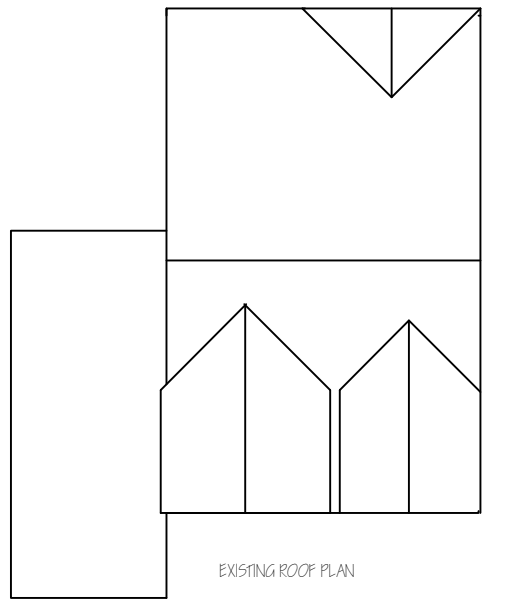

EXISTING ROOF PLAN

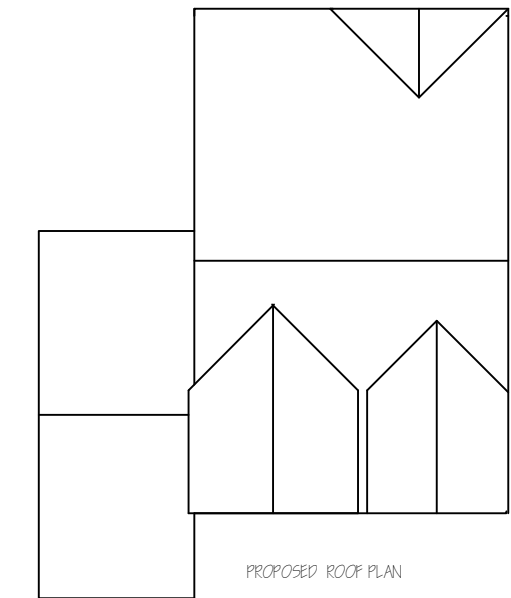


PROPOSED ROOF PLAN

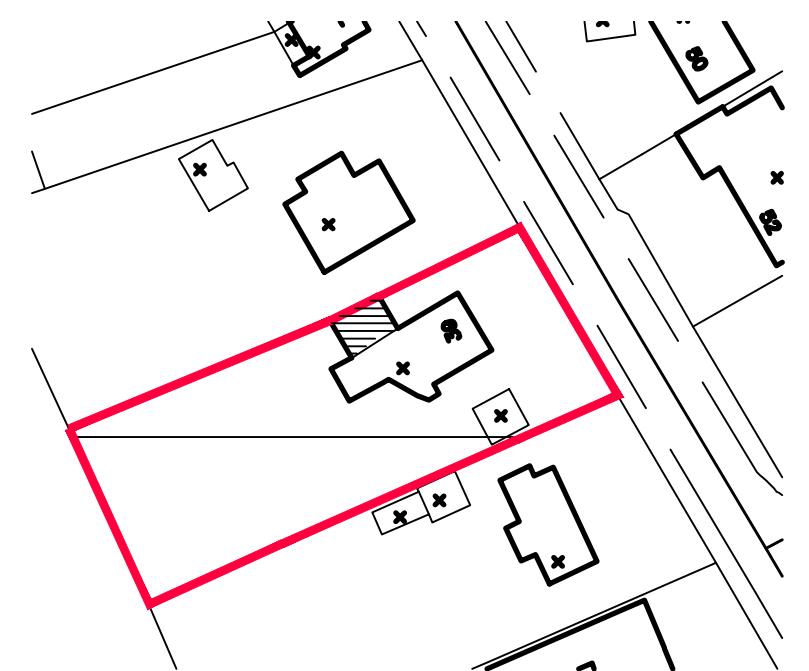

Actual depth of foundations to be determined on site.
All work to be to the satisfaction of the local authority.
All dimensions to be checked on site and any discrepancies must be notified immediately.
All dimensions are in millimetres unless otherwise stated.
Information given on this drawing is subject to local authority approval.
Do not scale this drawing.

PROJECT
MANAGEMENT
services

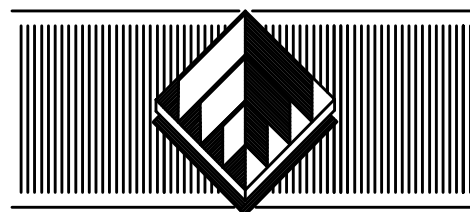

CHARTERED BUILDING CONSULTANTS
4 HUDDERSFIELD ROAD, BARNSELY, SOUTH YORKSHIRE S70 2LT
TELEPHONE (01226) 286276
FAX (01226) 731265 E-mail: info@pmsdesign.co.uk

CLIENT

Mr & Mrs Leigh

PROJECT
39 Keresforth Hall Road, Barnsley
Provision of Pitched roof to replace flat roof
to Garage

FILE NAME	DWG No	SCALE	DATE	DRAWN	REV.
leigh_03.dwg	2076/4	1:50 1:100	06/2010	jjb	