

Notes:

PLANNING DRAWINGS, NOT TO BE USED FOR BUILDING REGULATIONS OR CONSTRUCTION PURPOSES
COPYRIGHT OF THIS DRAWING BELONGS TO DESIGNSPACE ARCHITECTS, STRICTLY NO COPYING, HIRING OR
LENDING WITHOUT AUTHORISATION

Revision: --

Revision List:

0 5m

Proposed Materials
Walls - Red brick & coloured render
Roof - Red Pantile effect tiles
Fascias soffits - Black PVC
Gutters and pipes - Black PVC
Windows/ doors - Grey aluminium

Project/ Client: 22 Mortimer Heights

Drawing Title: Elevations - Proposed

Drawing Number: 2033/TP/005

Scale at A3: 1:100


Date: Aug 17




West Elevation - Proposed



East Elevation - Proposed

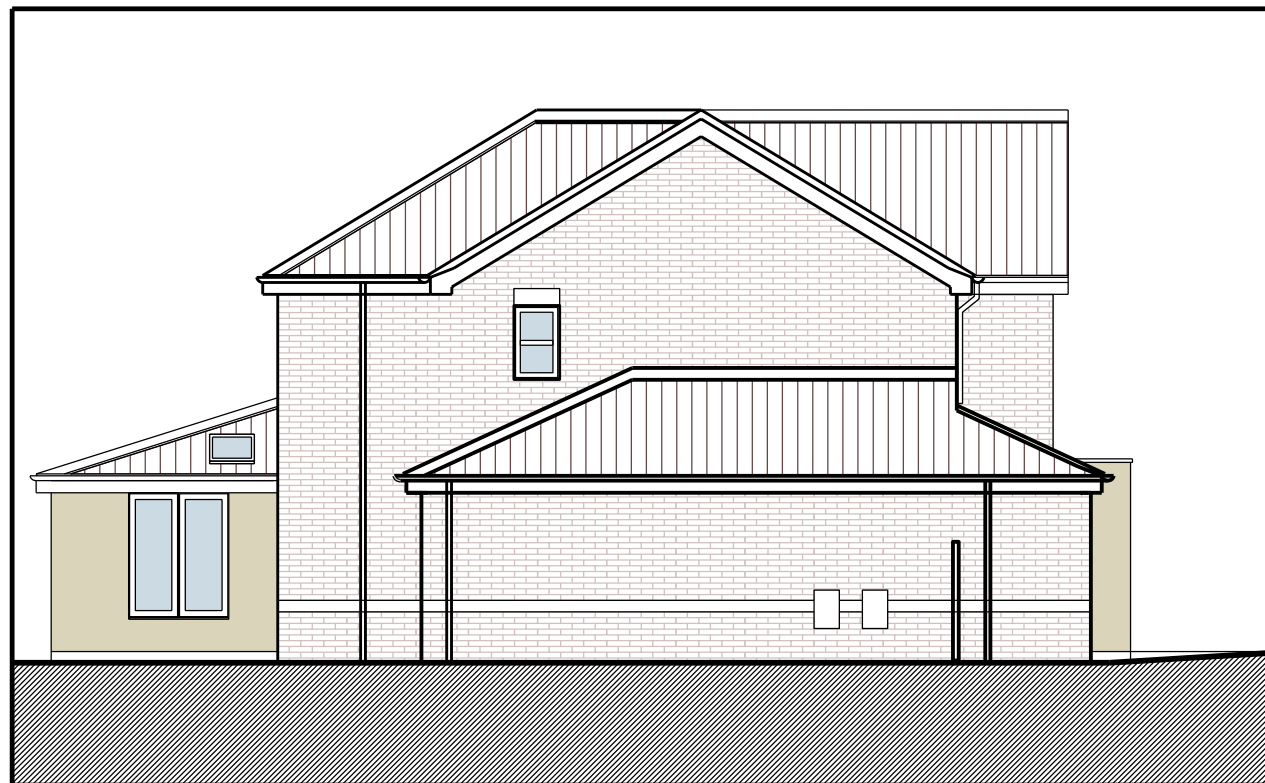

North Elevation - Proposed

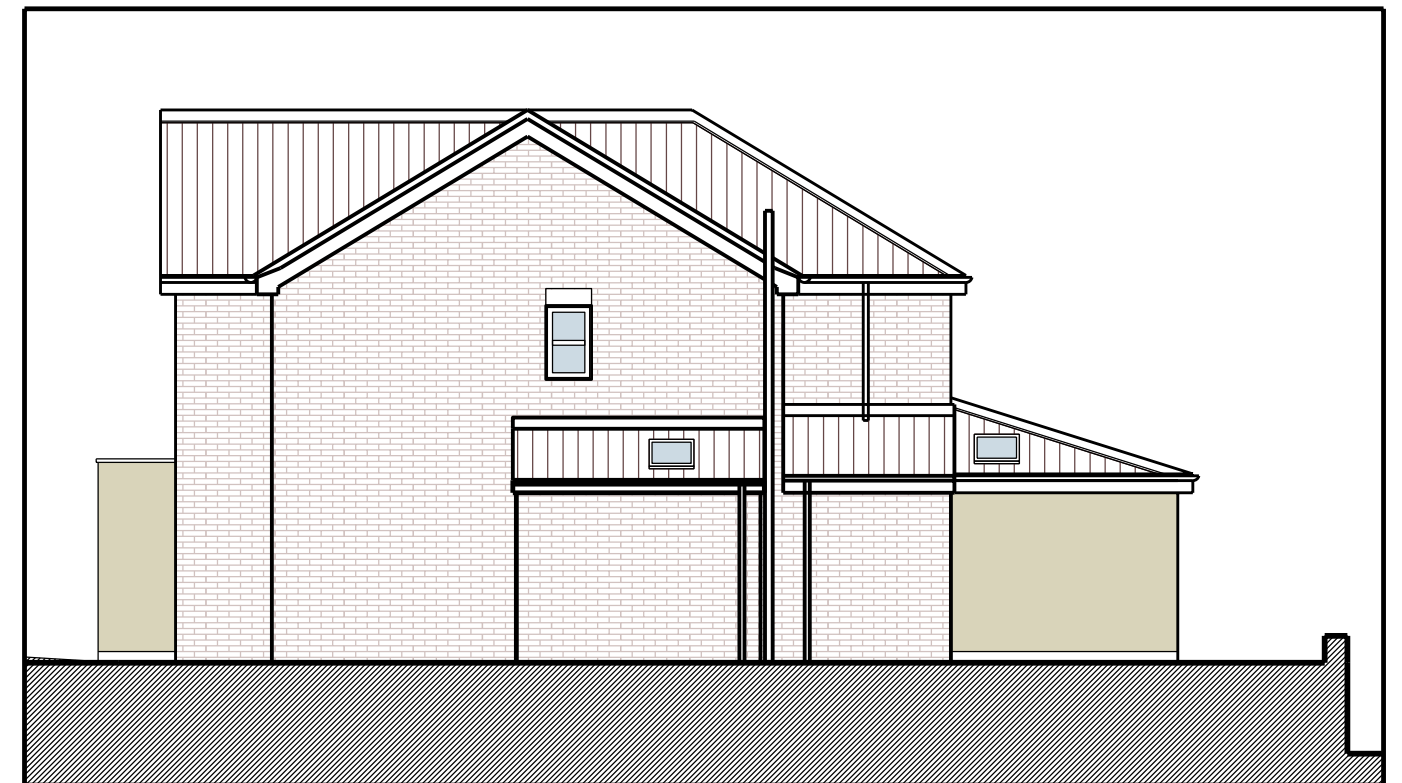

South Elevation - Proposed