



THIS DRAWING SHOWS DESIGN INTENT ONLY.
DO NOT USE THIS DRAWING FOR CONSTRUCTION.


NOTES

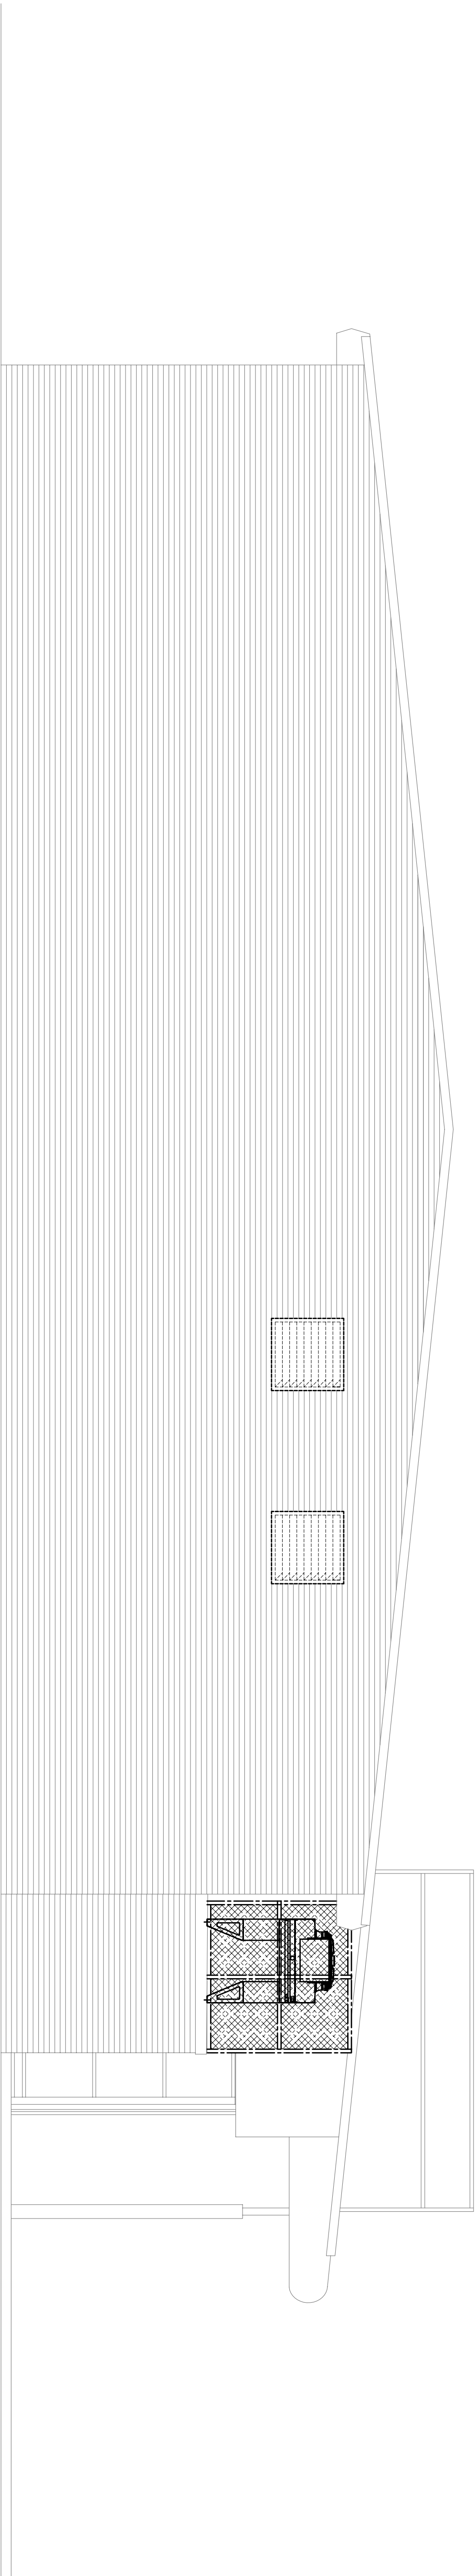


EXISTING REAR ELEVATION

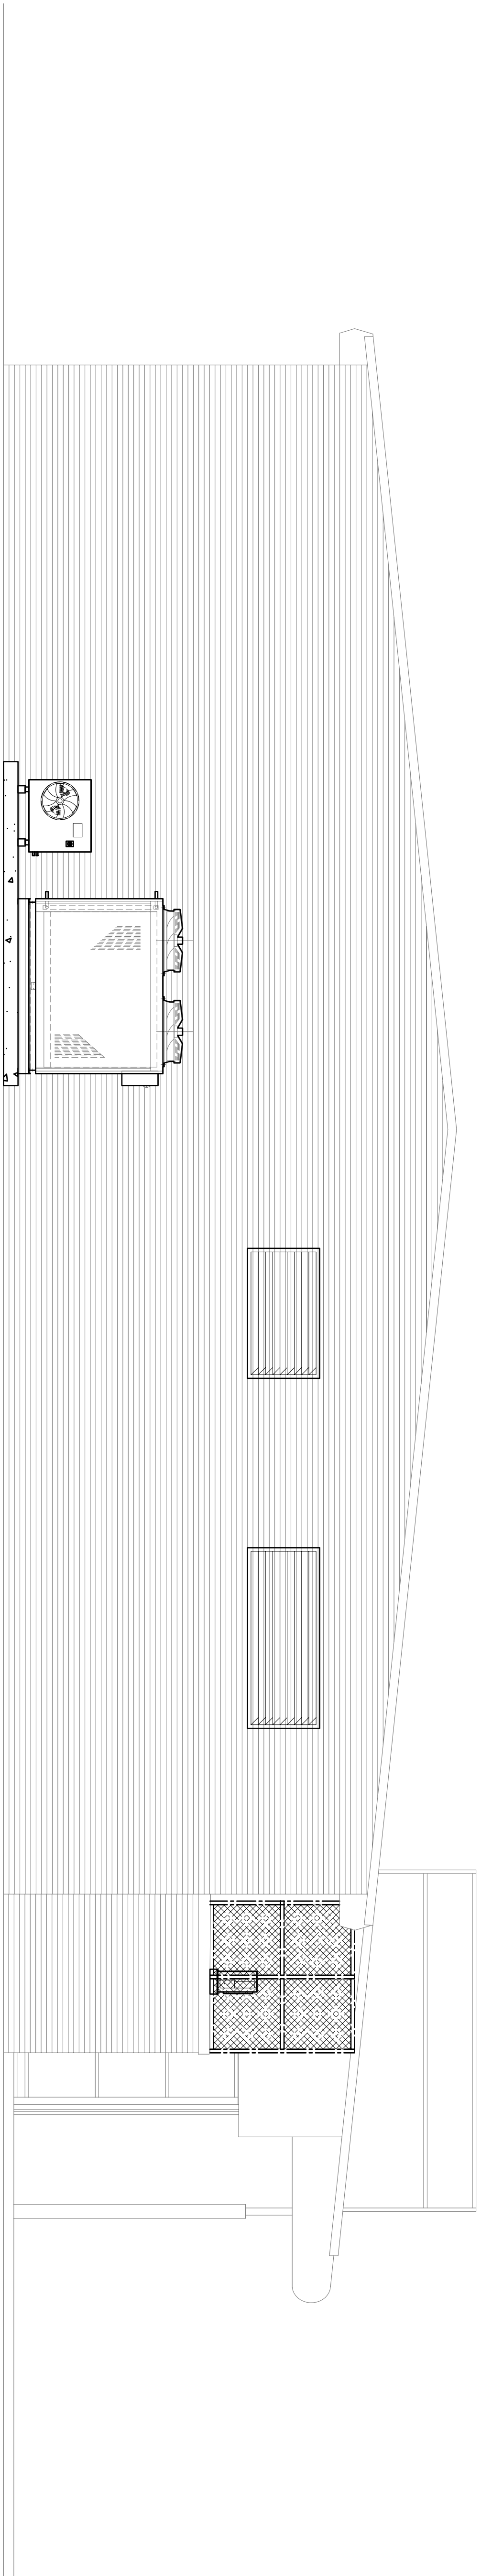

PROPOSED REAR ELEVATION

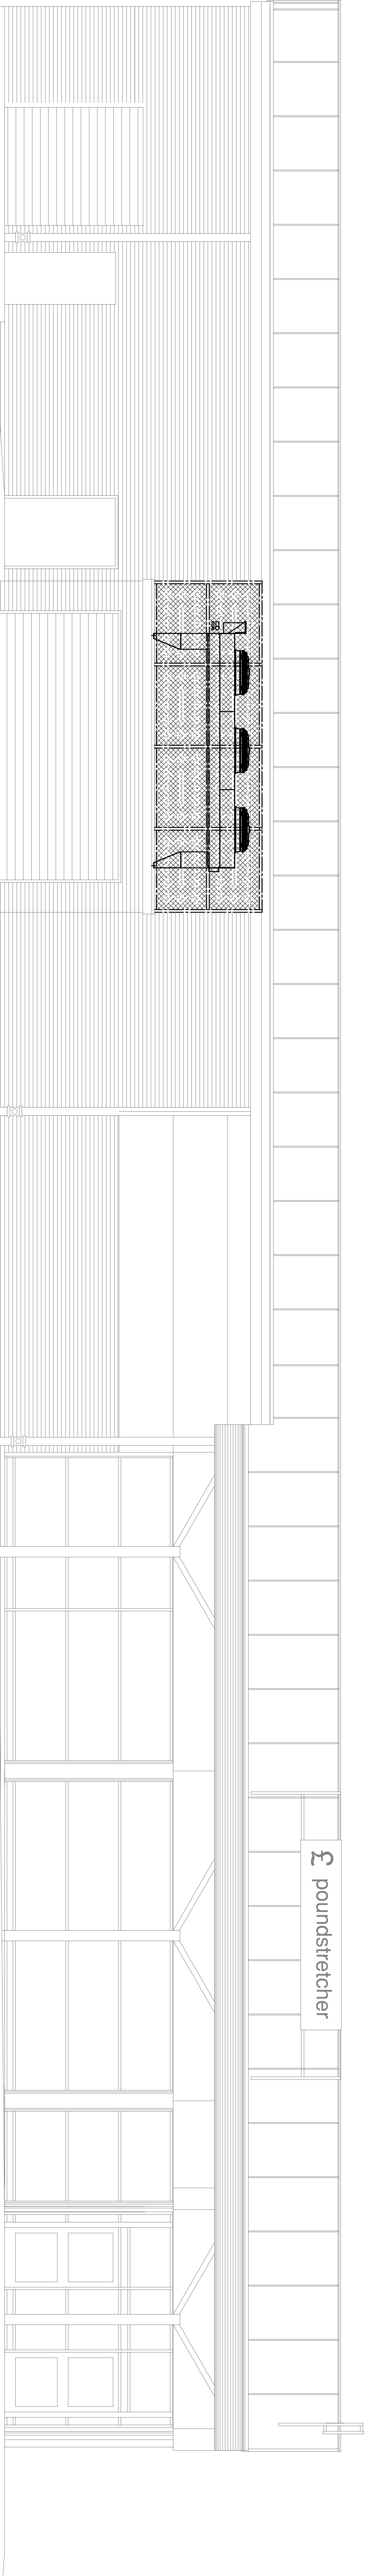

EXISTING SIDE ELEVATION (to car park)

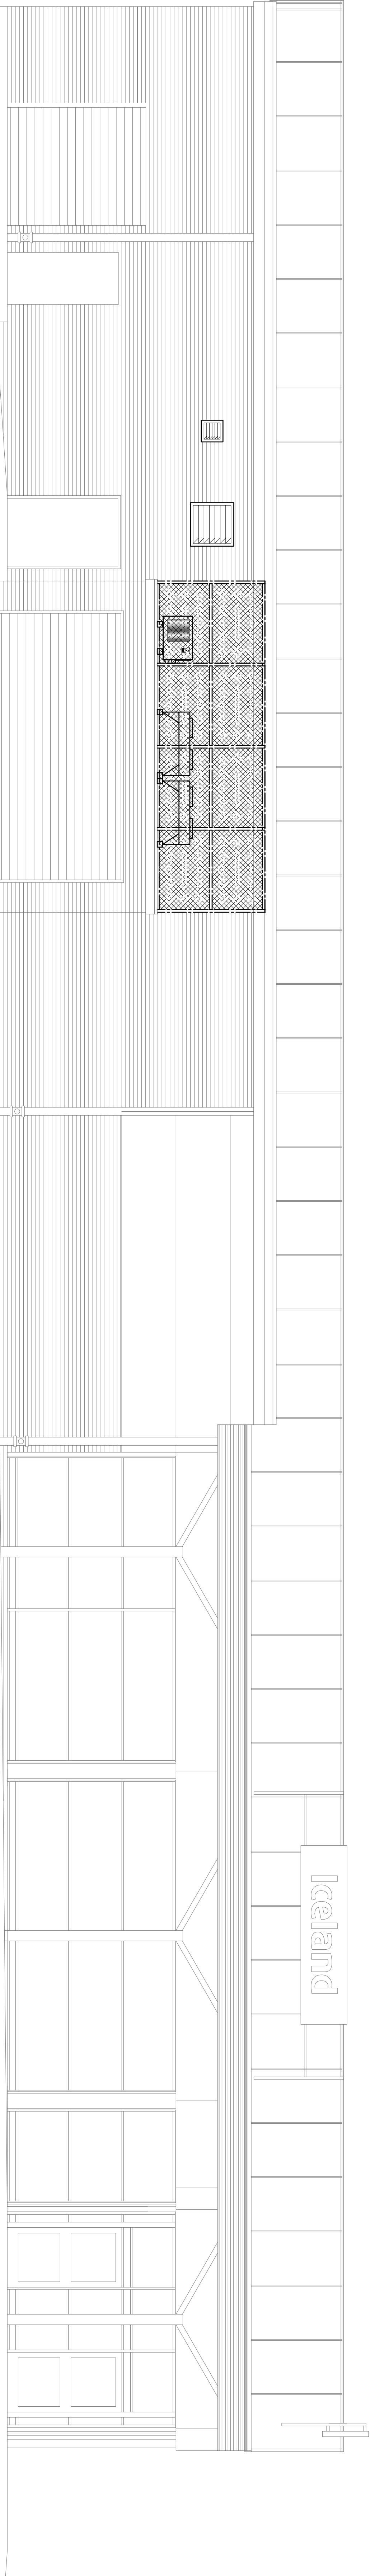

PROPOSED SIDE ELEVATION (to car park)

This drawing remains the property of C.C.N. Ltd. and must not be copied, altered or retained without their express permission.

DO NOT SCALE

IF IN DOUBT-ASK

CHECKED BY _____

1:50

DATE _____

DRG No
D931-2

REV

LETTER	REVISION	DATE
CLIENT		
ICELAND FROZEN FOOD PLC.		
PROJECT		
ICELAND - LUNDWOOD		
TITLE		
PROPOSED AC. LAYOUT FOR THE NEW ICELAND STORE AT PONTEFRAC T ROAD, LUNDWOOD, ST.7, SPN.		
		

EXISTING AND PROPOSED EXTERNAL ELEVATIONS

ICELAND DWG- 2620 - 2 - REV '1



CON LTD
Air Conditioning - Heating - Electrical - Design - Installation
Nationwide Air Conditioning Mechanical Services

Spence Mills,
Mill Lane, Broomley

man Lane, Drinnery,

Leeds LS13 3HE

Tel: 0113 236 0033

Fax: 0113 236 0069

For all the **Free** services are only
for one Euro only.

Email: info@scnacc.co.uk

www.ccnac.co.uk

DATE	NAME
10/1/2011	10/1/2011
10/2/2011	10/2/2011
10/3/2011	10/3/2011
10/31/2011	10/31/2011

DATE	DRAWN

A.Short

1100