

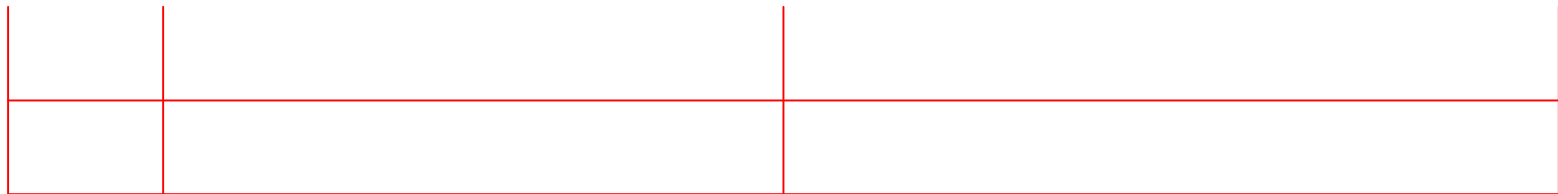



Scale 1 to 100 @A3

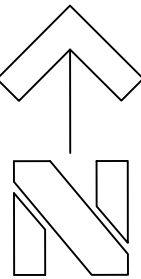

0 1 5 10

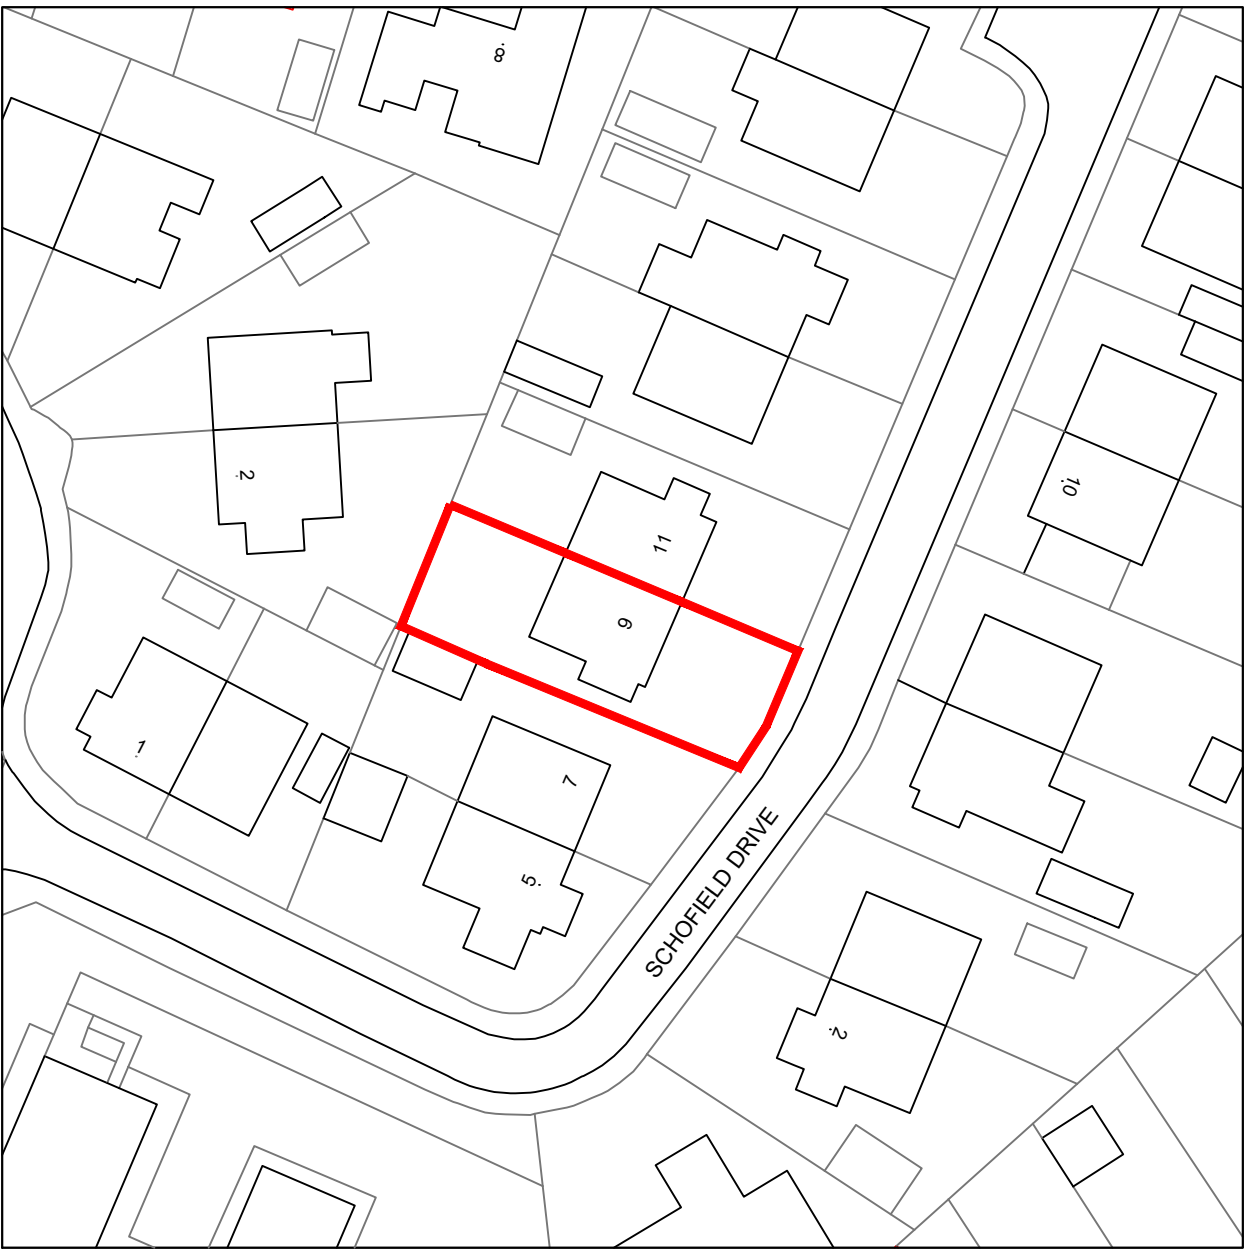


location plan 1:1250

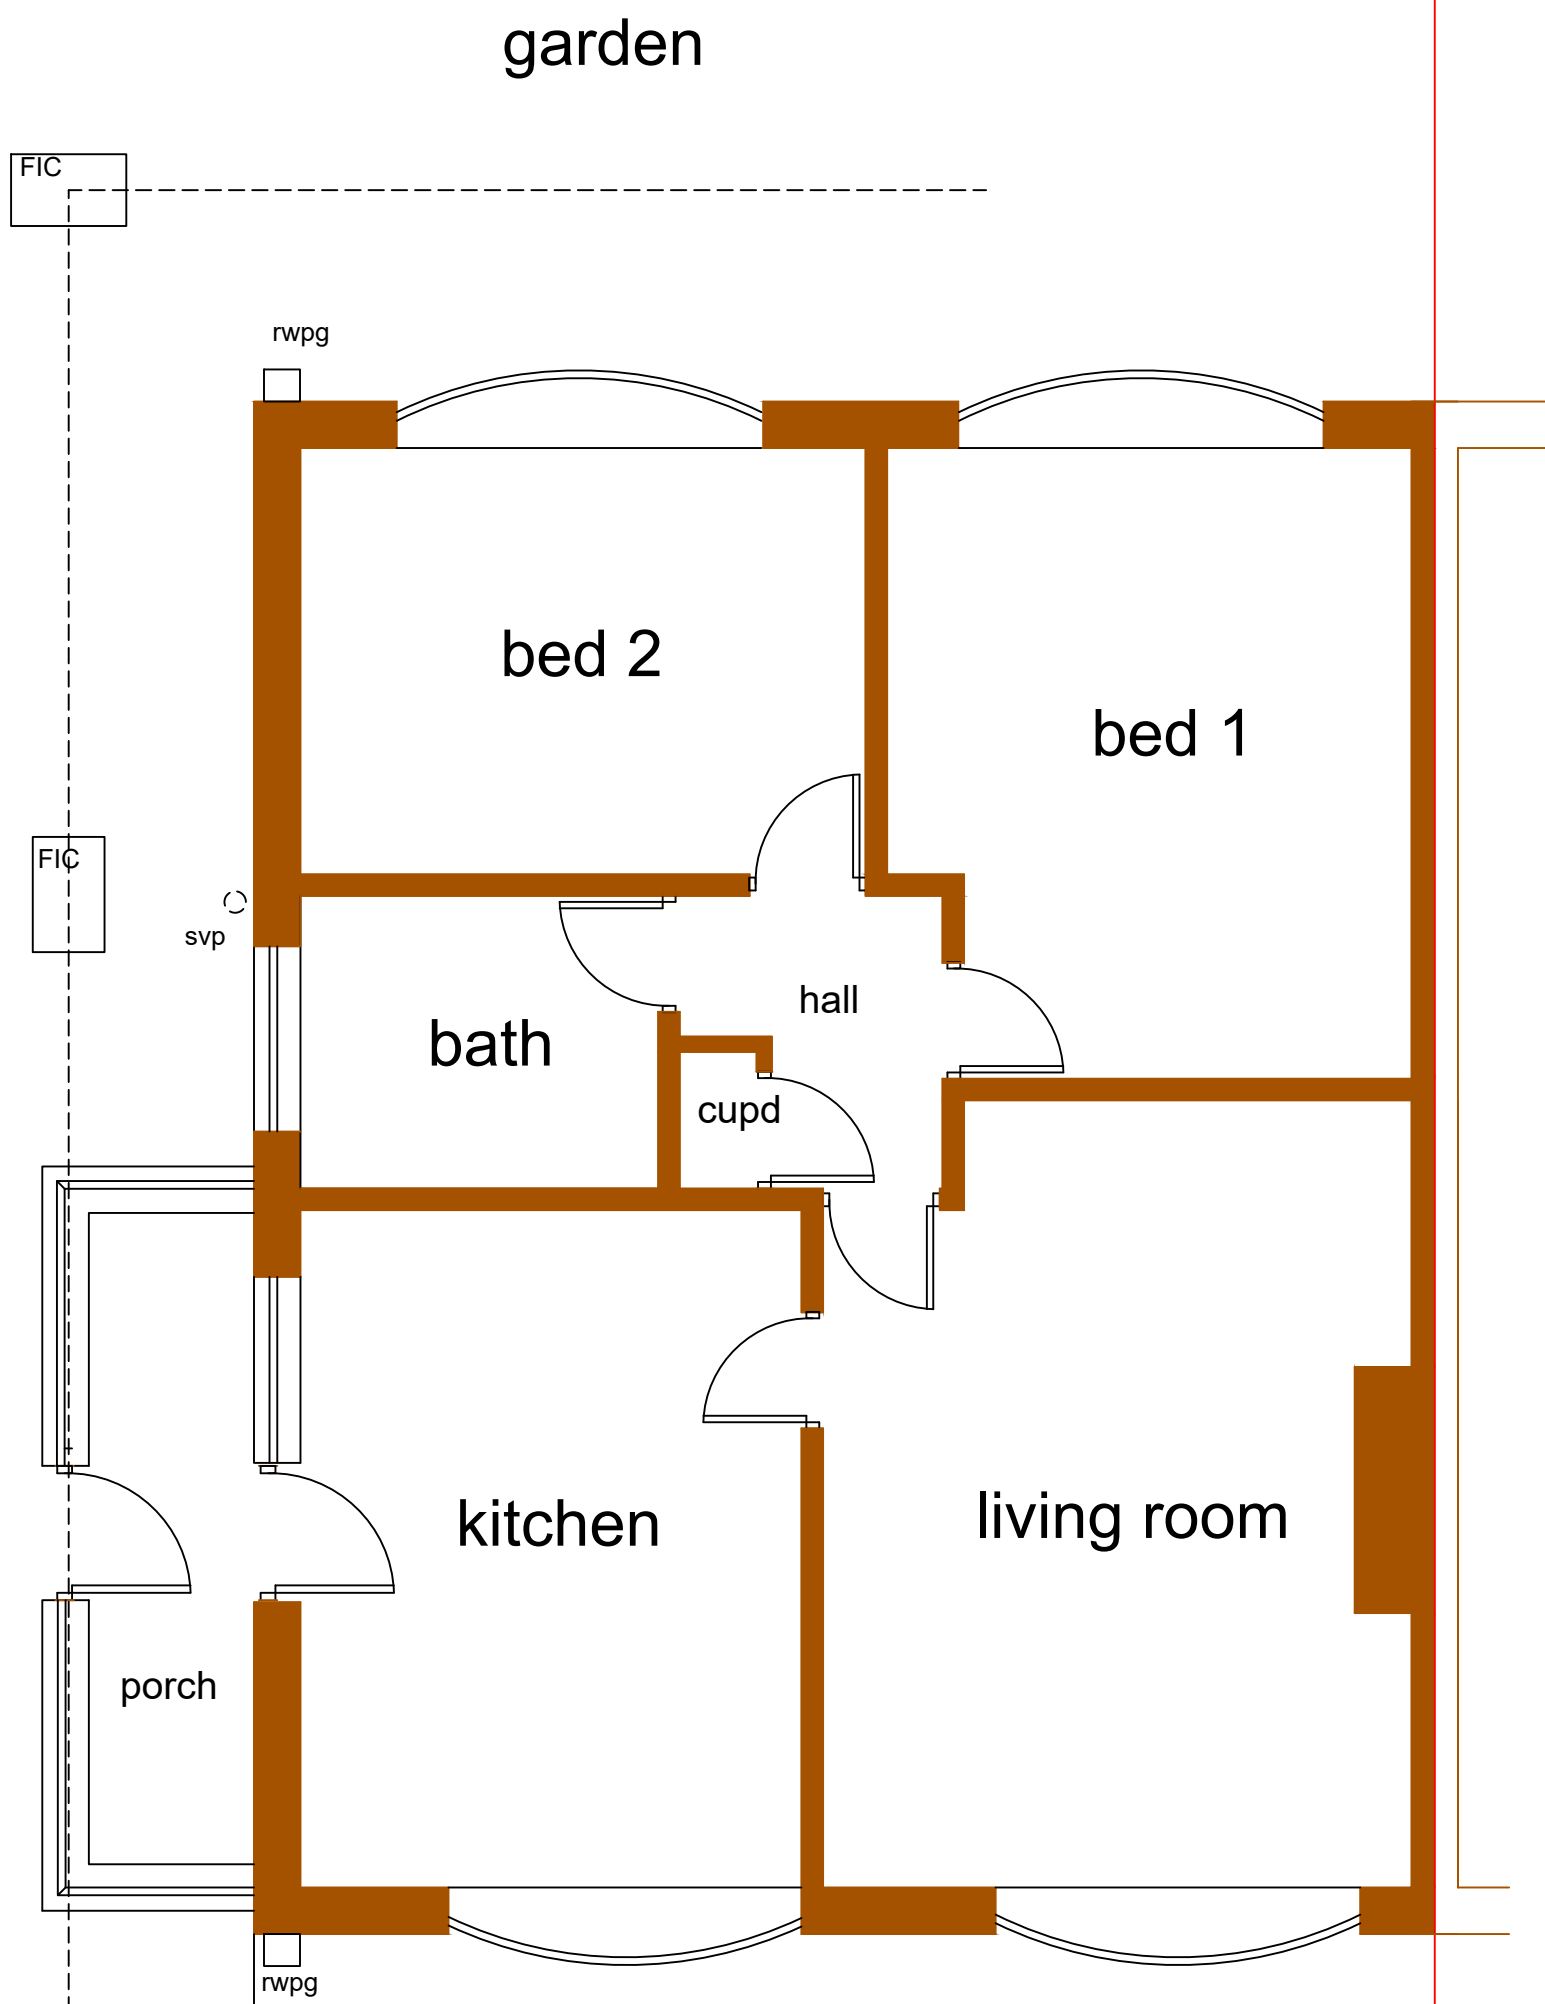

drive


garden

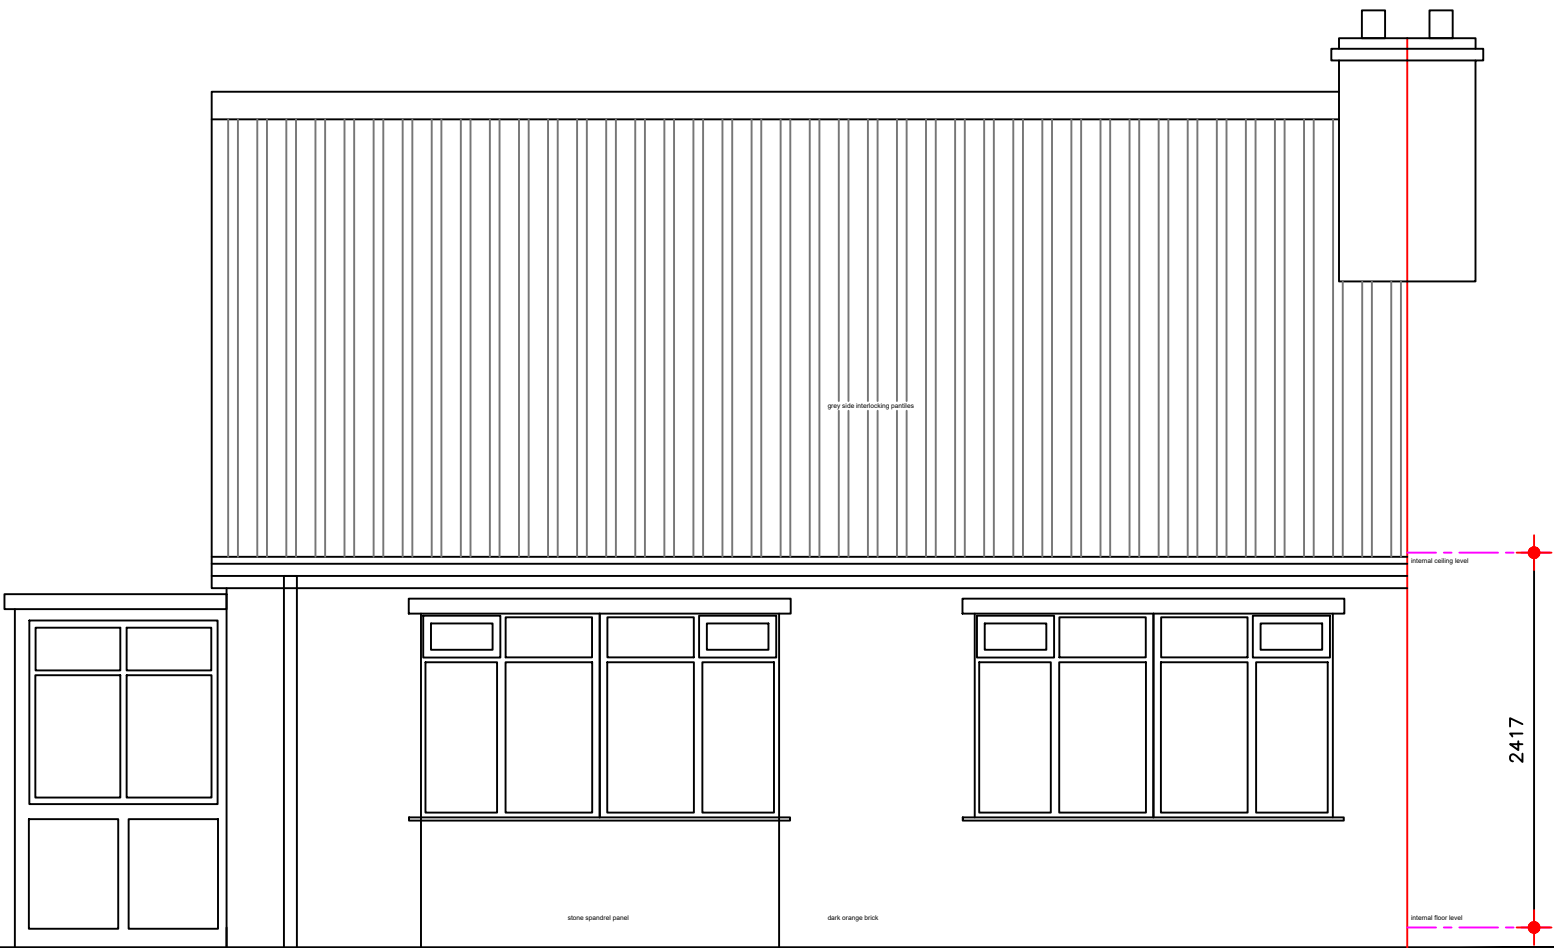

front (SE) elevation



side (SW) elevation

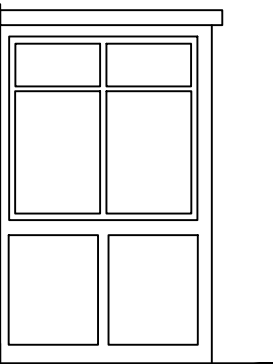

rear

floor plan

JULIE MURRAY ARCHITECTURE
4 BROOKSIDE CLOSE, HACKENTHORPE
SHEFFIELD S12 4LE 0114 247 0602

TITLE
front extension to bungalow
9 Schofield Drive
Darfield BARNSELEY
S73 9AX
CLIENT M Deighton

Planning Sheet 1 of 2
DATE 31/3/2019 SCALE 1:100 and 1:50@A1

DRAWING No.
b/19/01

REVISION | a |

