




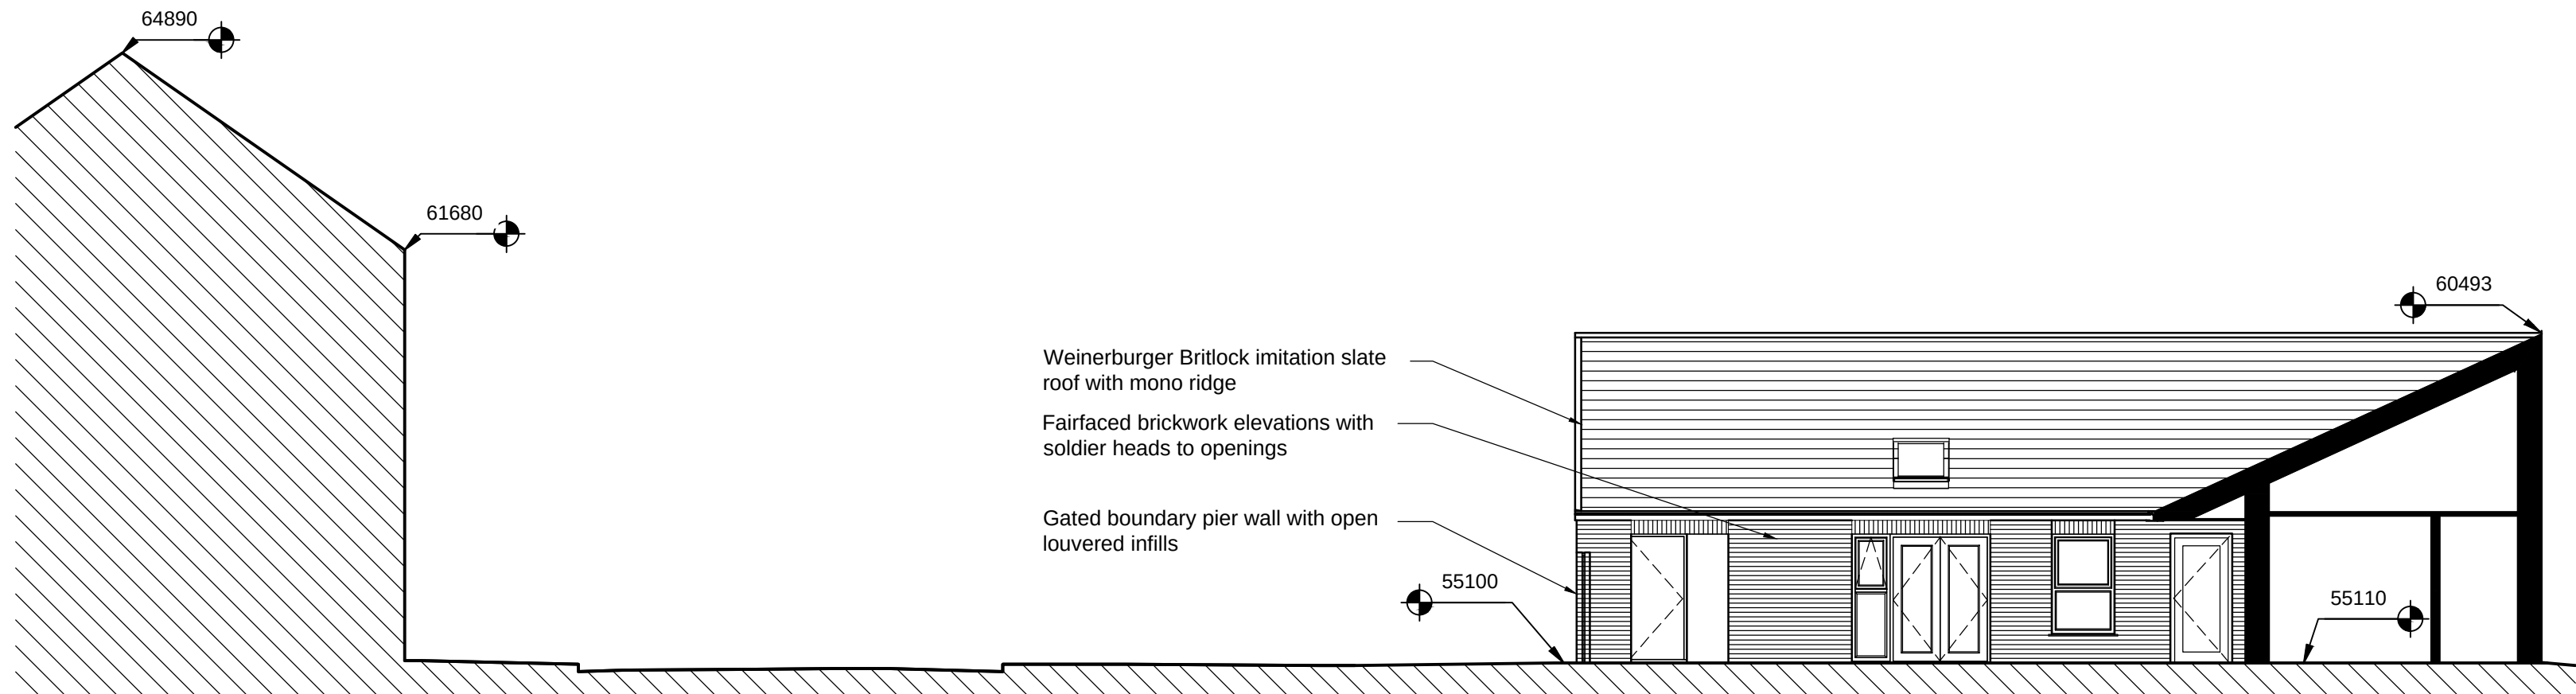


02 North Facing Sectional Elevation
1:100

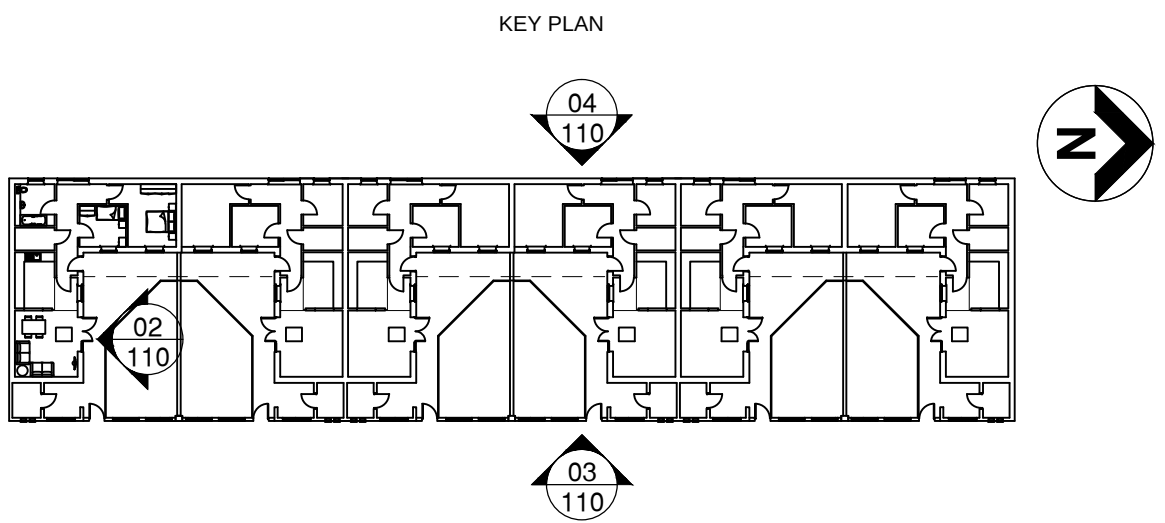

01 Elevation Location Plan
1:500 Notes:

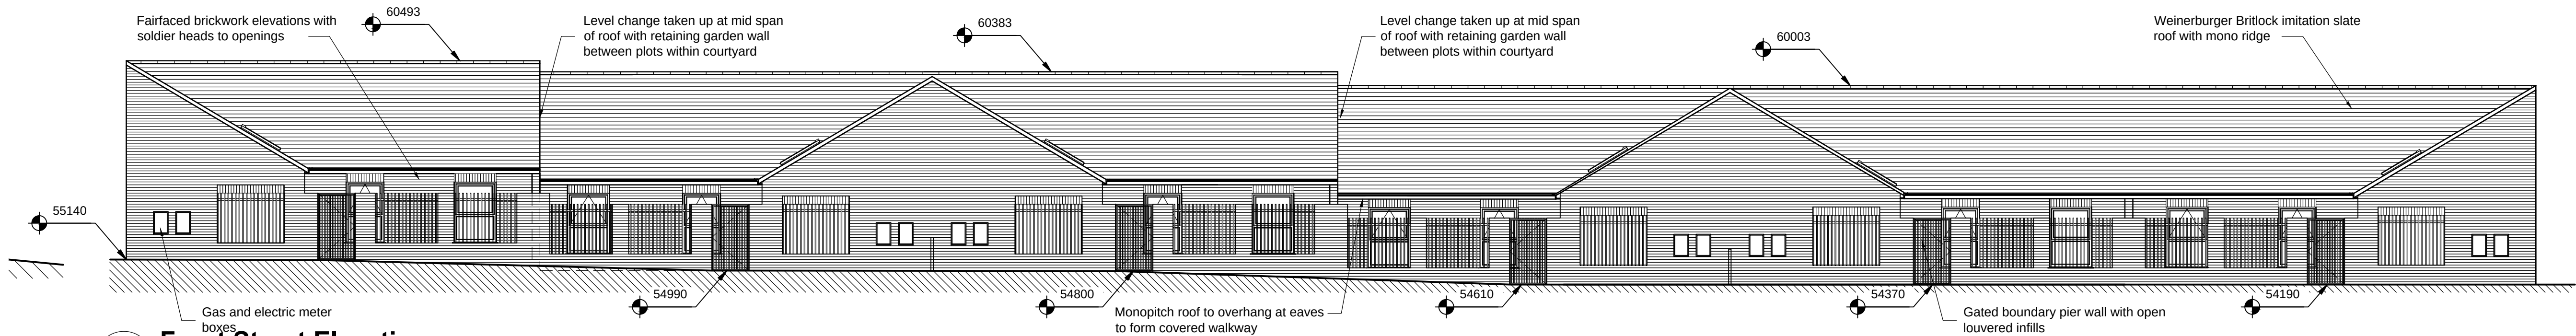

03 Front Street Elevation
1:100

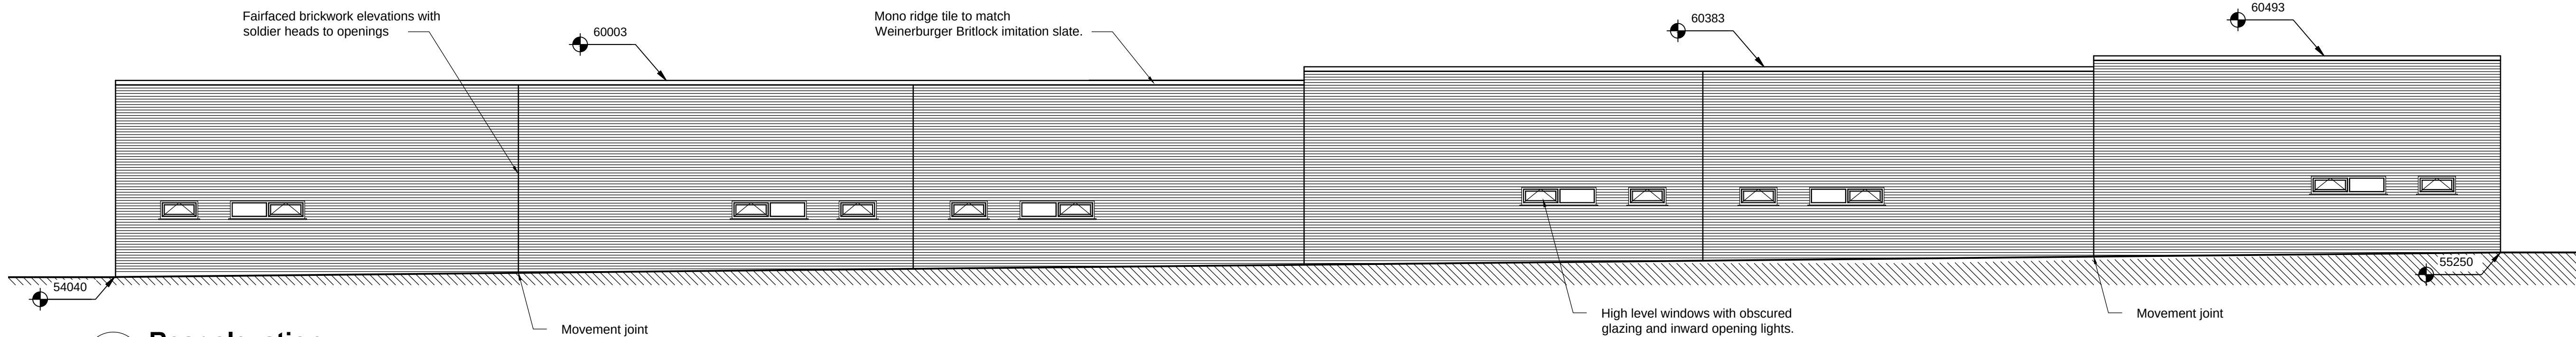

04 Rear elevation
1:100

Planning Amendment Issue:						
P3	Phepp	4-9-2017				
Planning Amendment Issue:						
P2	SBL	11.08.17	LK			
FIRST ISSUE						
P1						
COMMENT						
REV	DRAWN	DATE	CHECKED	DATE	APPROVED	DATE

THIS DRAWING IS PRODUCED FOR USE IN THIS PROJECT ONLY AND MAY NOT BE USED FOR ANY OTHER PURPOSE. NPS PROPERTY CONSULTANTS LTD ACCEPT NO LIABILITY FOR THE USE OF THIS DRAWING OTHER THAN THE PURPOSE FOR WHICH IT WAS INTENDED IN CONNECTION WITH THIS PROJECT AS RECORDED IN THE 'PURPOSE FOR ISSUE' AND 'FILE STATUS CODE'.

THIS DRAWING MAY NOT BE REPRODUCED IN ANY FORM WITHOUT PRIOR WRITTEN AGREEMENT OF NPS PROPERTY CONSULTANTS LTD.

© CROWN COPYRIGHT AND DATABASE RIGHTS 2017 ORDNANCE SURVEY LICENCE NUMBER 100022264

RESPONSIBILITY IS NOT ACCEPTED FOR OTHERS SCALING DIRECTLY FROM THIS DRAWING. DO NOT SCALE FROM THIS DRAWING. USE WRITTEN DIMENSIONS ONLY.

0m 1 2 3 6m

1:100

0m 5 10 15 30m

1:500

ORIGINAL SHEET SIZE A1

CLIENT
Berneslai Homes

TITLE
Site Elevations

PROJECT
Beever Street, Bungalow Courtyard Development

nps group

NPS Barnsley Ltd
Gateway Plaza, Sackville St, Barnsley, South Yorkshire, S70 2RD.
Tel: 01226 774605. Email: barnsley@nps.co.uk
web: www.nps.co.uk

SCALES 1:100	DISCIPLINE ARCHITECT	PROJECT NUMBER 17-1-1237
DRAWING NUMBER NPS-DR-A-(00)-110	PURPOSE OF ISSUE PLANNING APPROVAL	REV CODE P3
STATUS CODE S2		DRAWN BY PHepp