




C	01.03.19	OVERHEAD POWER LINE EASEMENT REMOVED.	KW	VS
B	27.02.19	OVERHEAD POWER LINE EASEMENT ADDED. TACO BELL ADDED	KW	VS
A	11.02.19	RED AND BLUE LINES AMENDED TO MATCH SITE PLAN	KW	VS

REV	DATE	DESCRIPTION	BY	CHECK
-----	------	-------------	----	-------

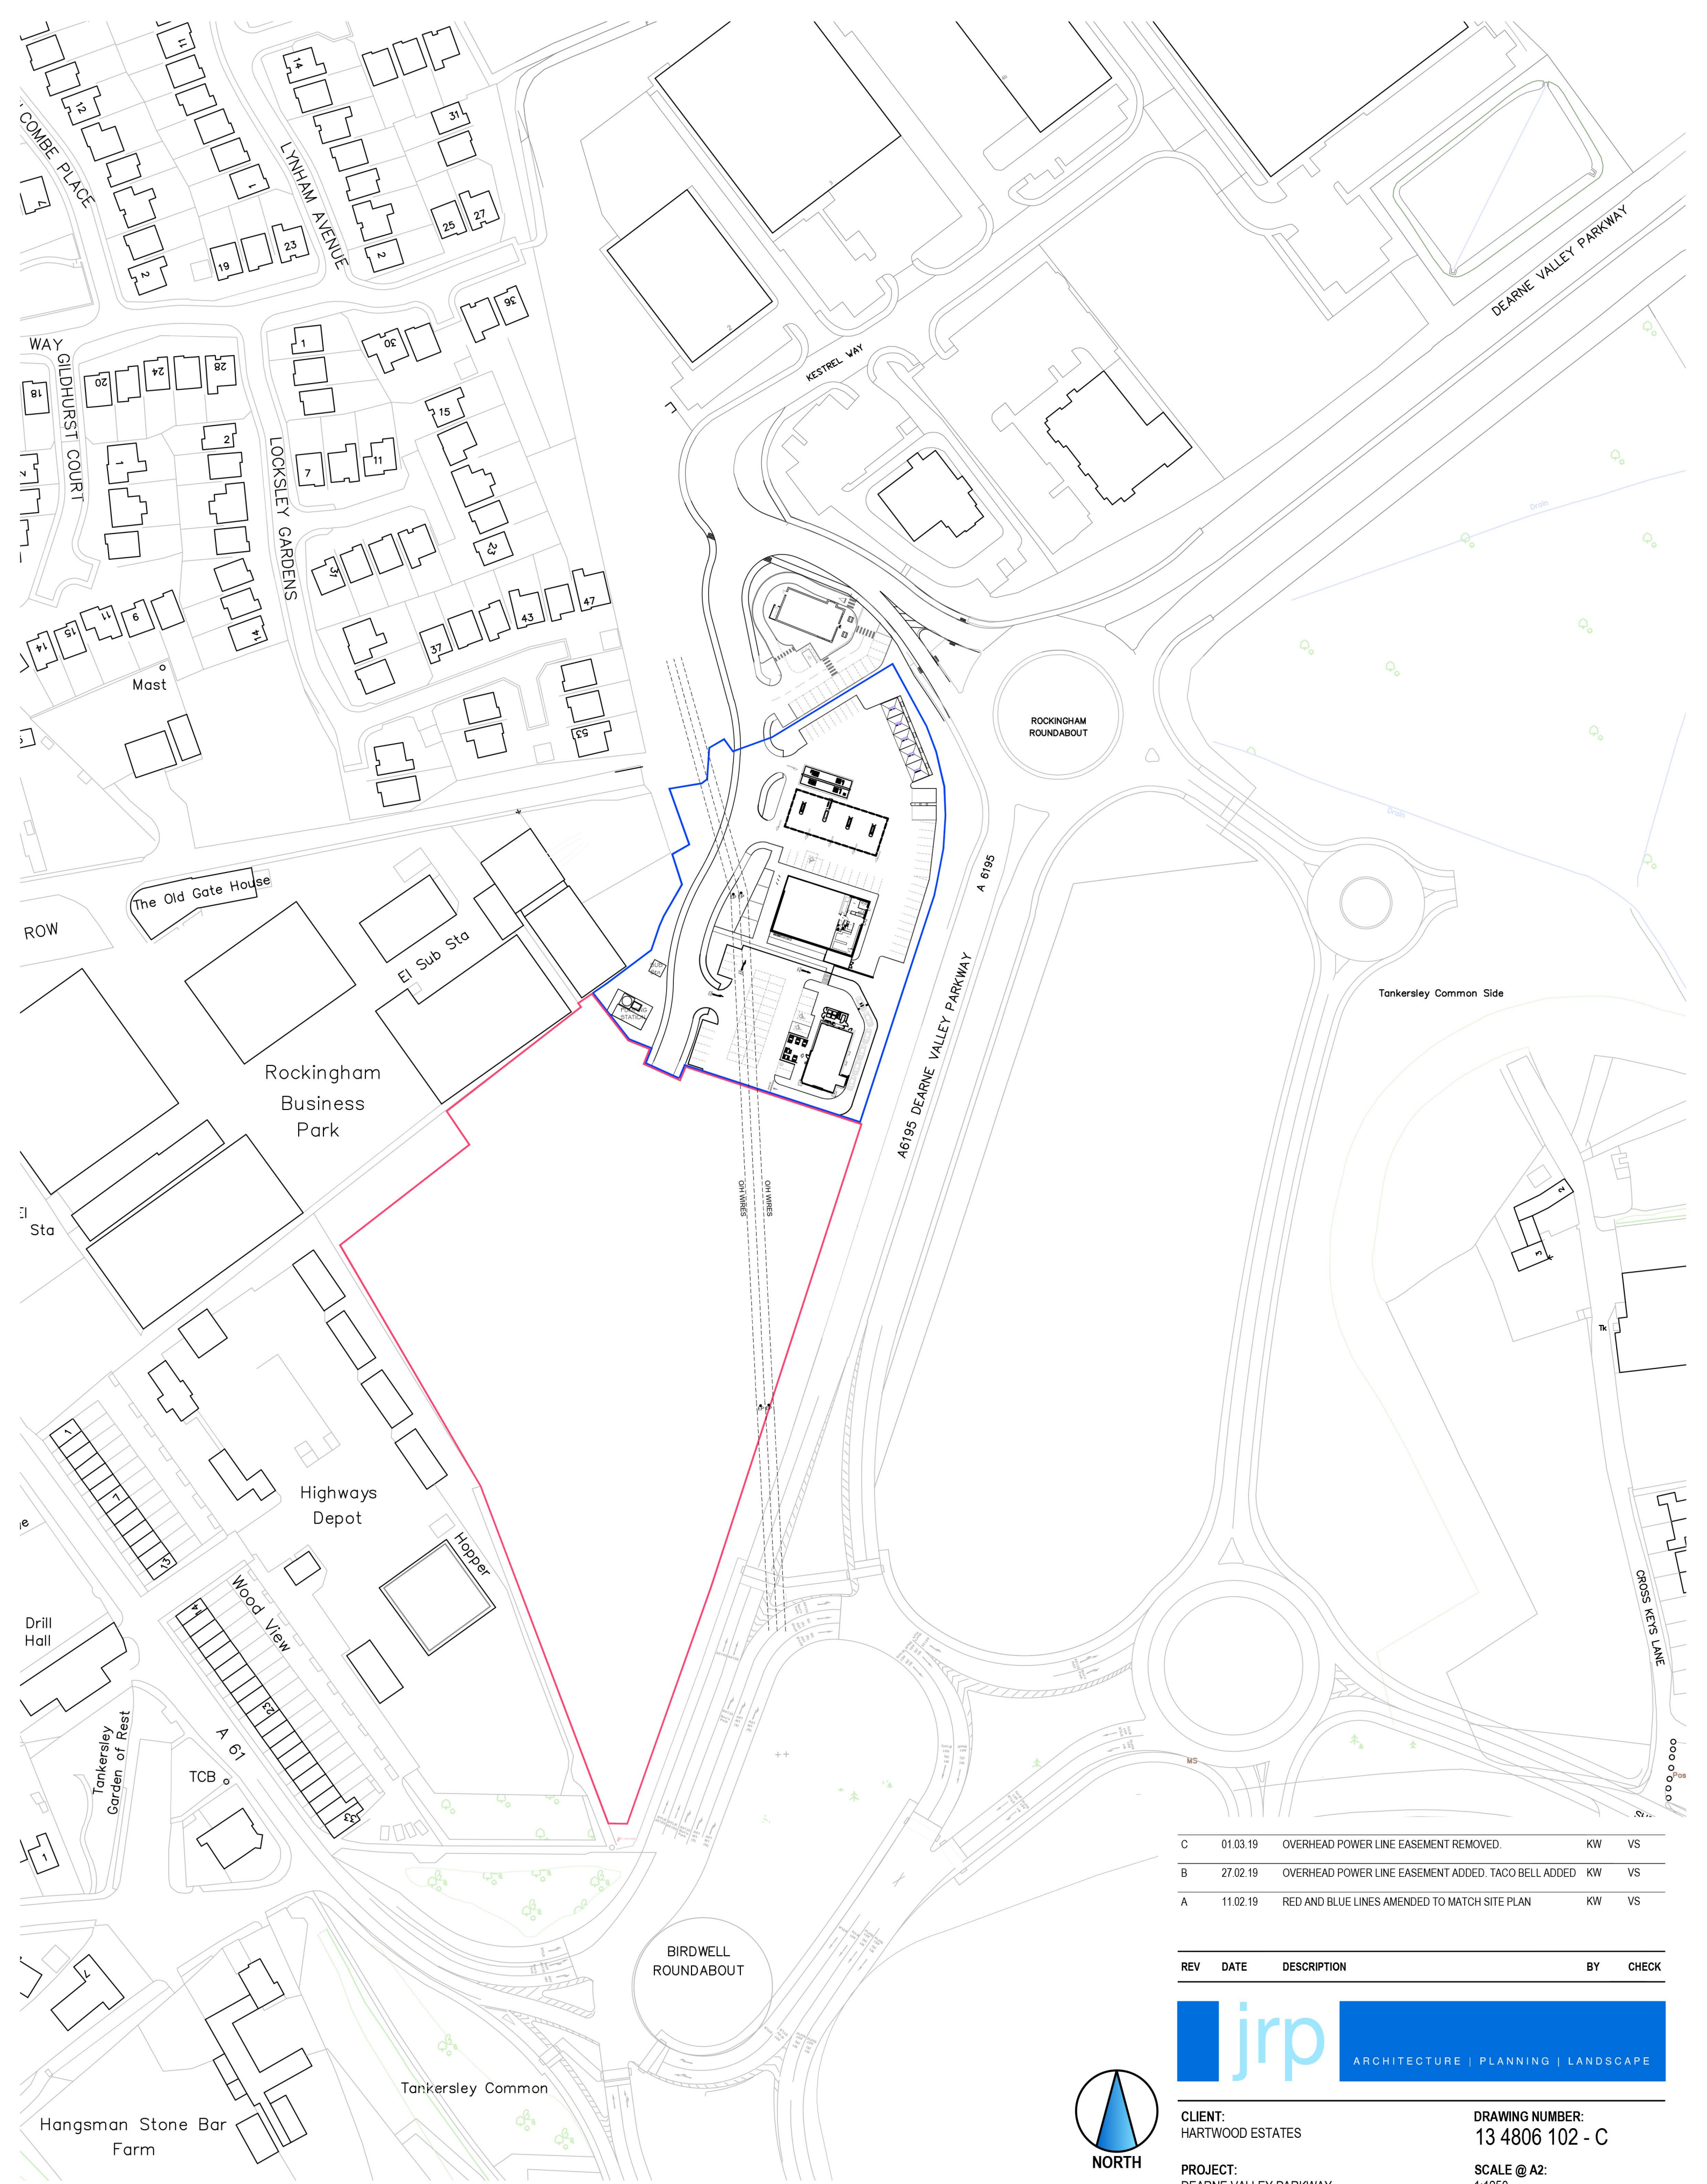

CLIENT:
HARTWOOD ESTATES

DRAWING NUMBER:
13 4806 102 - C

PROJECT:
DEARNE VALLEY PARKWAY
SHEFFIELD ROAD

SCALE @ A2:
1:1250

DRAWING:
LOCATION PLAN

DRAWN:
KW

DATE:
FEB 19

CHECKED:
VS

DATE:
FEB 19

14 MARINER COURT / CALDER PARK / WAKEFIELD / WF4 3FL
01924 383322 / www.jpassoc.co.uk / info@jpassoc.co.uk
jpassociates is a trading style of John R. Paley Associates Limited

Do not scale off this drawing - Only figured dimensions to be taken from this drawing. Drawings based on Ordnance Survey and/or existing record drawings - Design and Drawing content subject to Site Survey, Structural Survey, Site Investigations, Planning and Statutory Requirements and Approvals. Authorised reproduction from Ordnance Survey Map with permission of the Controller of Her Majesty's Stationary Office. Crown Copyright reserved.

102 / LOCATION PLAN