


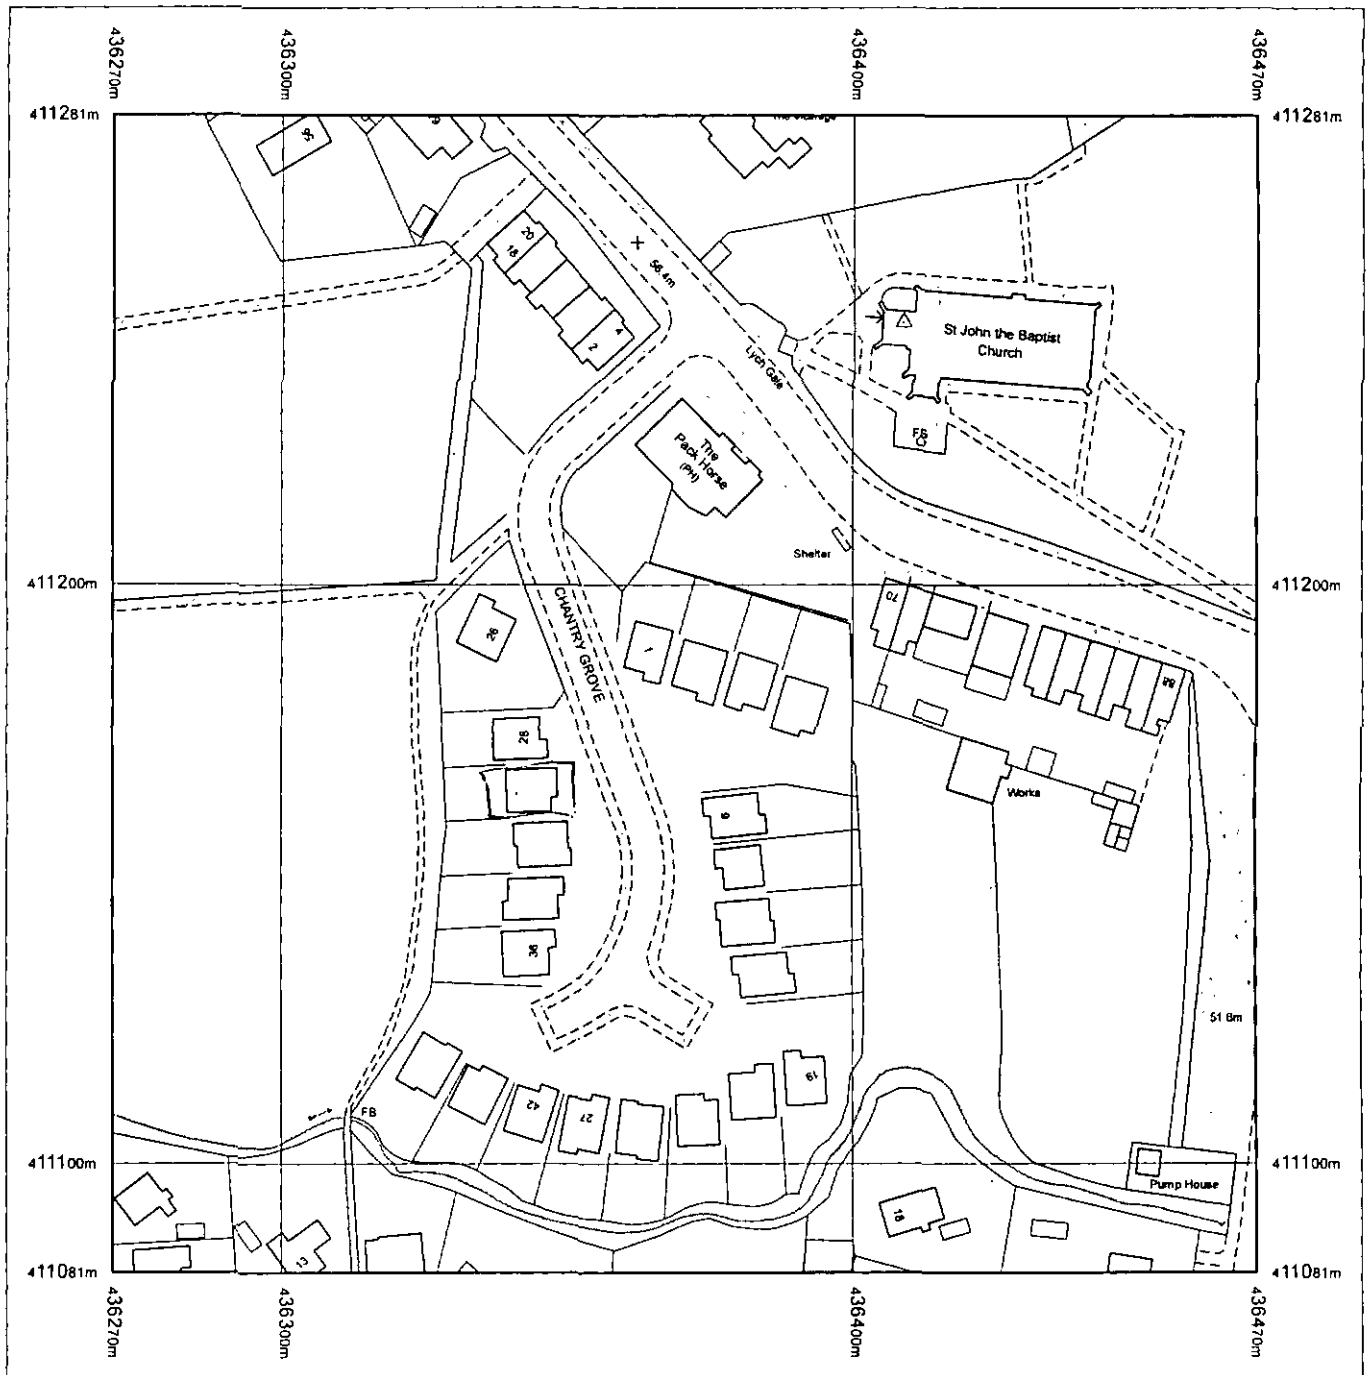


Produced 15.03.2010 from the Ordnance Survey National Geographic Database and incorporating surveyed revision available at this date. © Crown Copyright 2010.

Reproduction in whole or part is prohibited without the prior permission of Ordnance Survey.

Ordnance Survey, the OS Symbol and OS Sitemap are registered trademarks of Ordnance Survey, the national mapping agency of Great Britain.

The representation of a road, track or path is no evidence of a right of way.

The representation of features as lines is no evidence of a property boundary

 

Scale 1:1250

Supplied by: **Barnsley MBC**
Serial number: 00021800
Centre coordinates: 436370.5 411181


Further information can be found on the OS Sitemap Information leaflet or the Ordnance Survey web site:
www.ordnancesurvey.co.uk




EXISTING REAR ELEVATION




PROPOSED REAR ELEVATION

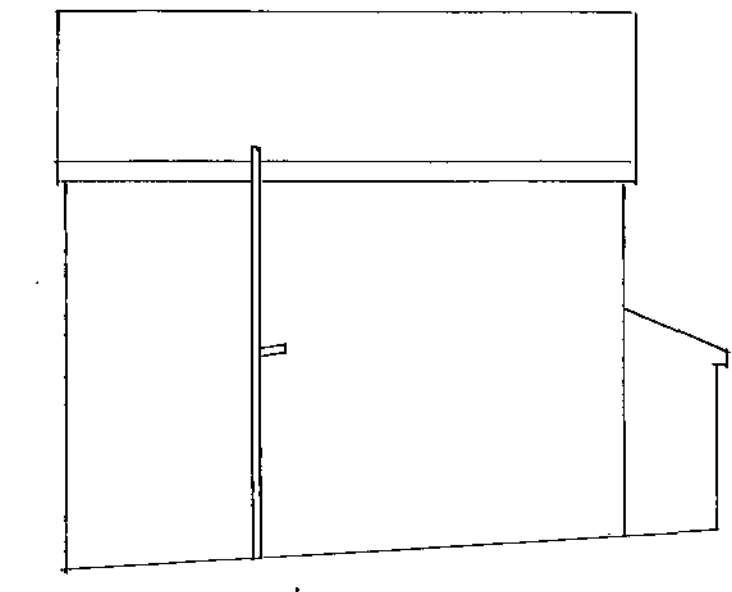


EXISTING SIDE ELEVATION

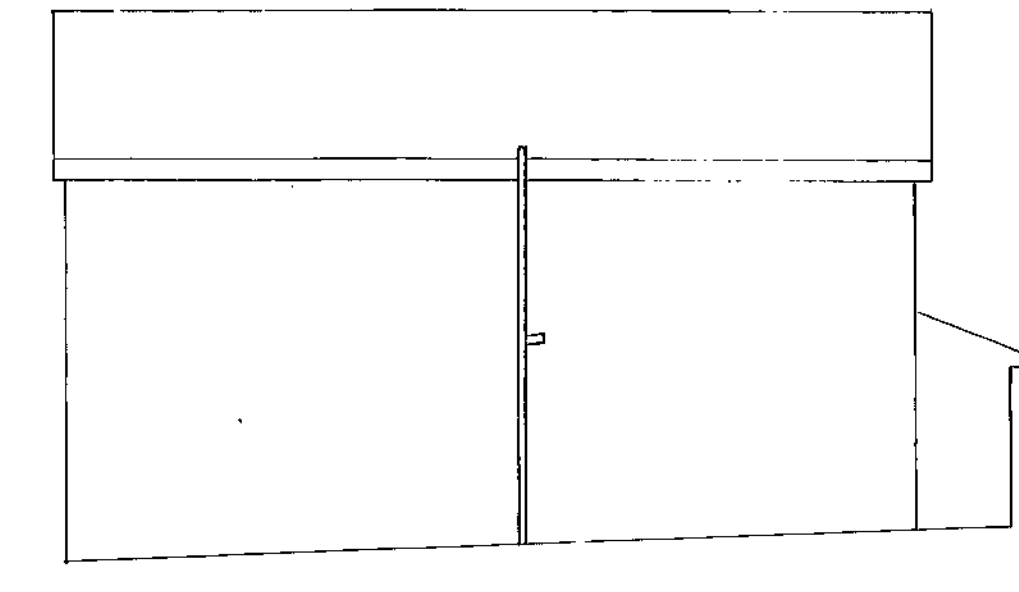

PROPOSED SIDE ELEVATION

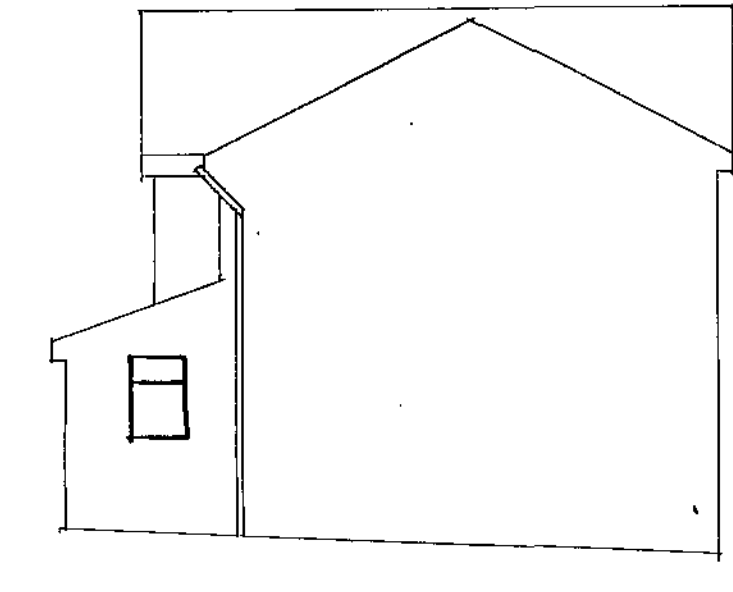


EXISTING SIDE ELEVATION

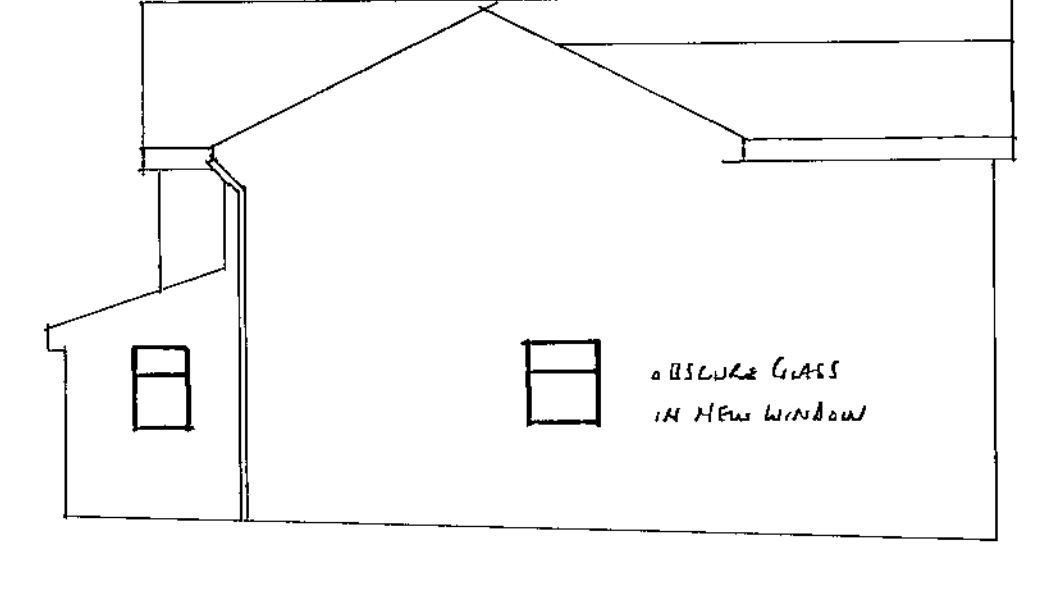


PROPOSED SIDE ELEVATION

ELEVATIONS SCALE 1:100

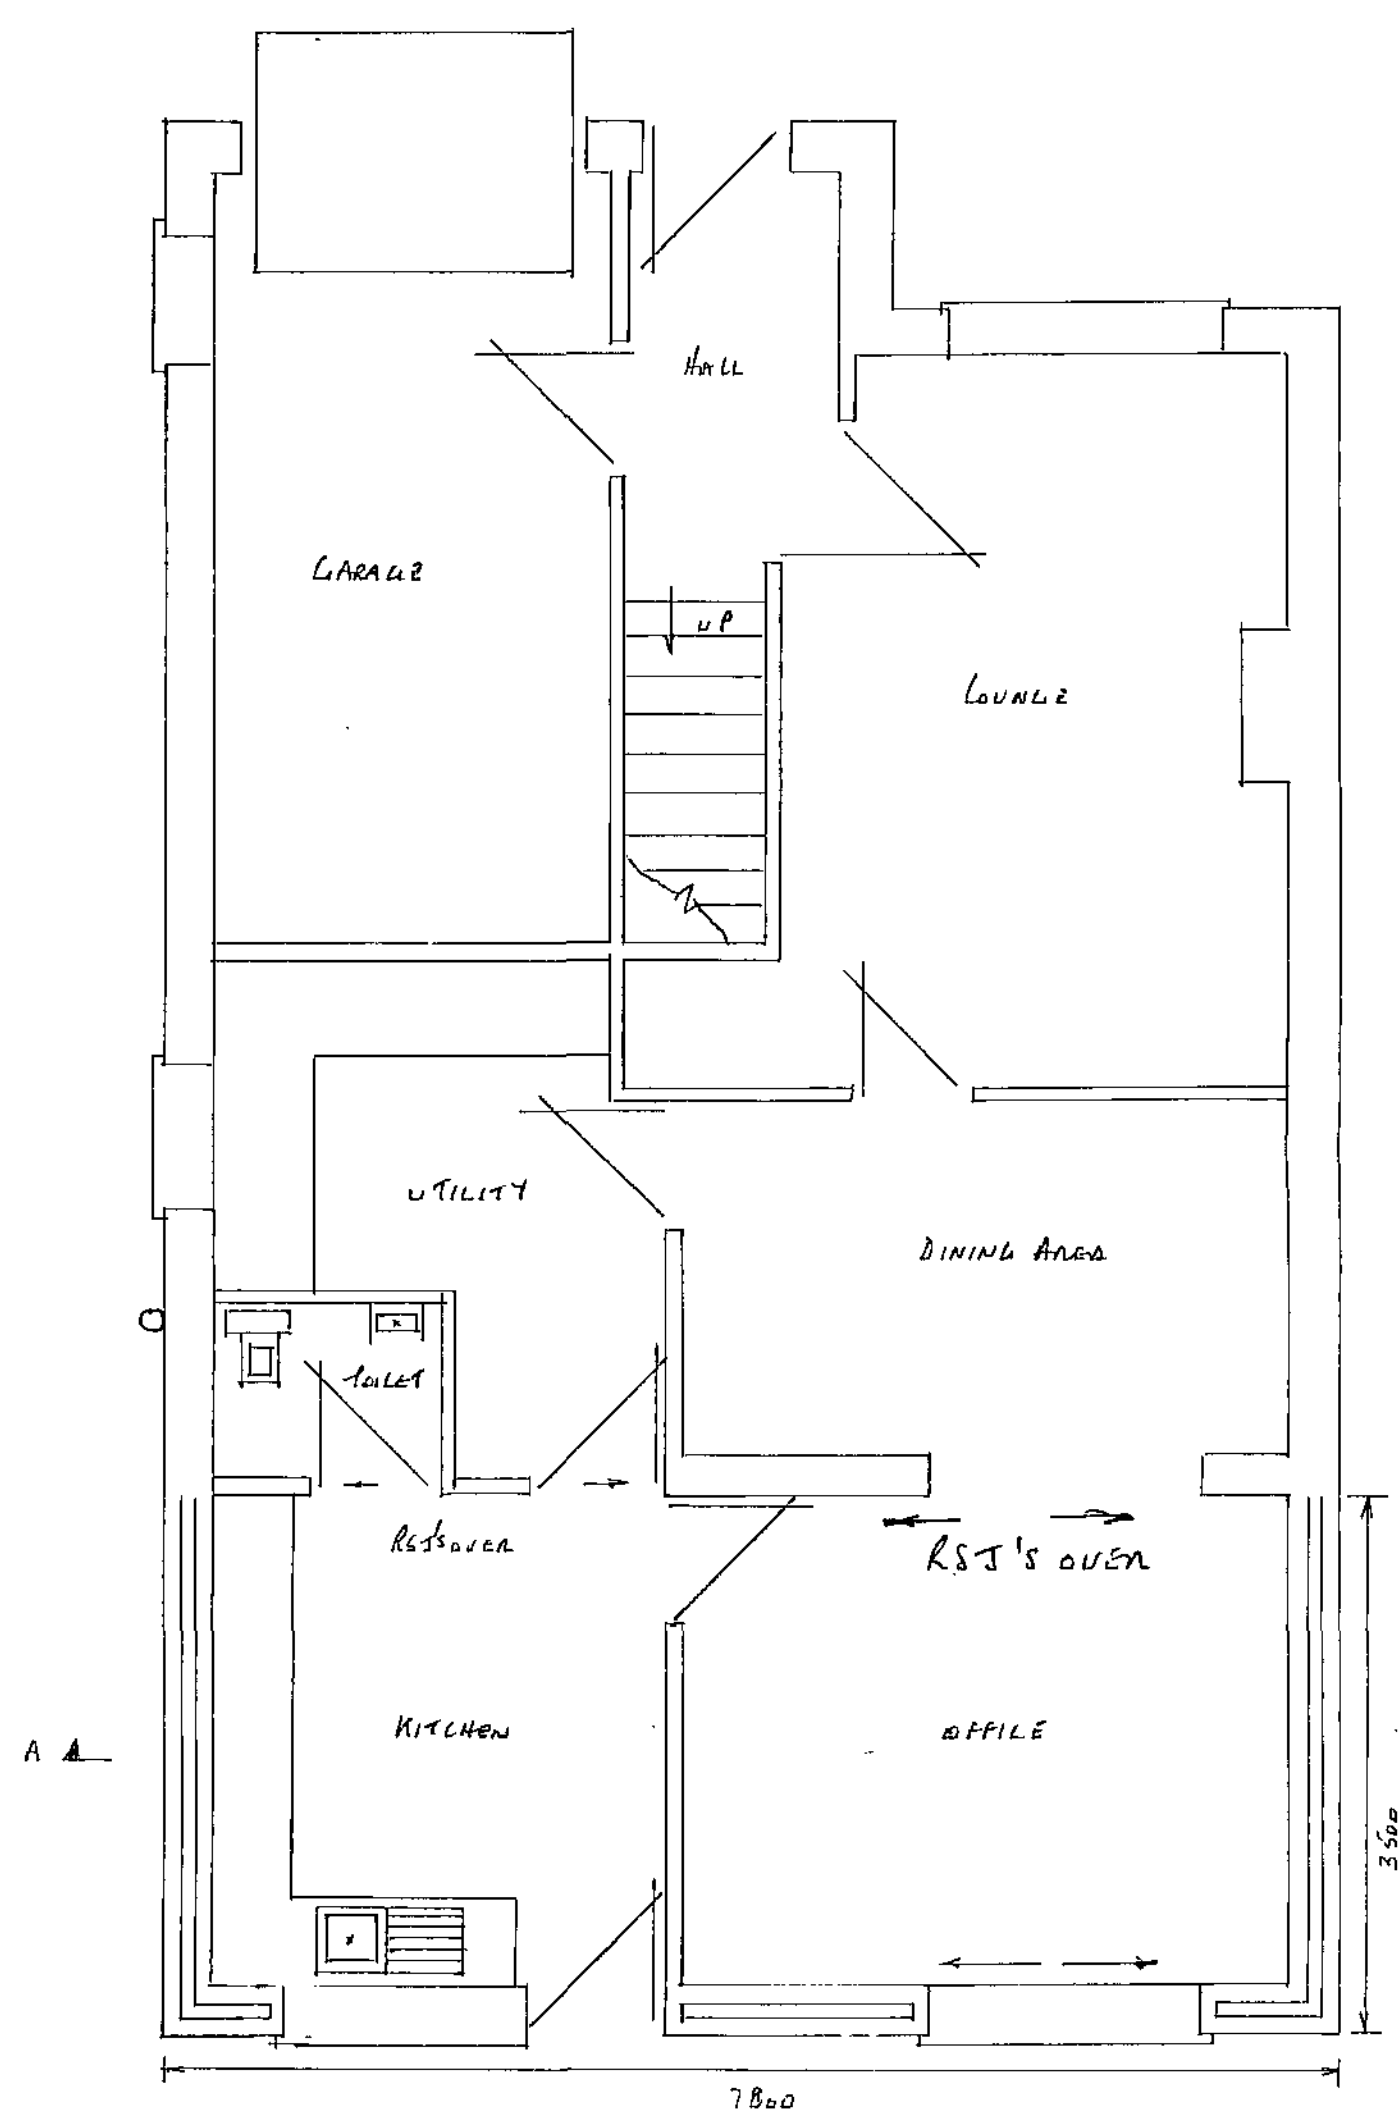


PROPOSED GROUND FLOOR PLAN

PROPOSED PLANS SCALE 1:50

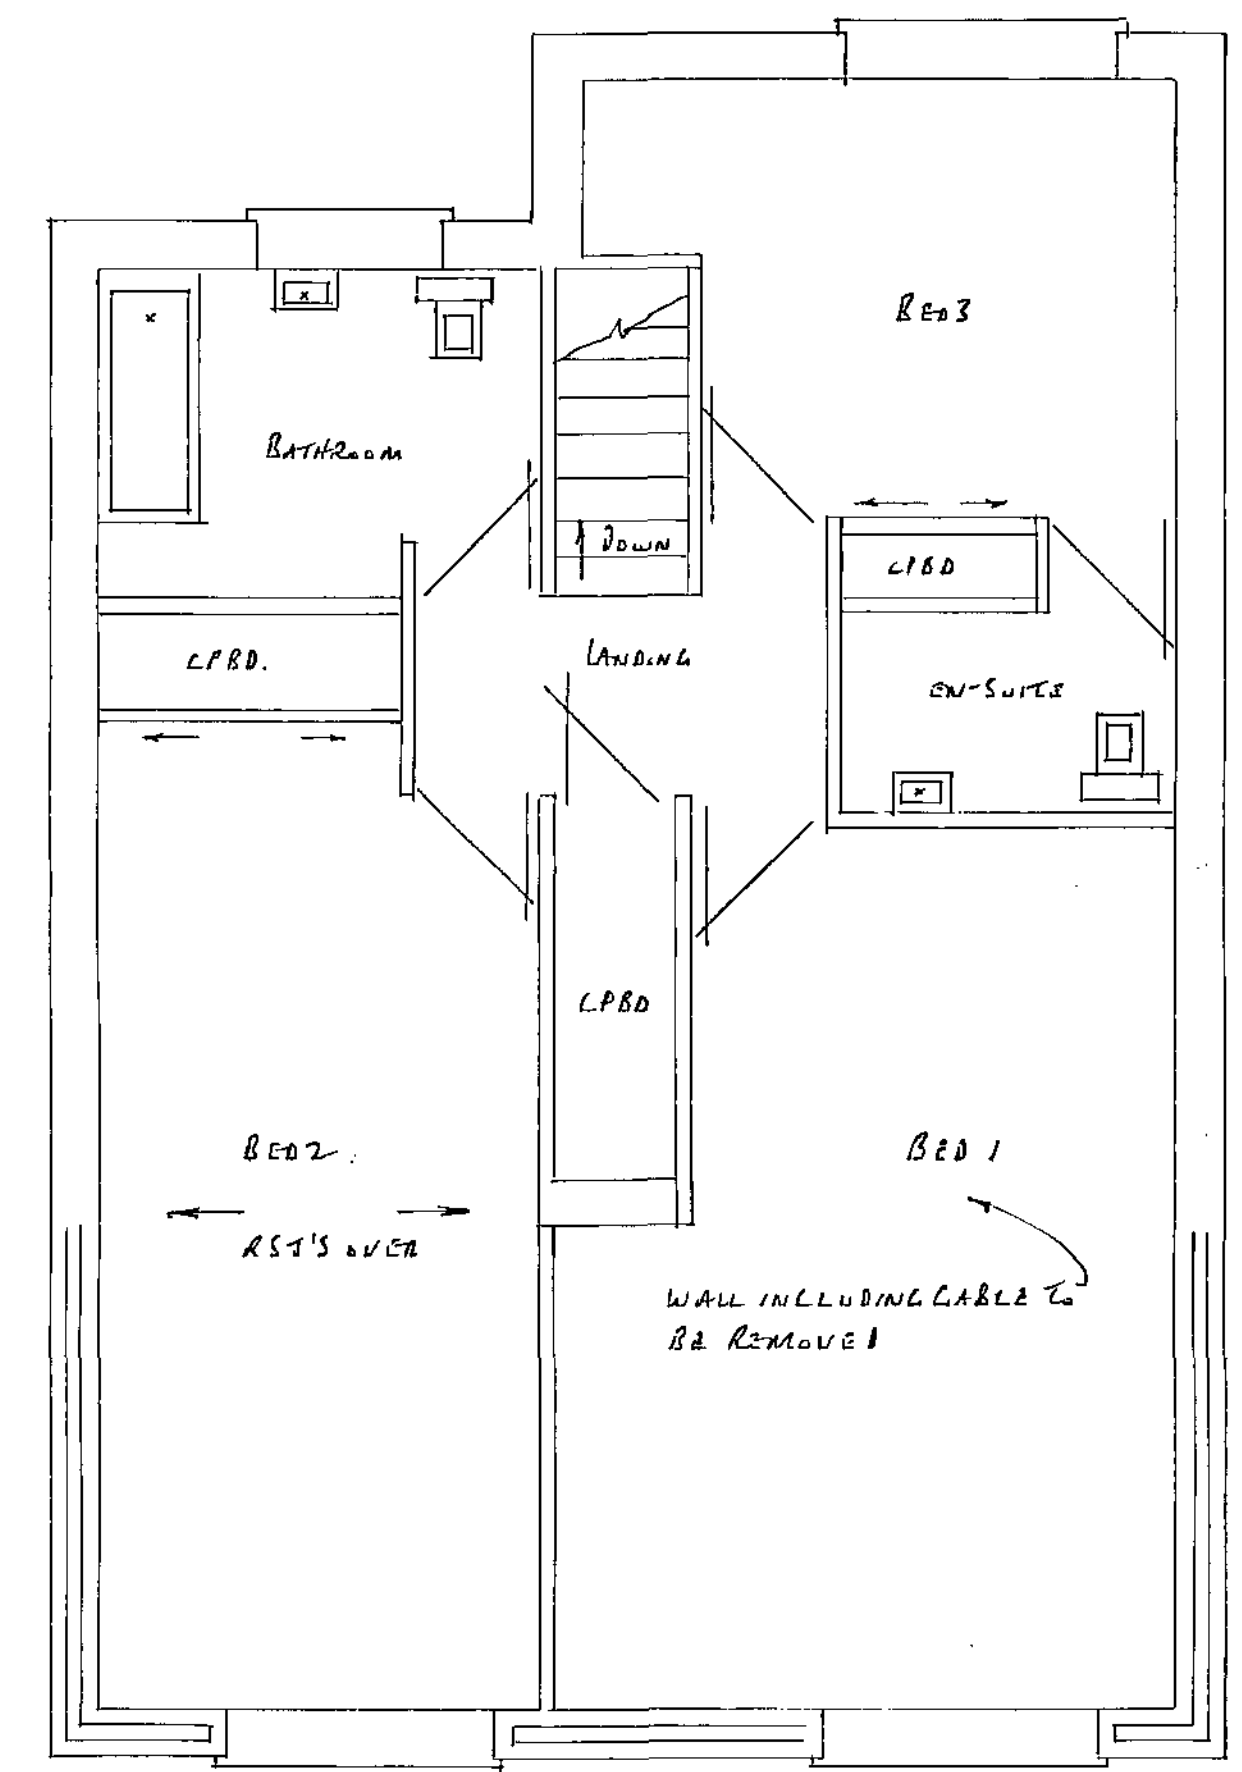

PROPOSED FIRST FLOOR PLAN

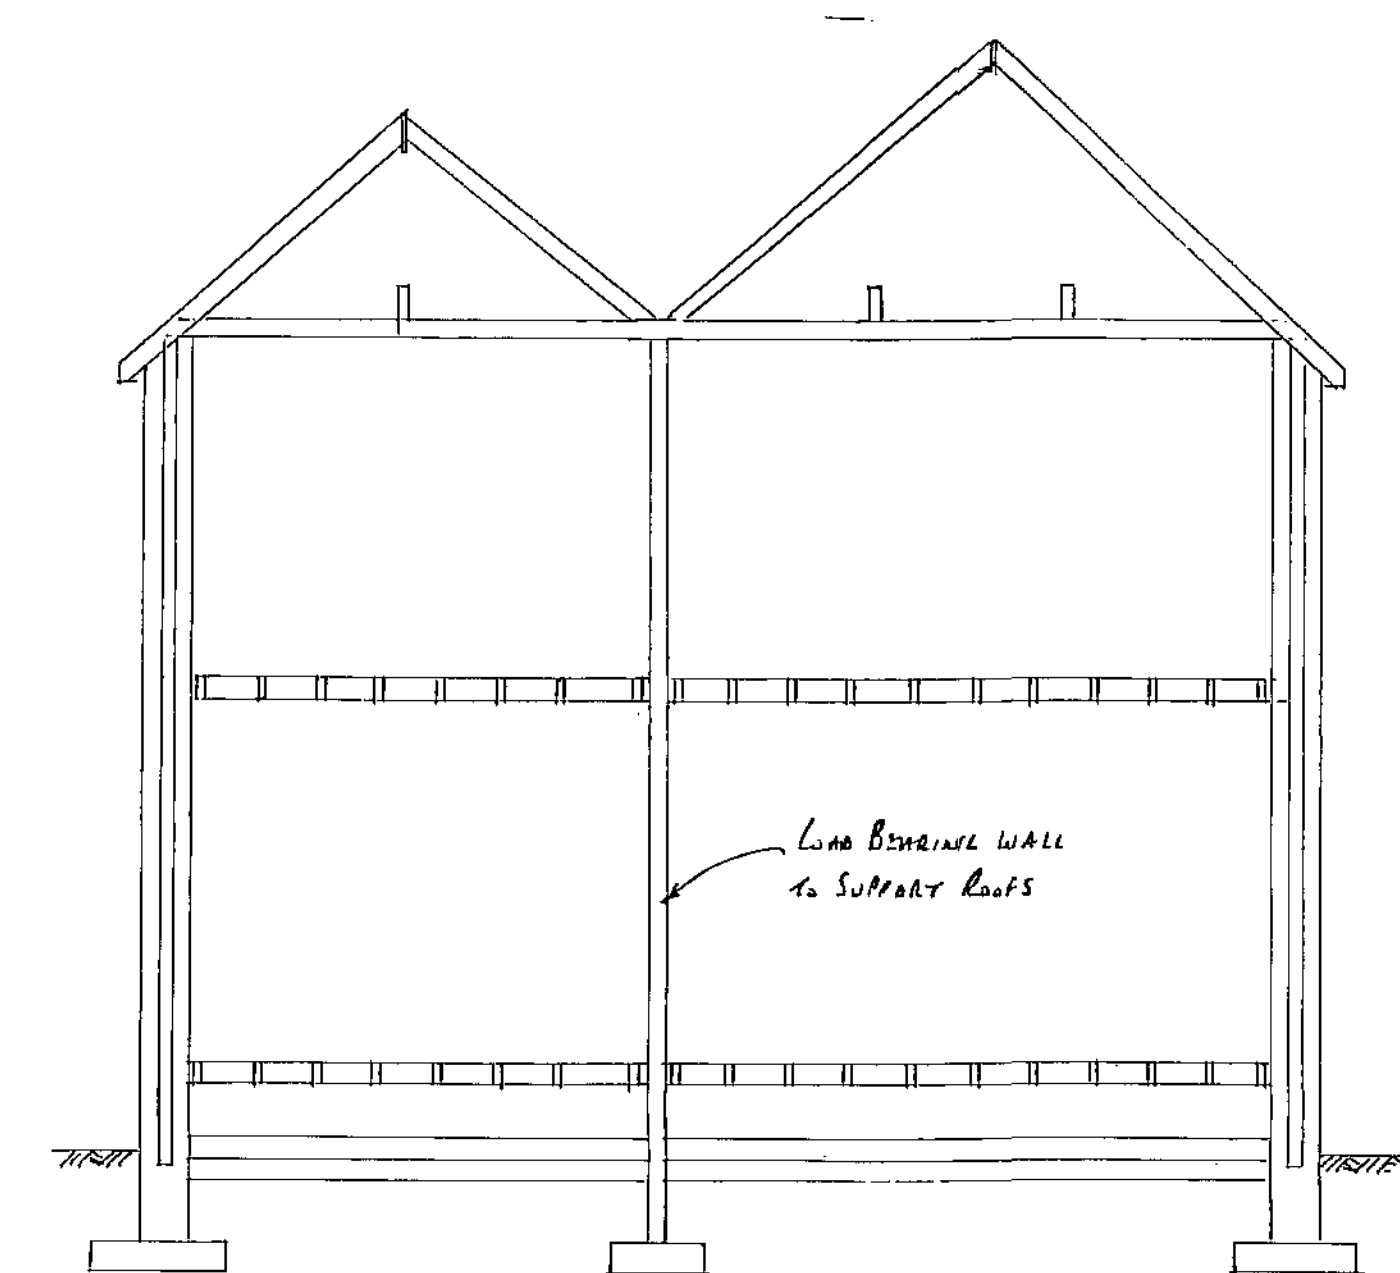

SECTION THRU A-A SCALE 1:50

FOUNDATIONS

- 600 x 150mm LINE STRIP DEPTH 750mm SUBJECT TO LA APPROVAL
- WALLS
- TRENCH BLOCKS BELOW GROUND LEVEL
- BRICKWORK TO MATCH EXISTING
- 100mm LW/LWC BLOCKS
- 100mm CAVITY FILLED WITH DITHERAM INSULATION
- HORIZONTAL DPC 150mm MIN ABOVE G.L. 150mm DPC TO REVEALS & REVEALS TO BE INSULATED
- STAINLESS STEEL TIEWIRES PLACED 750mm HORIZONTALLY 450mm VERTICALLY & 225mm TO REVEALS
- CH 90/100 LINTELS OVER ALL EXTERNAL OPENINGS WITH DPC ABOVE DPC & WEAPLES EVERY 900mm END BEHINDS TO BE 150mm MIN.
- NEW WALLS TIED TO EXISTING WITH TIEWIRES & SCREWINS TIED EVERY 225mm & MAINTAINING A CONTINUOUS CAVITY

GROUND FLOOR

- 100mm HARDCORE
- 100mm OVERSITE FINISHED ABOVE G.L. & 150mm TO UNDERSIDE OF JOISTS
- 150 x 50mm JOISTS AT 400mm CENTRES WITH 140mm FLOORING GRADE INSULATION BETWEEN OR NEXTON OR SIMILAR
- 215 x 140mm AIR GRATES & LINTELS EVERY 2m LINTELS WITH DPC ABOVE
- 18mm T+G FLOOR BOARDING (WETGRABE TO WETGRABE)

FIRST FLOOR

- 150 x 50mm JOISTS AT 400mm CENTRES
- 1m LATERAL RESTRAINT STRIPS SECURED TO JOISTS AT 1.5m CENTRES WITH NAGGING TO SUPPORT
- 100mm INSULATION BETWEEN JOISTS GIVING 10m² K.C.
- 18mm T+G FLOOR BOARDING

ROOFS


- 100 x 50mm WALL PLATE
- 100 x 50mm CEILING JOISTS AT 400mm CENTRES
- 170 x 25mm RIDGE BOARD
- 125 x 50mm RAFTERS FOR LARGE ROOF 100 x 50mm RAFTERS FOR SMALL ROOF BOTH AT 400mm CENTRES
- 200 x 75mm BINDERS AT 400mm CENTRES
- 1m HOLDING DOWN STRAPS EVERY 3 RAFTERS
- 1m STAINLESS STEEL LATERAL RESTRAINT STRIPS TO HORIZONTAL & UP UPS EVERY 1.5m WITH NAGGING TO SUPPORT
- 200 x 25mm FASCIA
- 6mm EXTERIOR PLY SOFFIT WITH 25mm CONTINUOUS FLYTRAP MESH
- REINFORCED BITUMEN ROOFING FELT
- 38 x 25mm TILE BATTENS
- ROOF TILES TO MATCH EXISTING WITH TILE VENTS EVERY 2m
- ROOF VALLEY GUTTERS TO BE 600 x 50mm ON 15mm PLYWOOD & TAKEN A MIN OF 200mm UNDER TILES
- 100mm INSULATION BETWEEN JOISTS & 150mm Laid OVER AT 90°

DRAINS


- 100mm RUP & 65mm RUP TO MATCH EXISTING
- SW. TO CONNECT TO SW DRAIN OR TO A SOAKAWAY SW AWAY FROM BUILDING & 1m² BELOW INVERT LEVEL
- Foul FROM TOILET UTILITY & KITCHEN TO DISCHARGE TO I.C.
- ALL PIPES & FITTINGS TO BE SUPER SIEVE
- SANITARY FITTINGS TO COMPLY TO BS42

GENERAL

- NEW DOORS & WINDOWS TO MATCH EXISTING & TO HAVE TRICKLE VENTS ROOMS TO BE PILKINGTON K GLASS WITH ALUM AIR GAP & SOFT LOW E COATING U VALUE TO BE 1.8 ALL DOORS & KITCHEN WINDOW TO HAVE TIGHTENED GLASS WINDOWS TO HAVE OPENING LIGHTS 5% OF FLOOR AREA. BEDROOM WINDOWS TO HAVE ESCAPE SASH 450mm WIDE x 750mm HIGH TO OPEN 90° & CILL LEVELS TO BE BETWEEN 800 & 850 ABOVE FLOOR LEVEL
- SMOOTHING WALLS TO HAVE INSULATION 10KG/M²
- ALL ELECTRICAL WORK TO MEET THE REQUIREMENTS OF PART P ELECTRICAL SAFETY & MUST BE DESIGNED, INSTALLED, INSPECTED & TESTED BY A COMPETENT PERSON REGISTERED UNDER THE COMPETENT PERSON SCHEME A COPY OF THE BUILDING REGS SELF CERTIFICATE IS TO BE GIVEN TO THE LA ON COMPLETION OF THE WORK
- PROVIDE MAINS WIRED SMOKE ALARMS WITH BATTERY BACK UP TO CIRCULATION AREAS ON EVERY FLOOR
- HEATING ALTERATIONS TO BE DONE BY A GAS SAFE ENGINEER
- TRUNK RIG. FOR EXTENSION OF HEATING SYSTEM
- KITCHEN & UTILITY TO HAVE FANS EXTRACTING 60 L/SEC TOILET TO HAVE FAN EXTRACTING 15 L/SEC & ALL CONTROLLED BY AN INDEPENDENT SWITCH
- CALLS TO BE PROVIDED FOR RST.

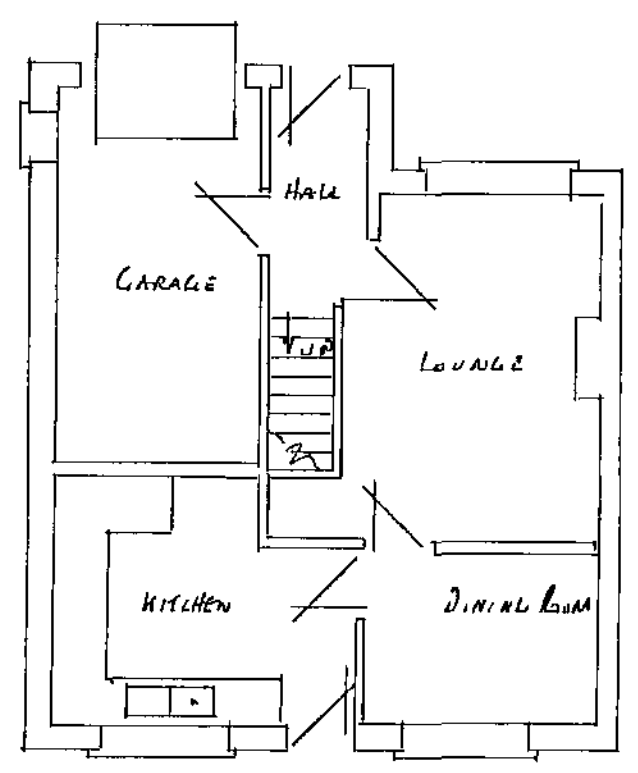


EXISTING GROUND FLOOR PLAN

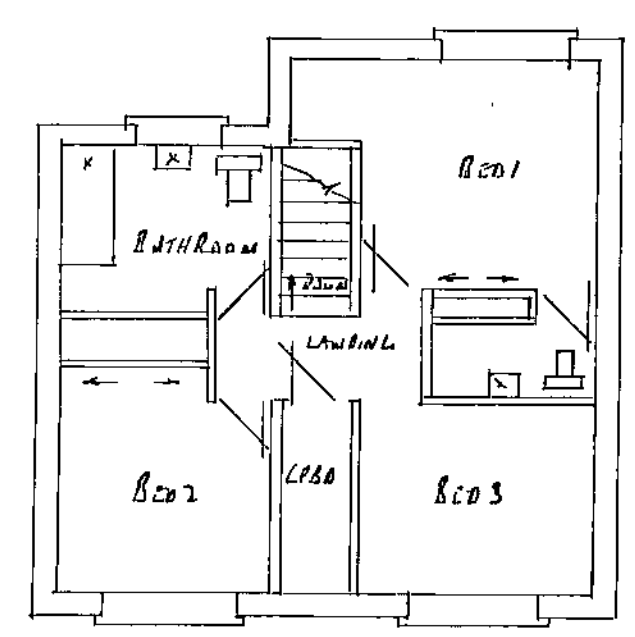

EXISTING FIRST FLOOR PLAN

EXISTING PLANS SCALE 1:50

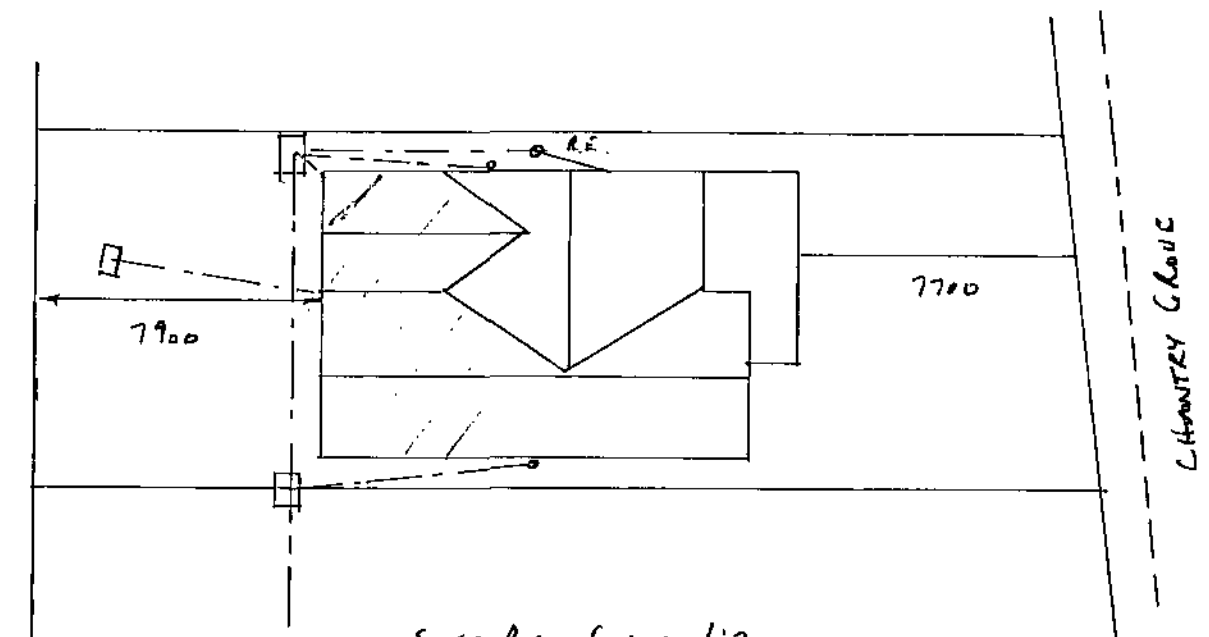

SITE PLAN SCALE 1:200

PROPOSED DOUBLE STOREY REAR EXTENSION FOR:-

MR & MRS PICKERING
30 CHANTRY GRAVE
RAYSTON
BRANLEY

