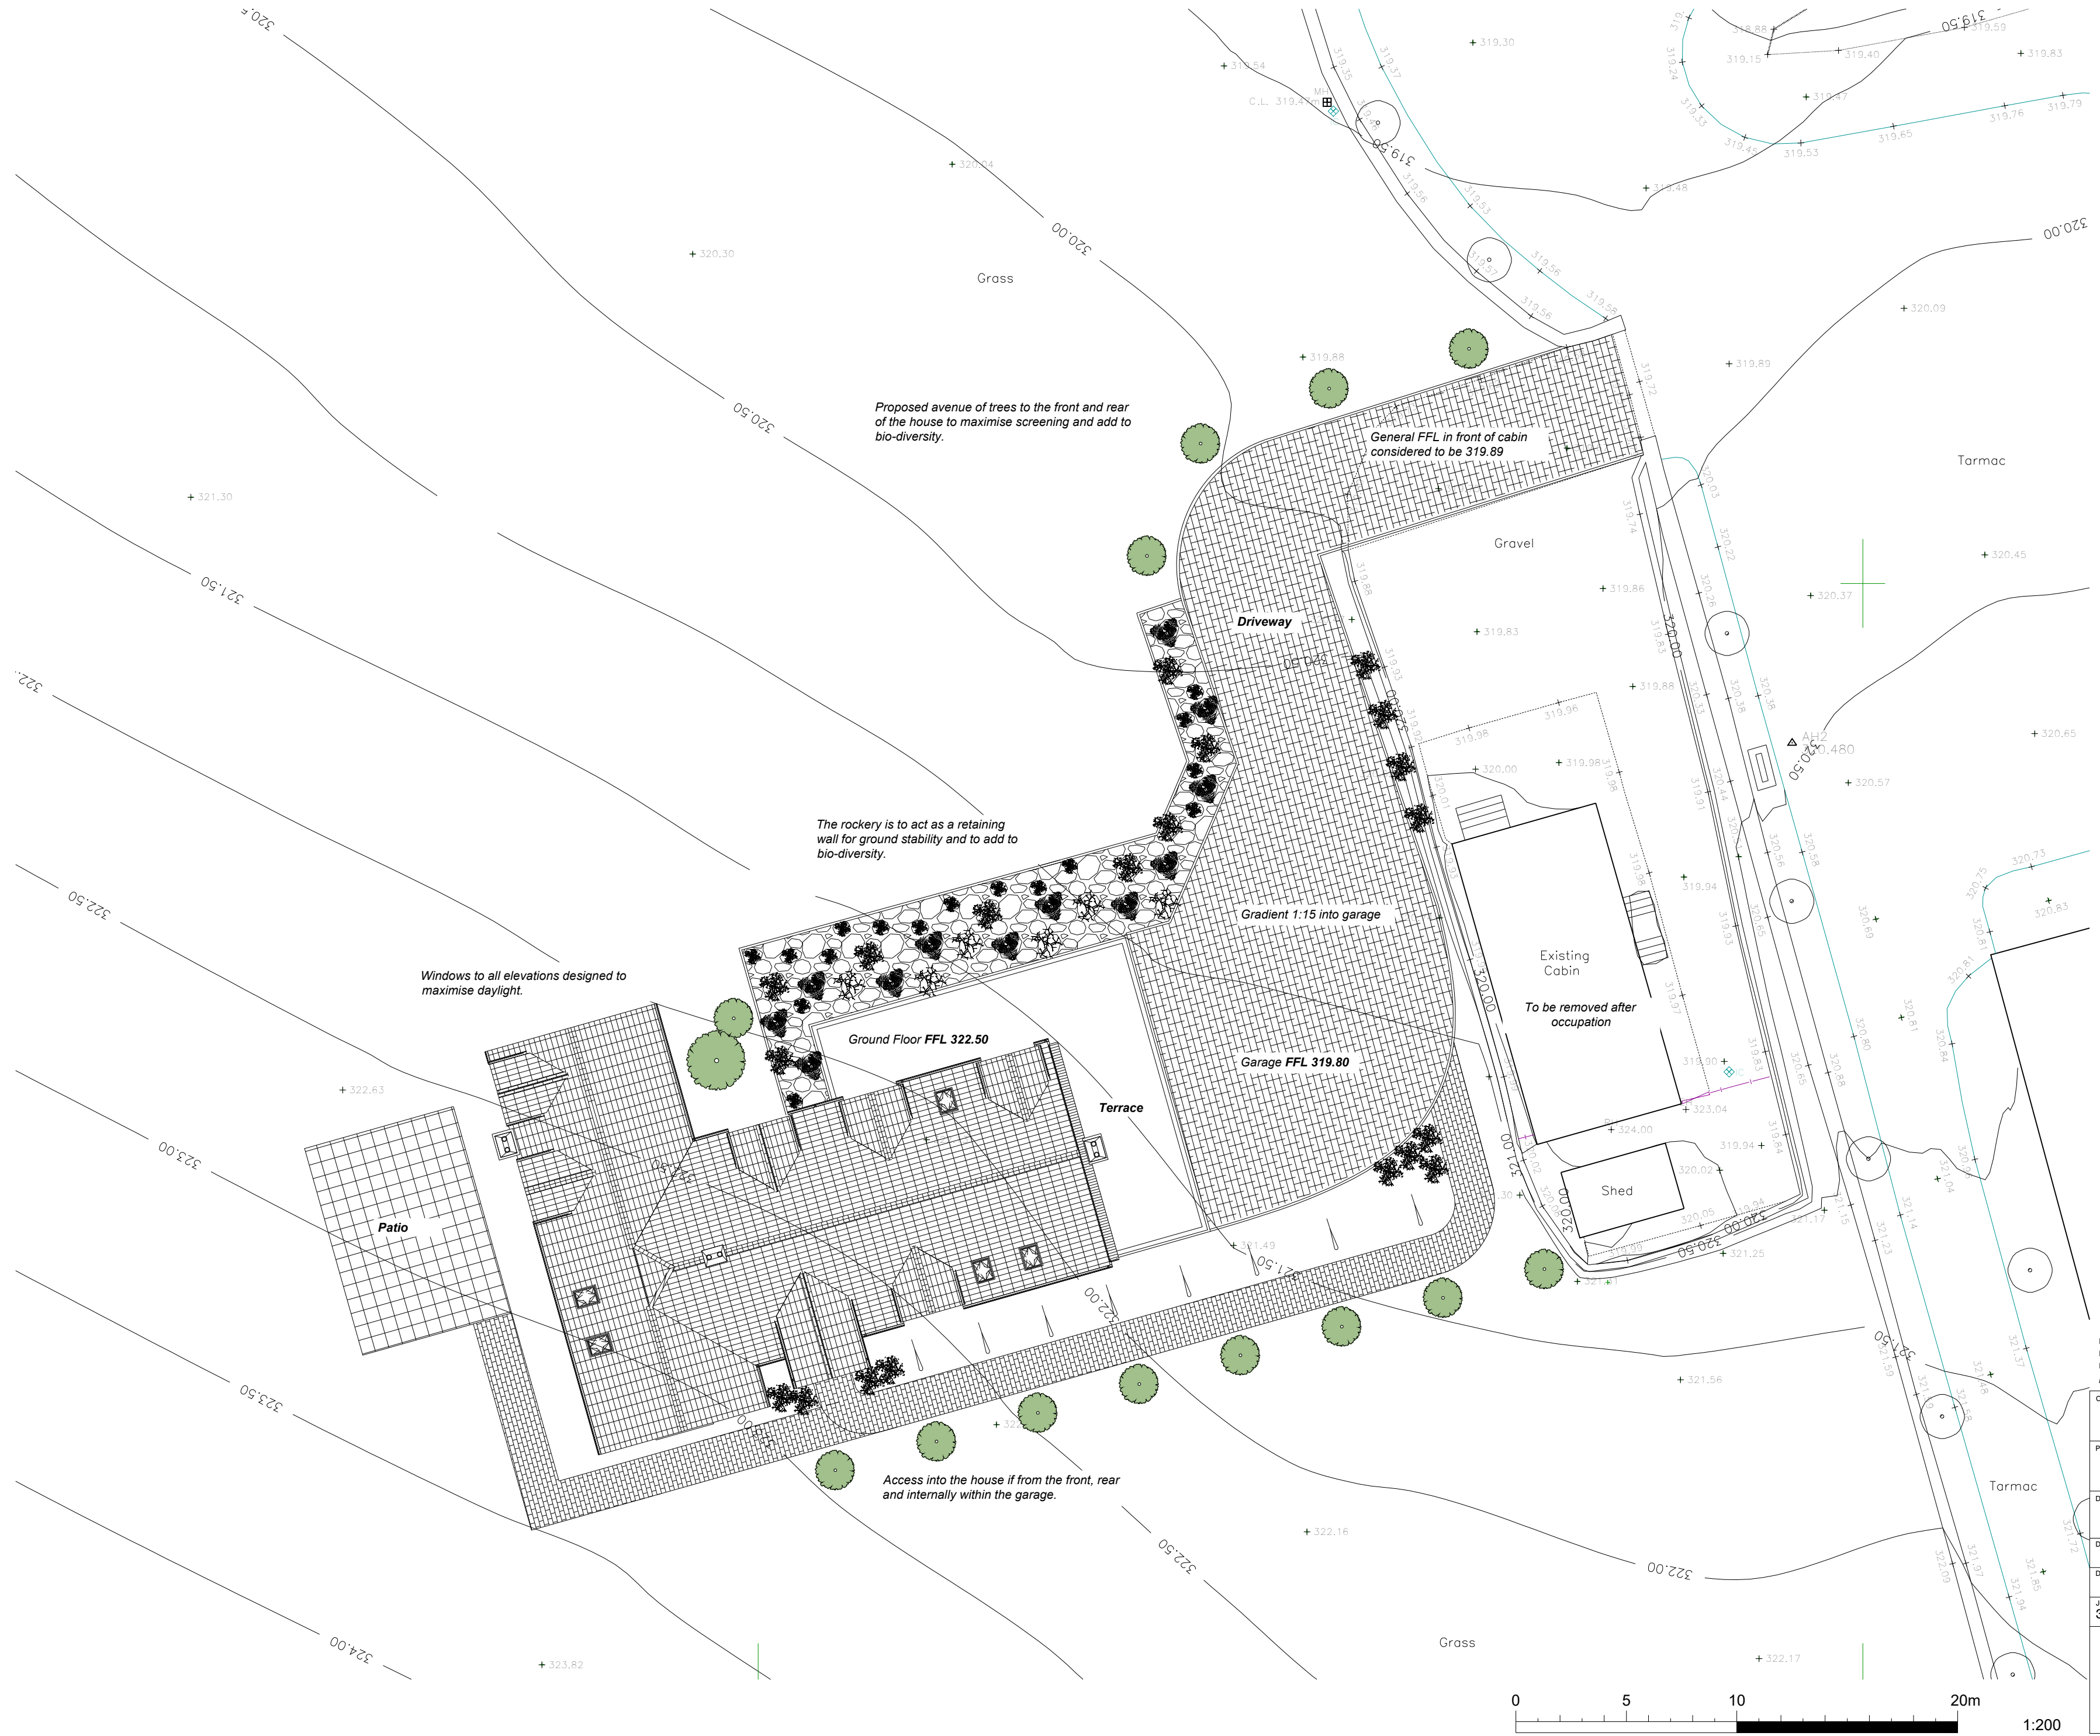


P3	21.08.18	Updated the drawing in line with comments made by an agent.	RP	CY
P2	10.08.18	Updated the drawing in line with client's comments received 08.08.18	RP	CY
P1	20.07.18	Updated the drawing to show new house position based on client's mark up.	RP	CY
REV	DATE	DESCRIPTION	DWN	CHK

CLIENT				
HAWLEY				

PROJECT TITLE				
BROADSTONE FARM				
INGBIRCHWORTH				

DRAWING TITLE				
PROPOSED SITE PLAN				

DRAWING PURPOSE				
PRELIMINARY				

DRAWN / CHECKED		DATE	SCALE	
RP / CY		JUNE 2018	1:200 @ A2	
JOB No	DRAWING No	STATUS		REVISION
3HA1	3HA1-MHA-01-002	S0		P3

Abbey House		t +44 (0)114 272 7123
11 Leopold Street		f +44 (0)114 275 3043
Sheffield	e contact@mhaarchitects.com	
S1 2GY	w www.mhaarchitects.com	

	
ARCHITECTS	