




PROPOSED GROUND FLOOR PLAN

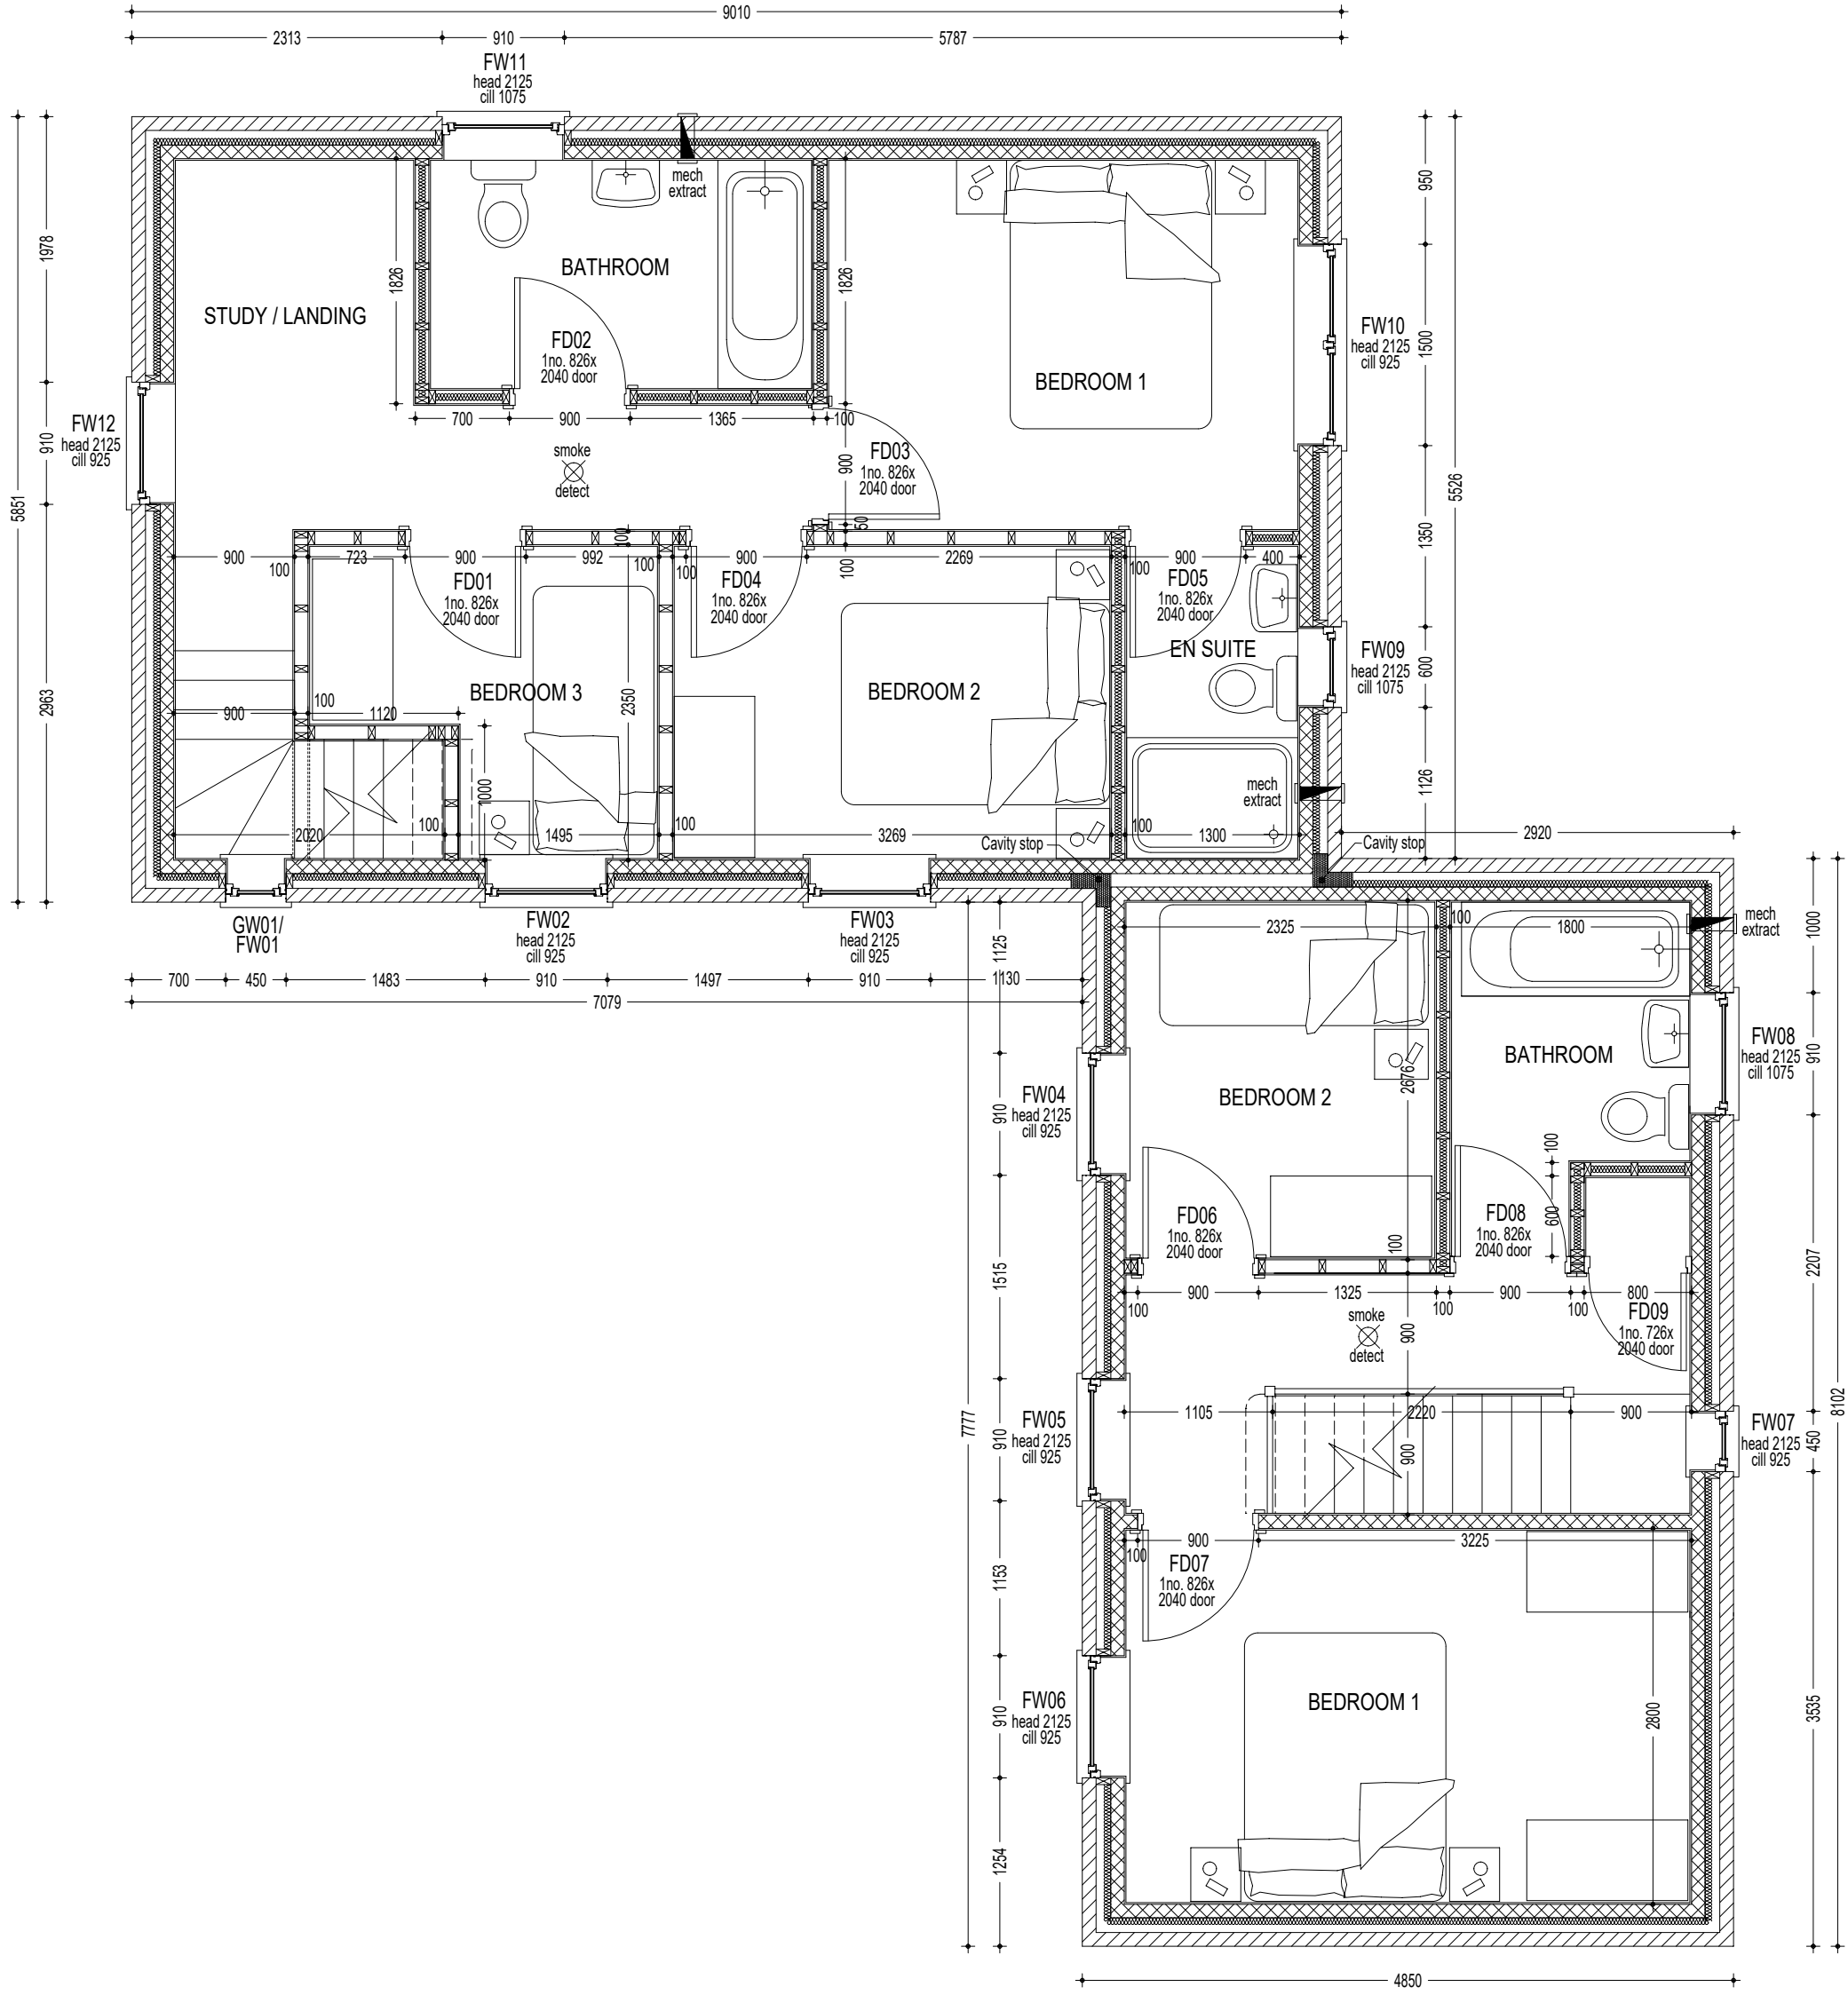

PROPOSED FIRST FLOOR PLAN



Cadworx Ltd
Architectural design and 3d Visualisations
Linden House, Bracken Hill Road
East Lound, Nr Doncaster DN9 2LR
tel 01427 753232
danny@3dcadworx.com

- Project

PROPOSED NEW HOUSING DEVELOPMENT.

LAND BETWEEN 298 & 300 HOUGH LANE

WOMBWELL, BARNSELY
- Title:

PROPOSED FLOOR PLANS

Scale	Date	Drawn
1:50 @ A1	OCT 2017	DS
Drawing No. CLEVE - 2017 - 101		
A B C D E F G H I		