



HIGH STREET / DONCASTER - GOLDTHORPE, S63 9NG


PROPOSED SITE PLAN

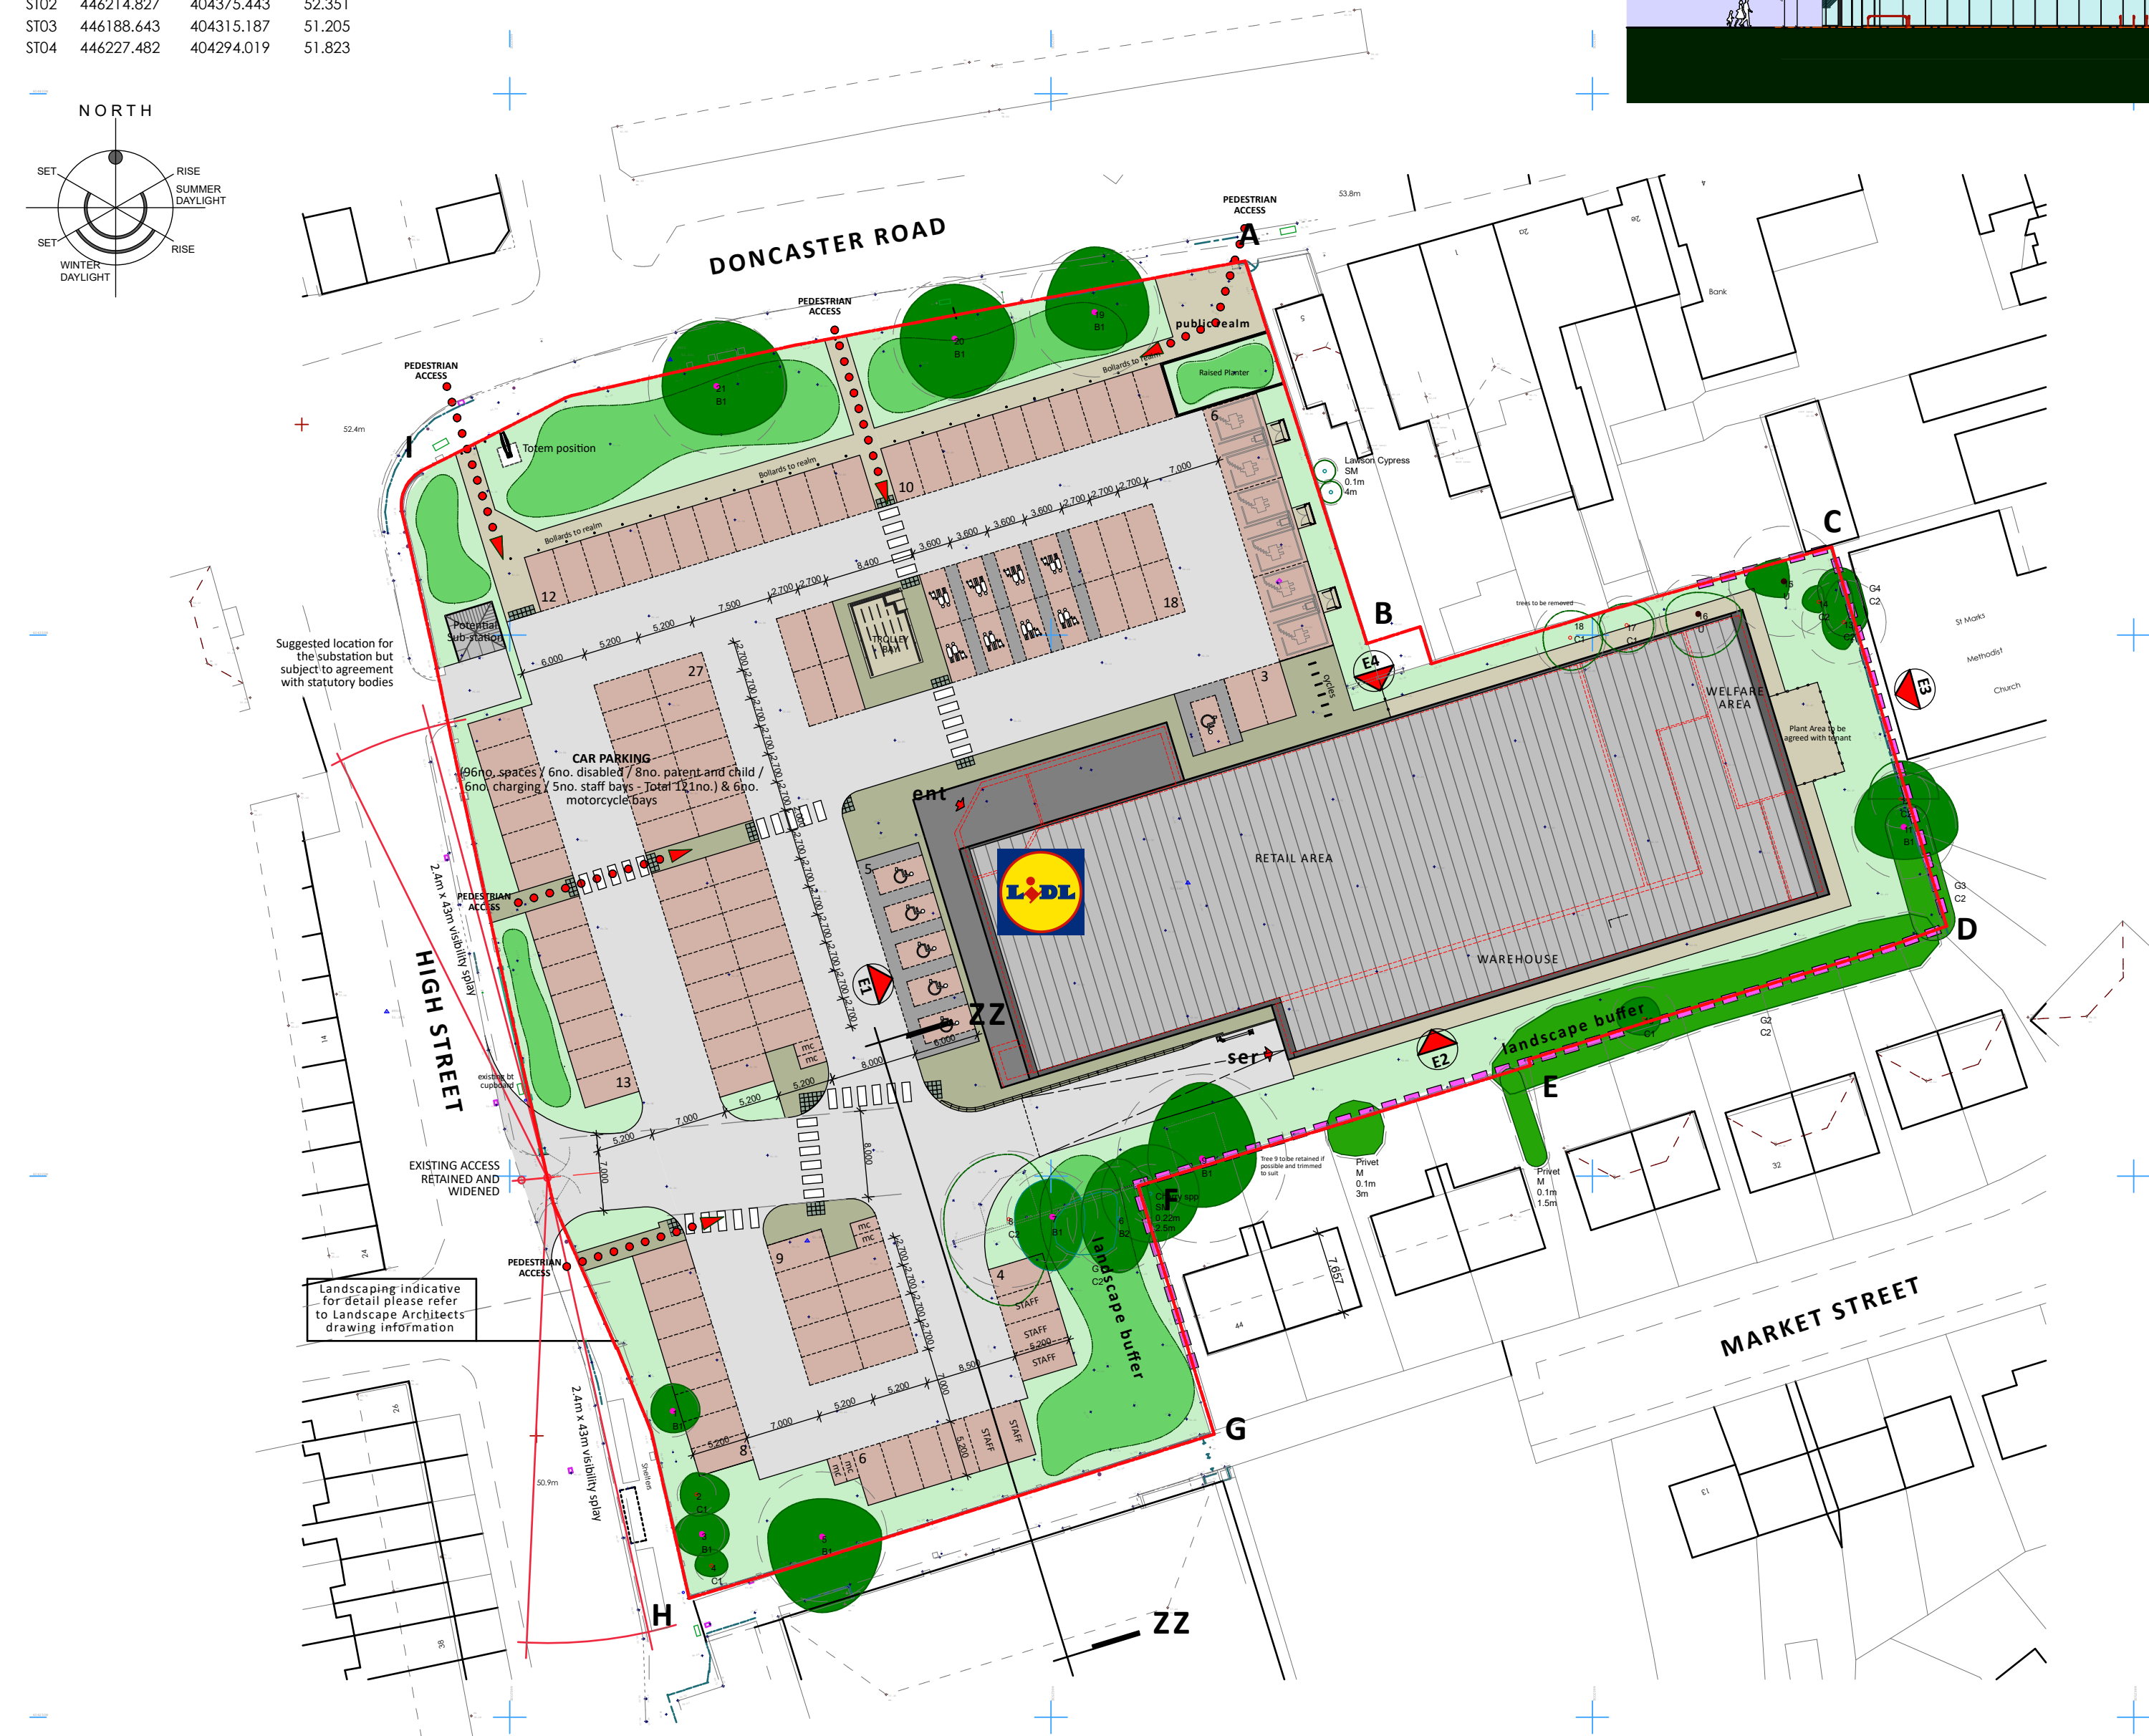

Station	Easting	Northing	Level
ST01	446262.644	404327.095	52.560
ST02	446214.827	404375.443	52.351
ST03	446188.643	404315.187	51.205
ST04	446227.482	404294.019	51.823

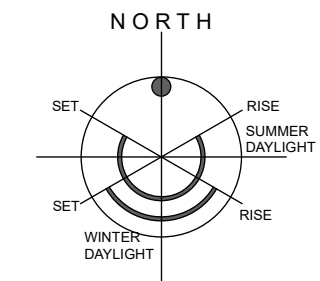

SECTION ZZ

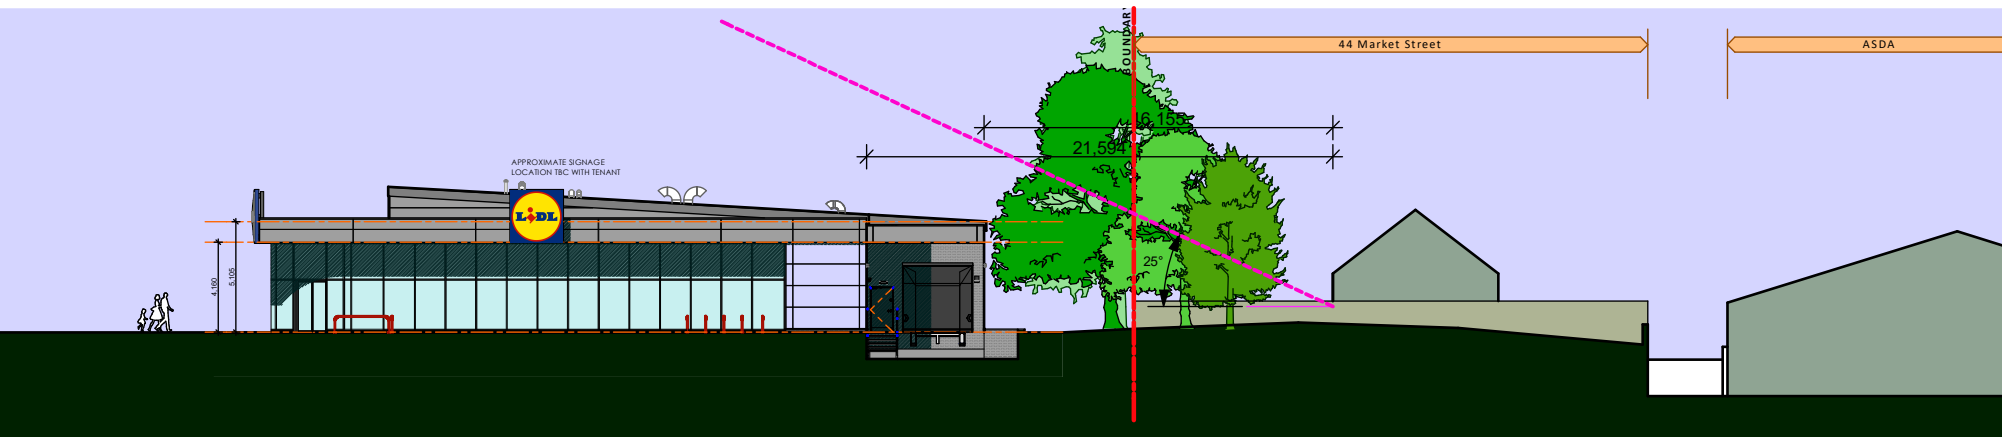

NOTES
ALL WORK TO BE CARRIED OUT IN ACCORDANCE WITH THE BUILDING REGULATIONS AND THE REQUIREMENTS OF THE LOCAL AUTHORITY.

BOUNDARY LEGEND

- A-B - Existing paladin fence on brick wall to be retained and repaired as required
- B-C - Existing brick wall retained and made good
- C-D - Retained palsade fence
- D-E - Retained paladin fence
- E-G - Existing brick wall
- G-H - Existing brick wall with railing above retained and made good where required
- H-I - Retained existing brick wall, new wall to areas of blocked up openings to match existing and made good as required
- H-I Existing wall retained and made good
- I-A - Existing wall removed

Extent of boundary required to have 2.5m Noise barrier as Noise Assessment

REV	DESCRIPTION	BY	CHKD	DATE
-----	-------------	----	------	------

LOROC
ARCHITECTS

25A PARK SQUARE WEST, LEEDS LS1 2PW
T: 0113 233 7755
W: www.loroc.co.uk

3RD FLOOR, 86 - 90 PAUL STREET, LONDON EC2A 4HE
T: 0203 875 5333

PROJECT
HIGH STREET / DONCASTER ROAD
GOLDTHORPE, S63 9NG

TITLE
Planning Information
GENERAL ARRANGEMENT
PROPOSED SITE PLAN

DRAWING NO. 1526-150(P)

SCALE 1:500 @ A2

DRAWN BY

PURPOSE OF ISSUE

- PLANNING
- BUILDING REGS
- INFORMATION
- TENDER
- CONSTRUCTION

THIS DRAWING IS COPYRIGHT AND THE INTELLECTUAL PROPERTY OF LOROC ARCHITECTS LIMITED. THIS DRAWING MAY NOT BE REPRODUCED IN WHOLE OR IN PART WITHOUT WRITTEN AUTHORITY. NO DIMENSIONS TO BE SCALED FROM THIS DRAWING. ALL DIMENSIONS TO BE CHECKED ON SITE PRIOR TO COMMENCEMENT OF WORKS AND ANY DISCREPANCIES REPORTED TO THE ARCHITECT/ ENGINEER/ CONTRACTOR.