
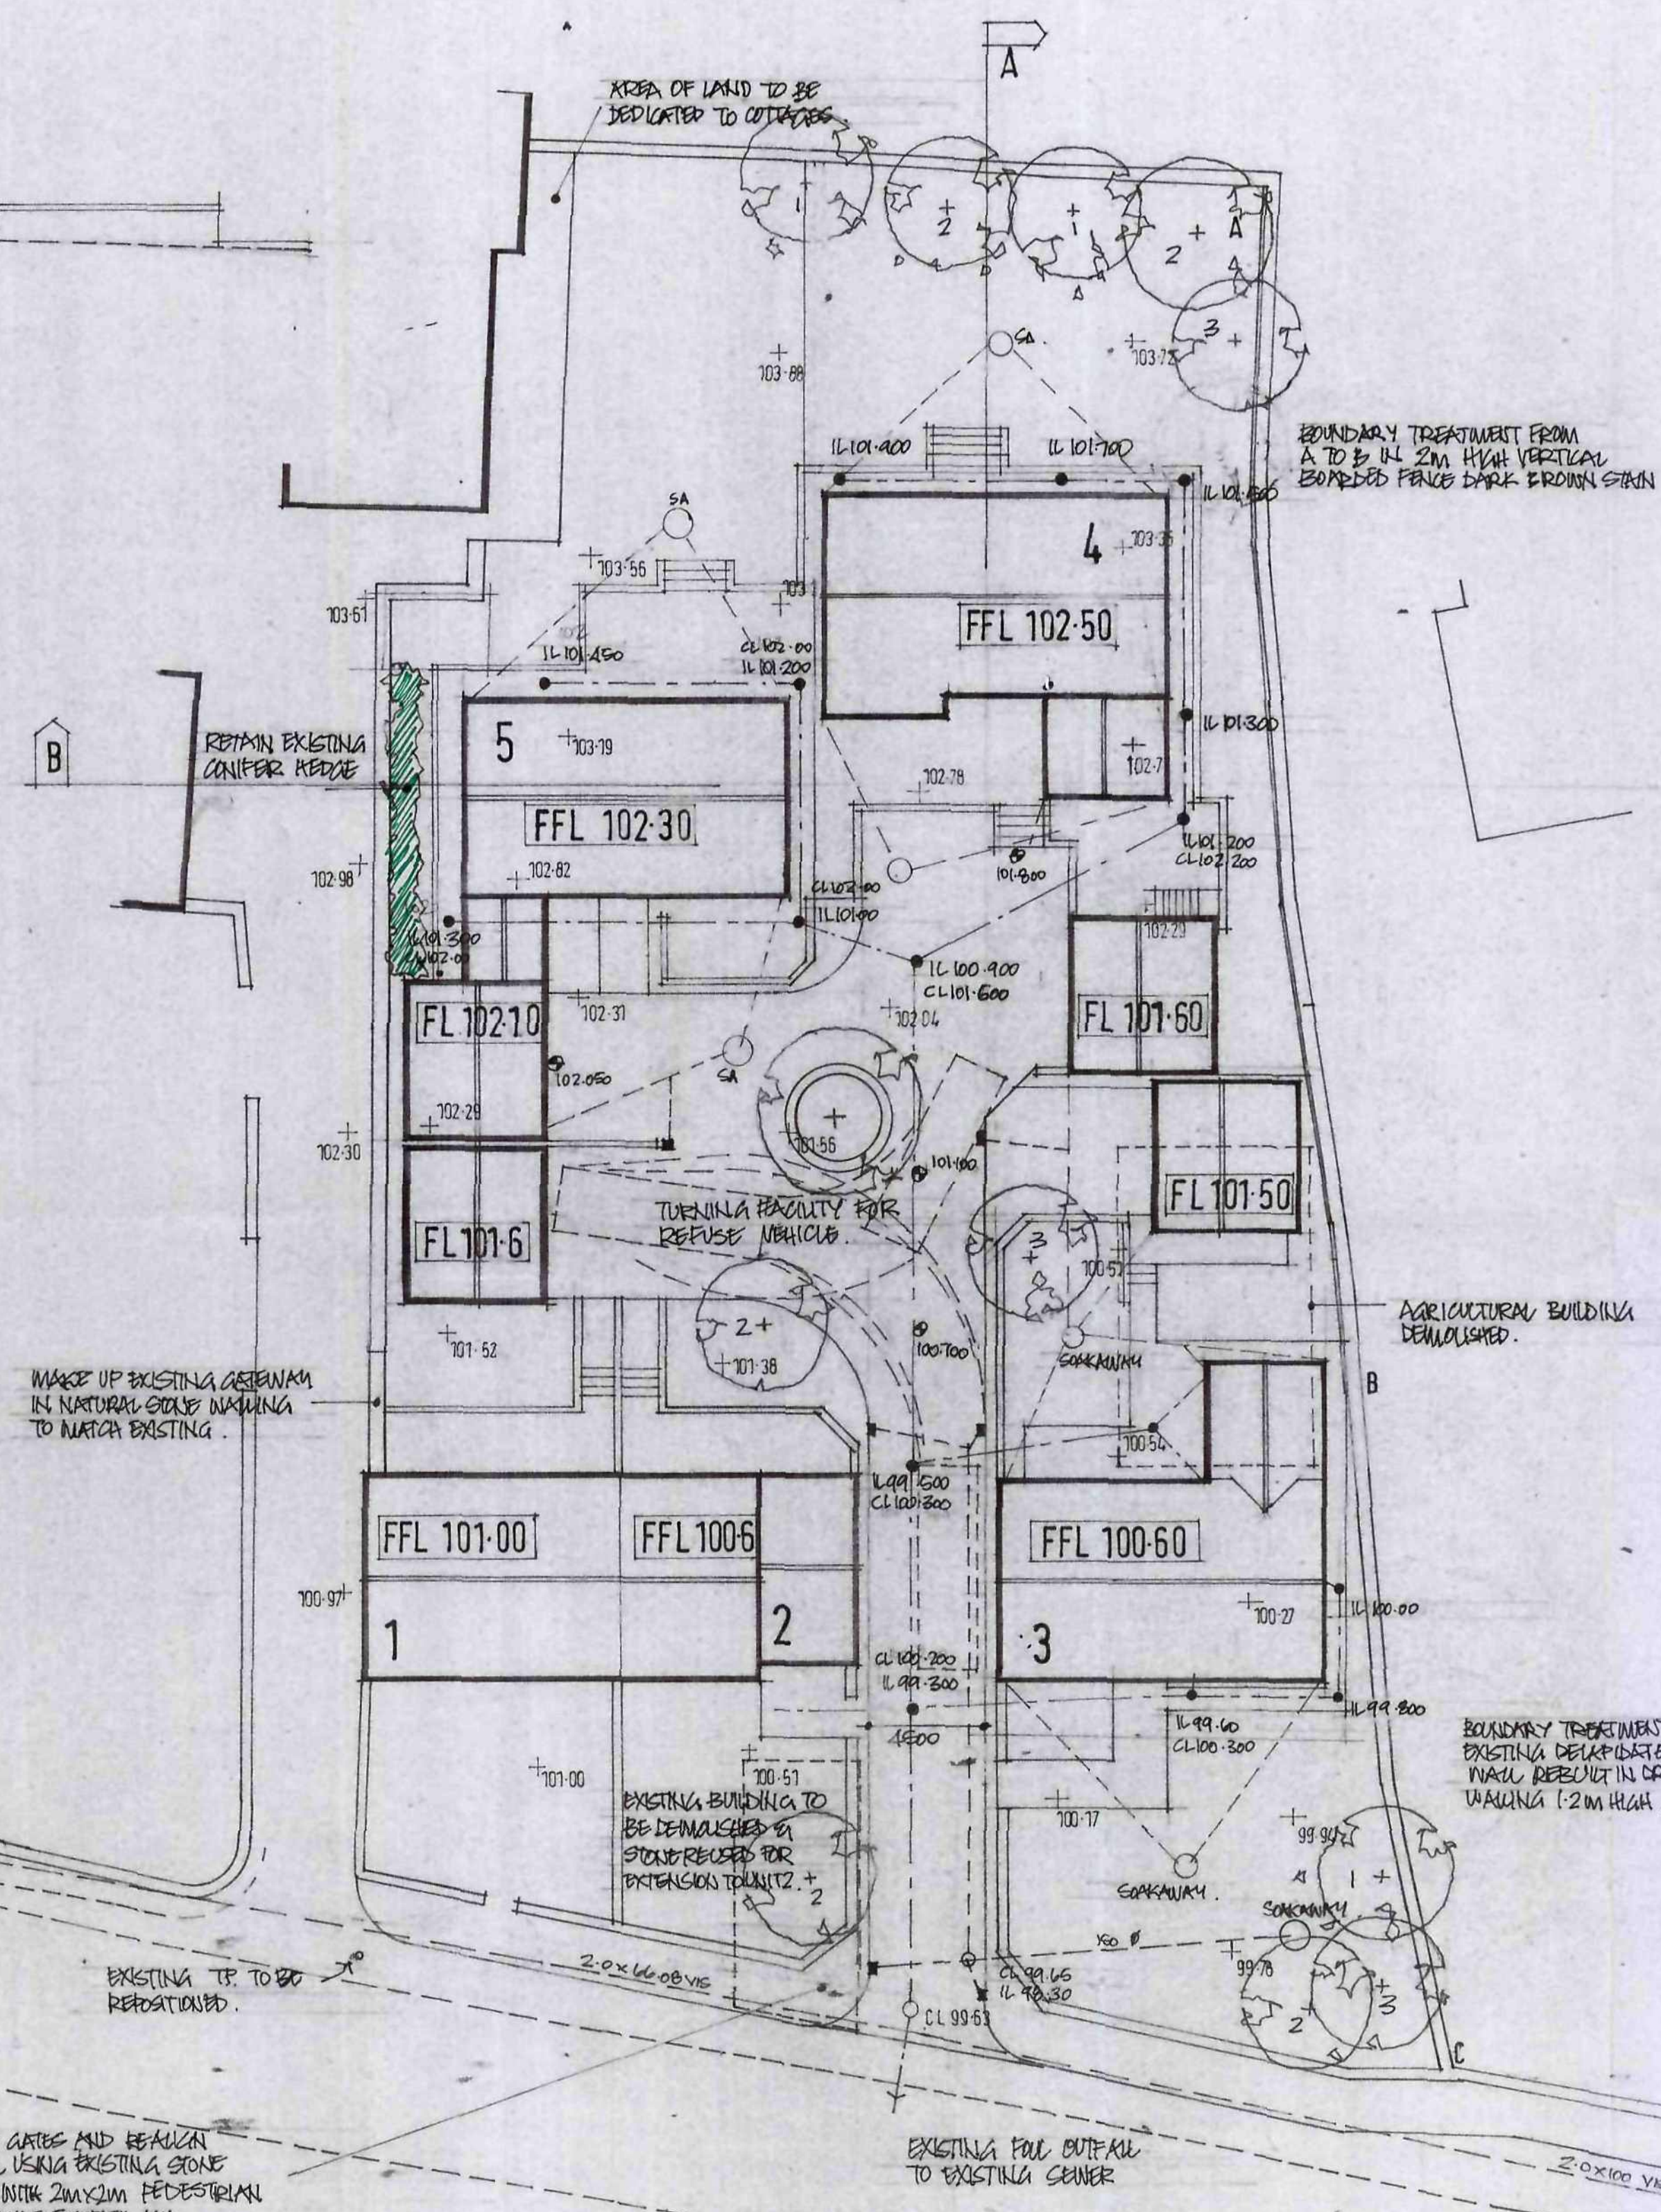


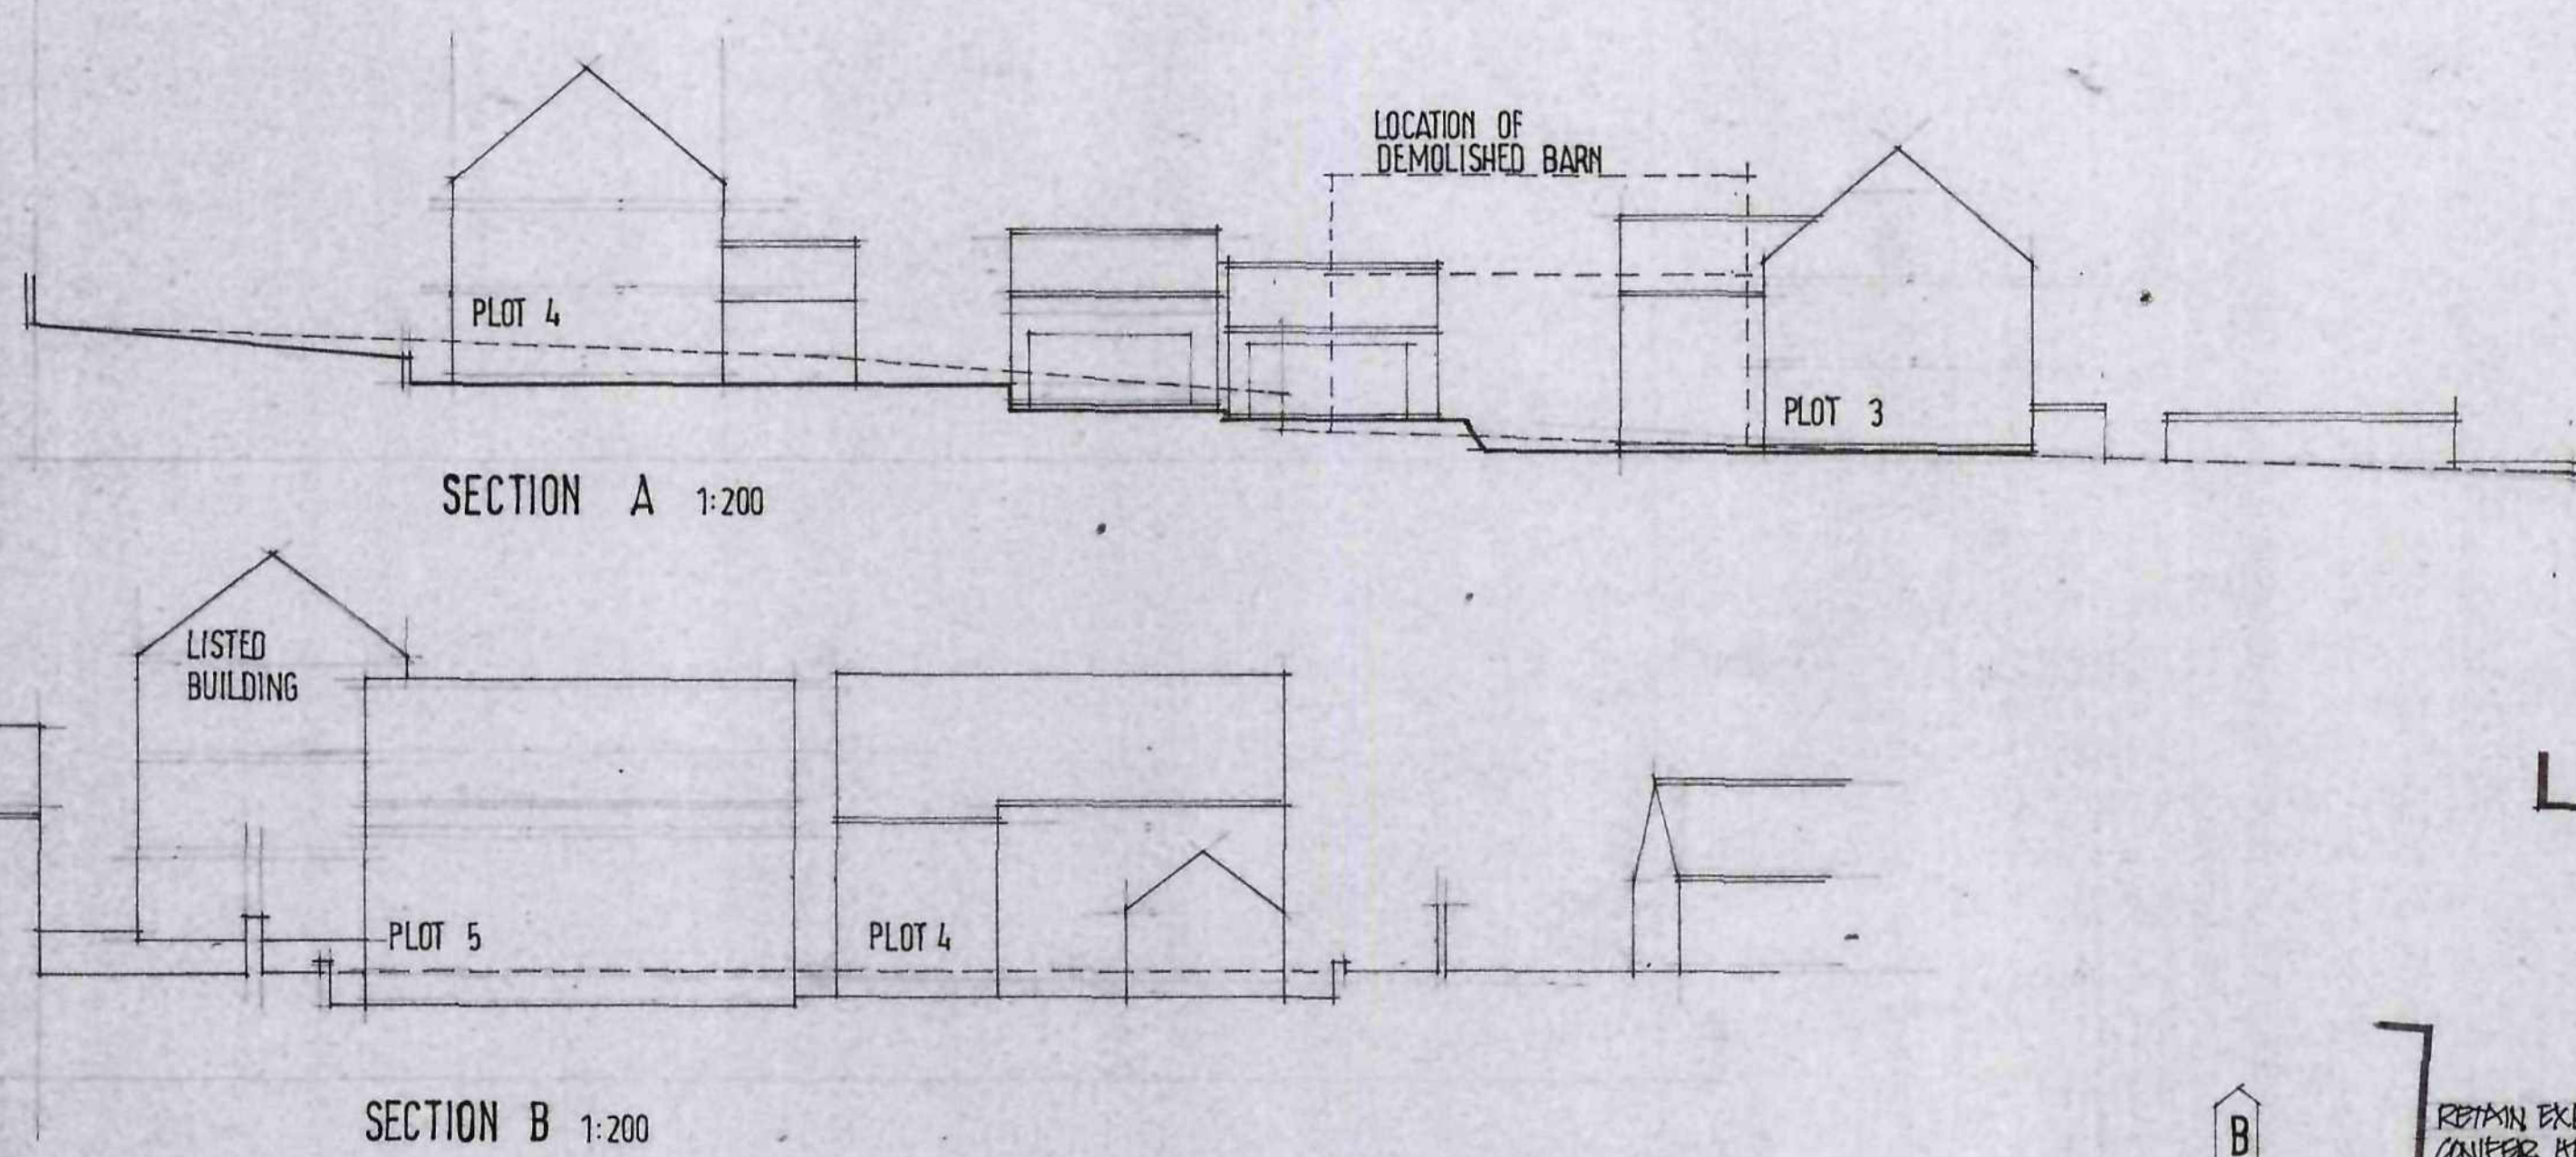

LANDSCAPE DETAILS

DRIVEWAY AND ACCESS ROAD IN FLAGSTONE TESSERATED CARPETS (OLD STONE)

BLOCK PAVING IN EDGINGS

INTERNAL BOUNDARY WALLS IN NATURAL DRY STONE WALL 1m & 1.5m HIGH. PAVING TO BUELLINGS IN MARBLEUS HERITAGE PAVING YORKSTONE

PLANTING: SPECIMEN TREES TO COURTYARD

ACER PLATANUS (EMERALD QUEEN)

SIZE (ROT BARKED) 225-250

TREE 1: SORBUS AUCUPARIA

2: BETULA PENDULA

3: ACER CAMPESTRE

ALL TREES HEAVY STANDARDS WITH TREE STRIKING FRAMES & PLANTED IN 600mm DEEP PIT BACKFILLED WITH TOP SOIL

SEPARATE SYSTEMS OF DRAINAGE FOR DRAINAGE TO EXISTING BUTTEND SURFACE WATER TO SINKWAYS

C	PERMITS DRIVE DRIVEWAY ADDED	20.5.07
B	PLANT REPOSITIONED AWAY FROM BOUNDARY	25.1.07
A	PLANT & SET BACK 5m	12.1.07
Ref.	Revision	Date

Client
MR R RICHARDSON

Project
**RESIDENTIAL DEVELOPMENT
MORTIMER RD
PENISTONE**

Title
SITE PLAN

Scale: 1:200 Drawn: SL
Date: NOV 08 Drawing No: P/3/7A/KBC



BUILDING DESIGN SERVICES
15 Hunters Avenue Barnsley S70 6PL
Tel: 01226 733224

