




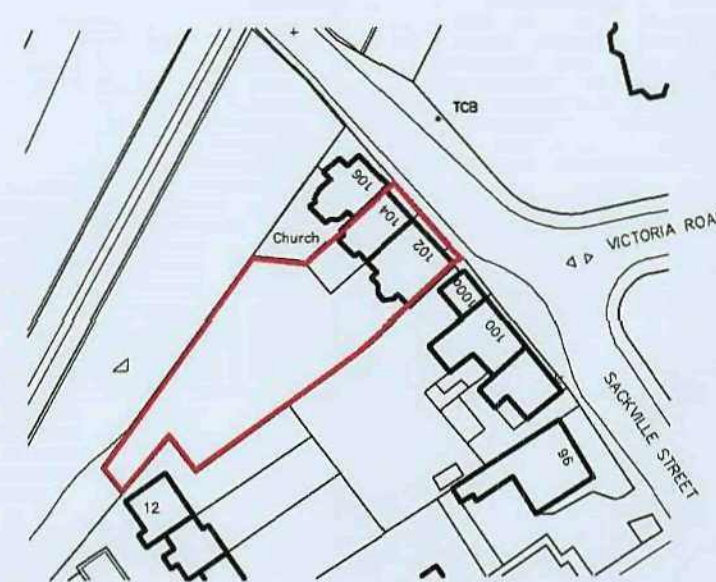

LOCATION PLAN

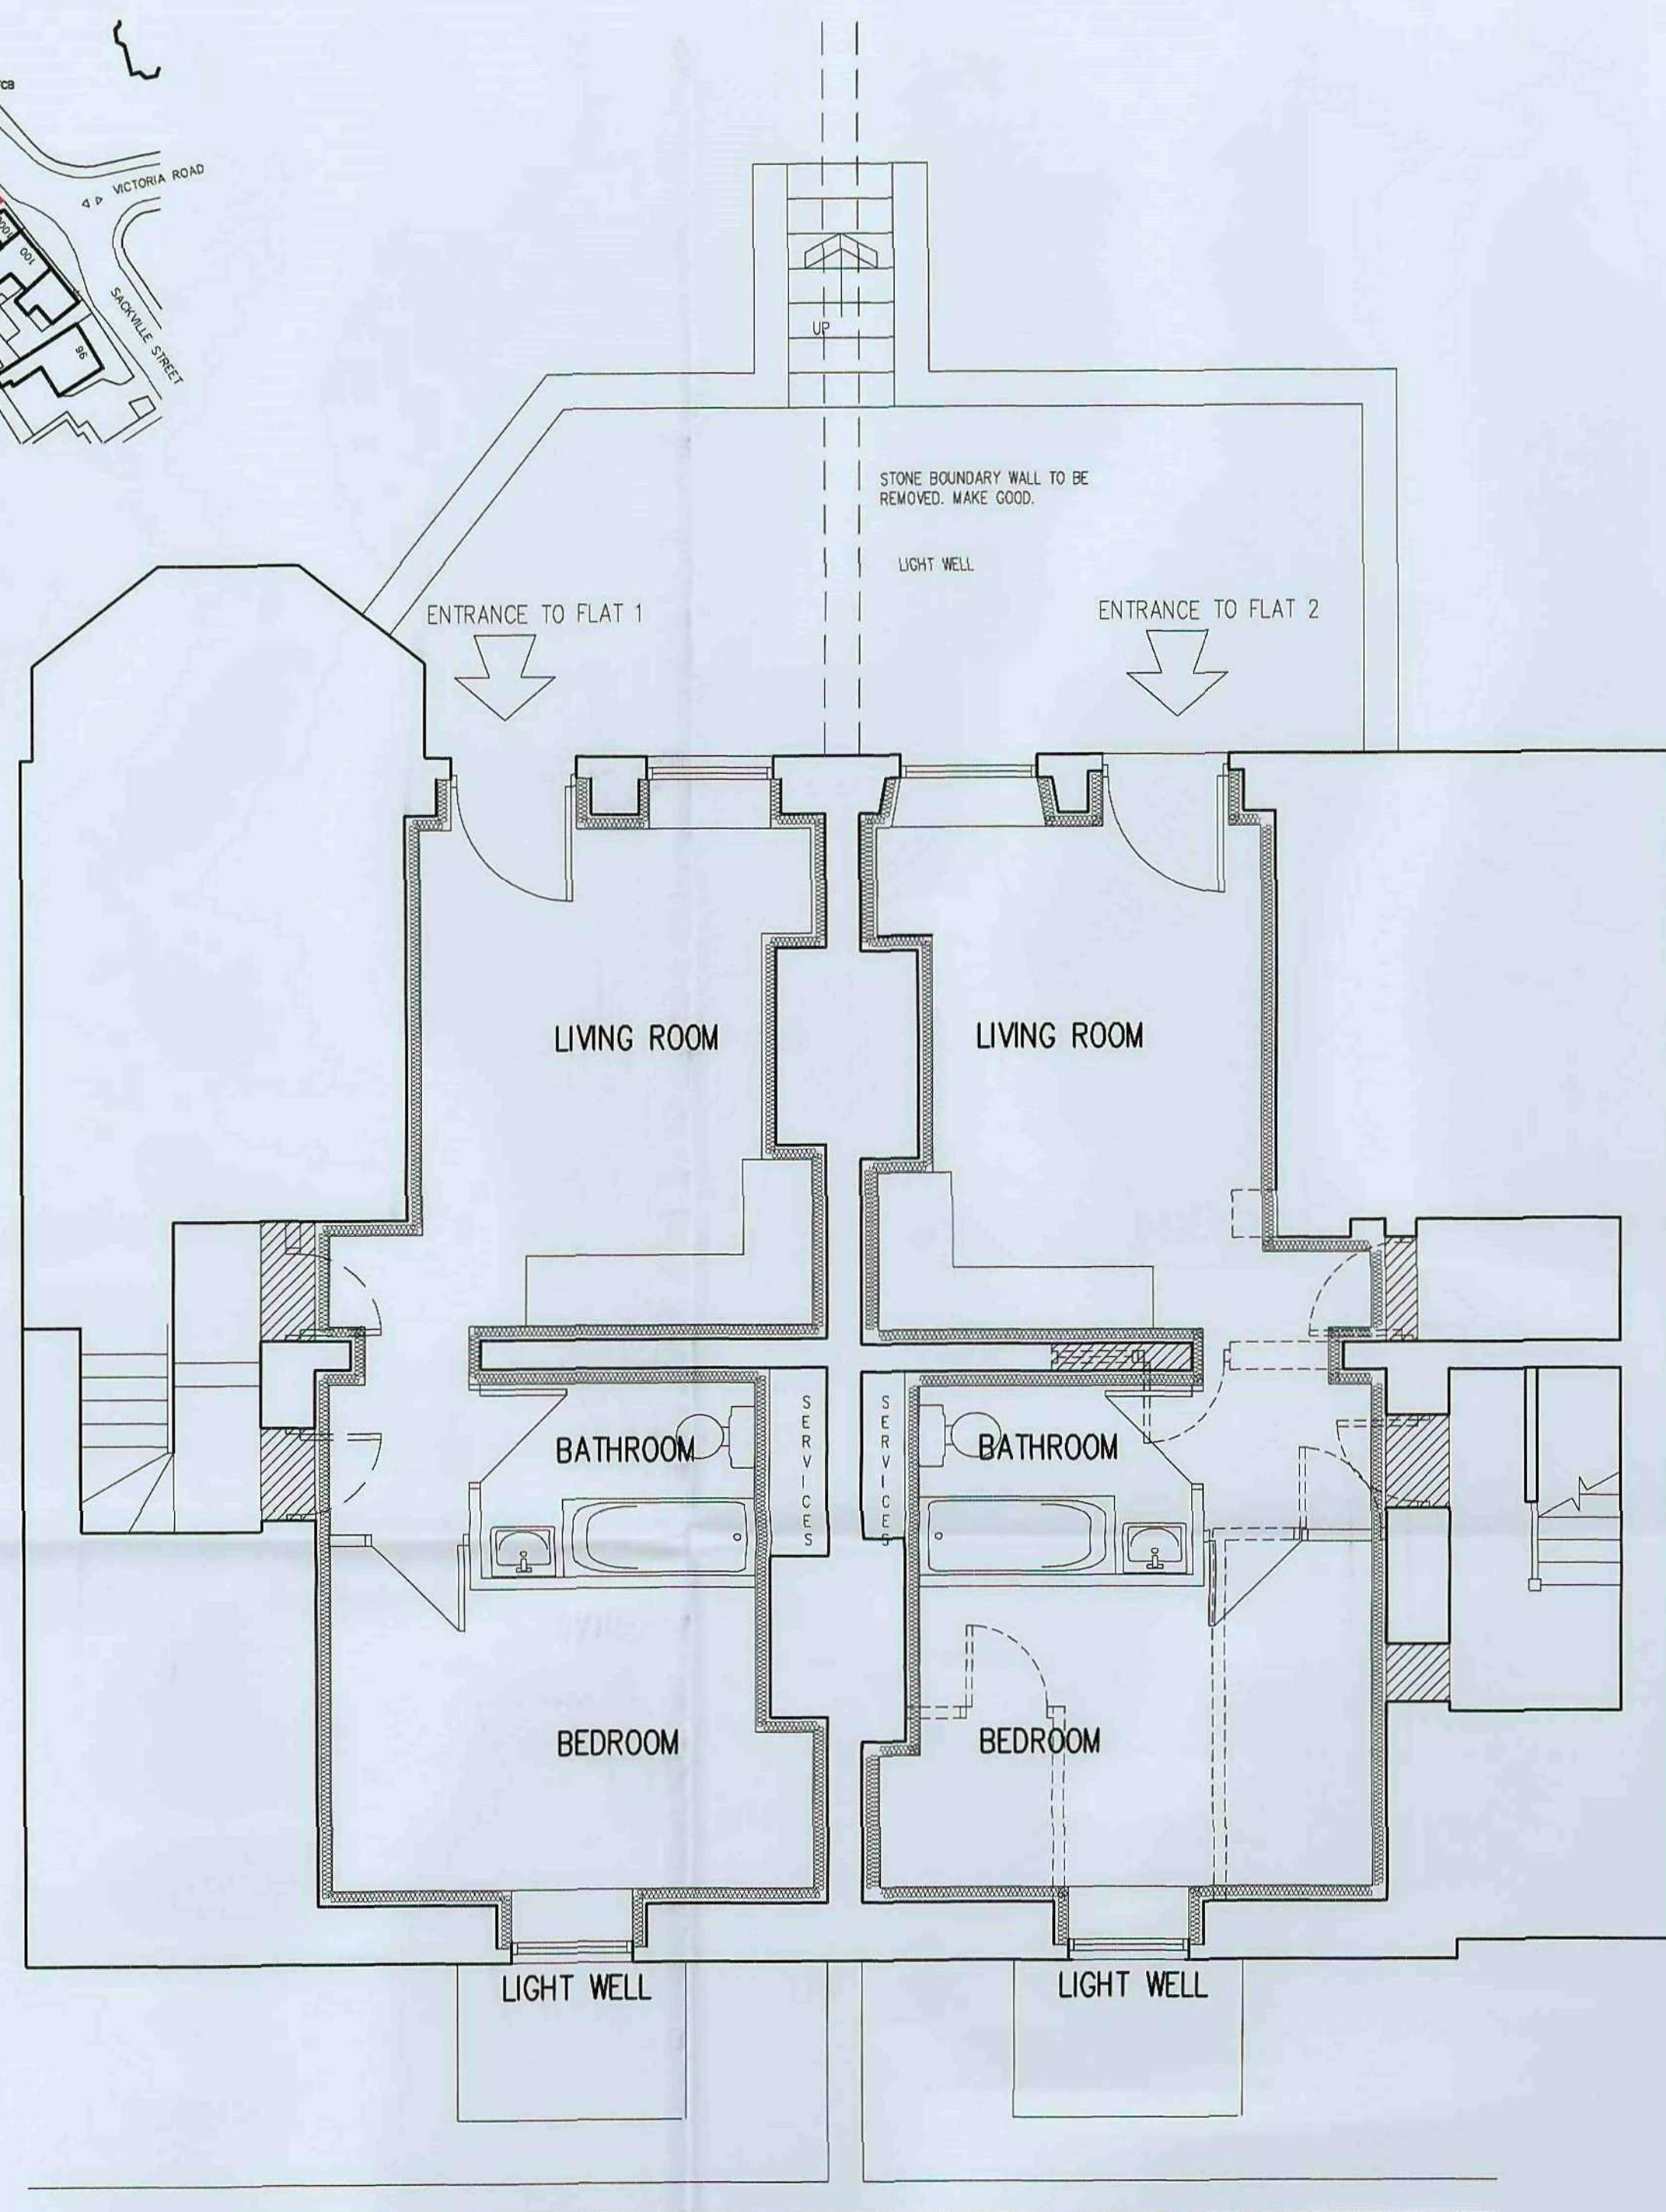


BASEMENT PLAN - AS PROPOSED

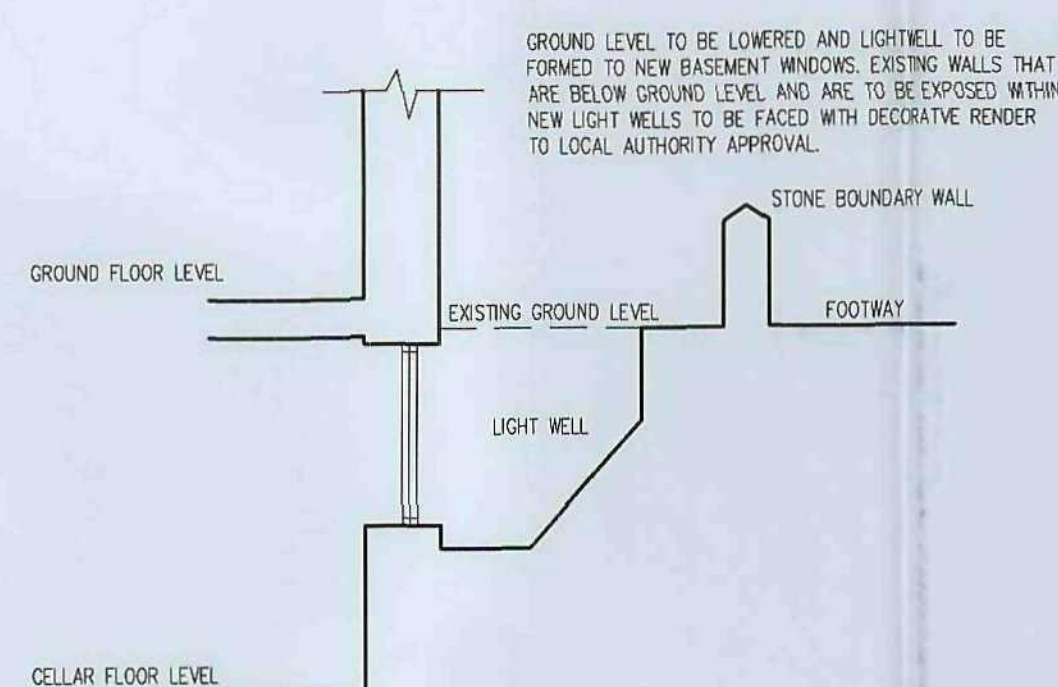


SECTION THRO' LIGHT WELL TO FRONT

SCALE 1:50

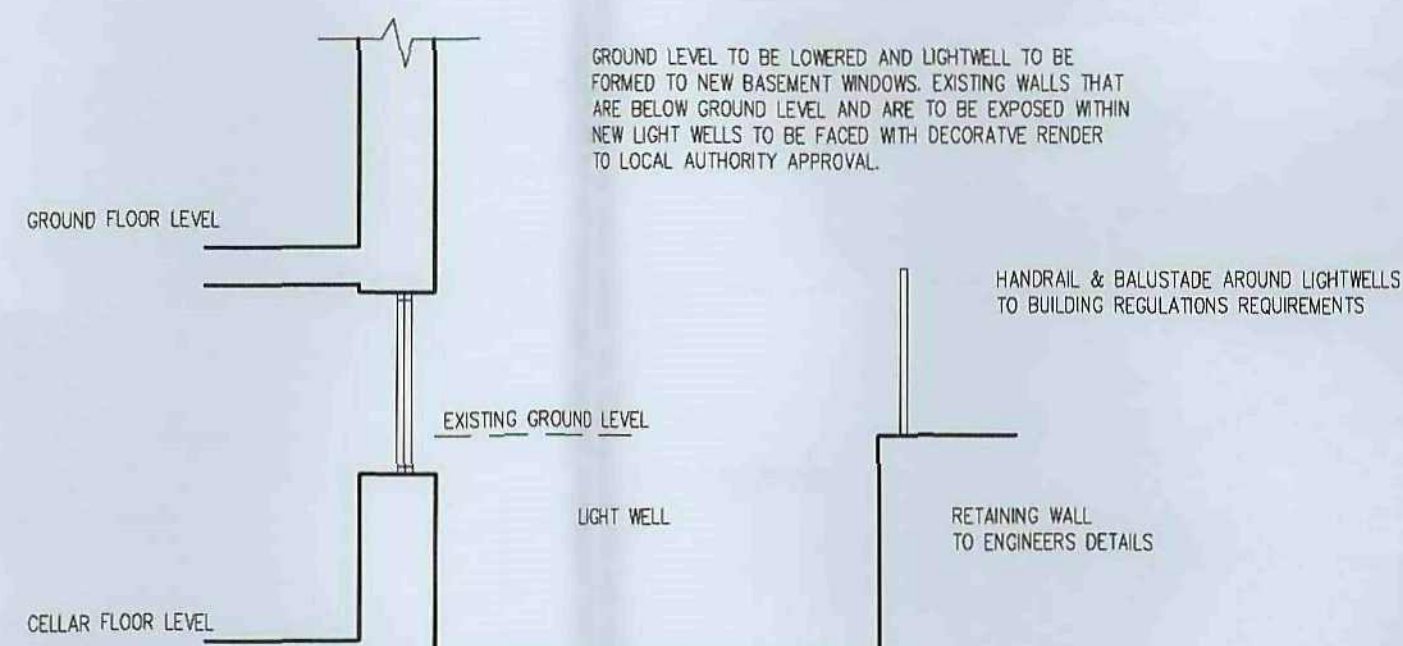

SECTION THRO' LIGHT WELL TO REAR

SCALE 1:50

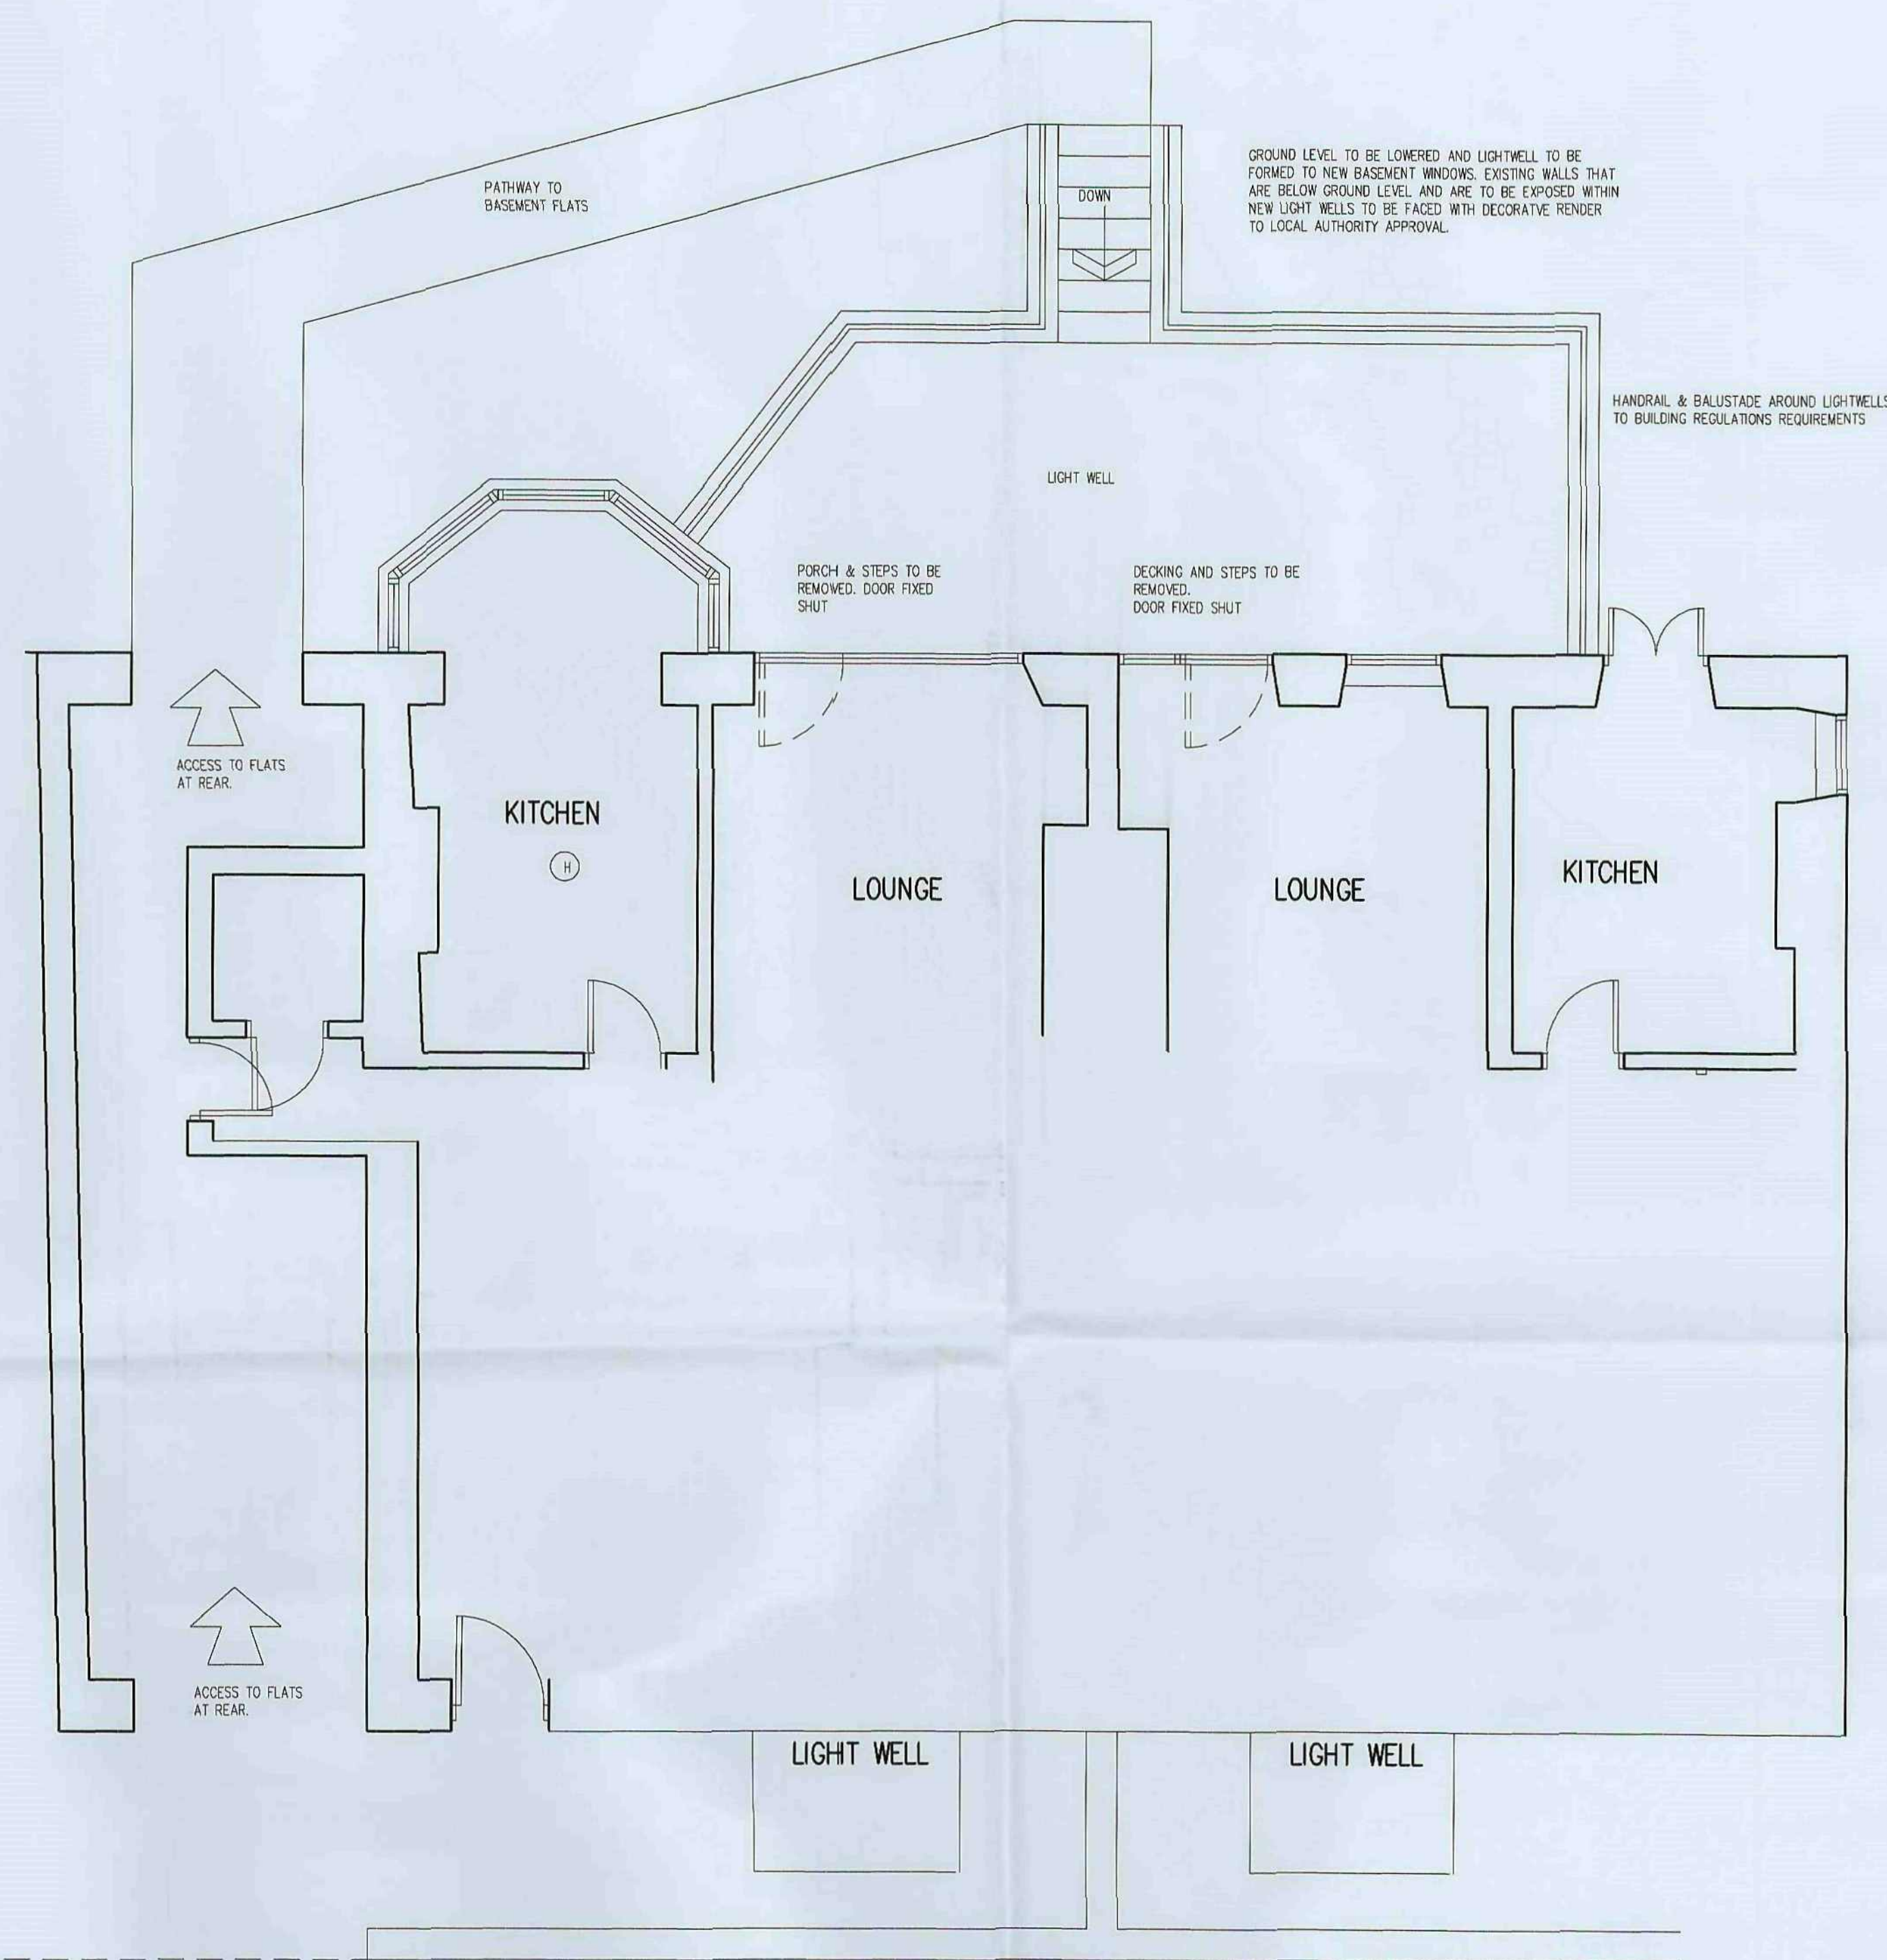

GROUND FLOOR PLAN

Barnsley Metropolitan
Borough Council
12 DEC 2008
Corporate Mail Room

**White Agus
Partnership**

128B, NEW ROAD,
STAINCROSS,
BARNESLEY,
S75 6PP

PHONE/FAX: 01226 208482
E mail: agus@btinternet.com

CHARTERED SURVEYORS AND BUILDING DESIGN CONSULTANTS

Project. PROPOSED H.I.M.O.s 102 & 104 SACKVILLE STREET BARNESLEY			Client. MR SHARIF		
Drawing Title. PLANS AS PROPOSED			Date. OCT 2008	Scale. 1:50	
Ref. 08-066			Dwg. No. 04	Rev. A	
Date 08-12-08	Suffix A	Description LIGHT WELL TO REAR ADDED	Date	Suffix	Description