


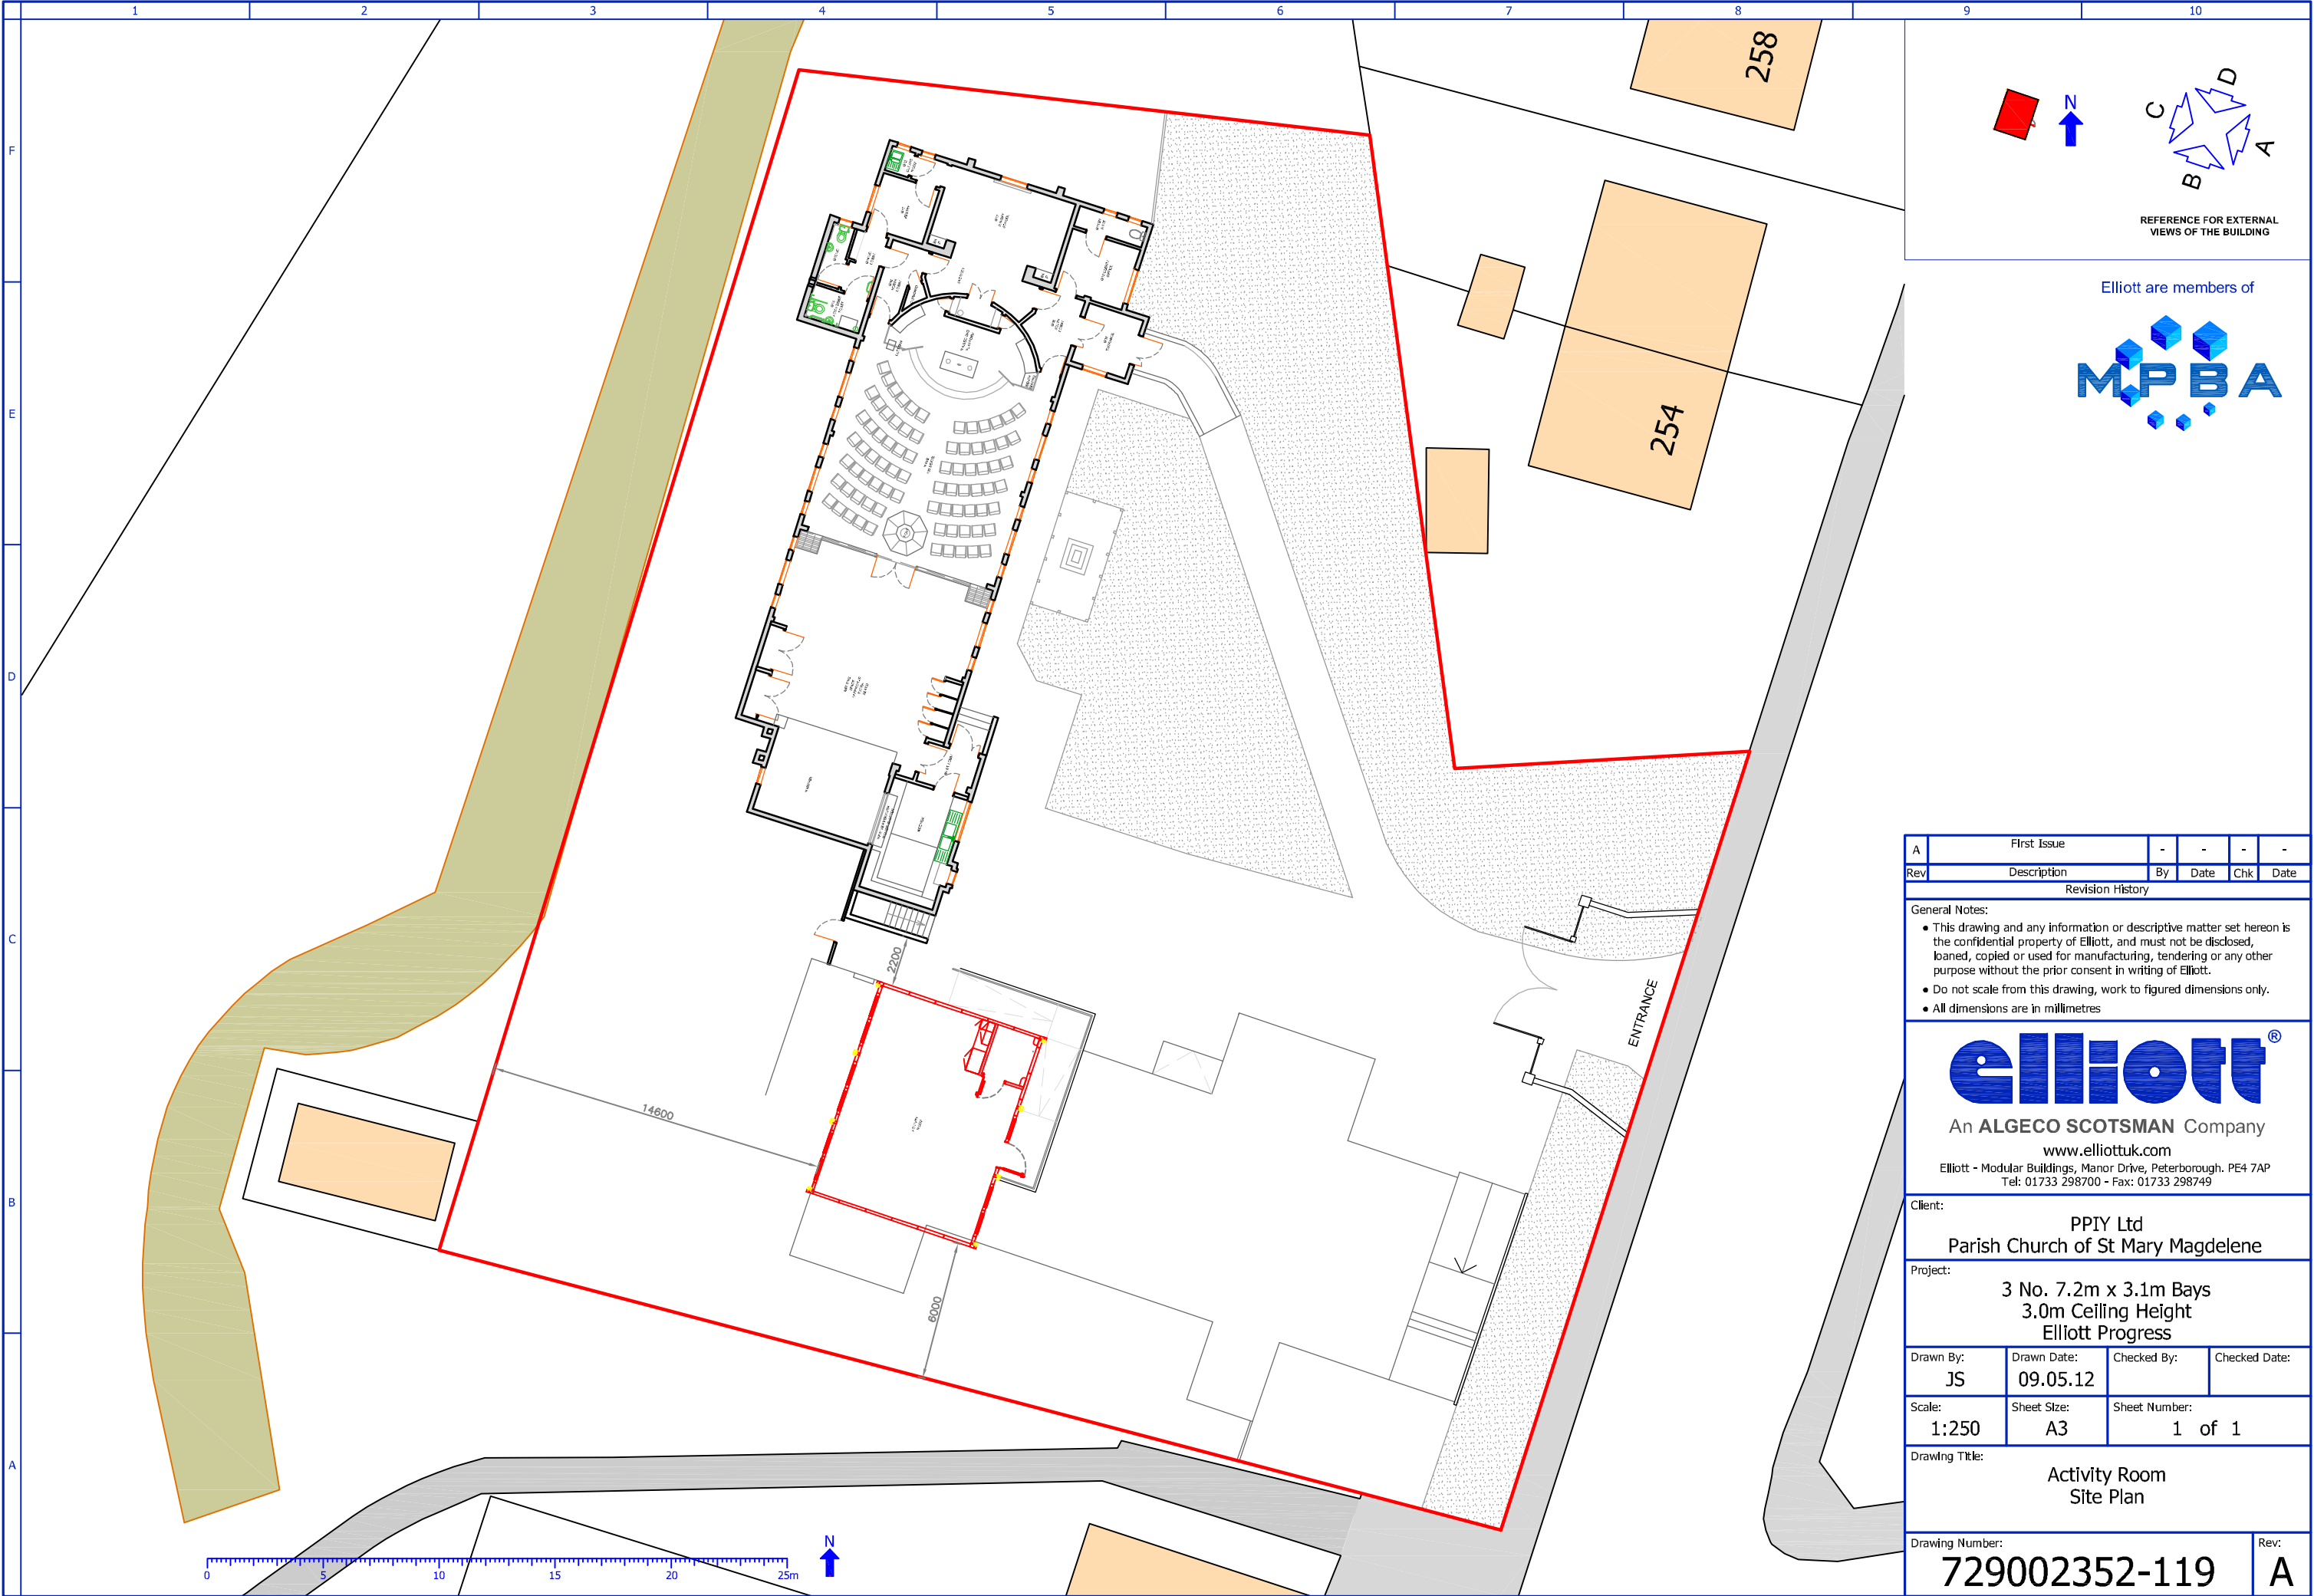

A

First Issue

-

-

-

-

Rev

Description

By

Date

Chk

Date

Revision History

General Notes:

- This drawing and any information or descriptive matter set hereon is the confidential property of Elliott, and must not be disclosed, loaned, copied or used for manufacturing, tendering or any other purpose without the prior consent in writing of Elliott.
- Do not scale from this drawing, work to figured dimensions only.
- All dimensions are in millimetres

elliott[®]

An **ALGECO SCOTSMAN** Company

www.elliottuk.com

Elliott - Modular Buildings, Manor Drive, Peterborough. PE4 7AP
Tel: 01733 298700 - Fax: 01733 298749

Client:

PPIY Ltd
Parish Church of St Mary Magdelene

Project:

3 No. 7.2m x 3.1m Bays
3.0m Ceiling Height
Elliott Progress

Drawn By:

JS

Drawn Date:

09.05.12

Checked By:

Checked Date:

Scale:

1:250

Sheet Size:

A3

Sheet Number:

1 of 1

Drawing Title:

Activity Room
Site Plan

Drawing Number:

729002352-119

Rev:

A