



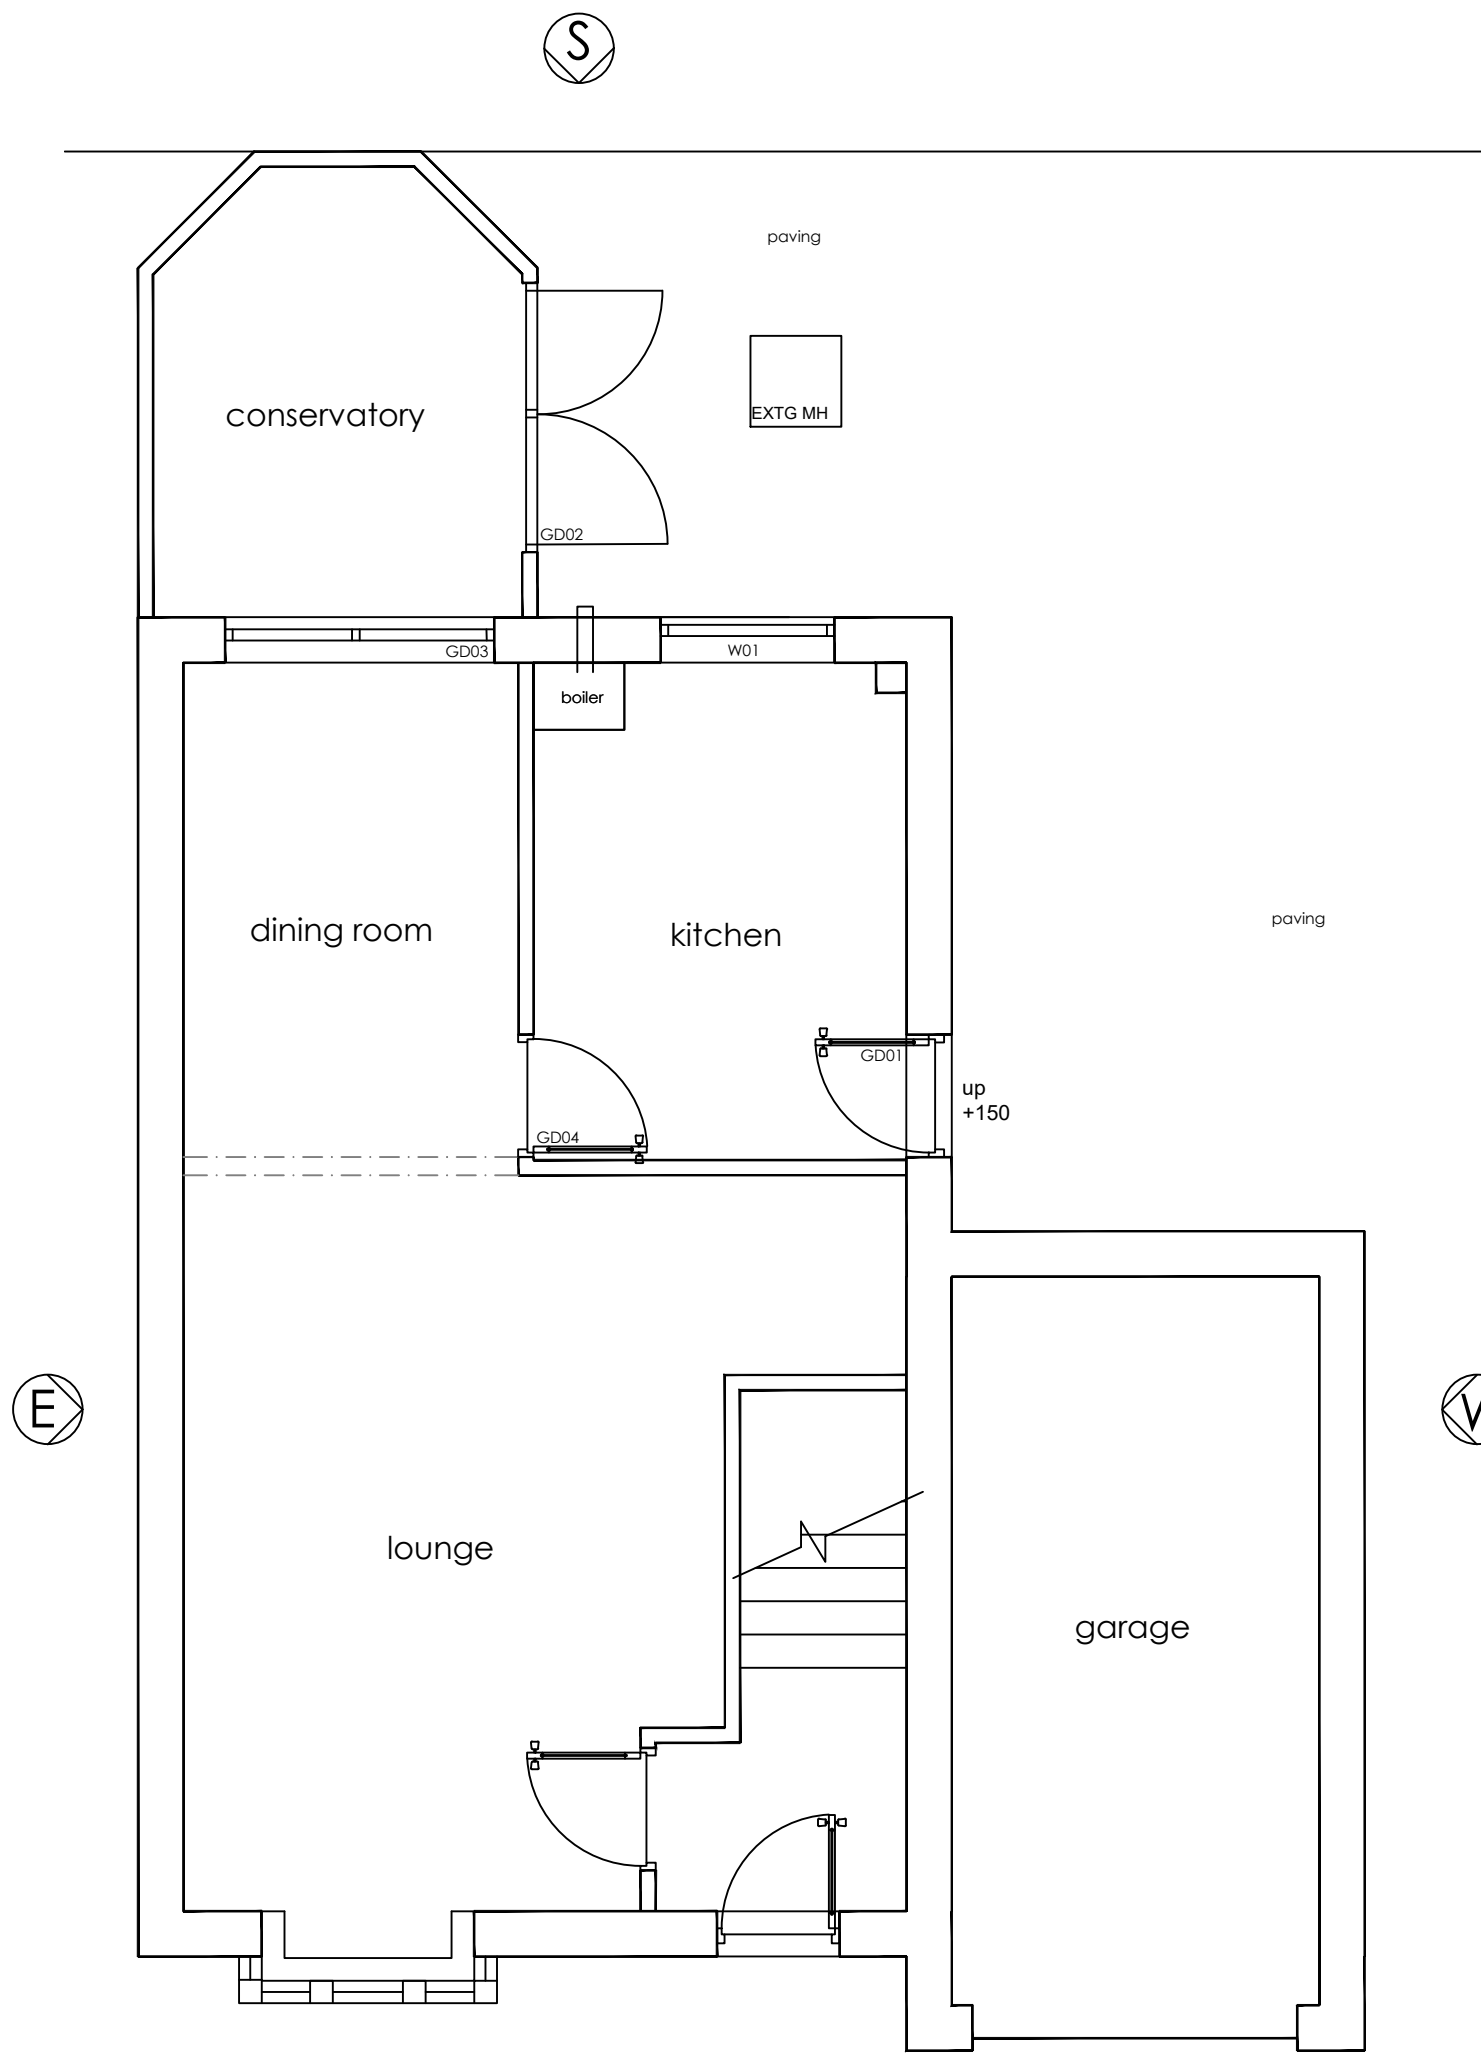

Existing Ground Floor Layout (1:50)

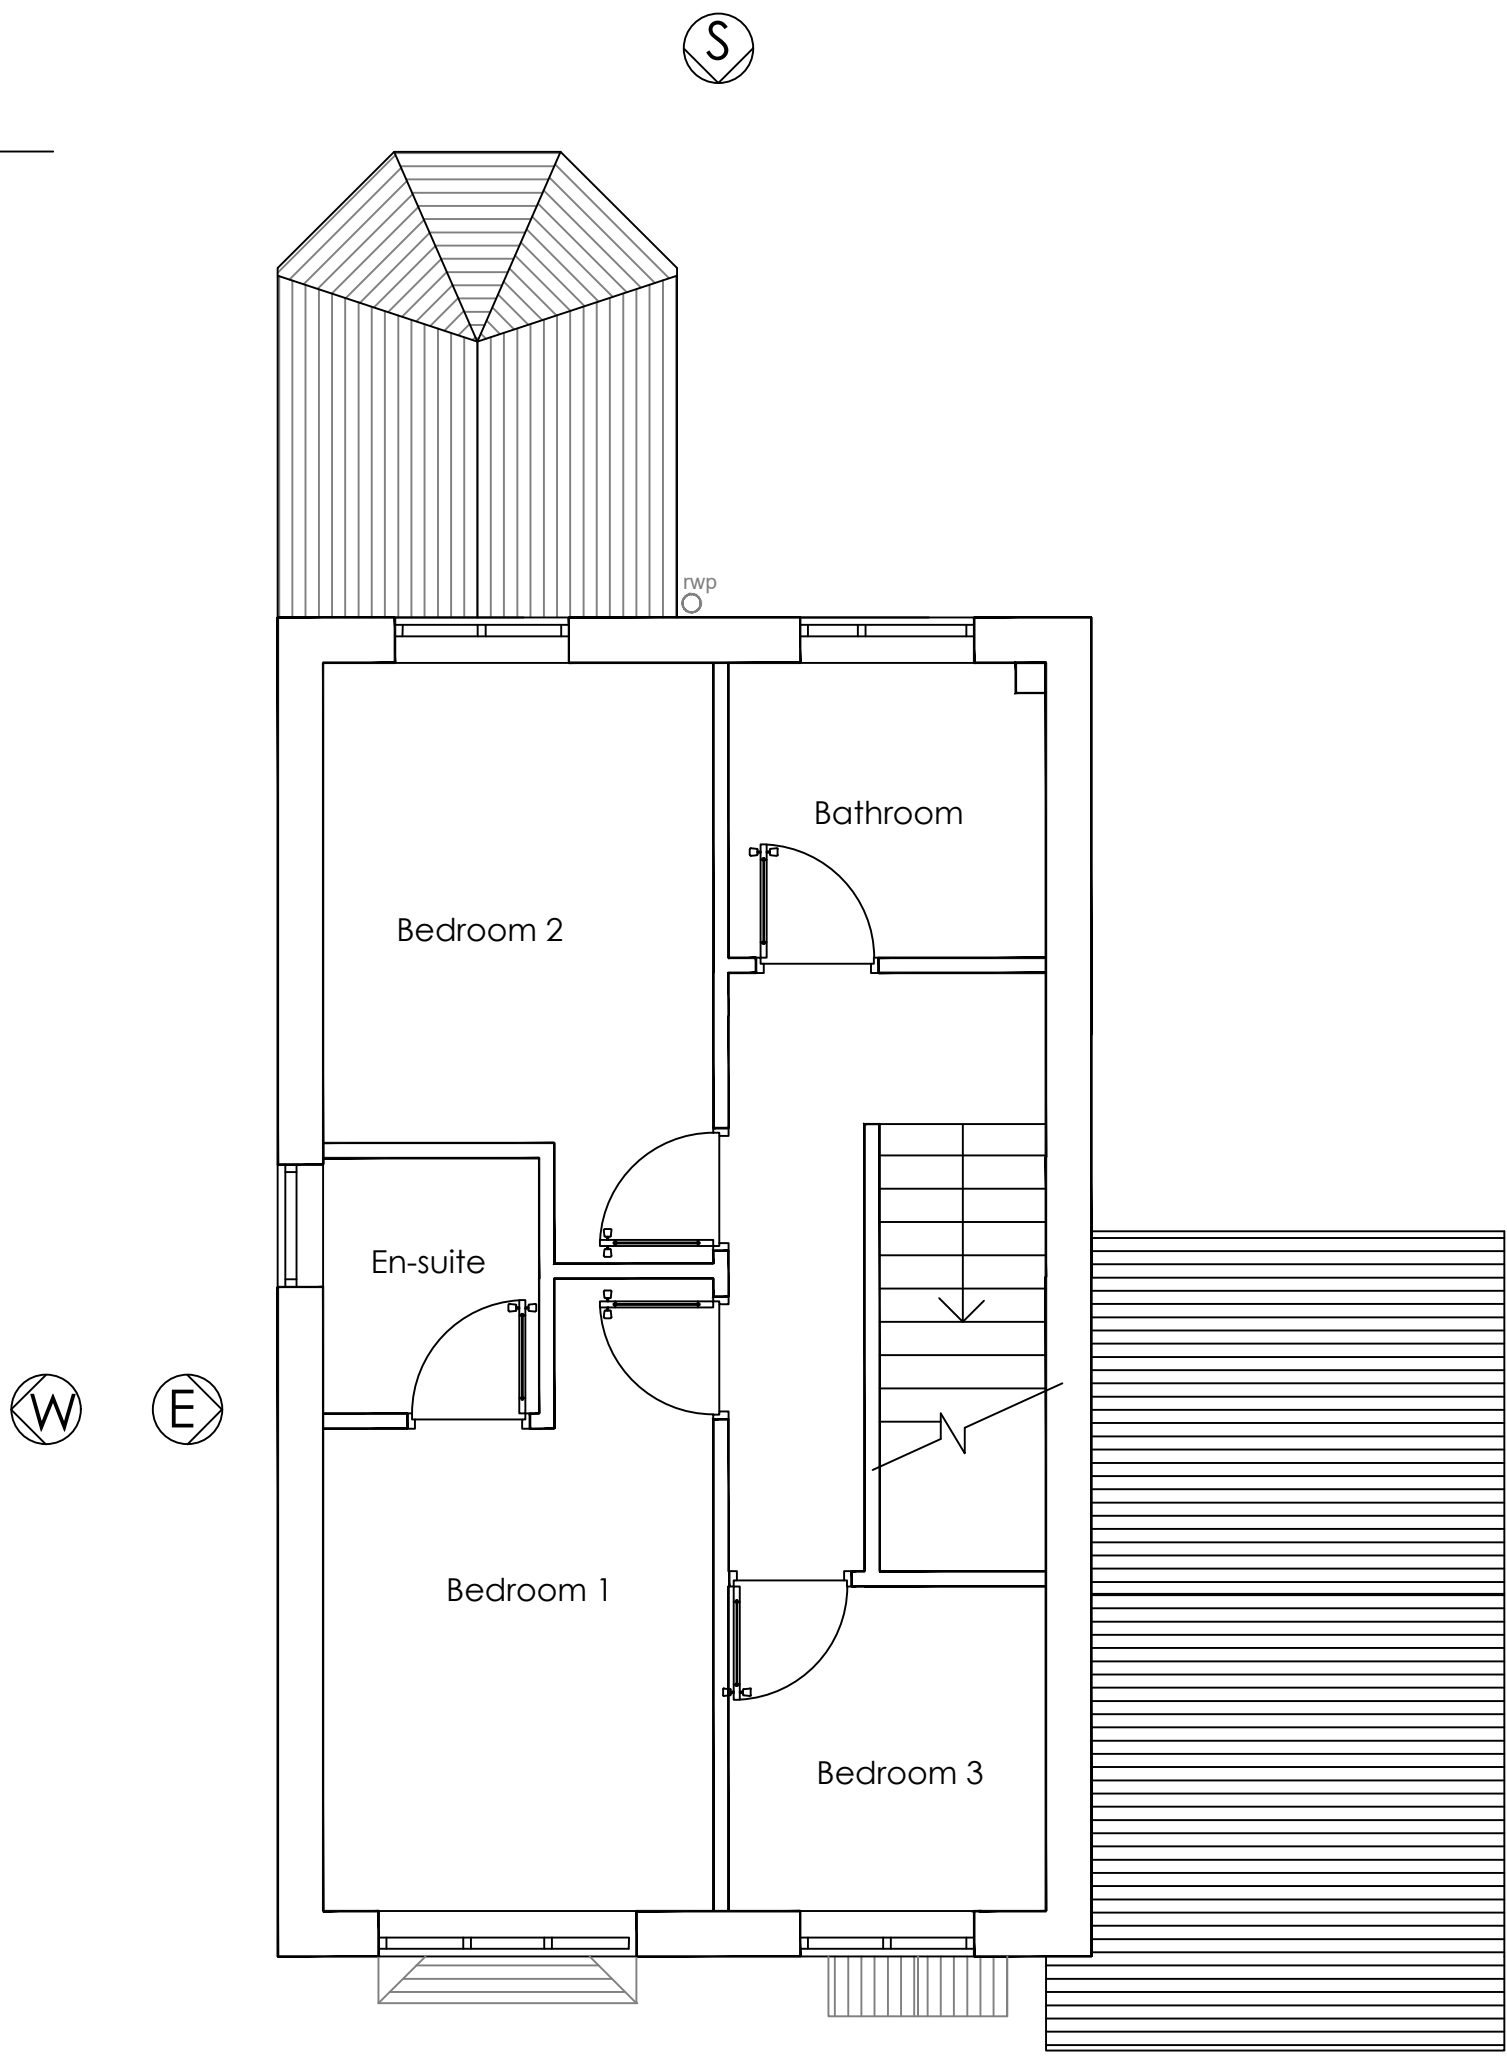


Existing First Floor Layout (1:50)




Existing South Elevation (1:50)



Existing North Elevation (1:50)

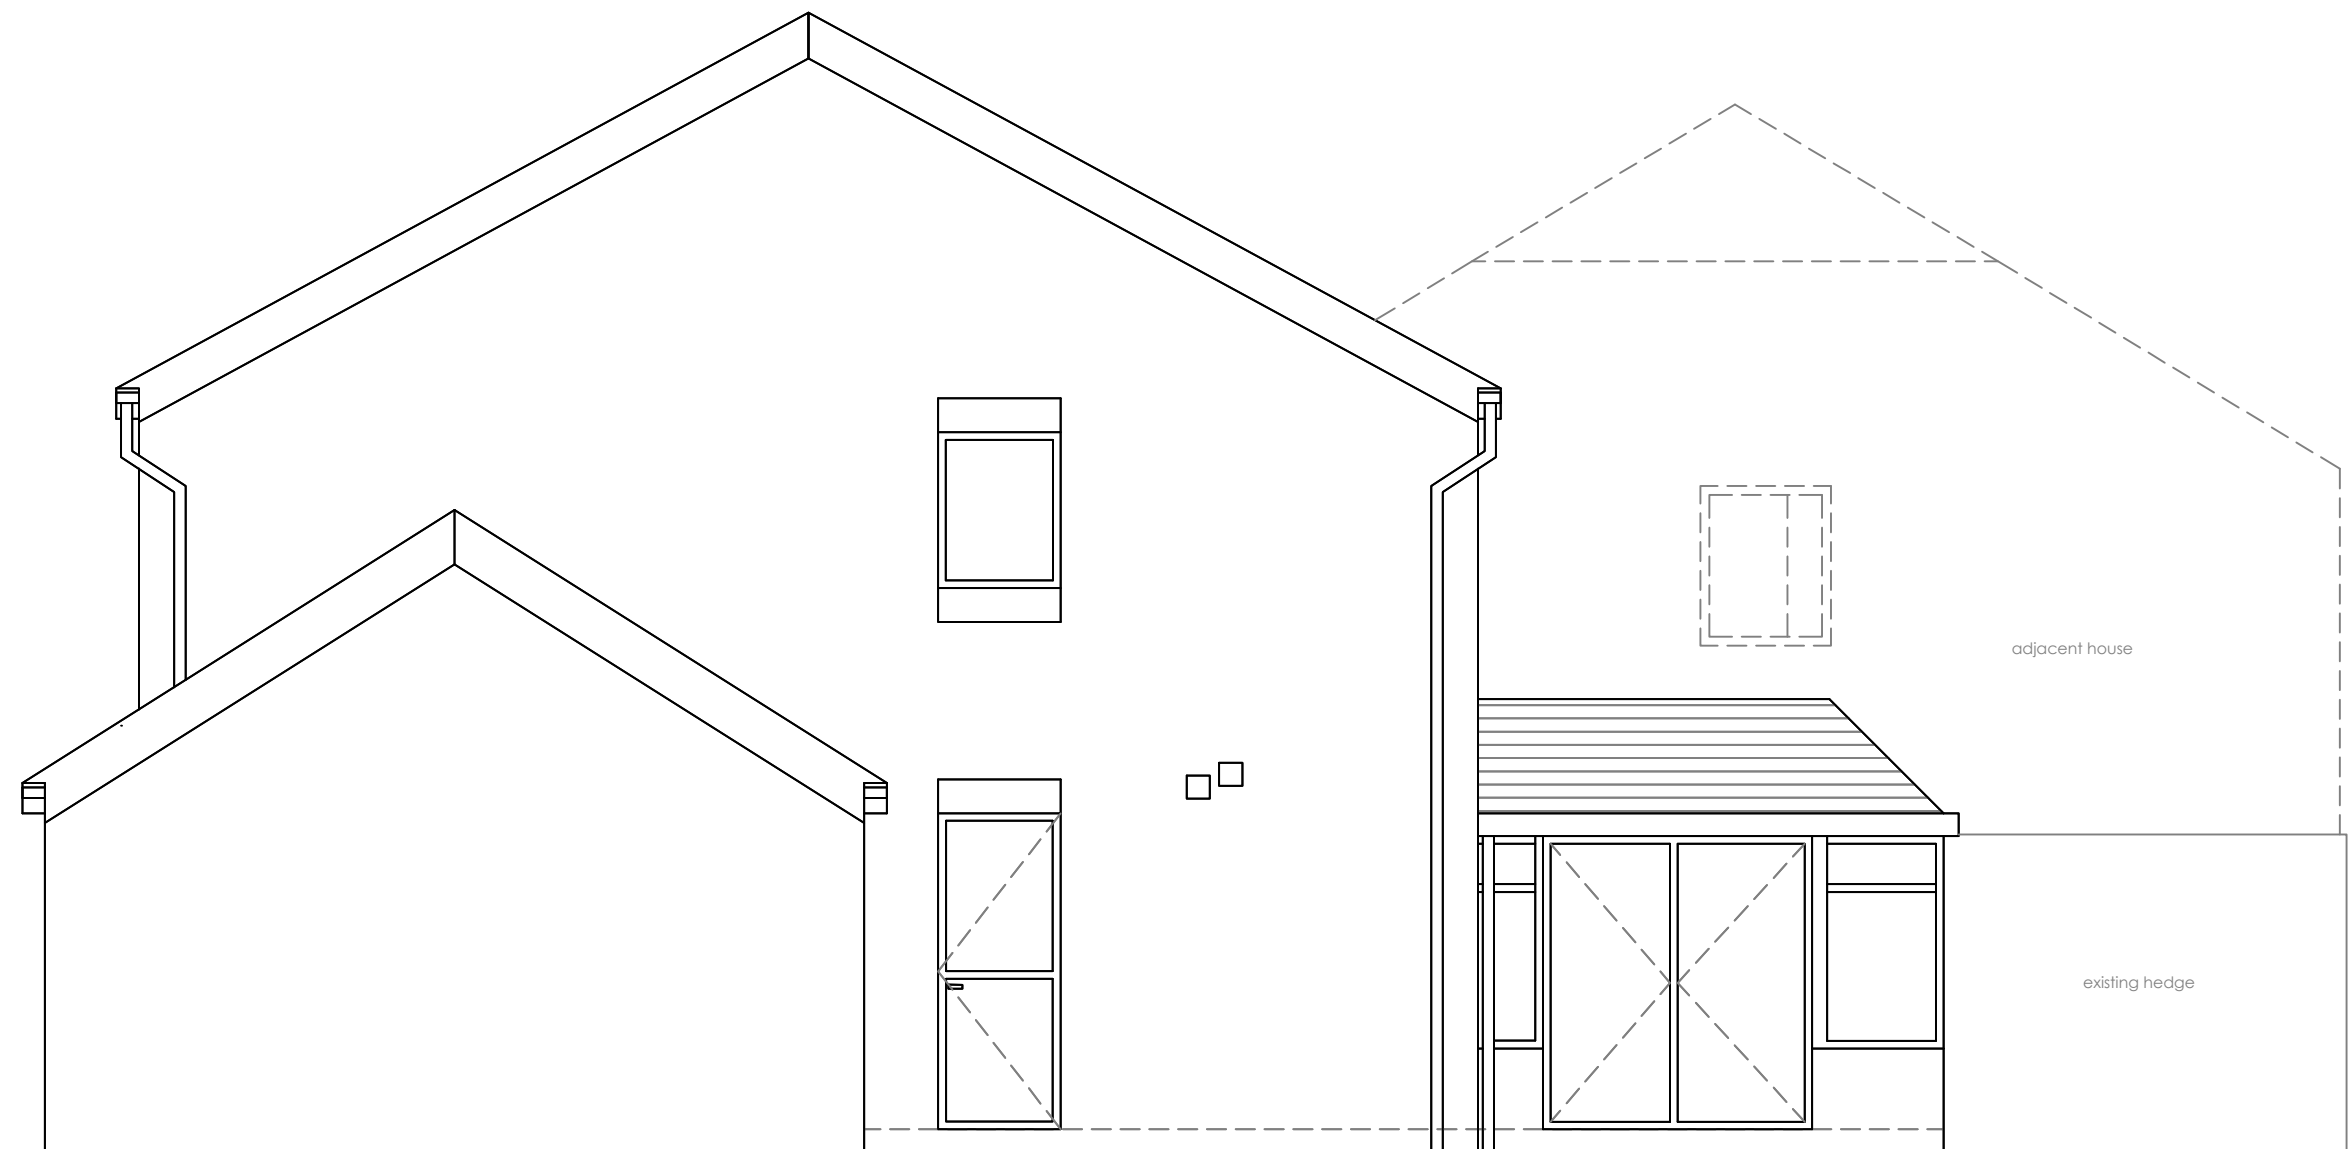

Existing West Elevation (1:50)

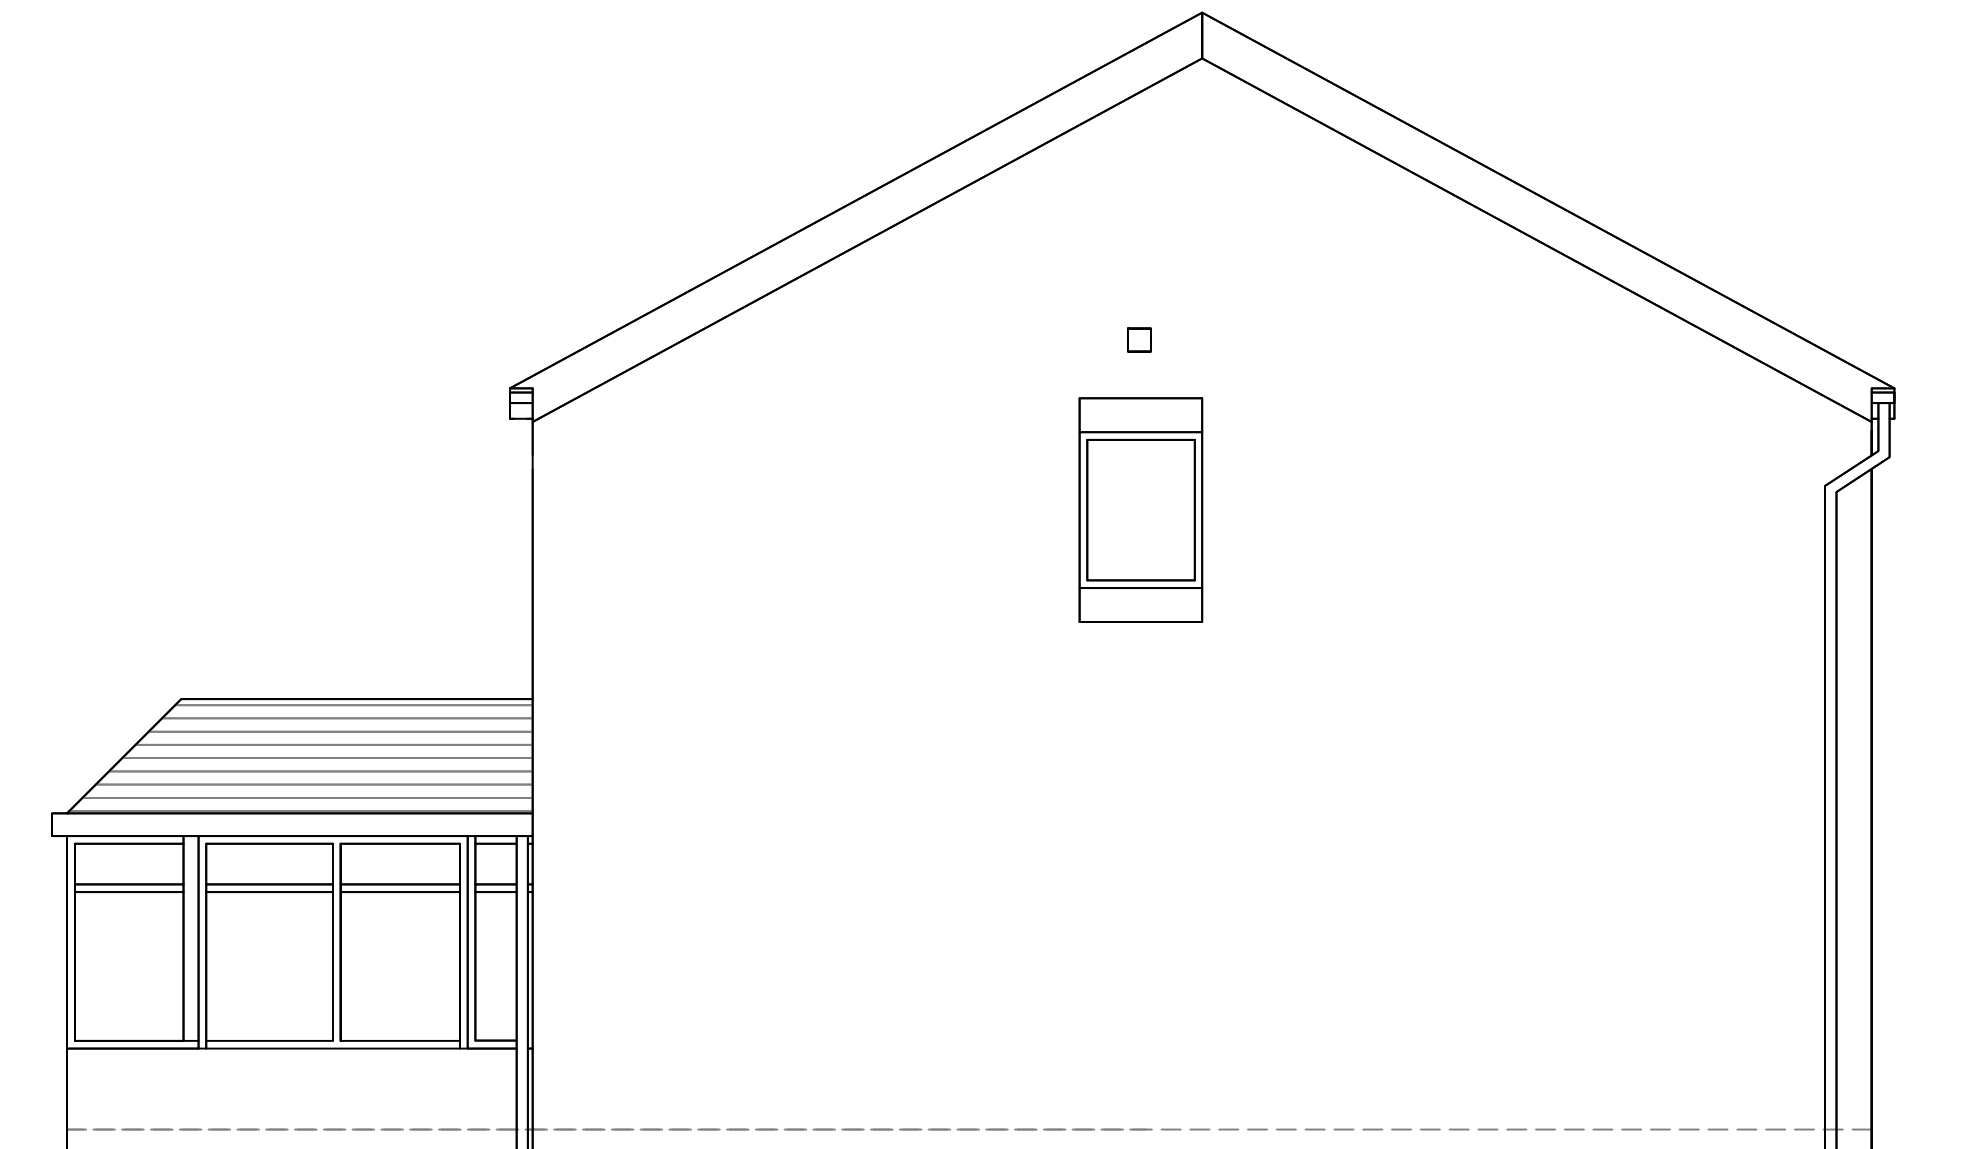

Existing East Elevation (1:50)

- Notes:
1. THE COPYRIGHT OF THIS DRAWING IS VESTED IN YourSpreadsheets AND IT MAY NOT BE REPRODUCED IN WHOLE OR PART OR USED FOR THE MANUFACTURE OF ANY ARTICLE WITHOUT THE EXPRESS PERMISSION OF THE COPYRIGHT HOLDERS.
 2. WORK TO FIGURED DIMENSIONS ONLY.
 3. THIS DRAWING IS TO BE READ IN CONJUNCTION WITH ALL RELEVANT ARCHITECTS, SERVICE ENGINEER'S AND YourSpreadsheets DRAWINGS AND SPECIFICATIONS.

A	Side and front elevation added.	DC	04/04/23
REV:	DESCRIPTION:	BY:	DATE:
STATUS:	PLANNING		
CLIENT:	SUE & PAUL JOHNSON		
ARCHITECT:			
SITE:	16 OAKS WOOD DRIVE BARNSELY, S75 5PT		
TITLE:	EXISTING FLOOR PLANS & ELEVATIONS		
SCALE AT A1:	DATE:	DRAWN:	CHECKED:
1:50	27/02/23	DC	DC
PROJECT NO:	DRAWING NO:	REVISION:	
240	A1/200	A	