


PROPOSED SIDE ELEVATION
SCALE 1:100

PROPOSED FRONT ELEVATION
SCALE 1:100

PROPOSED SIDE ELEVATION
SCALE 1:100

PROPOSED REAR ELEVATION
SCALE 1:100

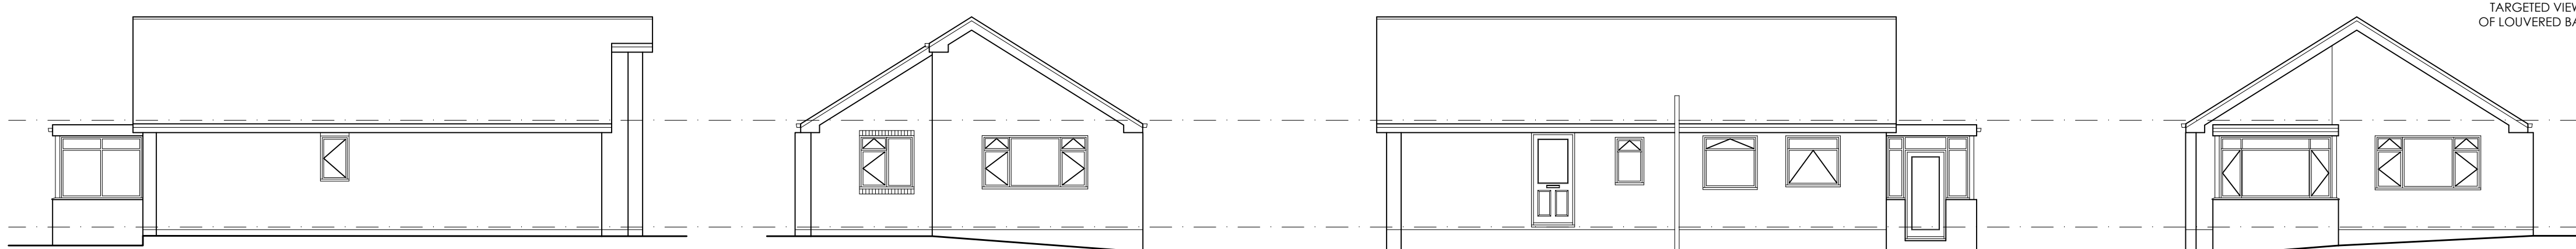


EXISTING SIDE ELEVATION
SCALE 1:100

EXISTING FRONT ELEVATION
SCALE 1:100

EXISTING SIDE ELEVATION
SCALE 1:100


EXISTING REAR ELEVATION
SCALE 1:100

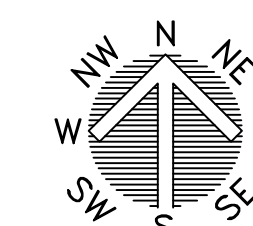


LOCATION PLAN
SCALE 1:1250




BLOCK PLAN
SCALE 1:500

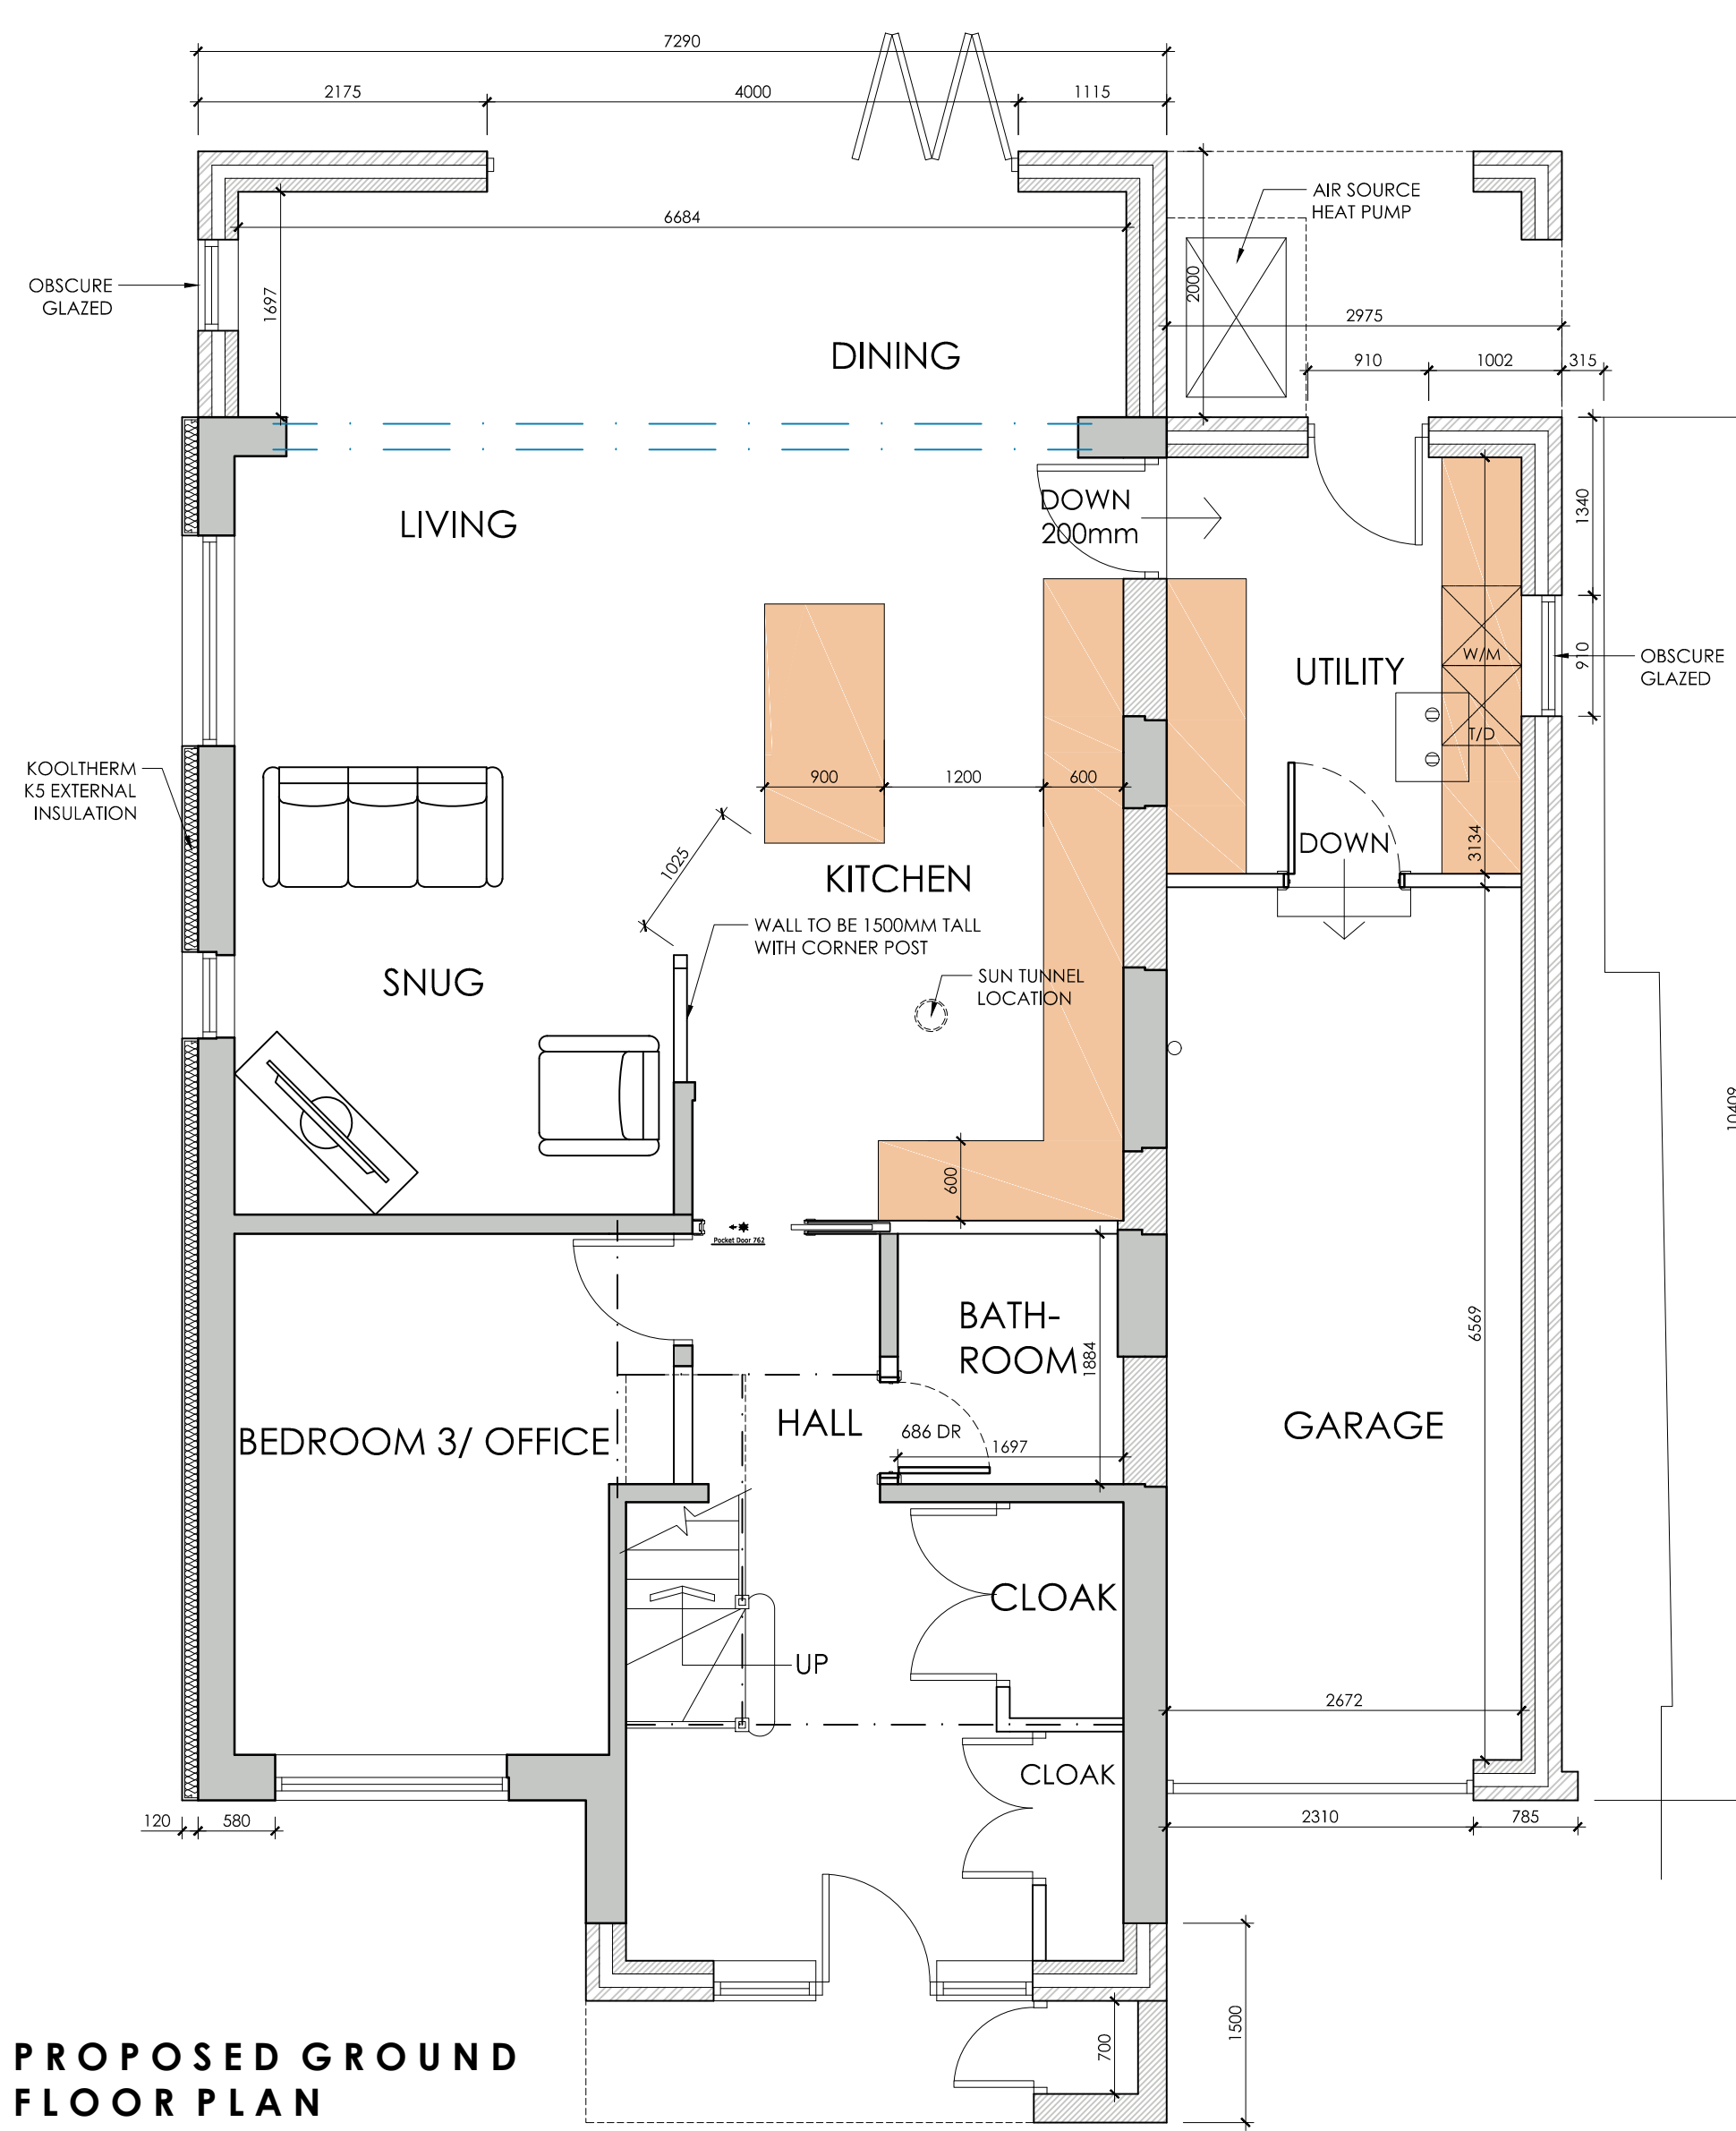


PROPOSED GROUND FLOOR PLAN
SCALE 1:50

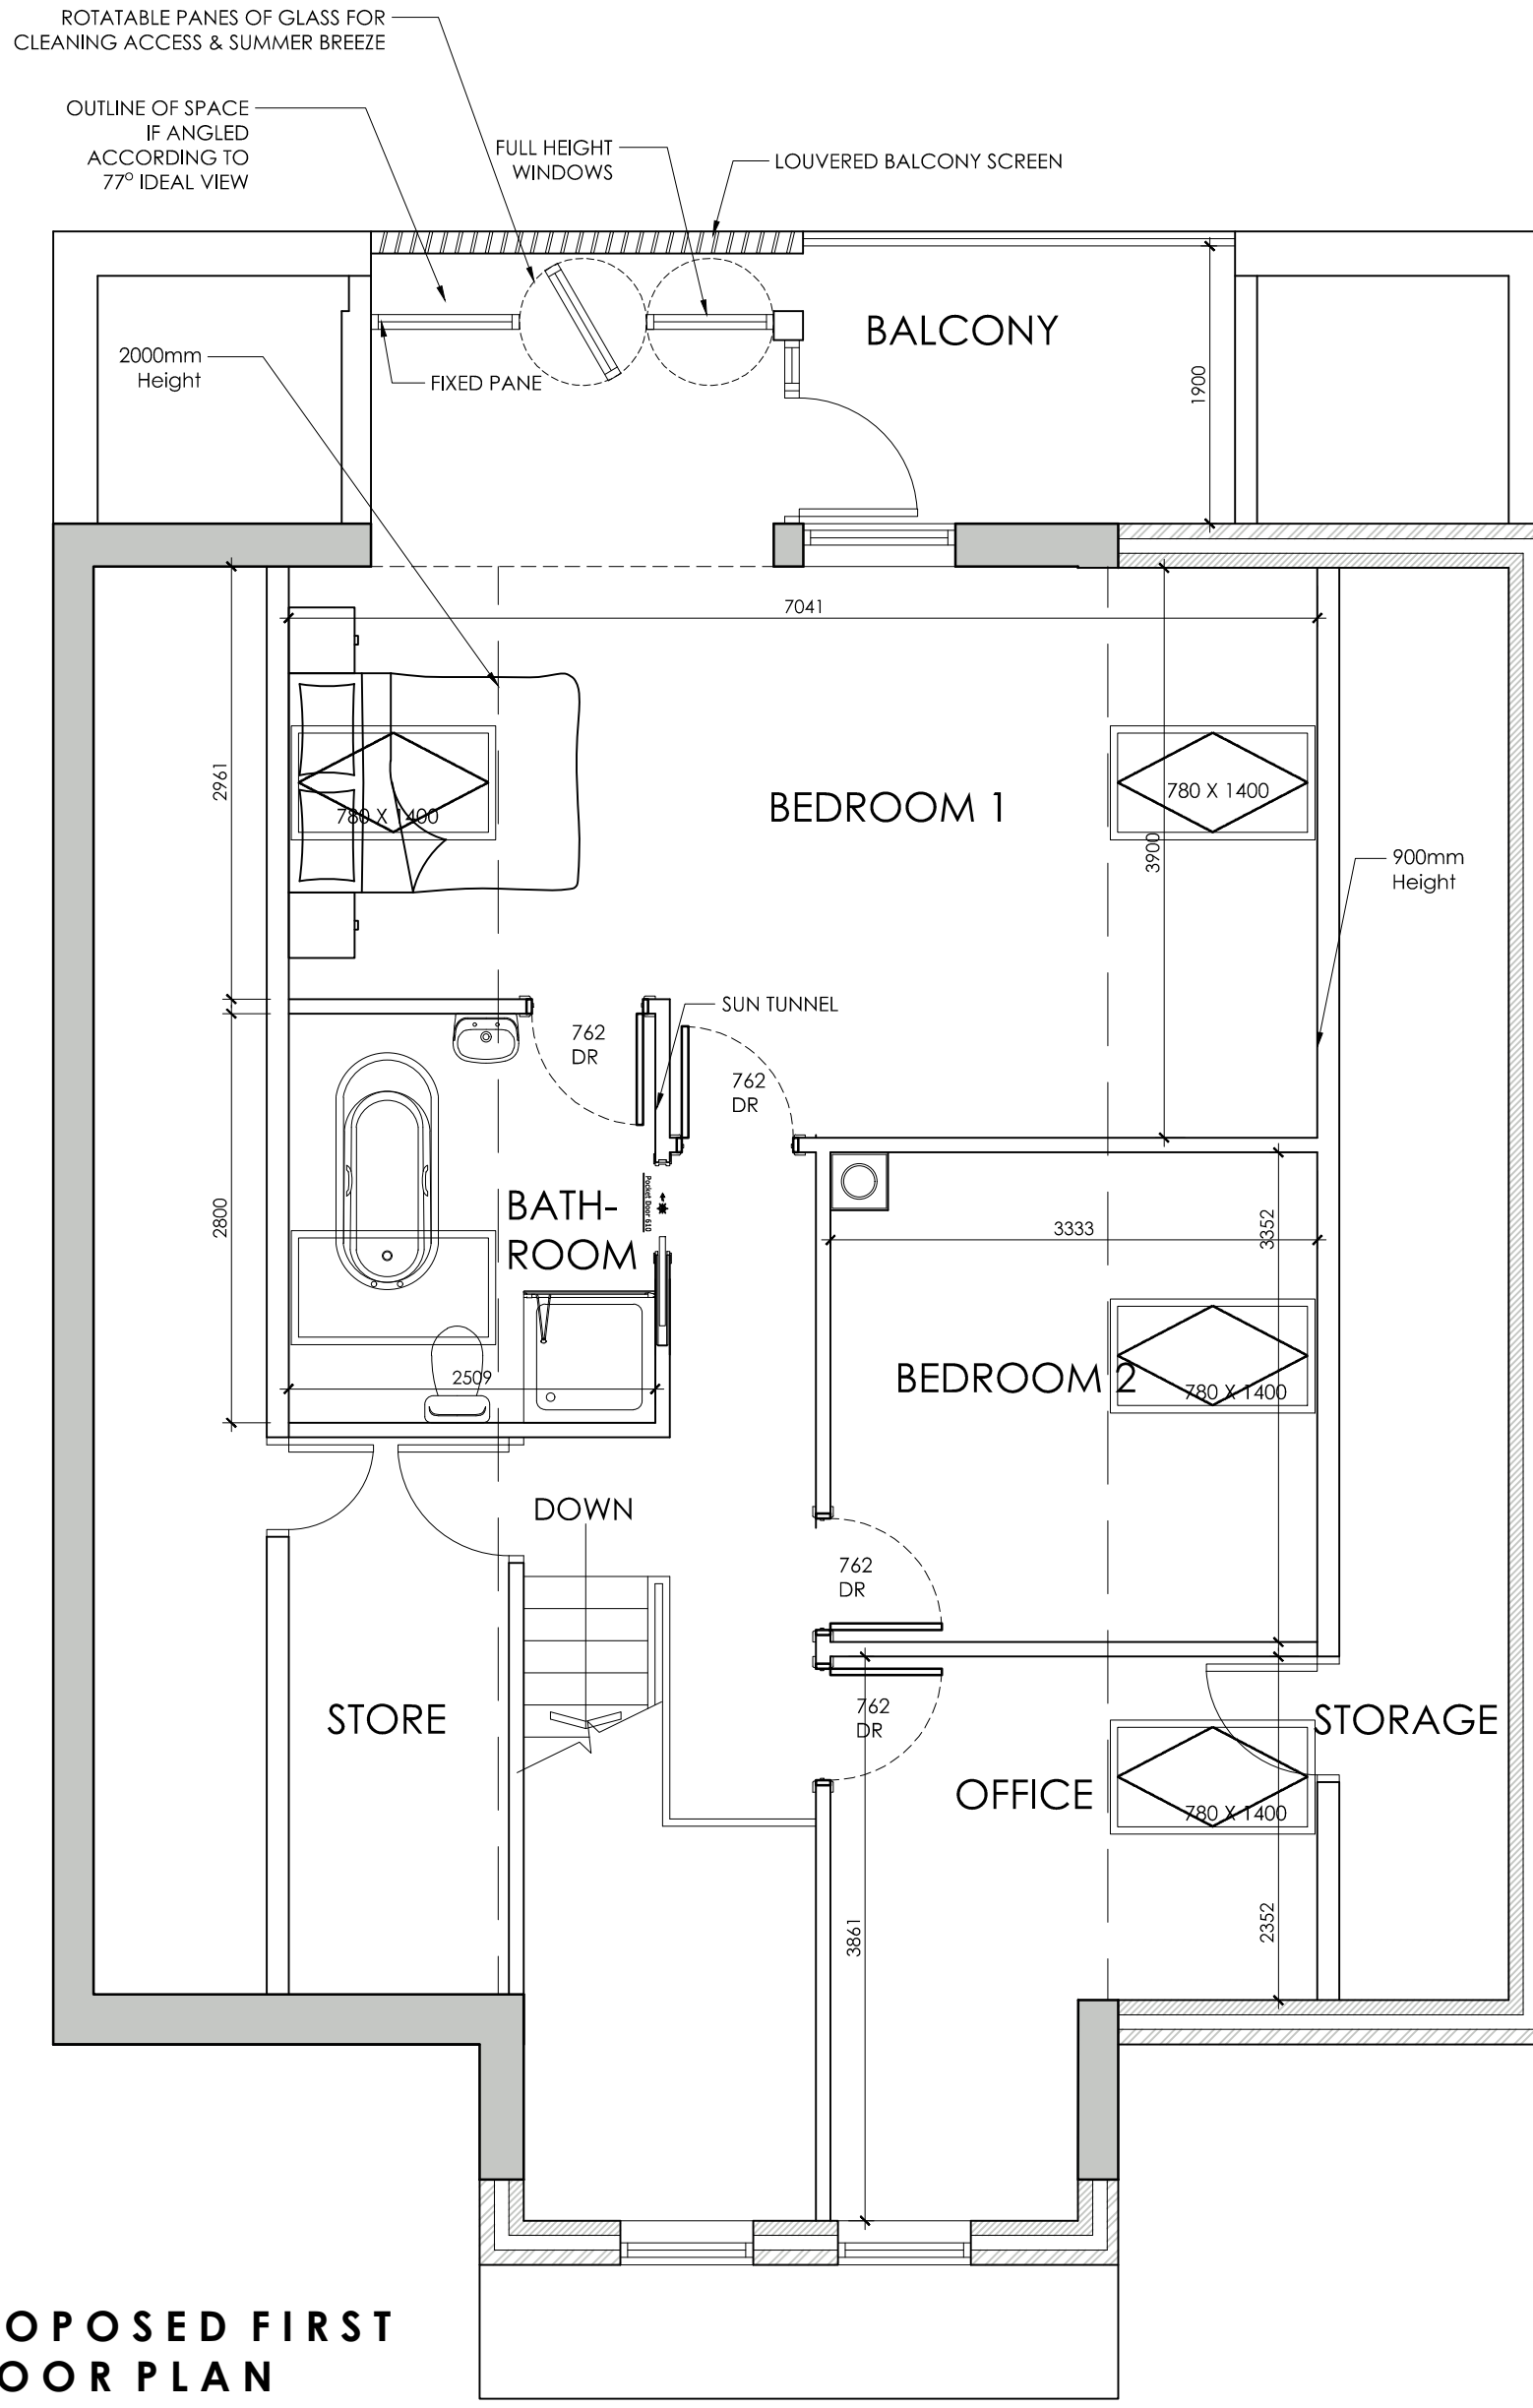

PROPOSED FIRST FLOOR PLAN
SCALE 1:50

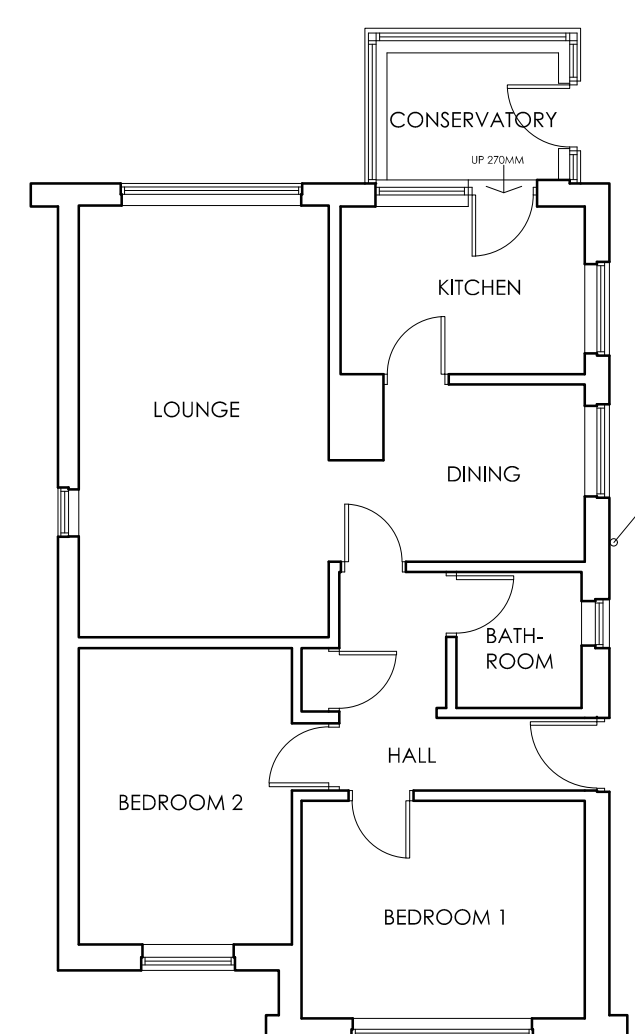

EXISTING GROUND FLOOR PLAN
SCALE 1:100

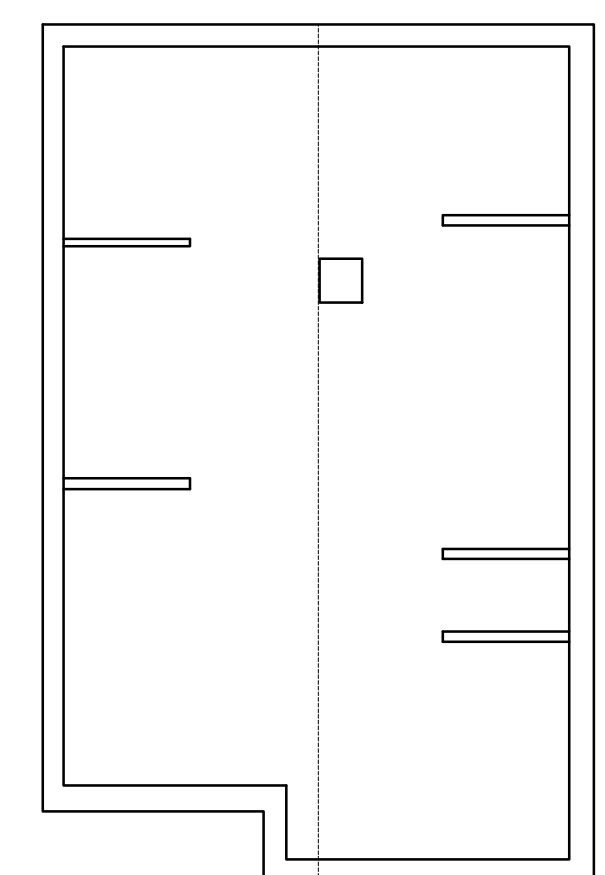

EXISTING FIRST FLOOR PLAN
SCALE 1:100

			OFFICE ONE, 34 VICTORIA ROAD, BARNSELEY, S70 2BU			Phone: 01226 208482		
ARCHITECTURAL SERVICES			Email: info@whiteaguspartnership.co.uk			Web: www.whiteaguspartnership.co.uk		
Project: PROPOSED ALTERATIONS AT 23 CONE LANE SILKSTONE COMMON, S75 4PU			Client: MR P. LANE					
Drawing Title: PLANS AND ELEVATIONS			Date: AUGUST 2021			Scale: 1:50 & 1:100 @ A1		
			Ref: 21-066			Dwg. No. 01		
						Rev. G		
Date	Suffix	Description	Date	Suffix	Description	Date	Suffix	Description
29/10/2021	A	REVISED TO CLIENTS REQUIREMENTS	14/03/2022	F	REVISED TO CLIENTS REQUIREMENTS			
12/11/2021	B	REVISED TO CLIENTS REQUIREMENTS	15/03/2022	G	REVISED TO CLIENTS REQUIREMENTS			
01/12/2021	C	REVISED TO CLIENTS REQUIREMENTS						
08/02/2022	D	REVISED TO CLIENTS REQUIREMENTS						
18/02/2022	E	REVISED TO CLIENTS REQUIREMENTS						