



DO NOT SCALE FROM THIS DRAWING - PLEASE
REFER TO THE RELEVANT SETTING OUT DRAWING/
DIMENSIONS DRAWING, ALL DIMENSIONS TO BE
CONFIRMED ON SITE

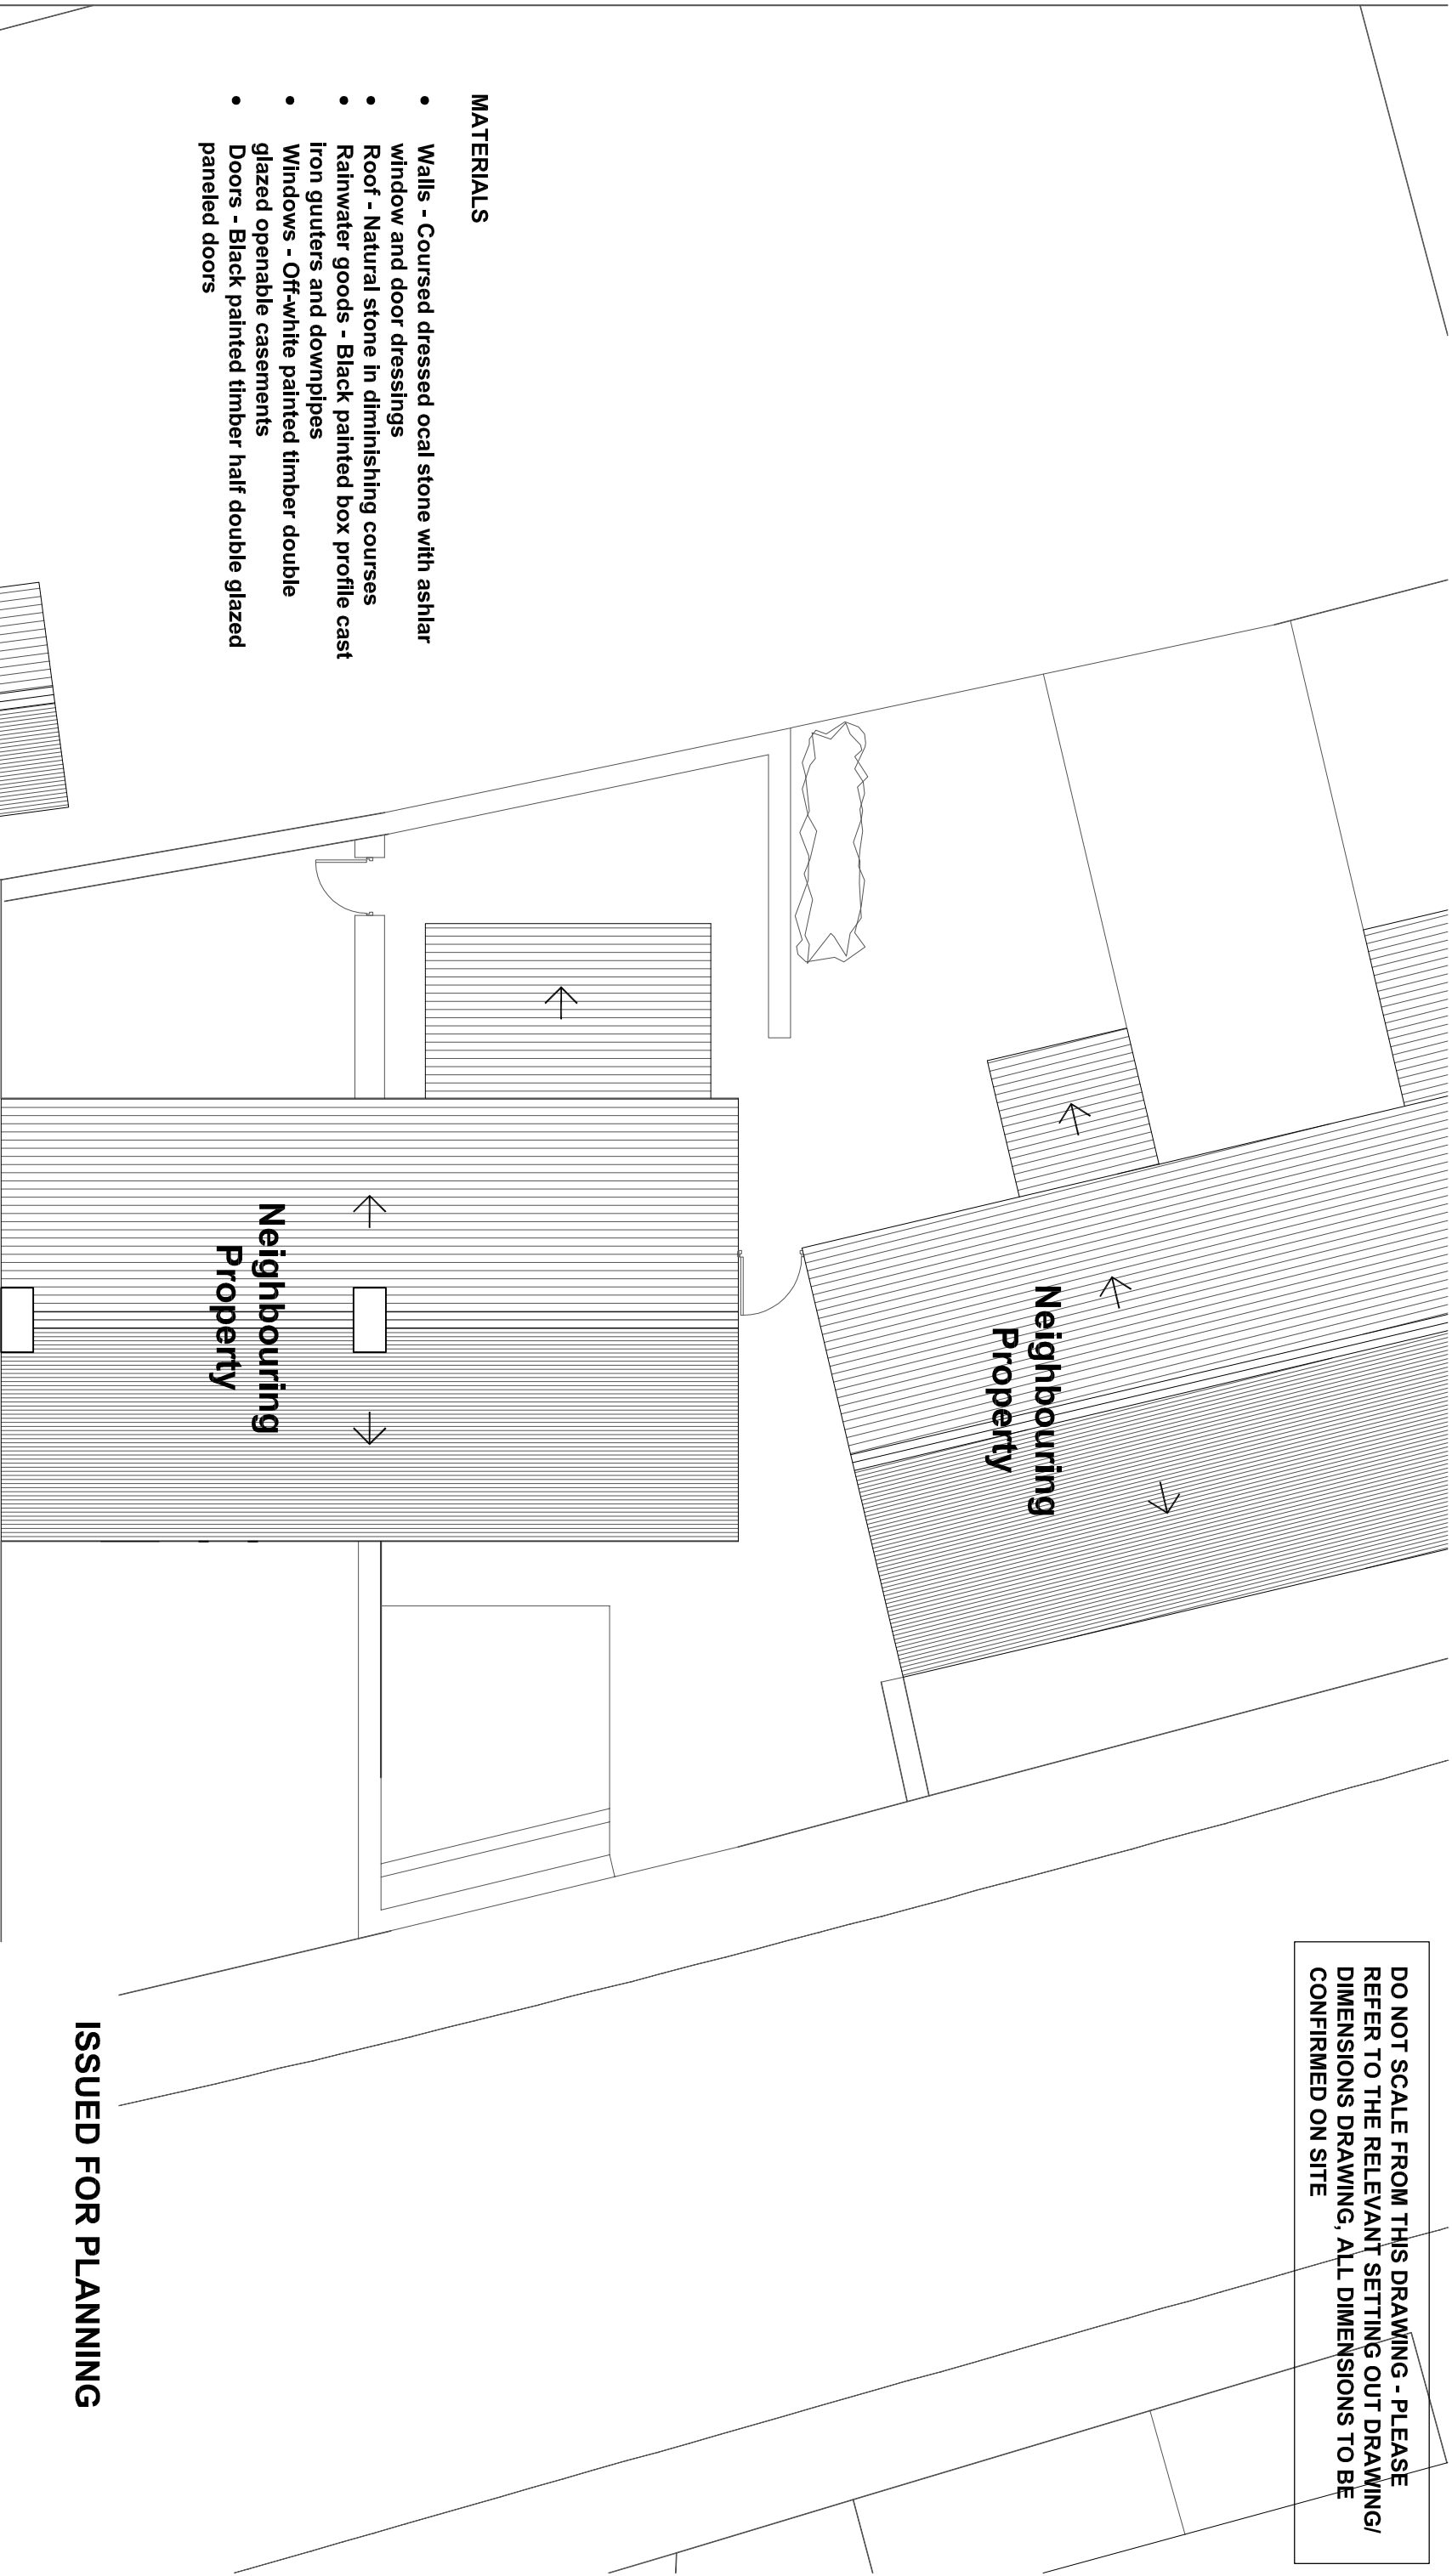

MATERIALS

- Walls - Coursed dressed ocal stone with ashlar window and door dressings
- Roof - Natural stone in diminishing courses
- Rainwater goods - Black painted box profile cast iron gutters and downpipes
- Windows - Off-white painted timber double glazed openable casements
- Doors - Black painted timber half double glazed paneled doors

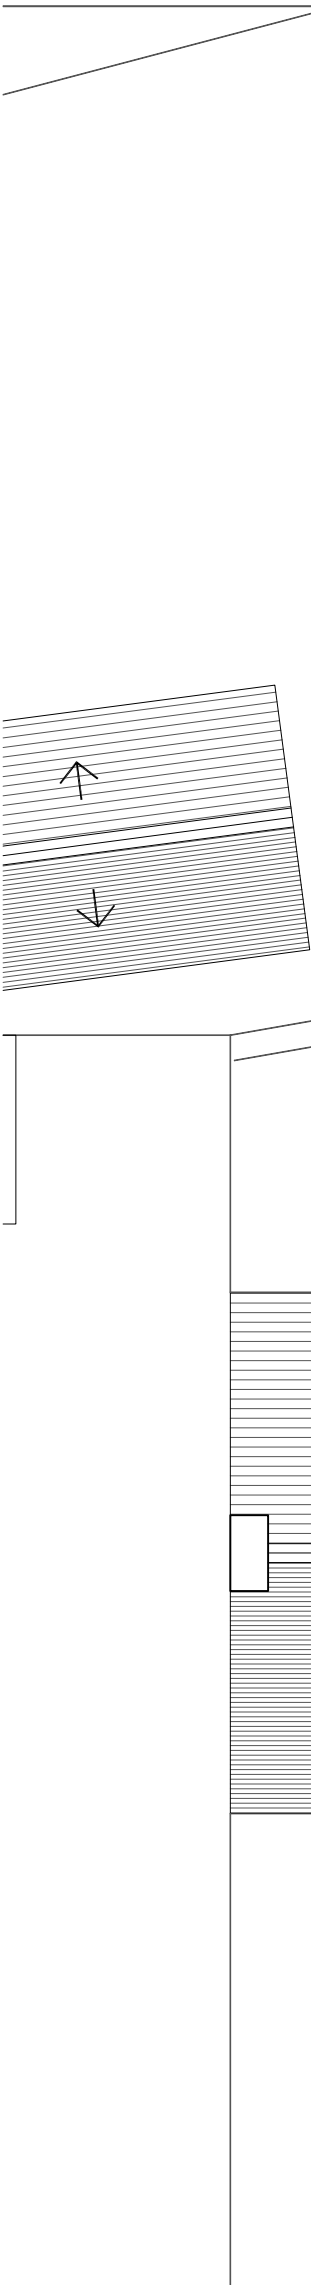

Roof Plan As Existing

Scale 1:100@A3

ISSUED FOR PLANNING

REVISION	DATE	DRAWN	CHECKED	DESCRIPTION	SCALE	DATE
CLIENT						
PROJECT						
DRAWING TITLE						
ROOF PLAN AS EXISTING						
1657						
104						

TIMEARCHITECTS