
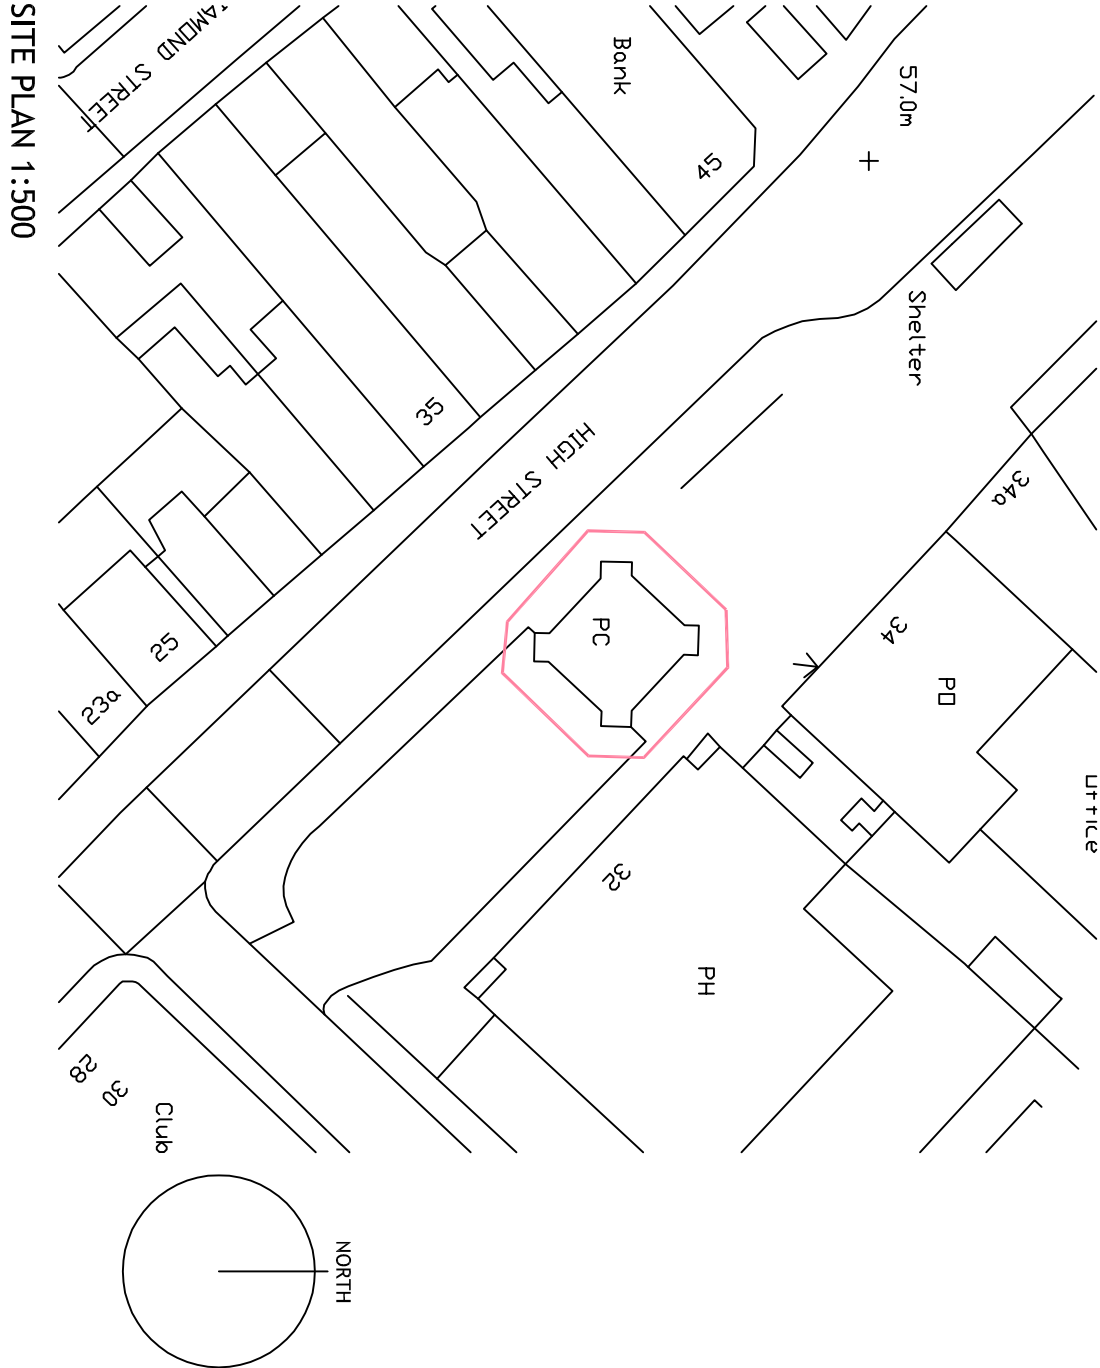
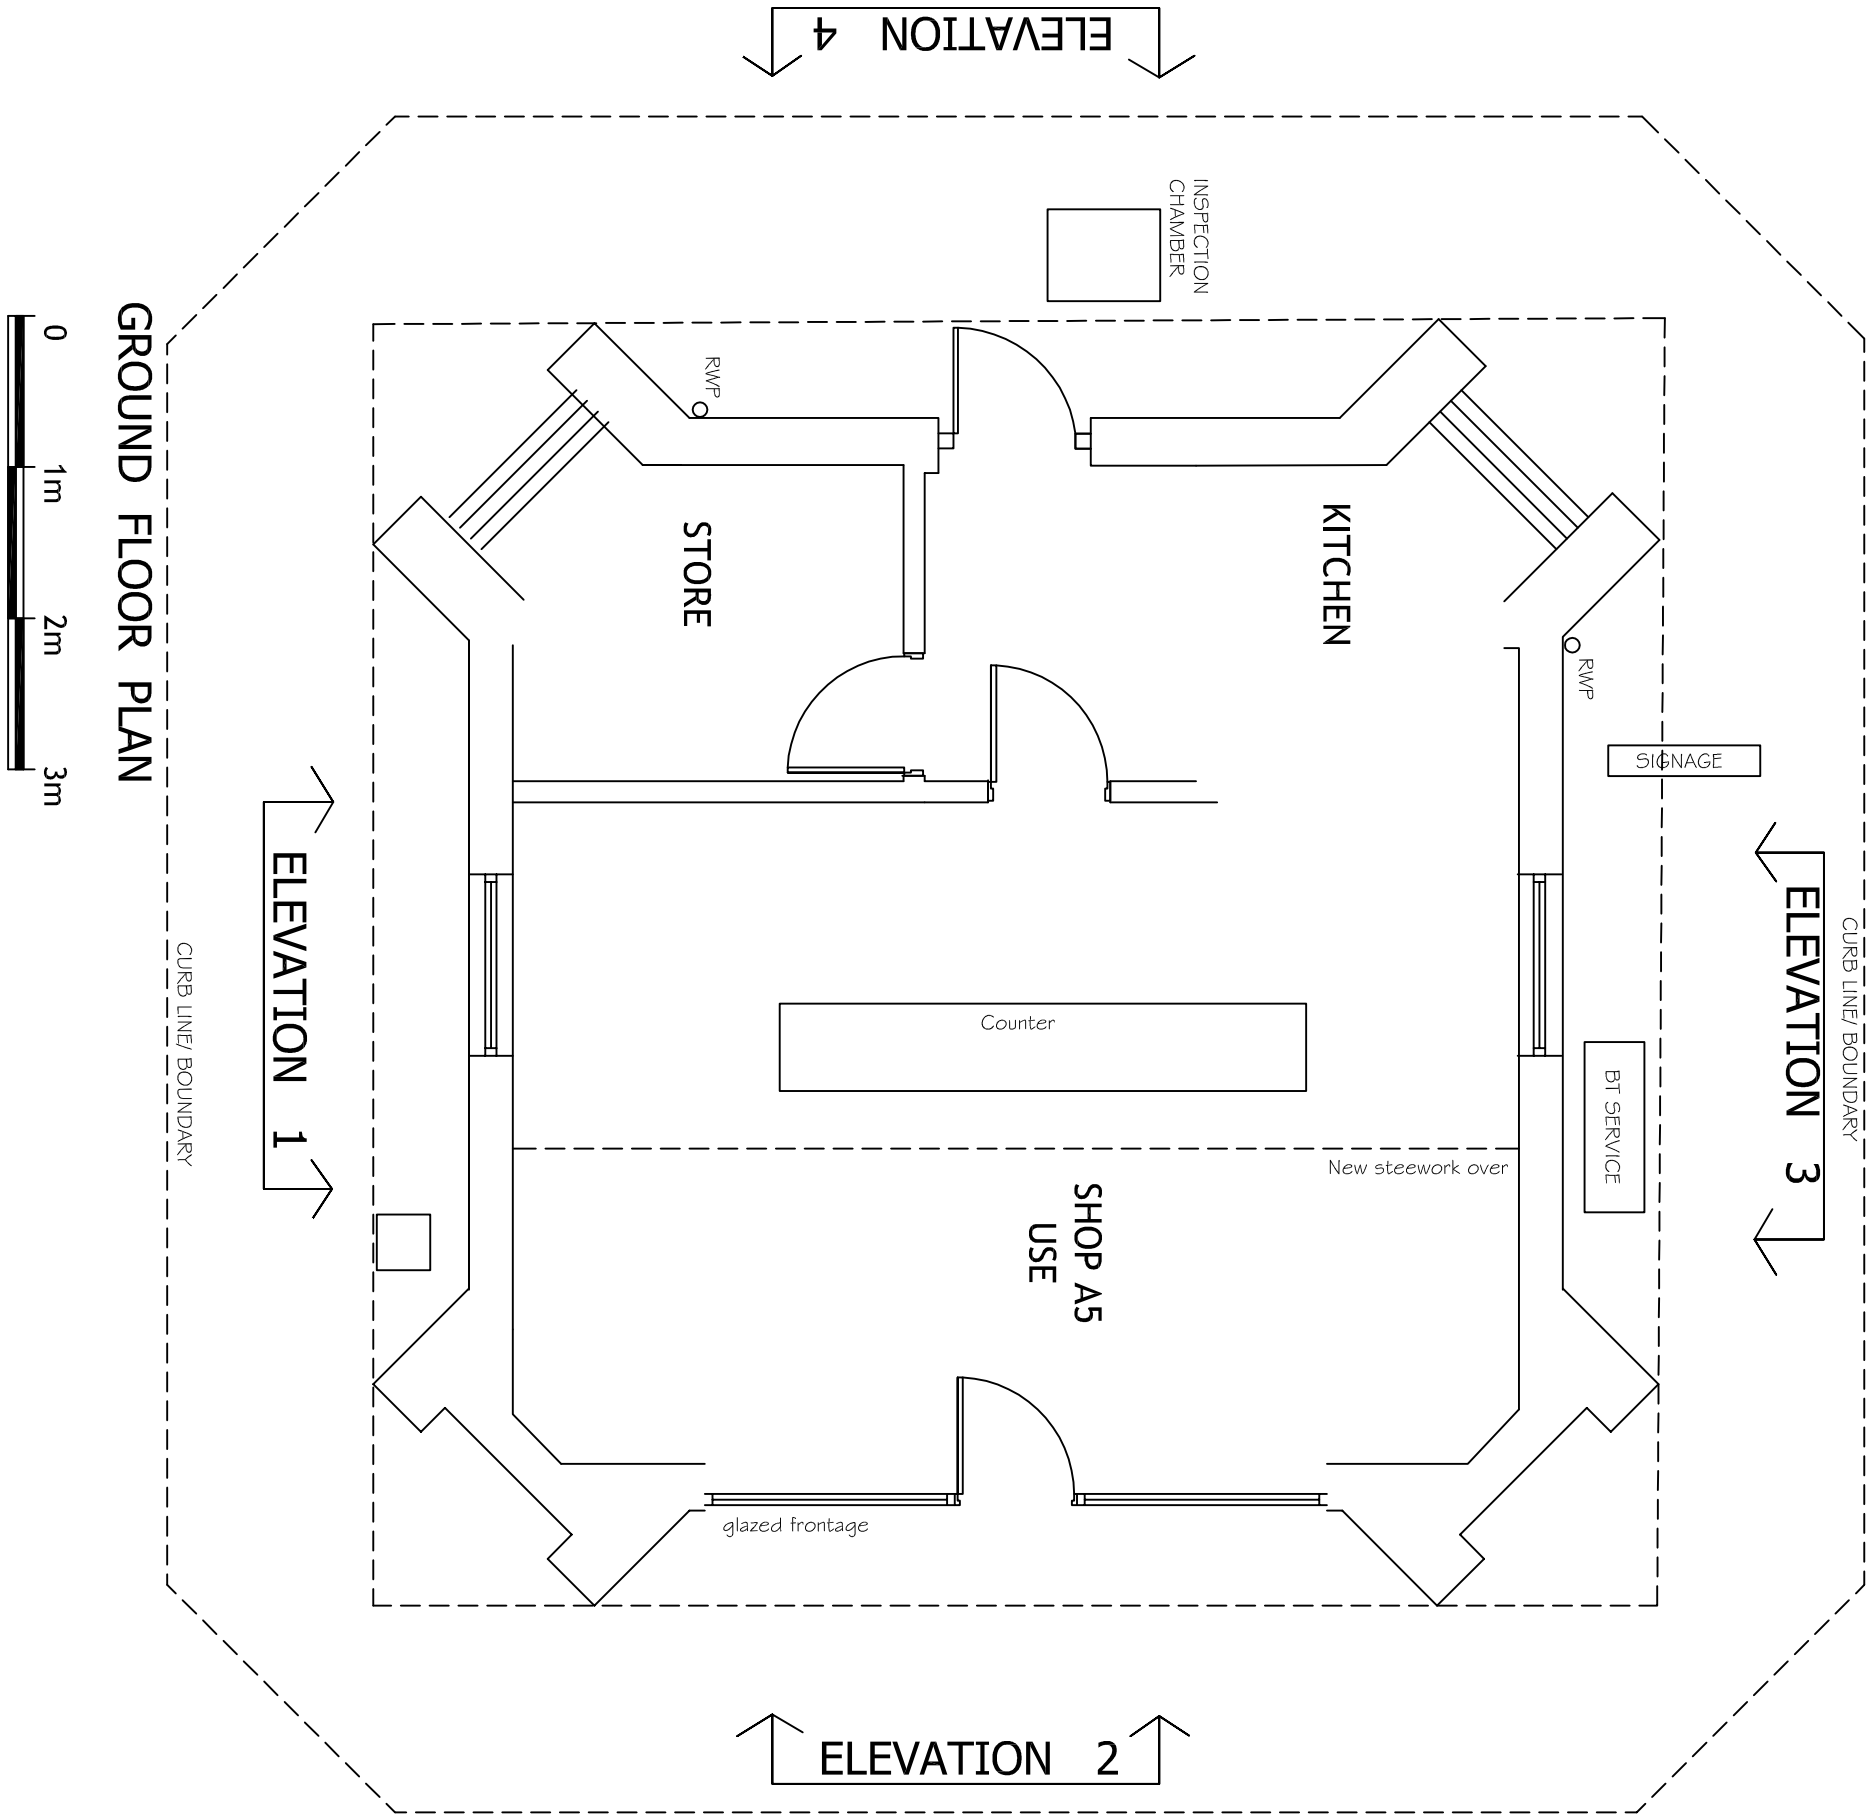


REVISIONS:				
REV	DATE	DESCRIPTION	CHECKED	APPROVED
			-	-

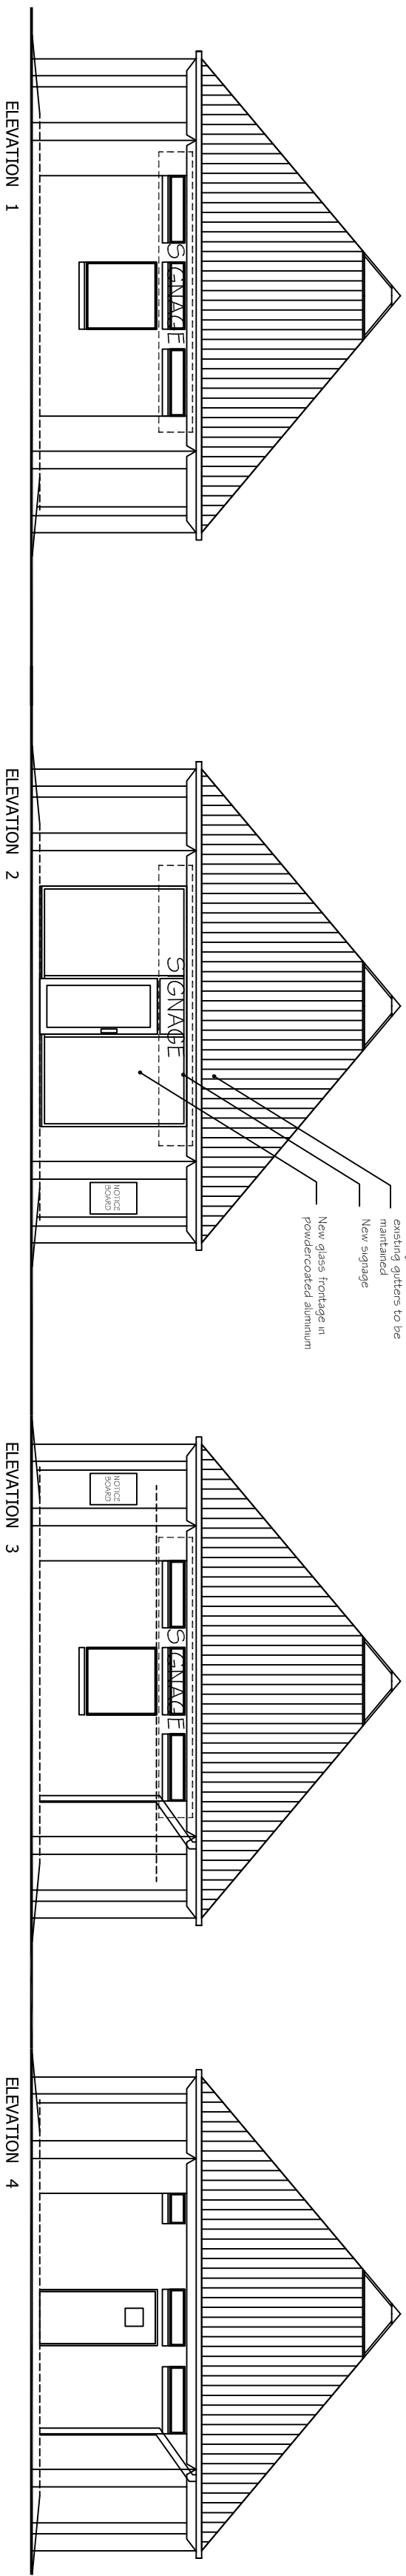

CLIENT MR J ROBINSON			
PROJECT TITLE CHANGE OF USE AND ALTERATION TO FORMER PUBLIC TOILETS HIGH STREET WOMBWELL			
DRAWING TITLE PROPOSED PLANS, ELEVATIONS AND SITE PLAN SITE LOCATION PLAN			
© ANTHONY SNOWDEN ARCHITECT 2014		RIBA	
HANGAR 3 FOURTH AVENUE ROBIN HOOD AIRPORT DOCKLAYER DN9 3GE			
SCALE 1:500 1:50 1:1250 and 1:100			
PROJECT NO. 023	DRAWING NO. 02	REV. 00	