




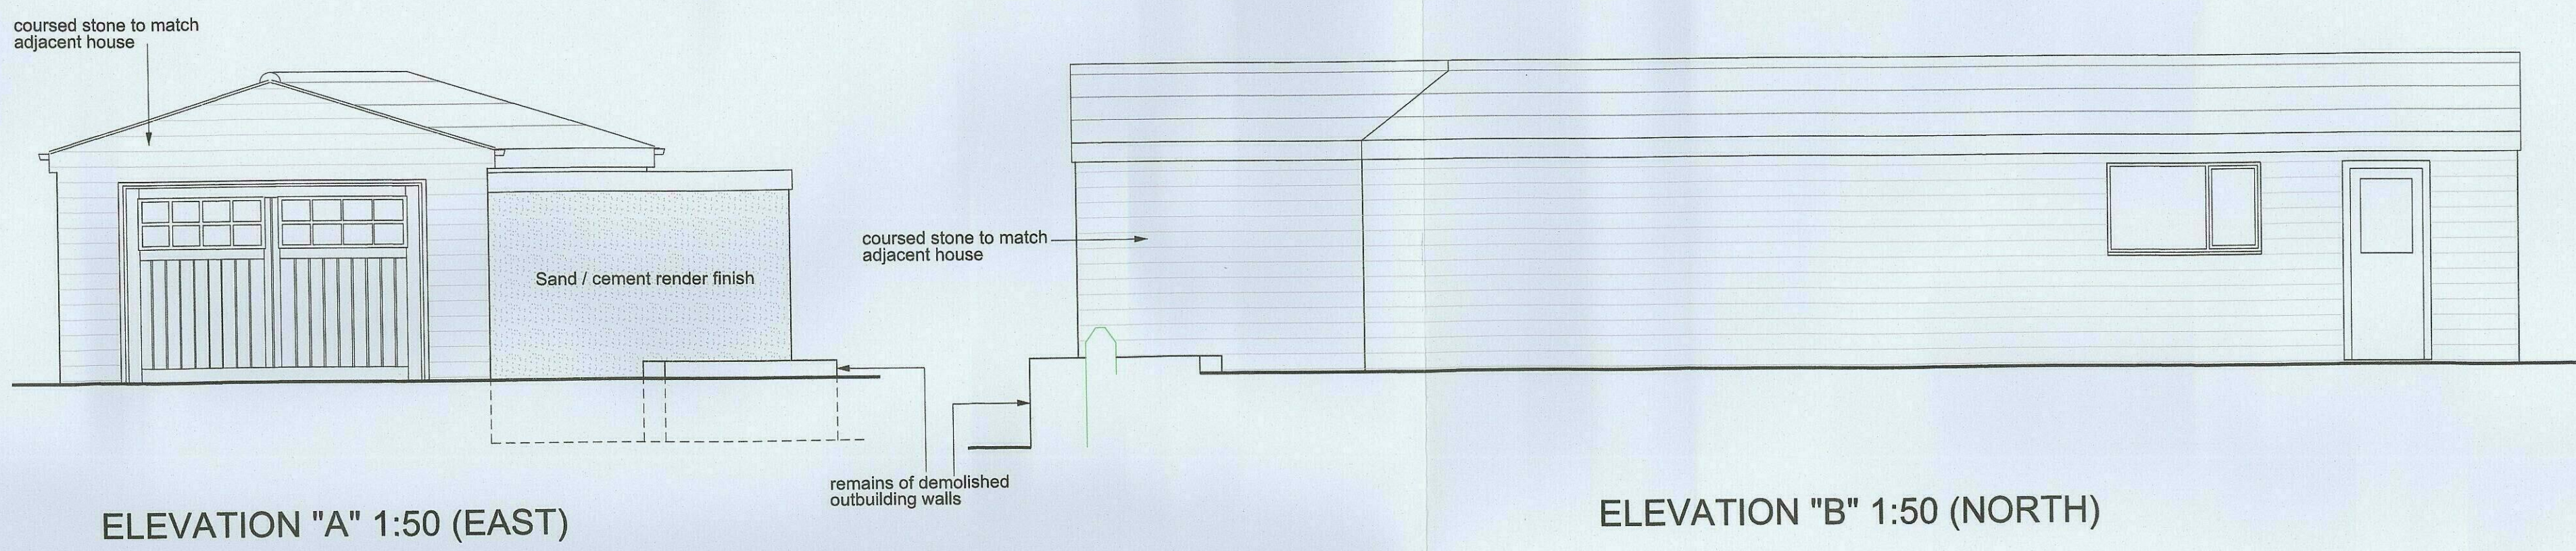

ELEVATION "B" 1:50 (NORTH)

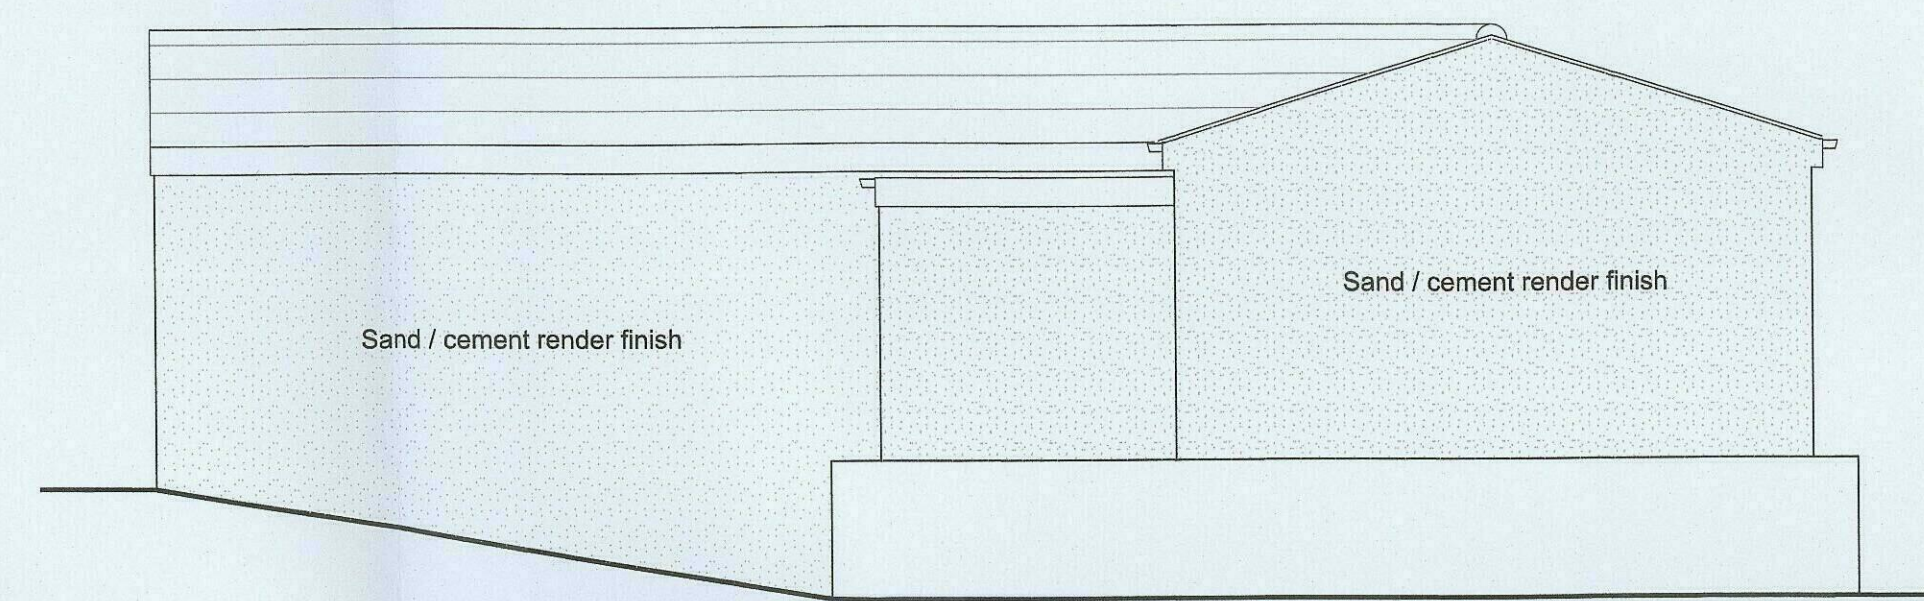


ELEVATION "C" 1:50 (SOUTH EAST)

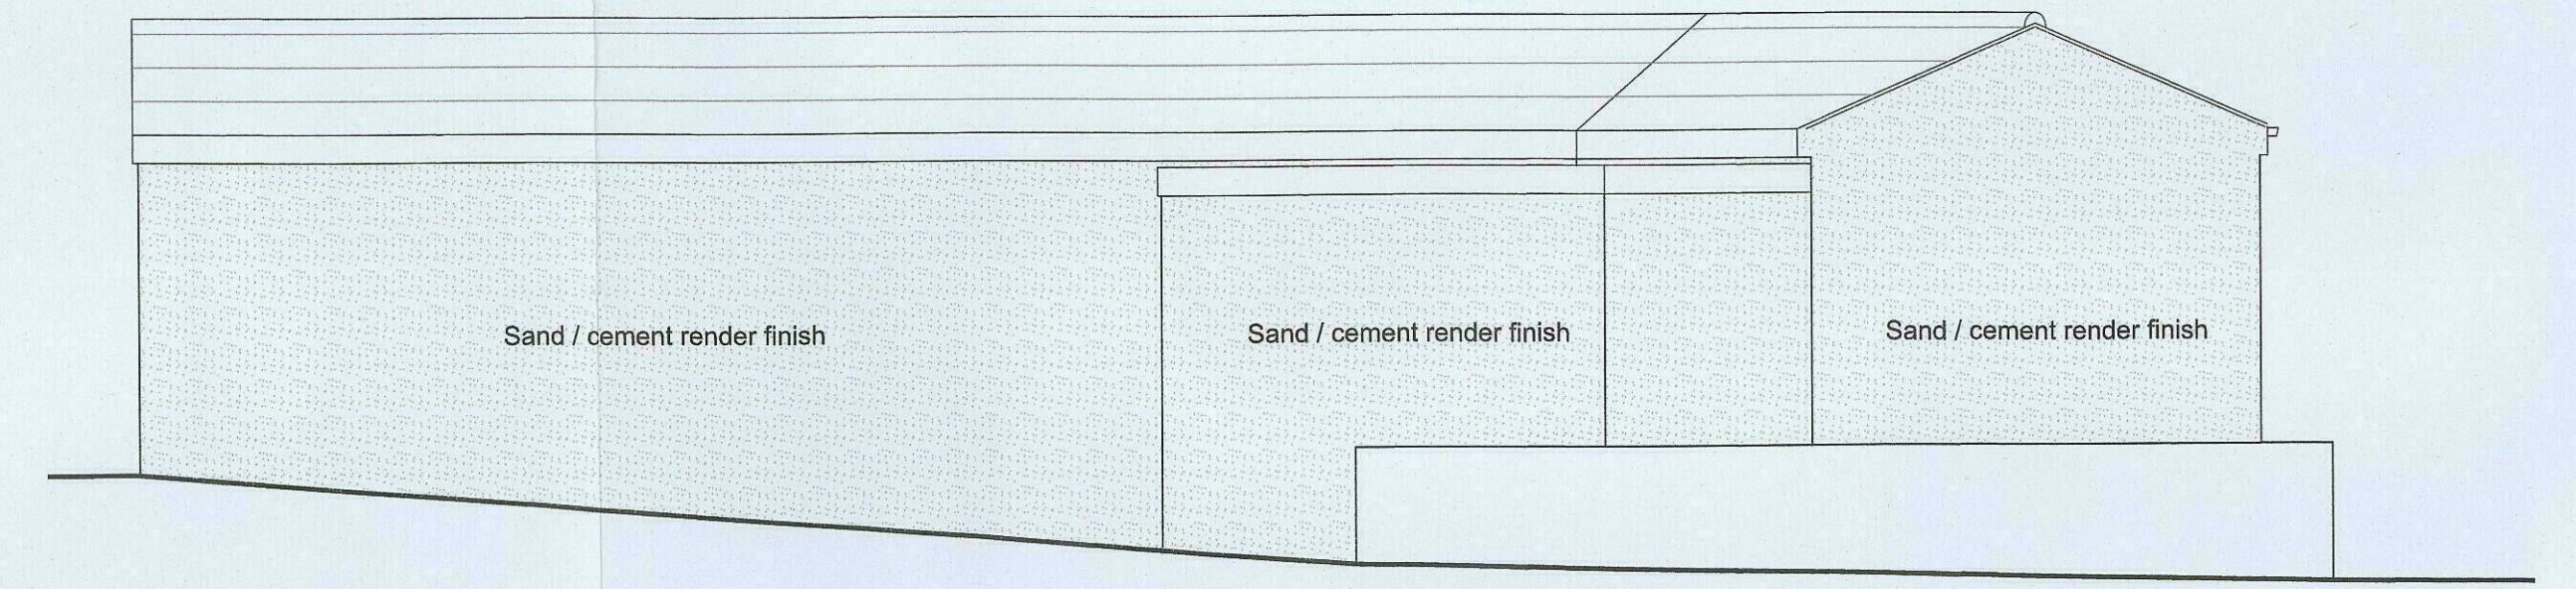

ELEVATION "D" 1:50 (SOUTH)



SITE PLAN 1:50

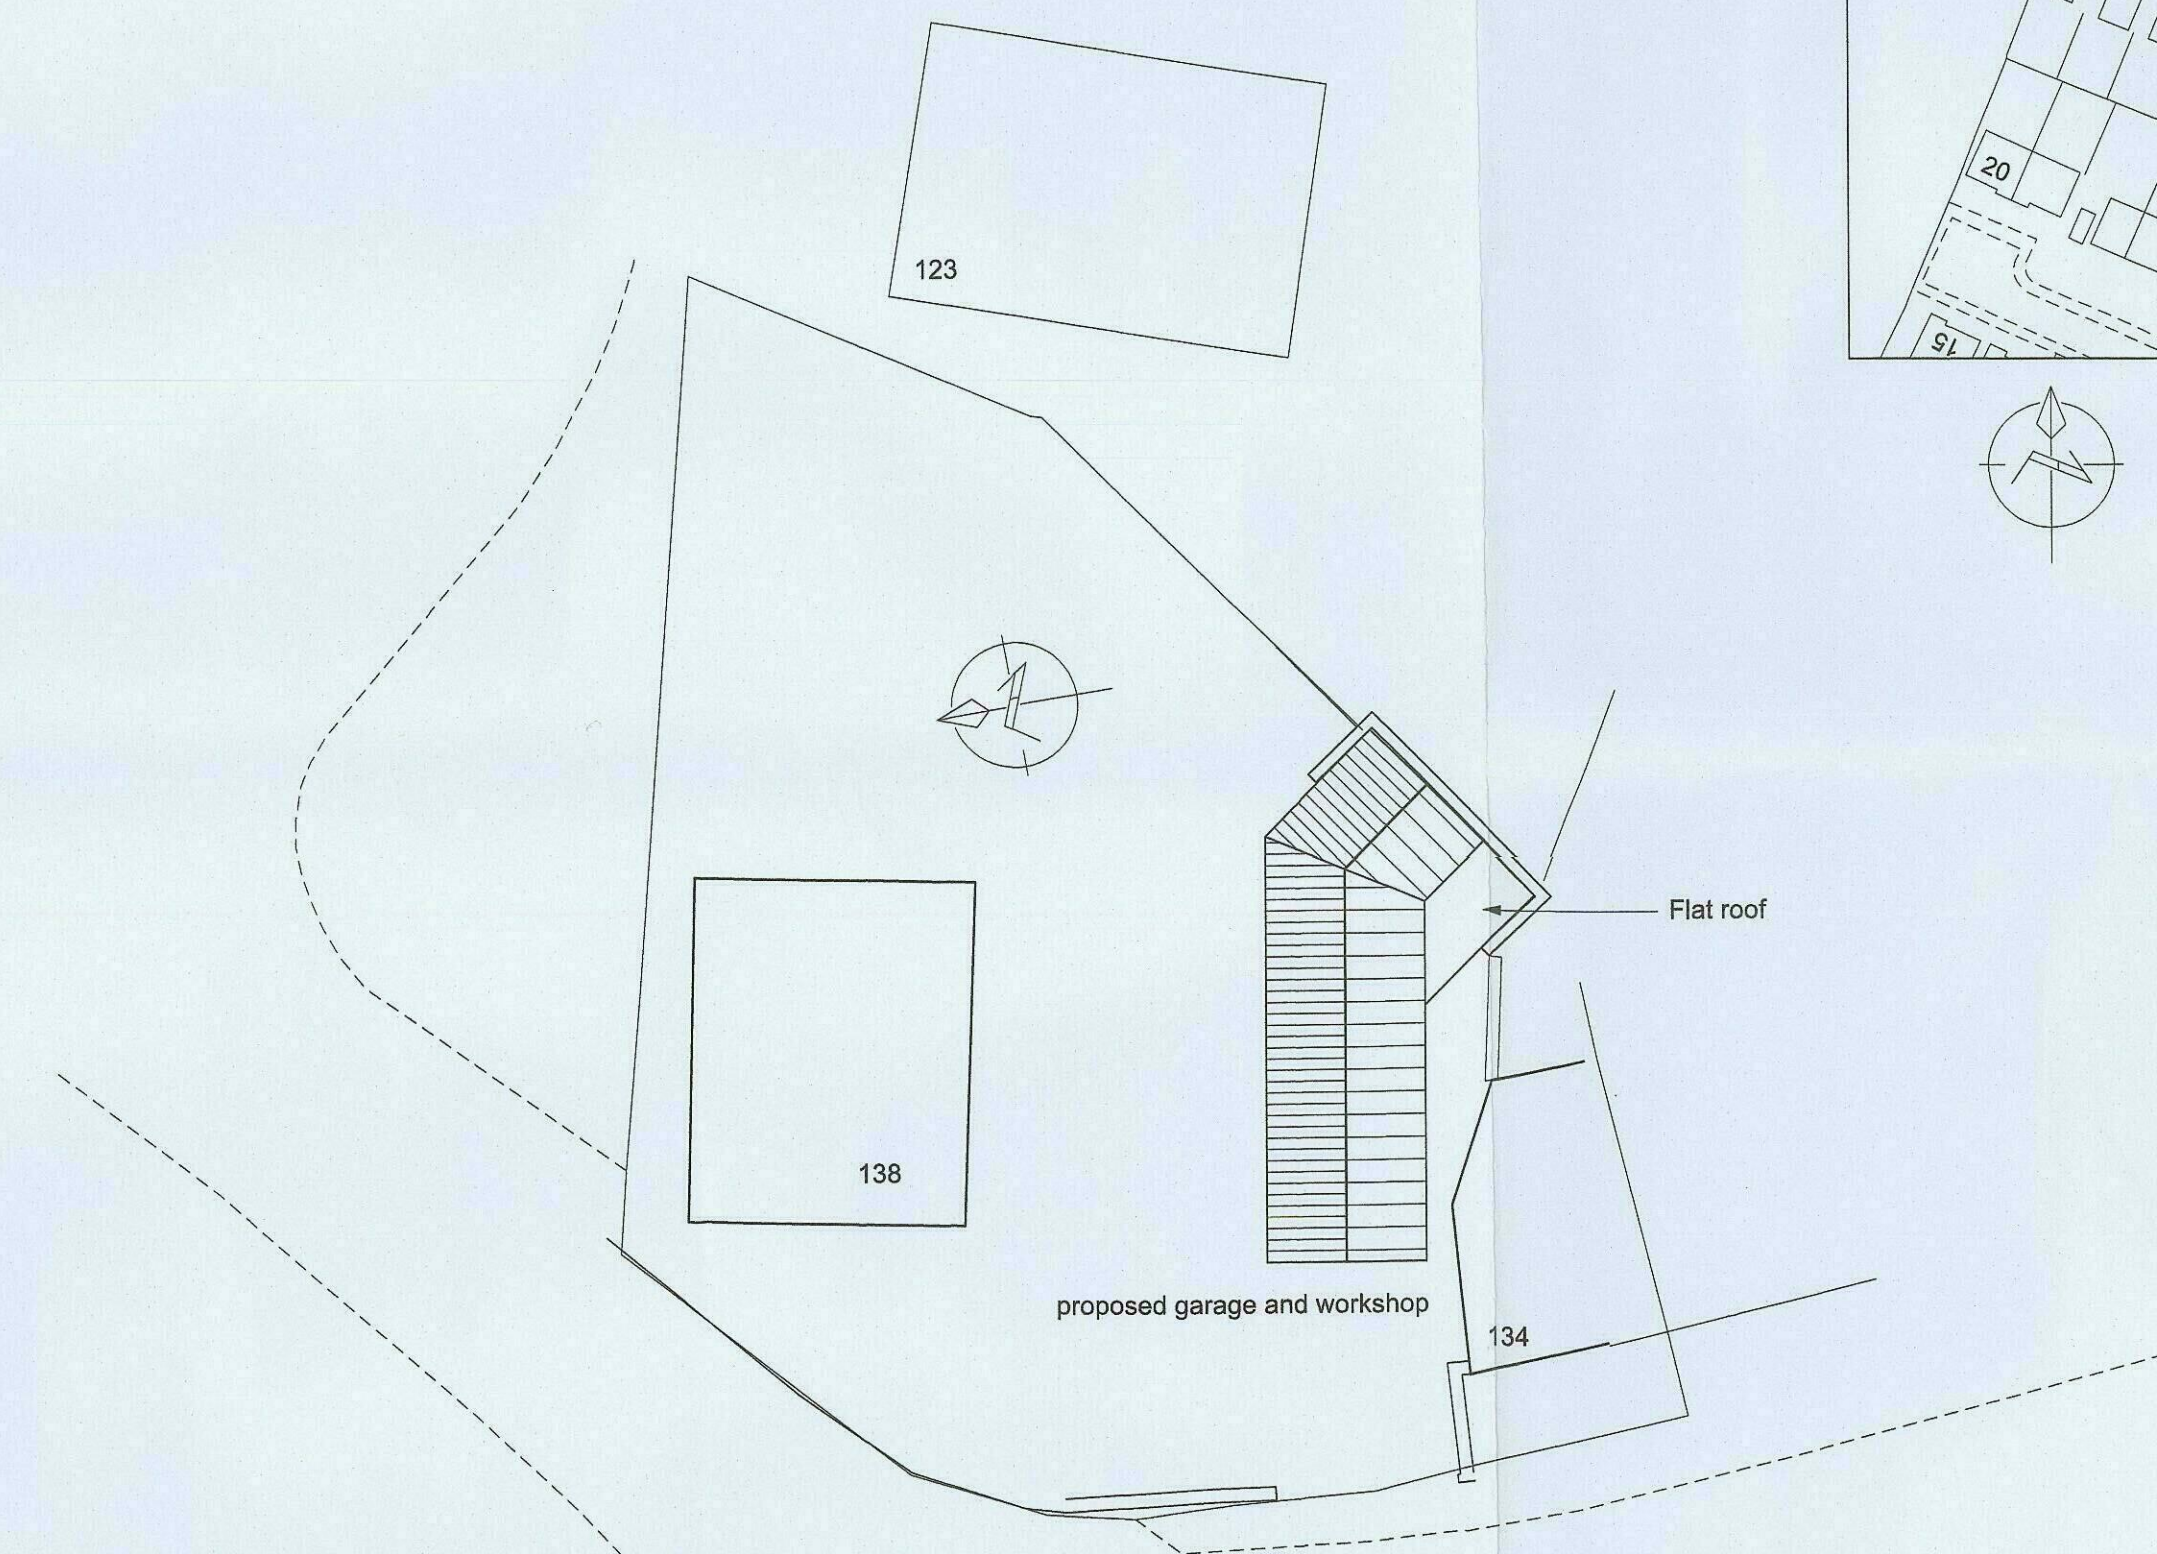

BLOCK PLAN 1:200



LOCATION PLAN 1:1250

Glen View
138 Sackup lane
Darton
Barnsley
S75 5AR

Client: Mr N Hartley


Project :Proposed modifications to existing
garage and outbuilding

Title : Proposed plans and elevations


S75 5AR - 2

Rev:


A	B	C	D	E	F	G	Scale :	Date :	Drawn :	Checked :	Approved :
date :	date :	date :	date :	date :	date :	date :	1:50	October 2019			
checked :	checked :	checked :	checked :	checked :	checked :	checked :					

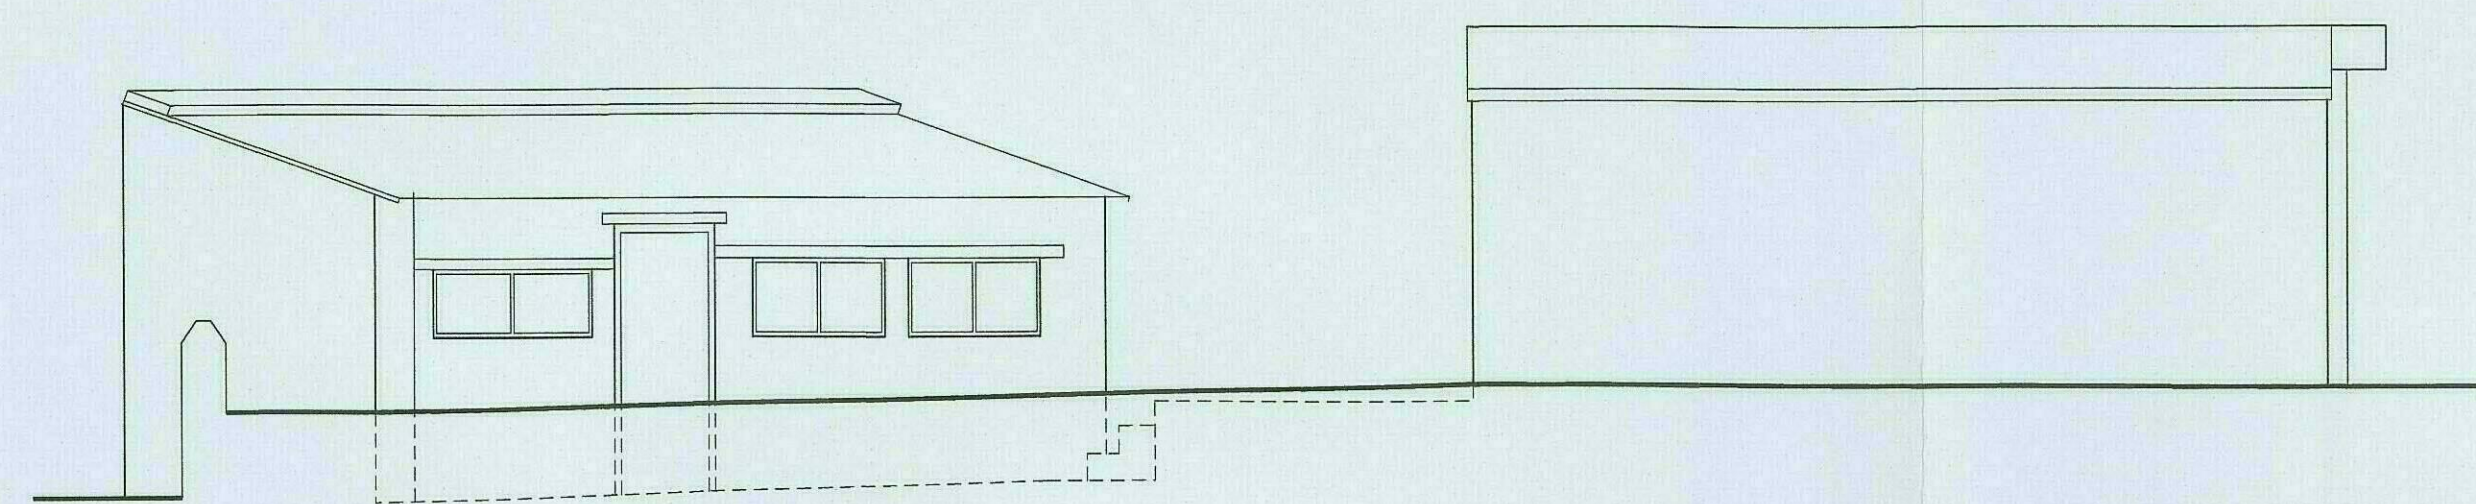


SECTIONAL ELEVATION A-A 1:50

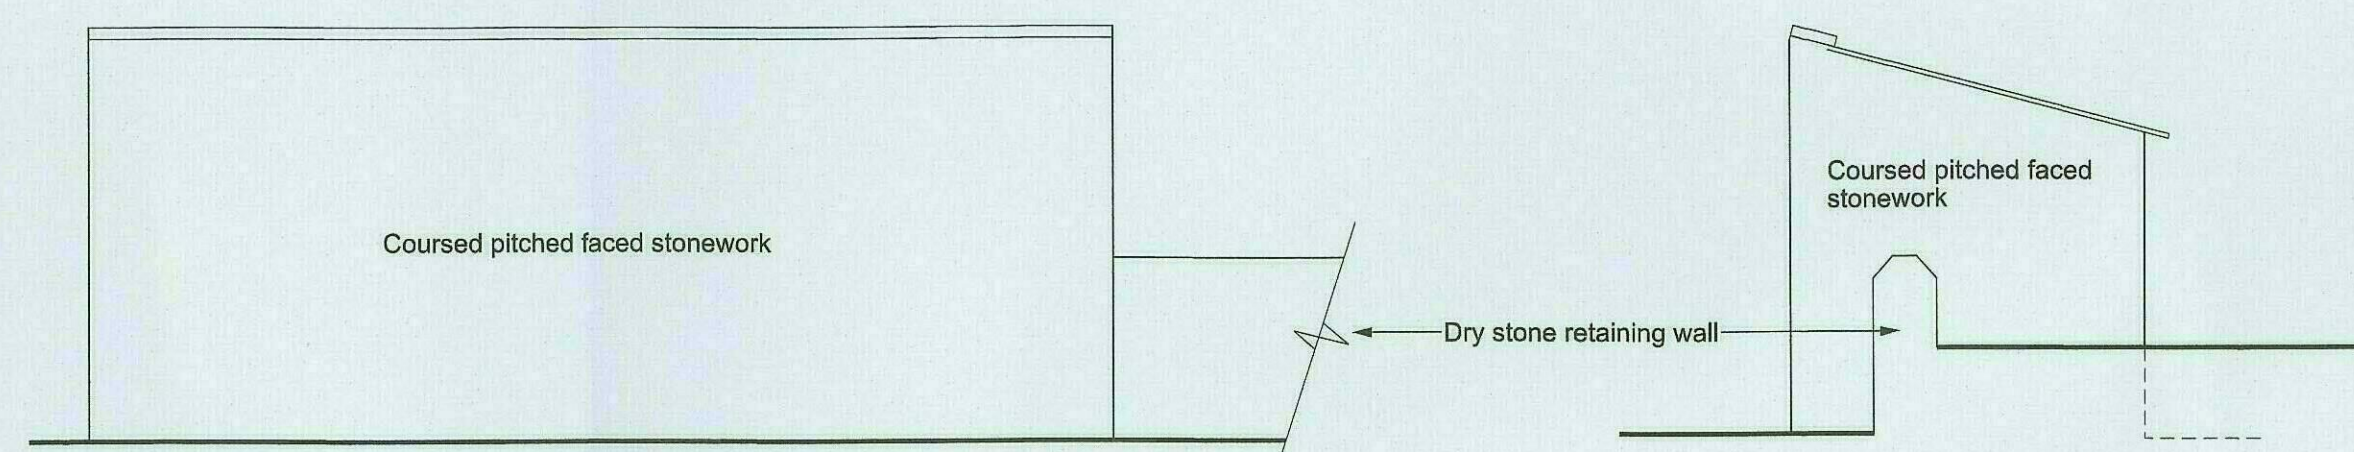


SOUTH EAST ELEVATION (REAR) 1:50

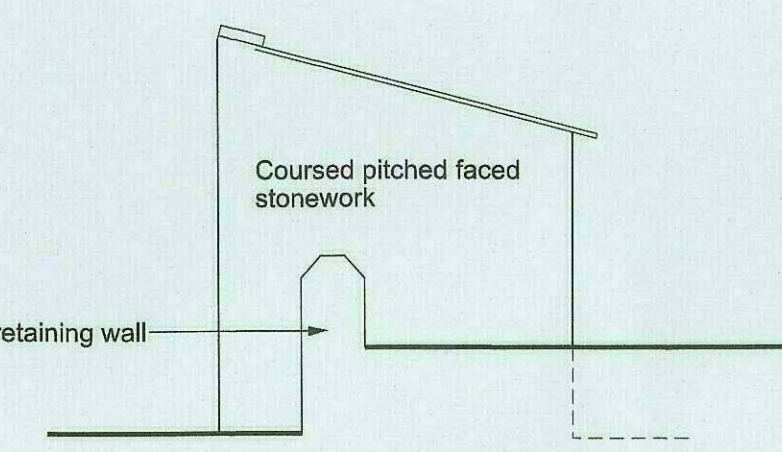

NORTH EAST ELEVATION (SIDE) 1:50

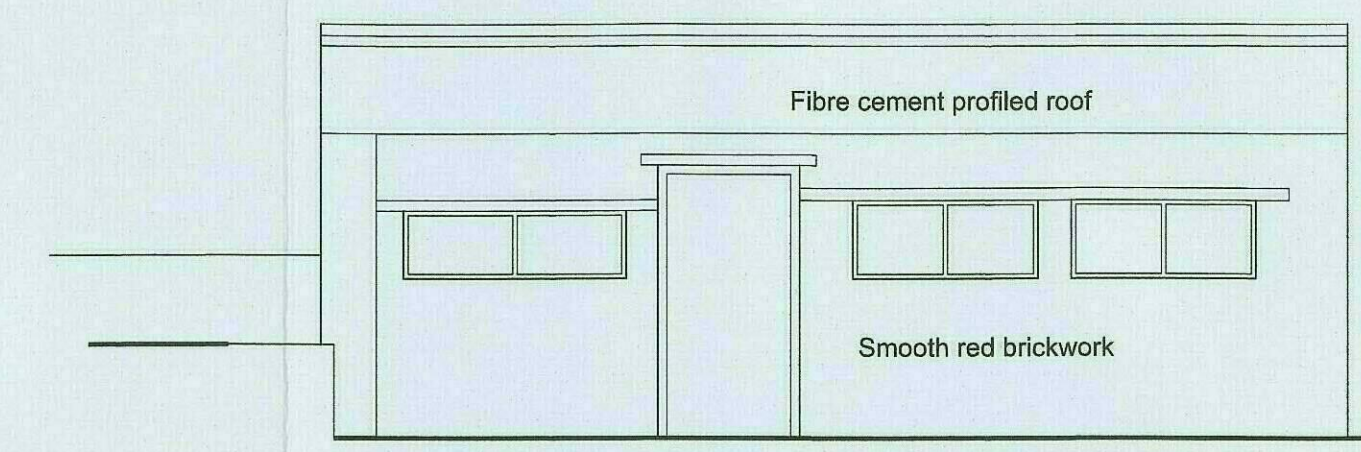

NORTH WST ELEVATION (FRONT) 1:50

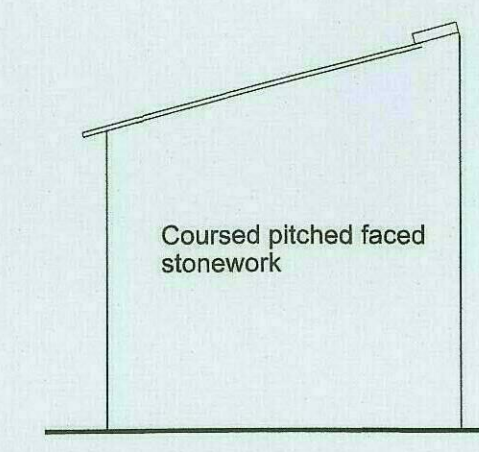


SOUTH WST ELEVATION (SIDE) 1:50


ELEVATIONS ON STONE OUTBUILDING




WEST ELEVATION (FRONT) 1:50

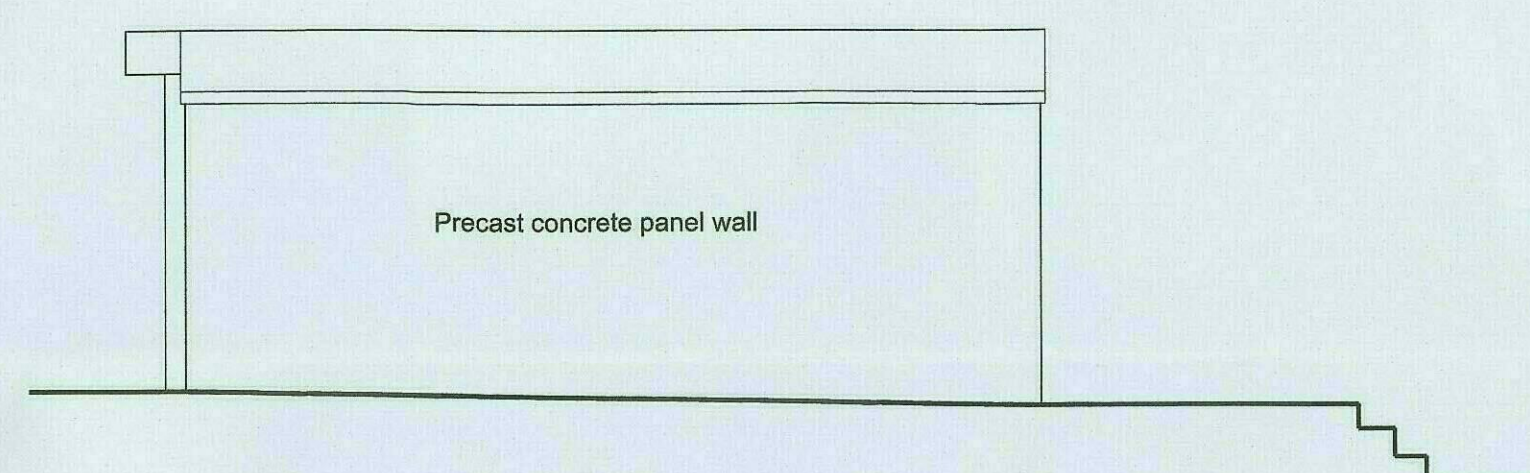

SOUTH ELEVATION (SIDE) 1:50

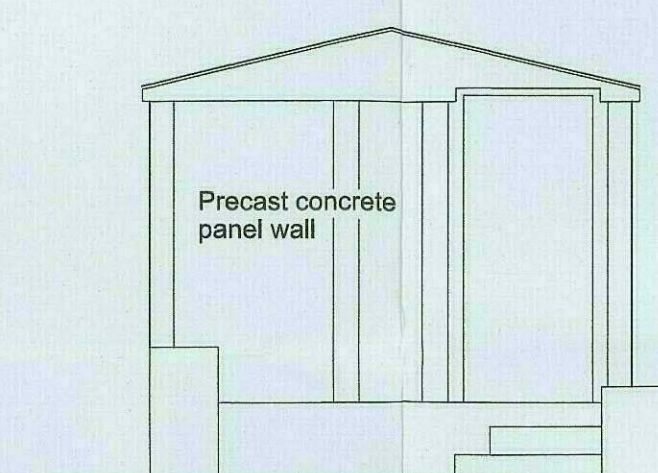

EAST ELEVATION (REAR) 1:50

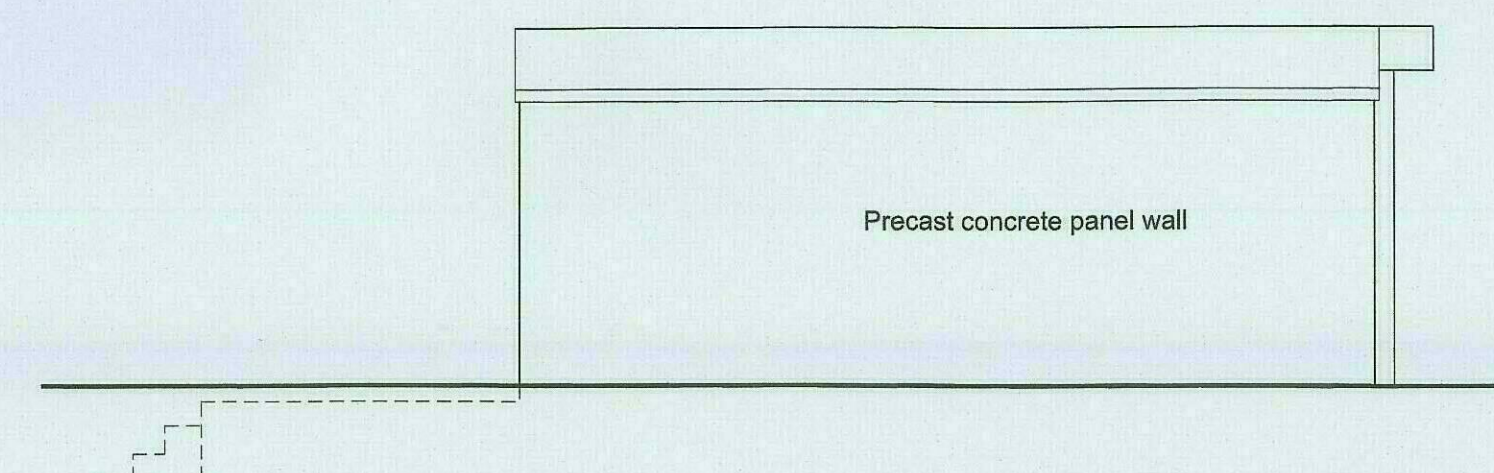


NORTH ELEVATION (SIDE) 1:50

ELEVATIONS ON CONCRETE GARAGE



SITE PLAN 1:50

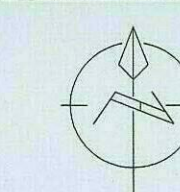

LOCATION PLAN 1:1250

Glen View
138 Sackup lane
Darton
Barnsley
S75 5AR

Client: Mr N Hartley

Project :Proposed modifications to existing
garage and outbuilding

Title : Existing plans and elevations

S75 5AR - 1

Rev

A

date: drawn :
checked: approved:

B

date: drawn :
checked: approved:

C

date: drawn :
checked: approved:

D

date: drawn :
checked: approved:

E

date: drawn :
checked: approved:

F

date: drawn :
checked: approved:

G

date: drawn :
checked: approved:

Scale : 1:50 Date : August 2019 Drawn : Checked : Approved :