



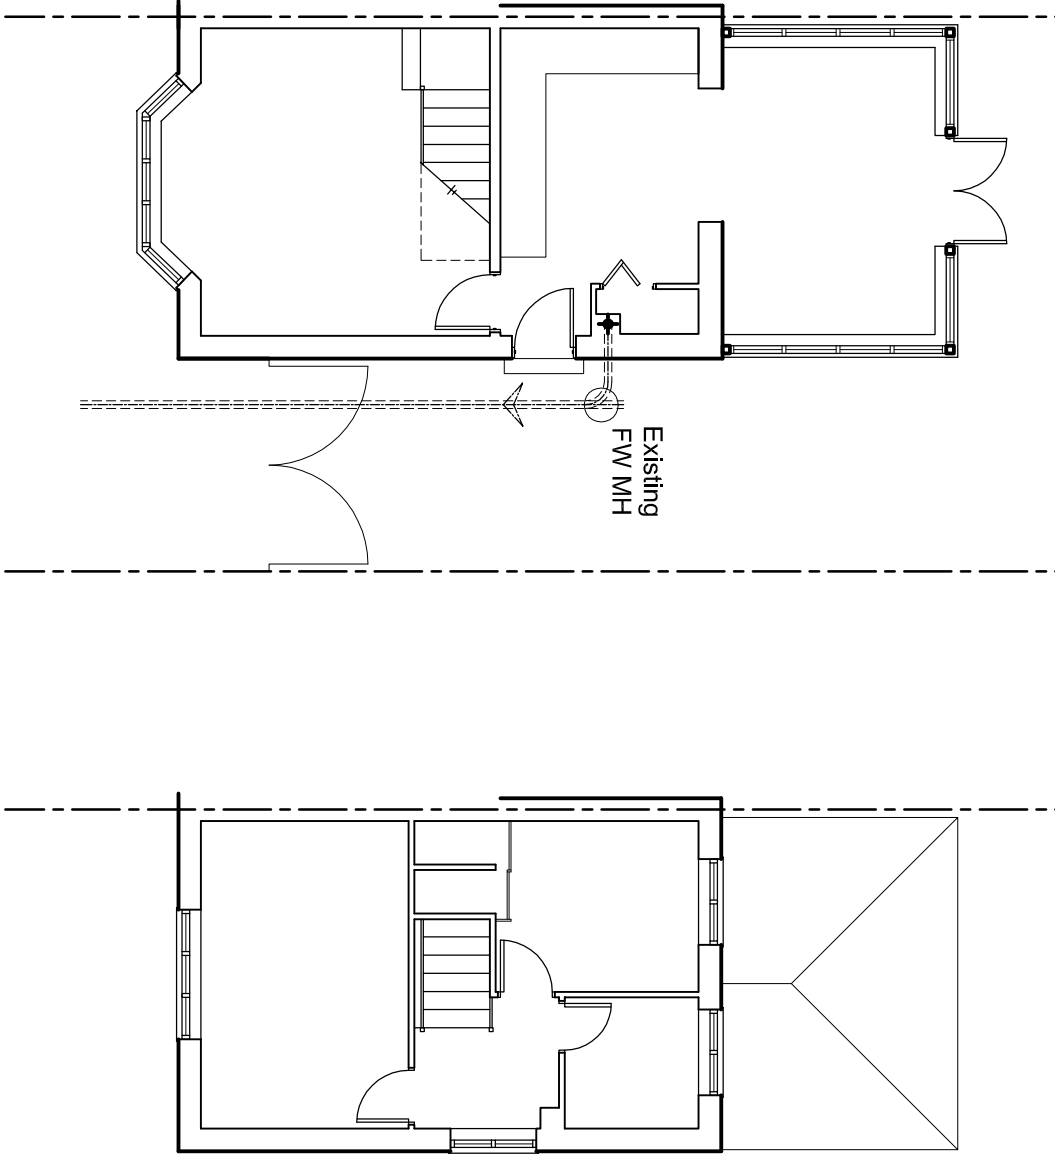

EXISTING GROUND FLOOR PLAN
SCALE:1:100@A1


EXISTING FIRST FLOOR PLAN
SCALE:1:100@A1

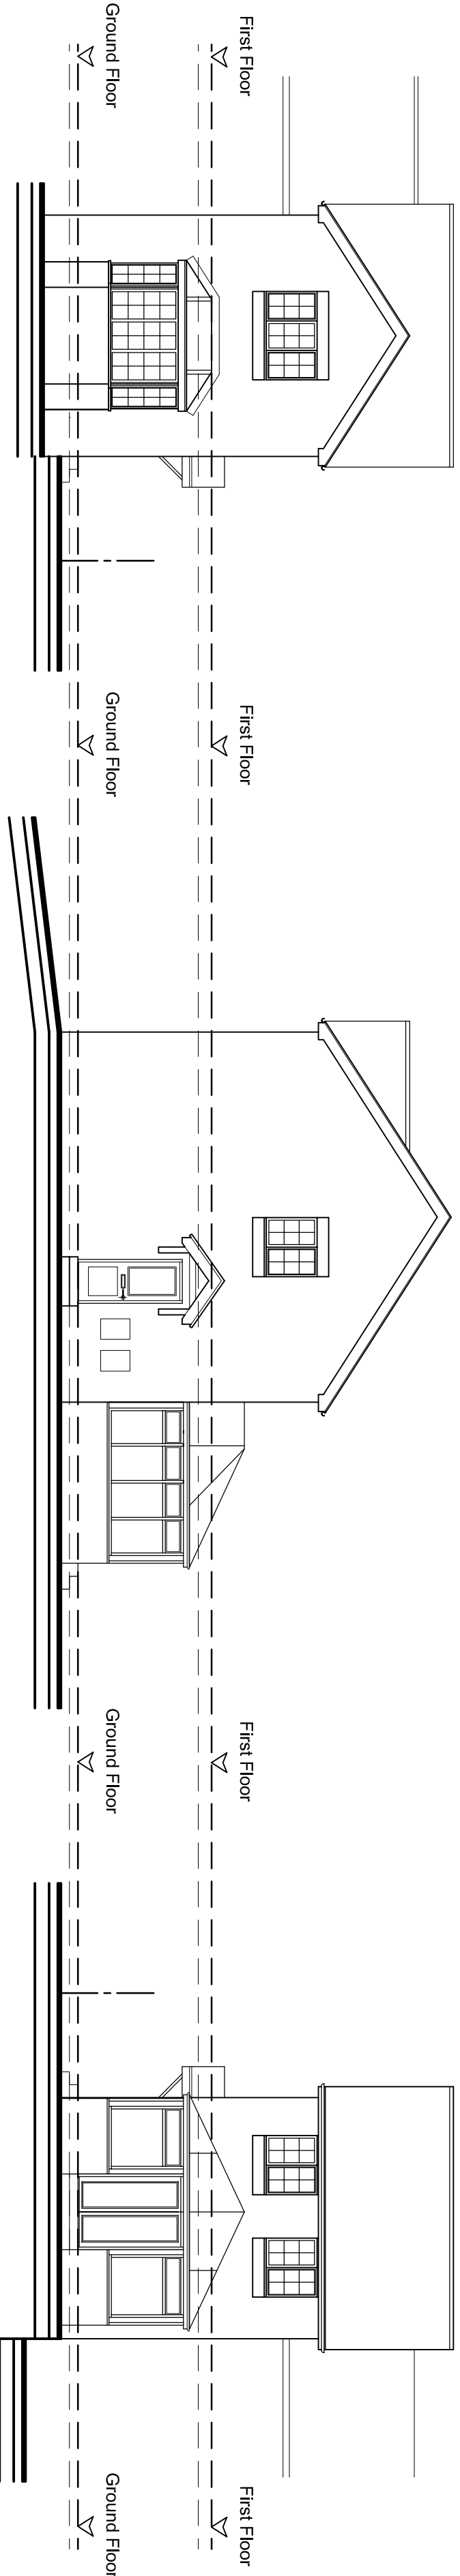

EXISTING SIDE ELEVATION
SCALE:1:100@A1

EXISTING FRONT ELEVATION
SCALE:1:100@A1

EXISTING SIDE ELEVATION
SCALE:1:100@A1

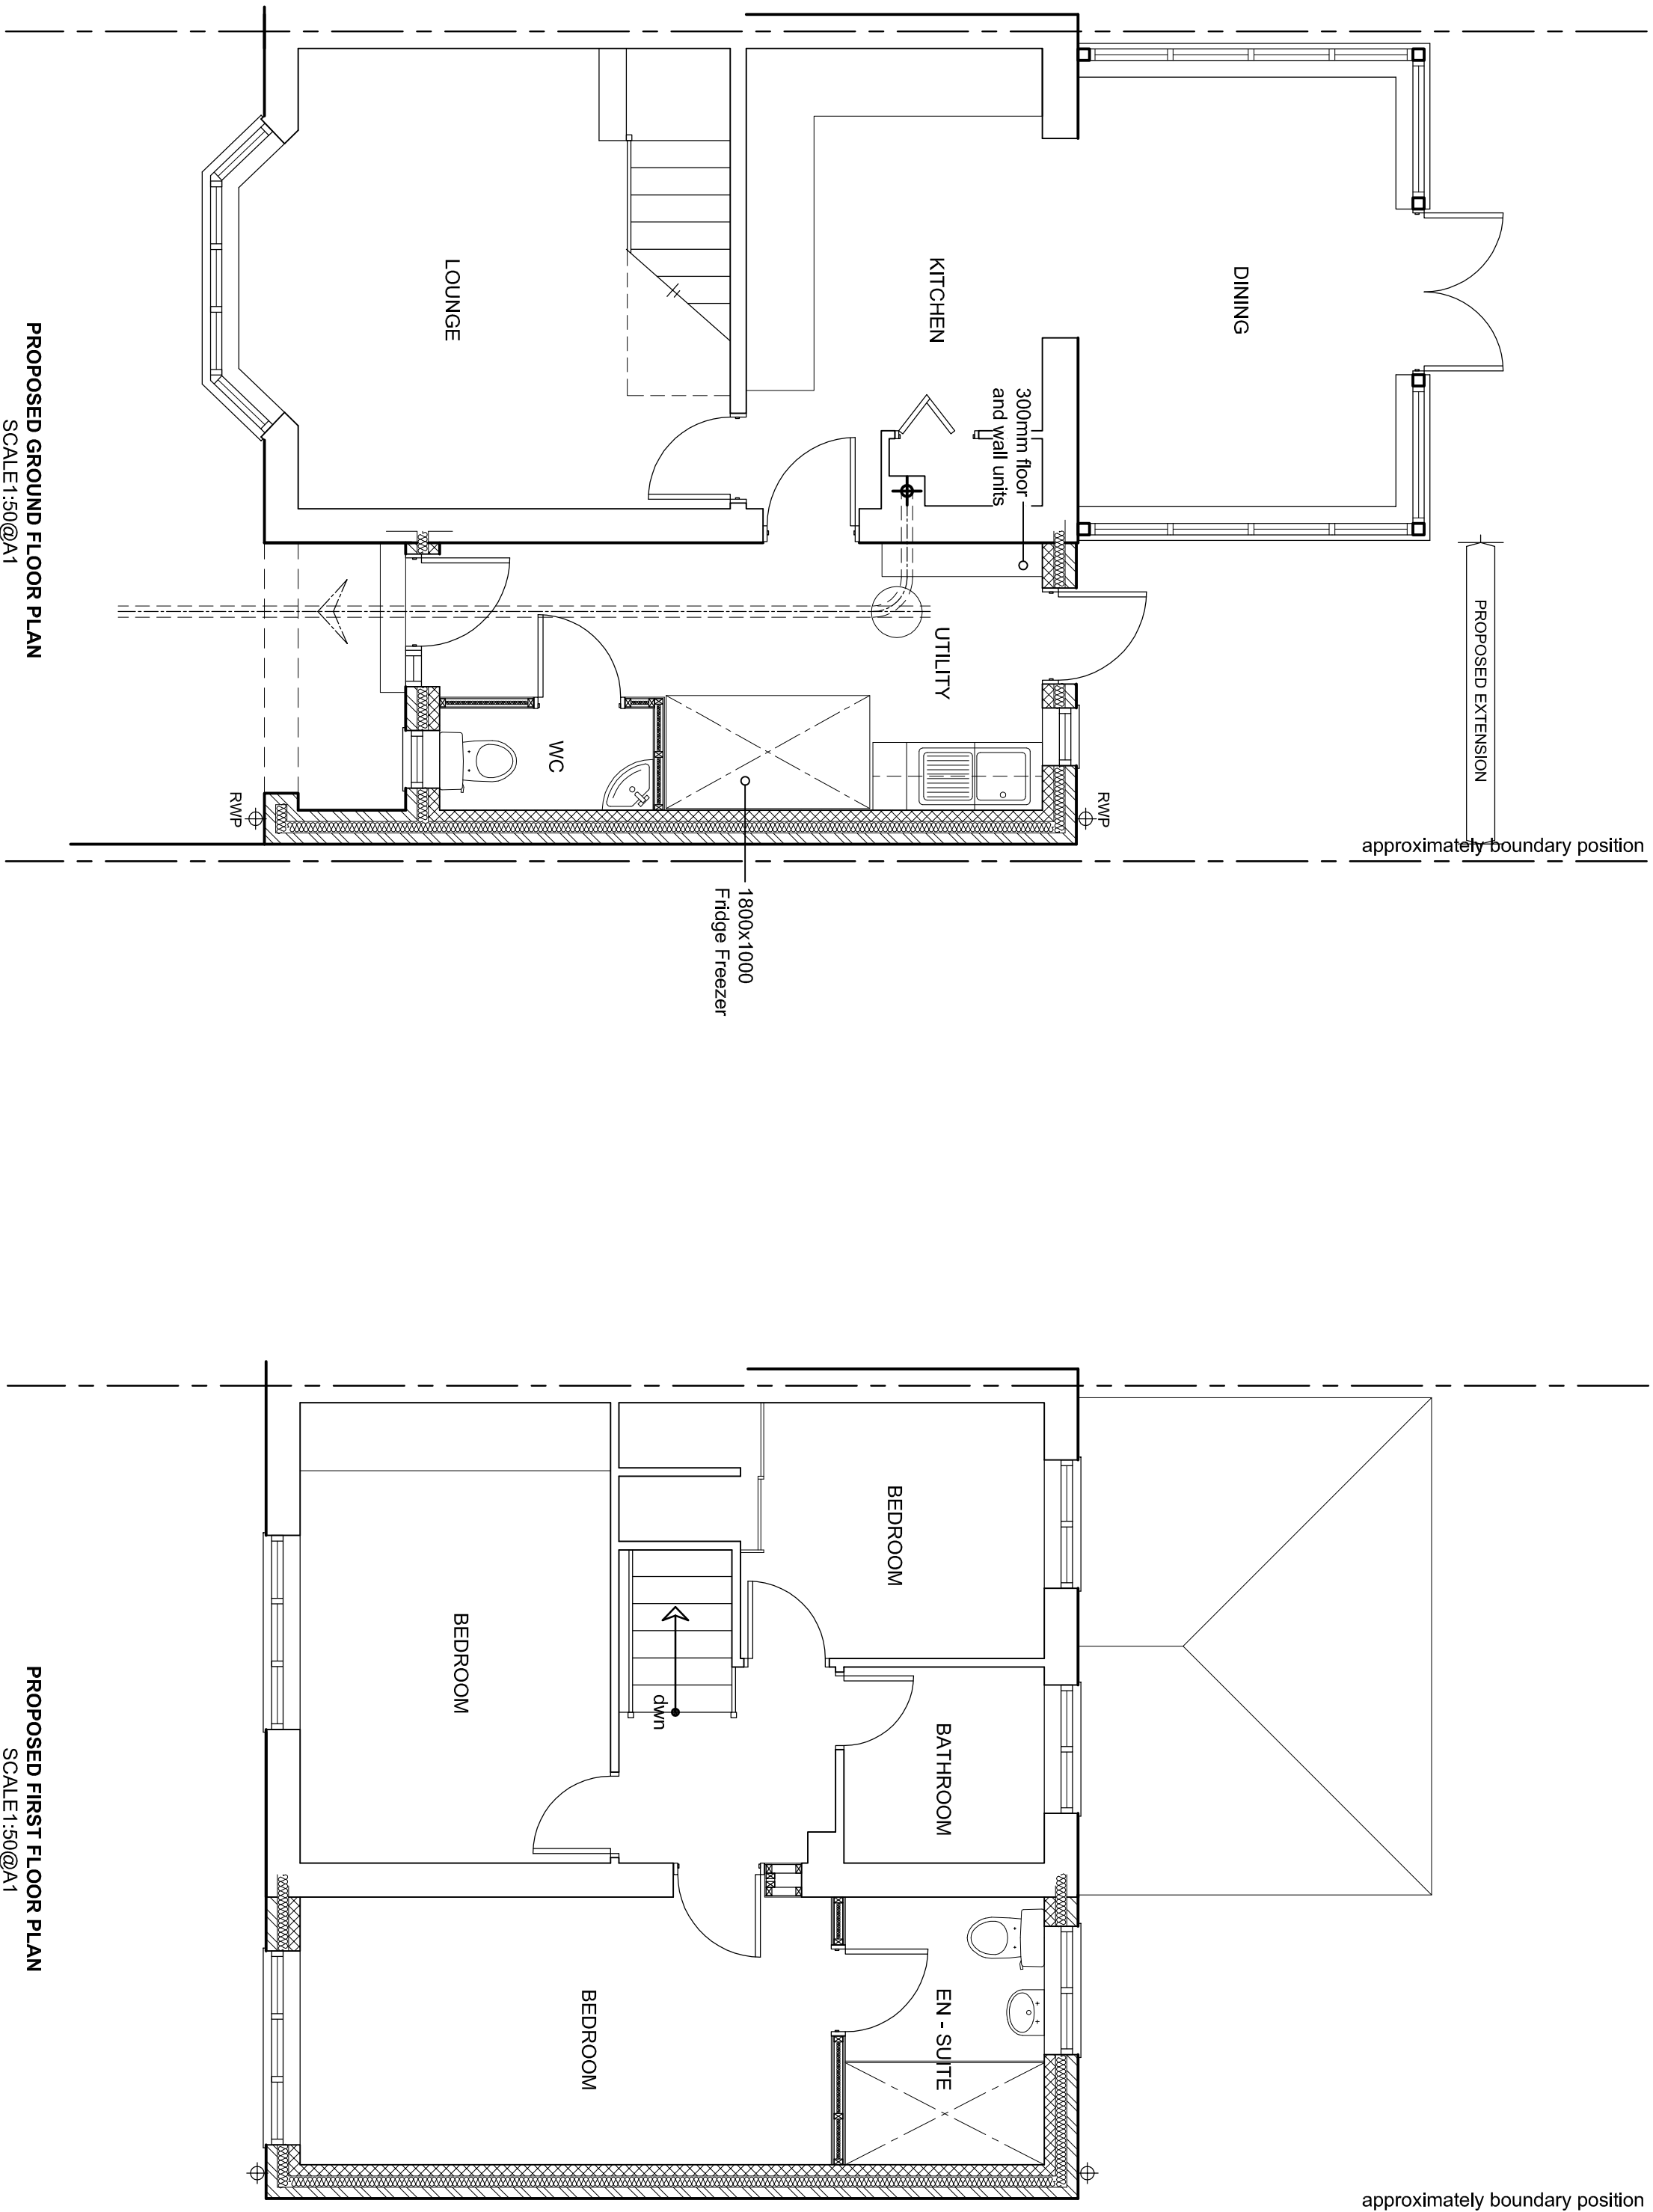


PROPOSED GROUND FLOOR PLAN
SCALE:1:50@A1

PROPOSED FIRST FLOOR PLAN
SCALE:1:50@A1



EXISTING SITE PLAN
SCALE:1:500@A1

PROPOSED SITE PLAN
SCALE:1:500@A1

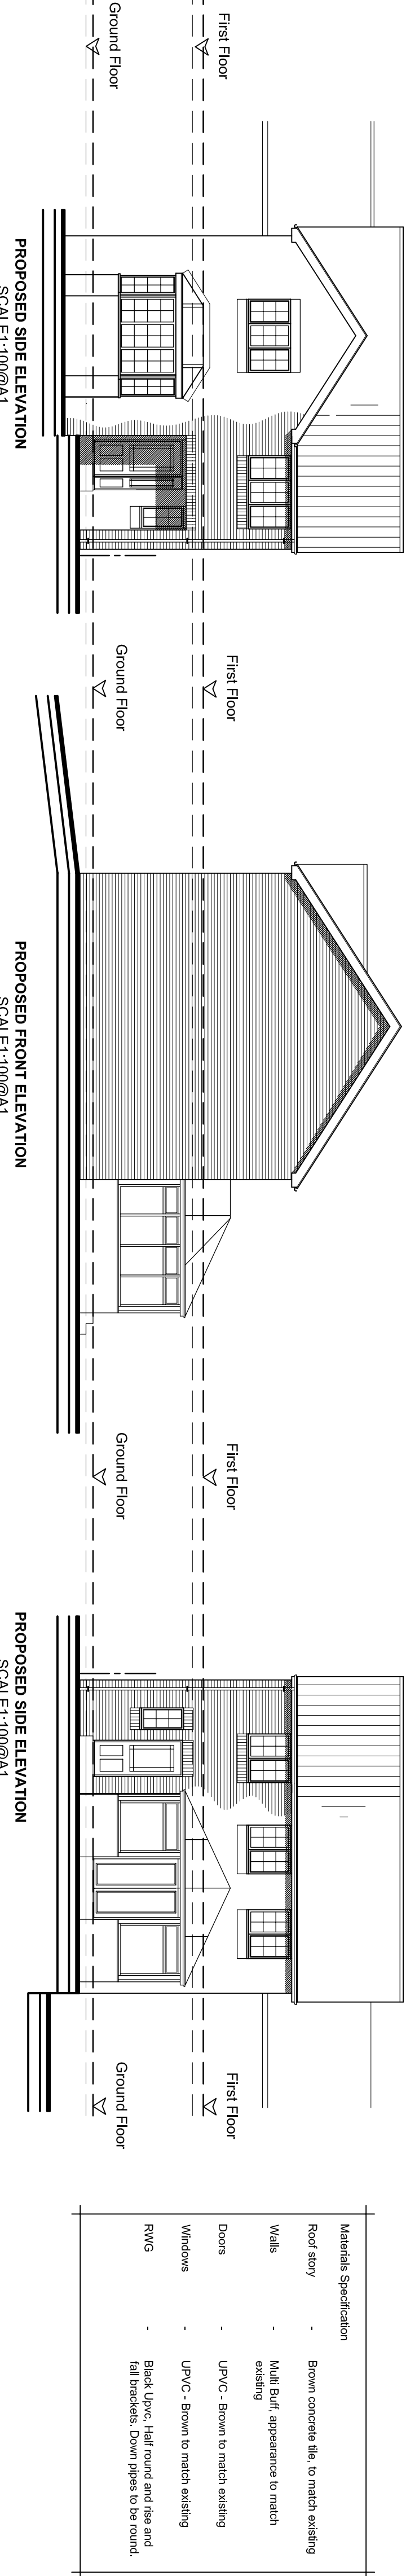

PROPOSED SIDE ELEVATION
SCALE:1:100@A1

PROPOSED FRONT ELEVATION
SCALE:1:100@A1

PROPOSED SIDE ELEVATION
SCALE:1:100@A1

PRELIMINARY SKETCH

Planning Application REF:

The drawing is intended for approved and is subject to building development in all circumstances. The drawing and copyright is the property of Building Link Design Ltd and should not be used by any other third party without express consent from the client. The information is intended only for the person to whom it is addressed and may contain confidential and/or privileged material. If you are not the intended recipient of this message, please do not read, copy, use or disclose and notify the sender immediately.

B - Ground floor extended to accommodate work units

A - Alteration to ground floor layout following comments from the client

AMENDMENTS
client

MR & MRS MCCLURE

project
PROPOSED EXTENSION
Nº 40 ASHWELL CLOSE
BARNISLEY
S72 8NZ

SKETCH PROPOSAL

date AUG 13 drawn DR checked

scale 1:50@ A1 drawer no 2404-01B dwg no

buildinglinkdesign

15 Thorne Road, Doncaster, DN1 2HG
Tel: (0)3021 321199 Fax: (0)3021 730166
Email: info@buildinglinkdesign.co.uk
www.buildinglinkdesign.co.uk
Building Link Design Limited
Company reg. 4377549

ARCHITECTS