

KEY TO ROOMS / SPACES			
Ref	Description	Size metres	Remarks
1	hall	2.5 x 4.9	plus bay
2	dining room	3.7 x 3.7	
3	kitchen	4.15 x 3.7	
4	utility	2.05 x 1.8	
5	bedroom 1	3.7 x 3.1	
6	conservatory	3.2 x 3.1	
7	bedroom 2	3.7 x 3.1	
8	bedroom 3	3.7 x 3.1	
9	shower room	2.5 x 2.4	
10	bath	2.5 x 2.4	
11	closet		
12	bi-fold doors		
b	cupboard		
c	shower		

SECTION A ~ A


north elevation

east elevation


south elevation

MATERIALS
walls
rustic mixture facing brick / 250
no ceiling plasterboard tiling / 250
pvc skirting to choice


GROUND FLOOR PLAN

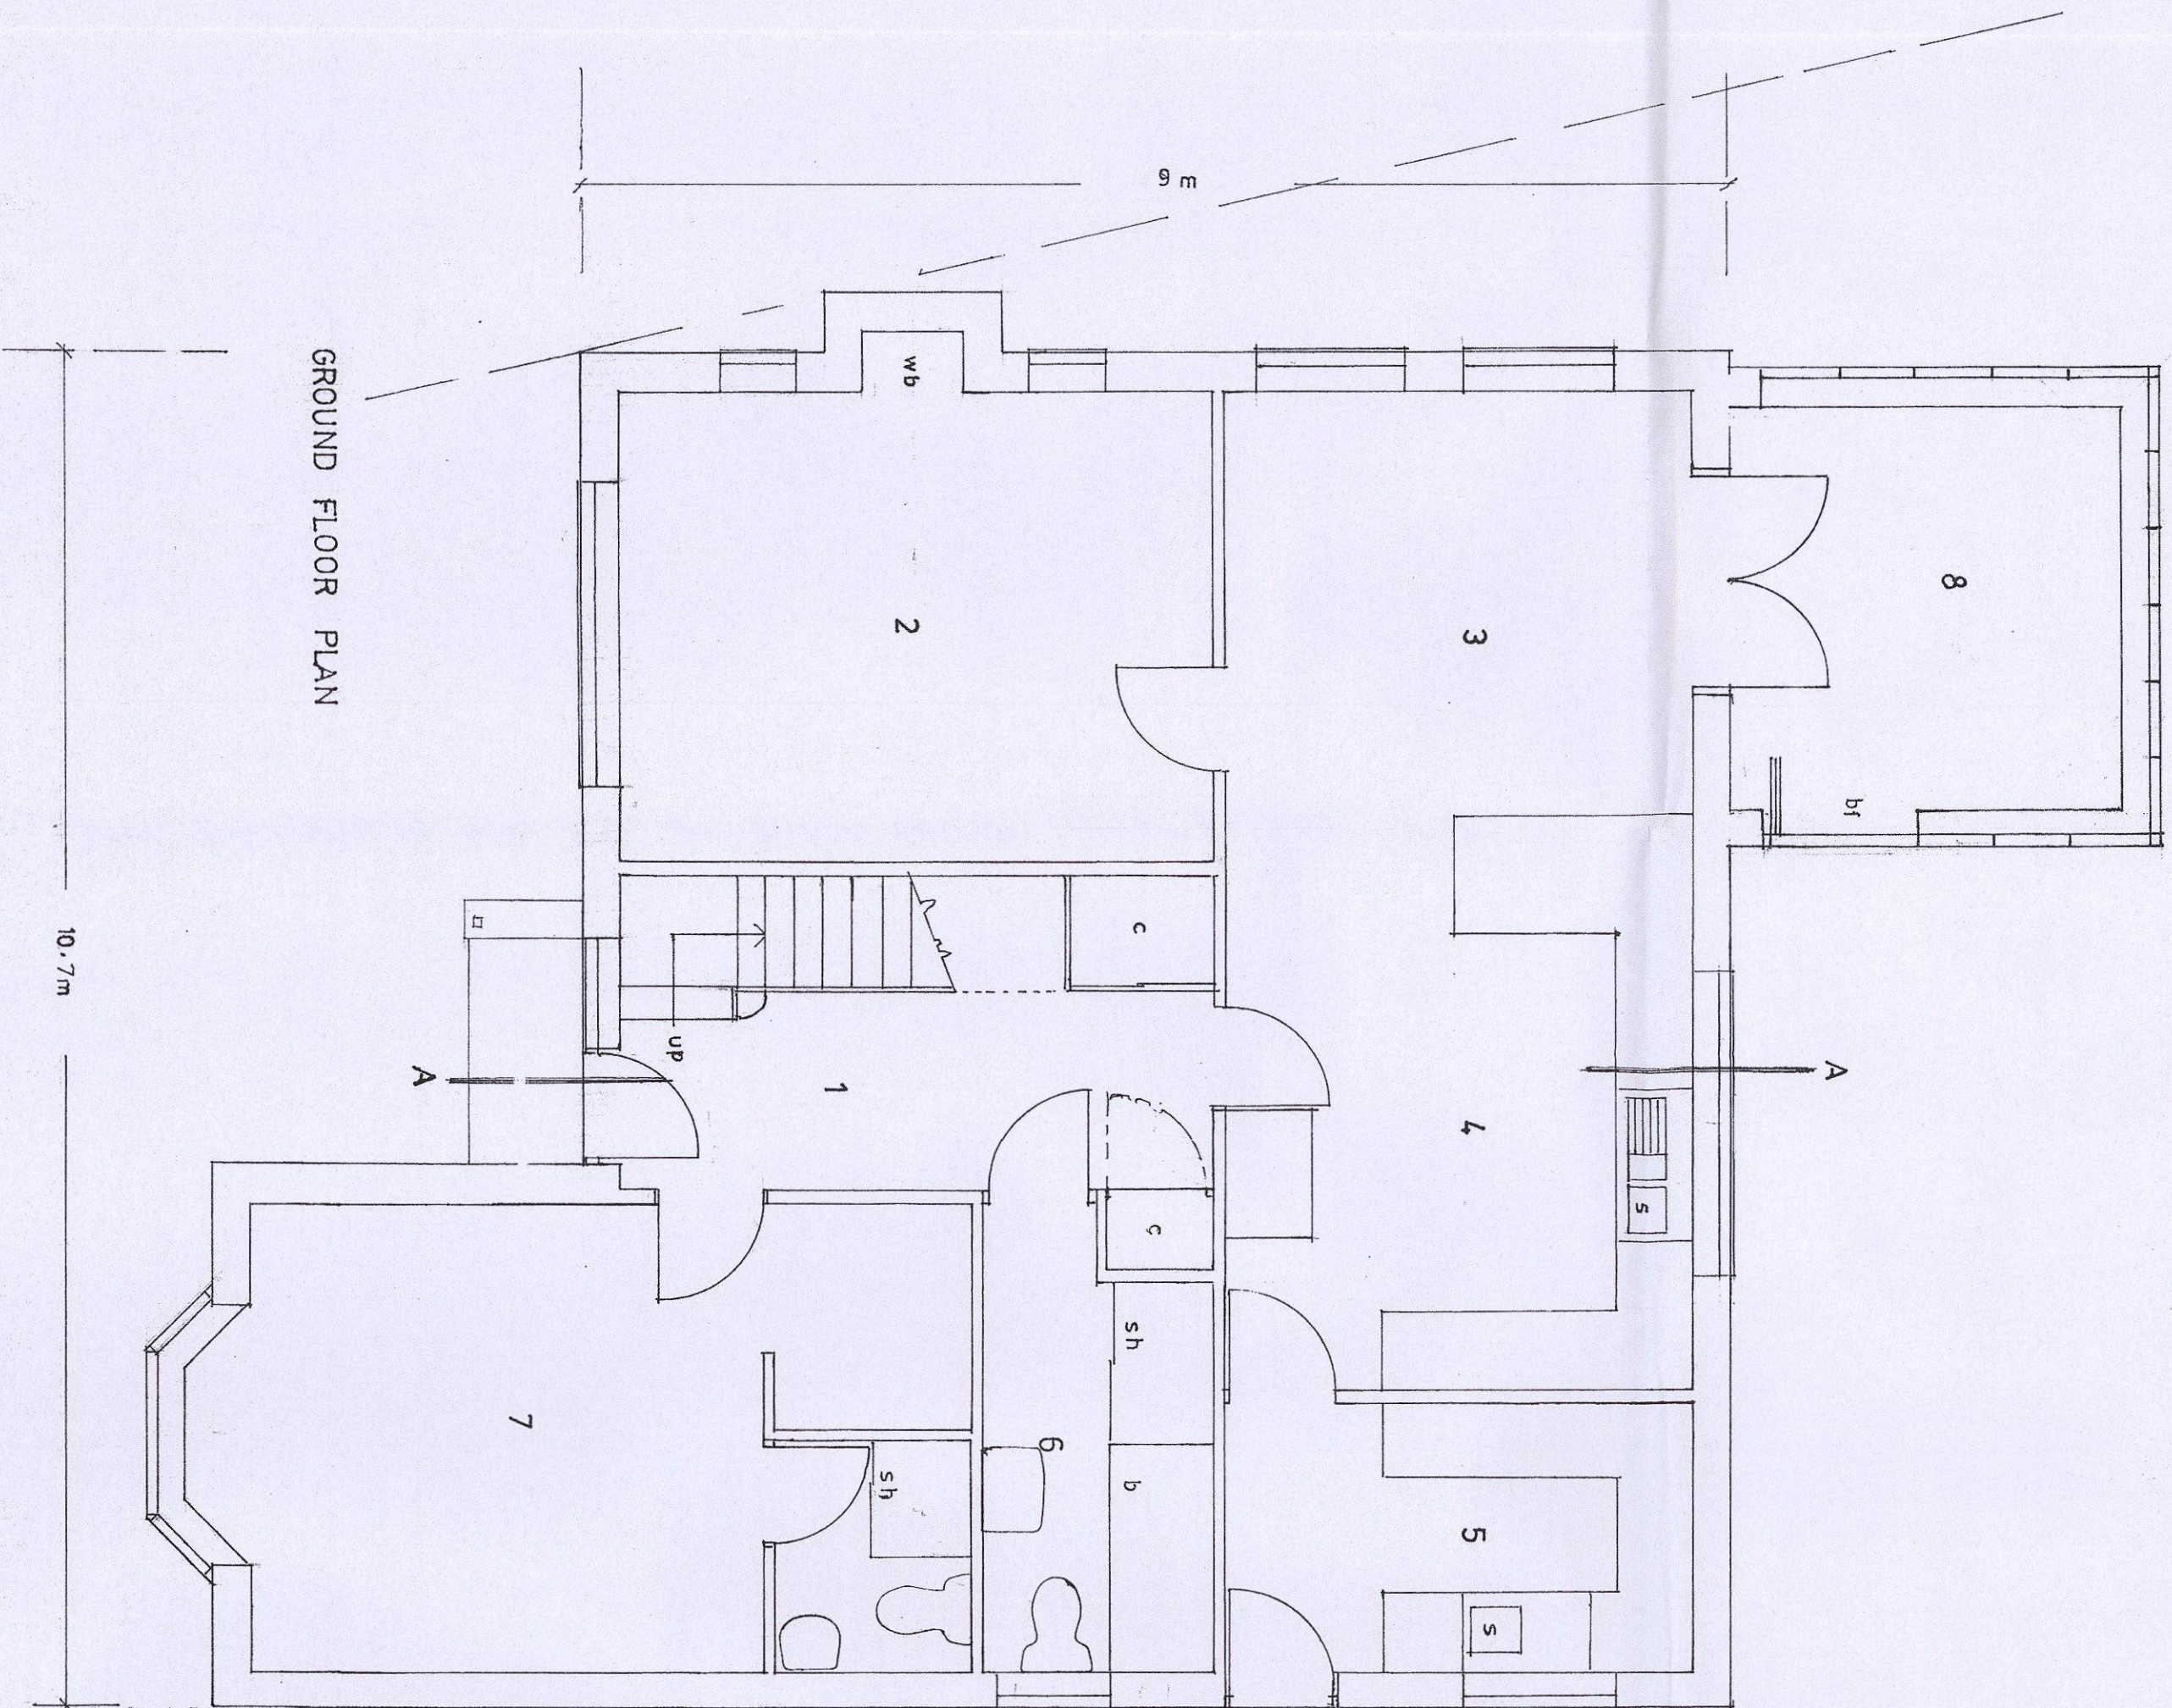

FIRST FLOOR PLAN

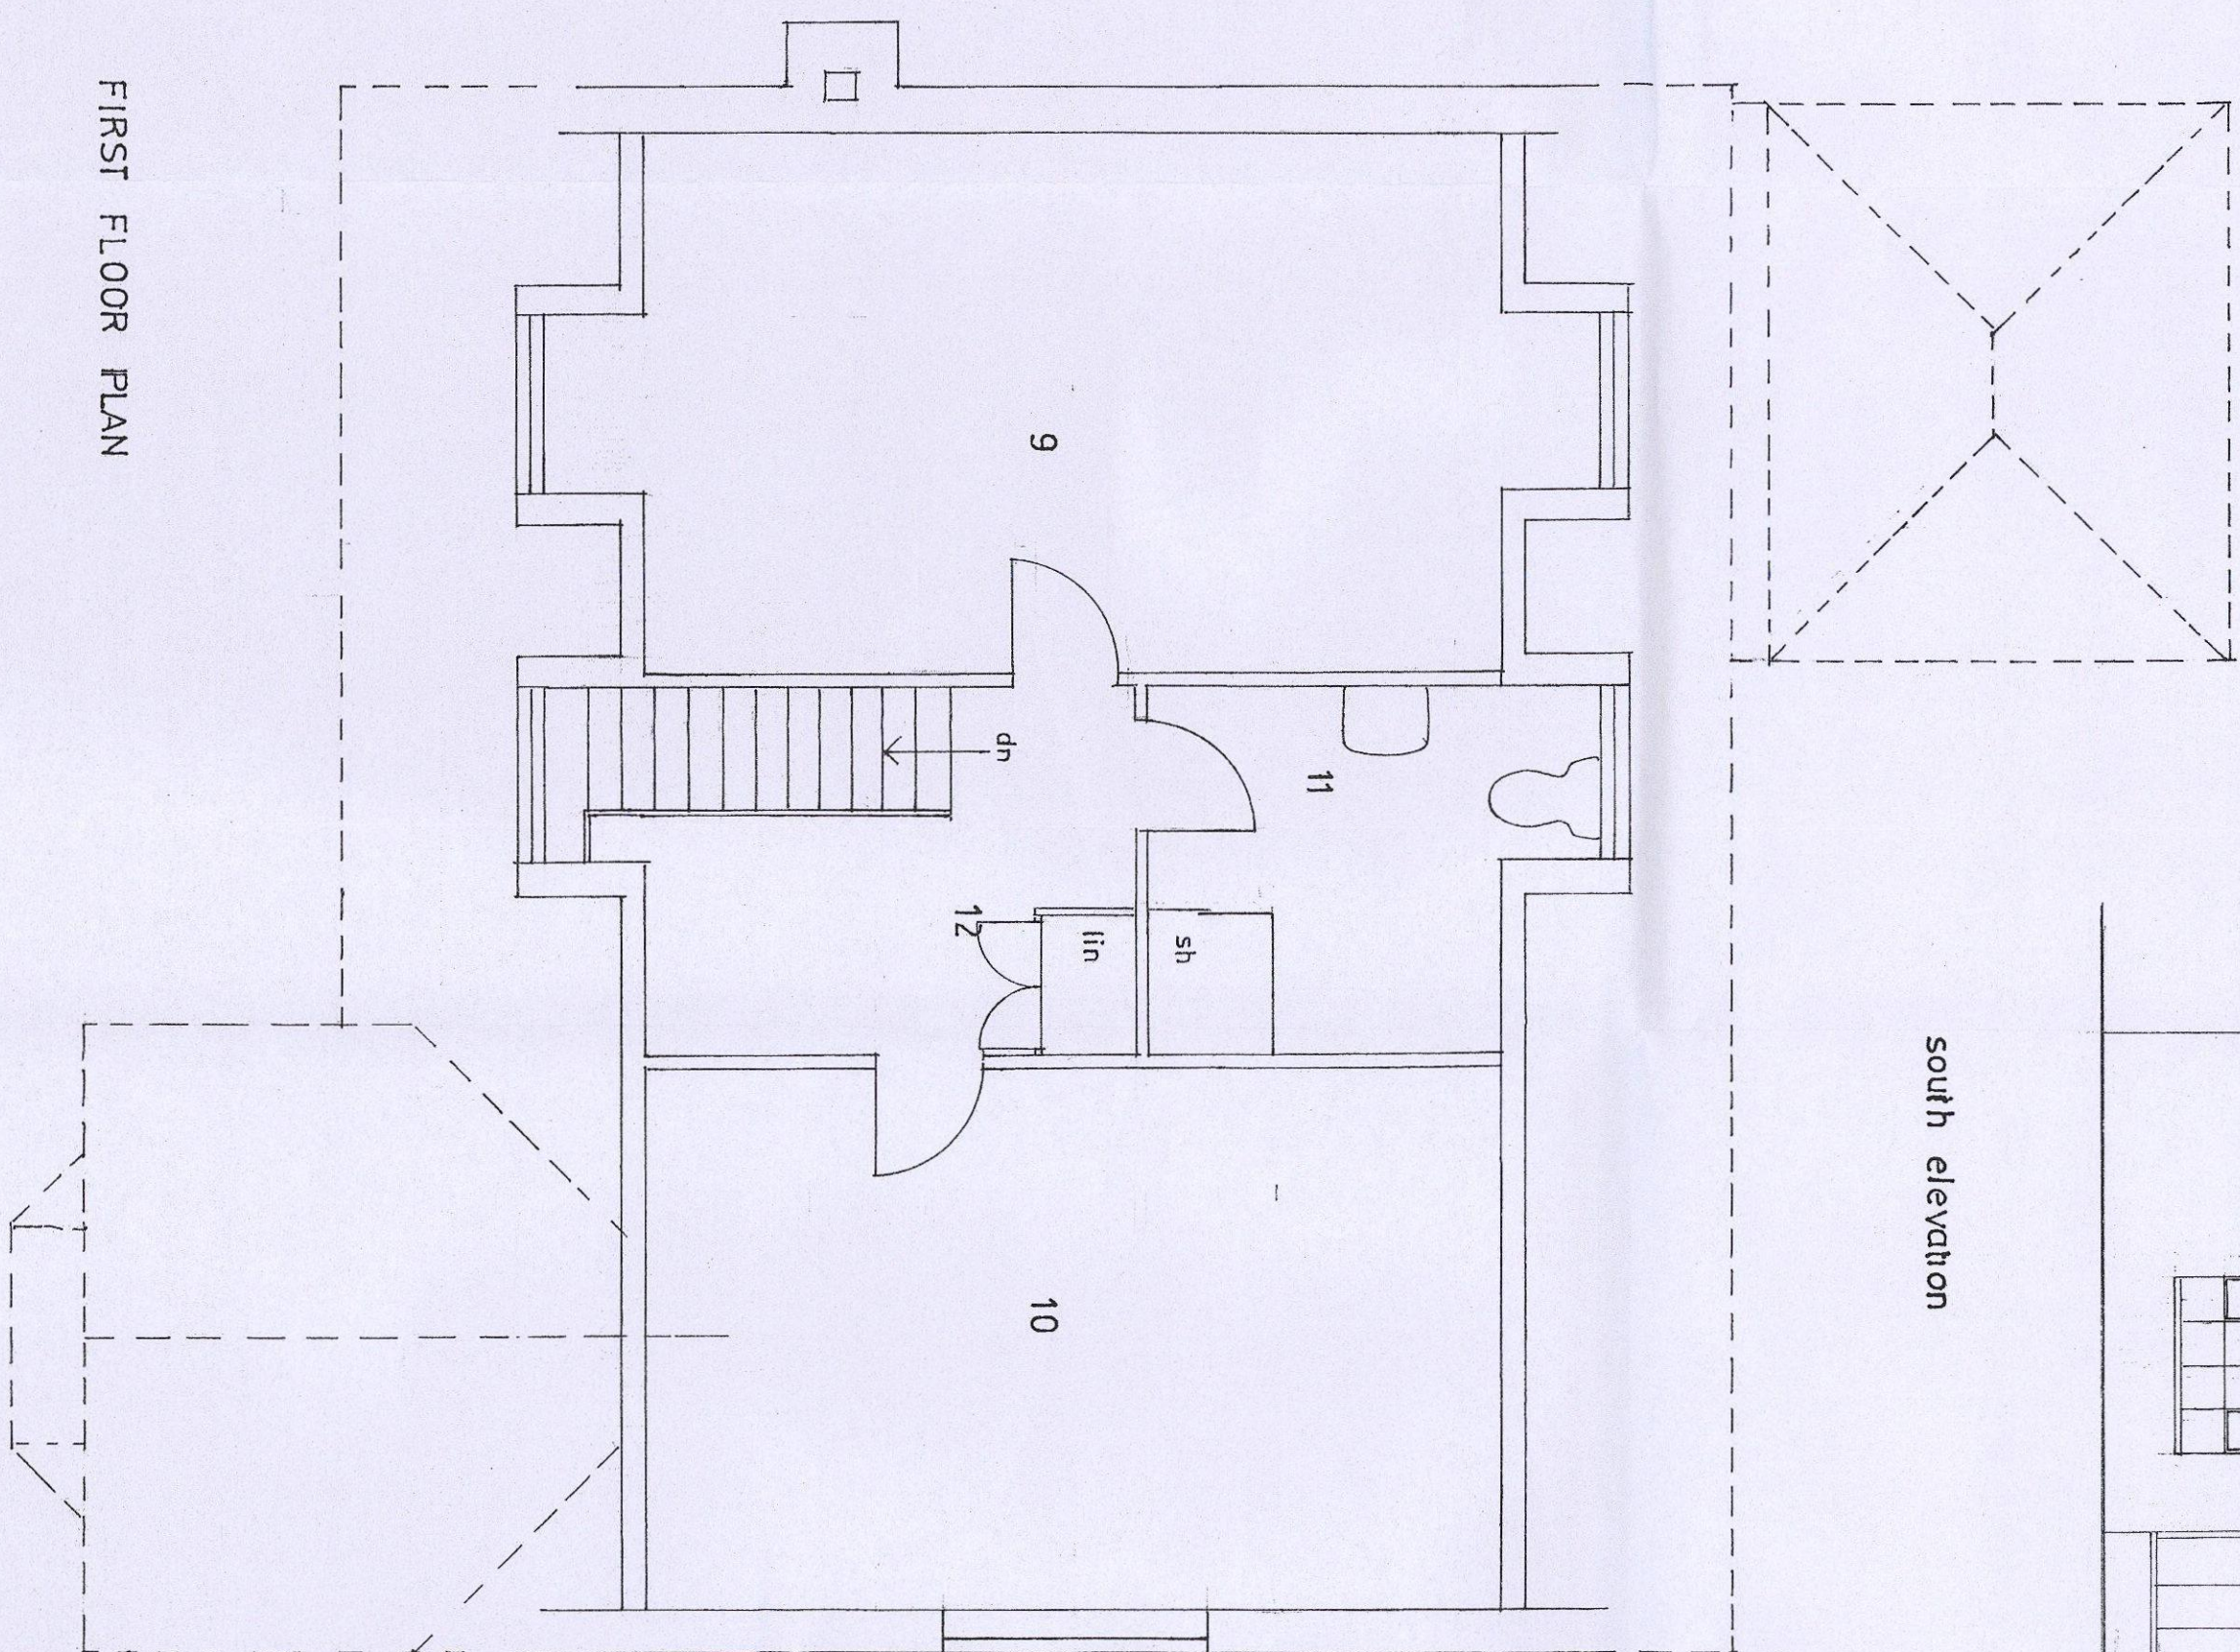

SITE PLAN Scale 1 : 500

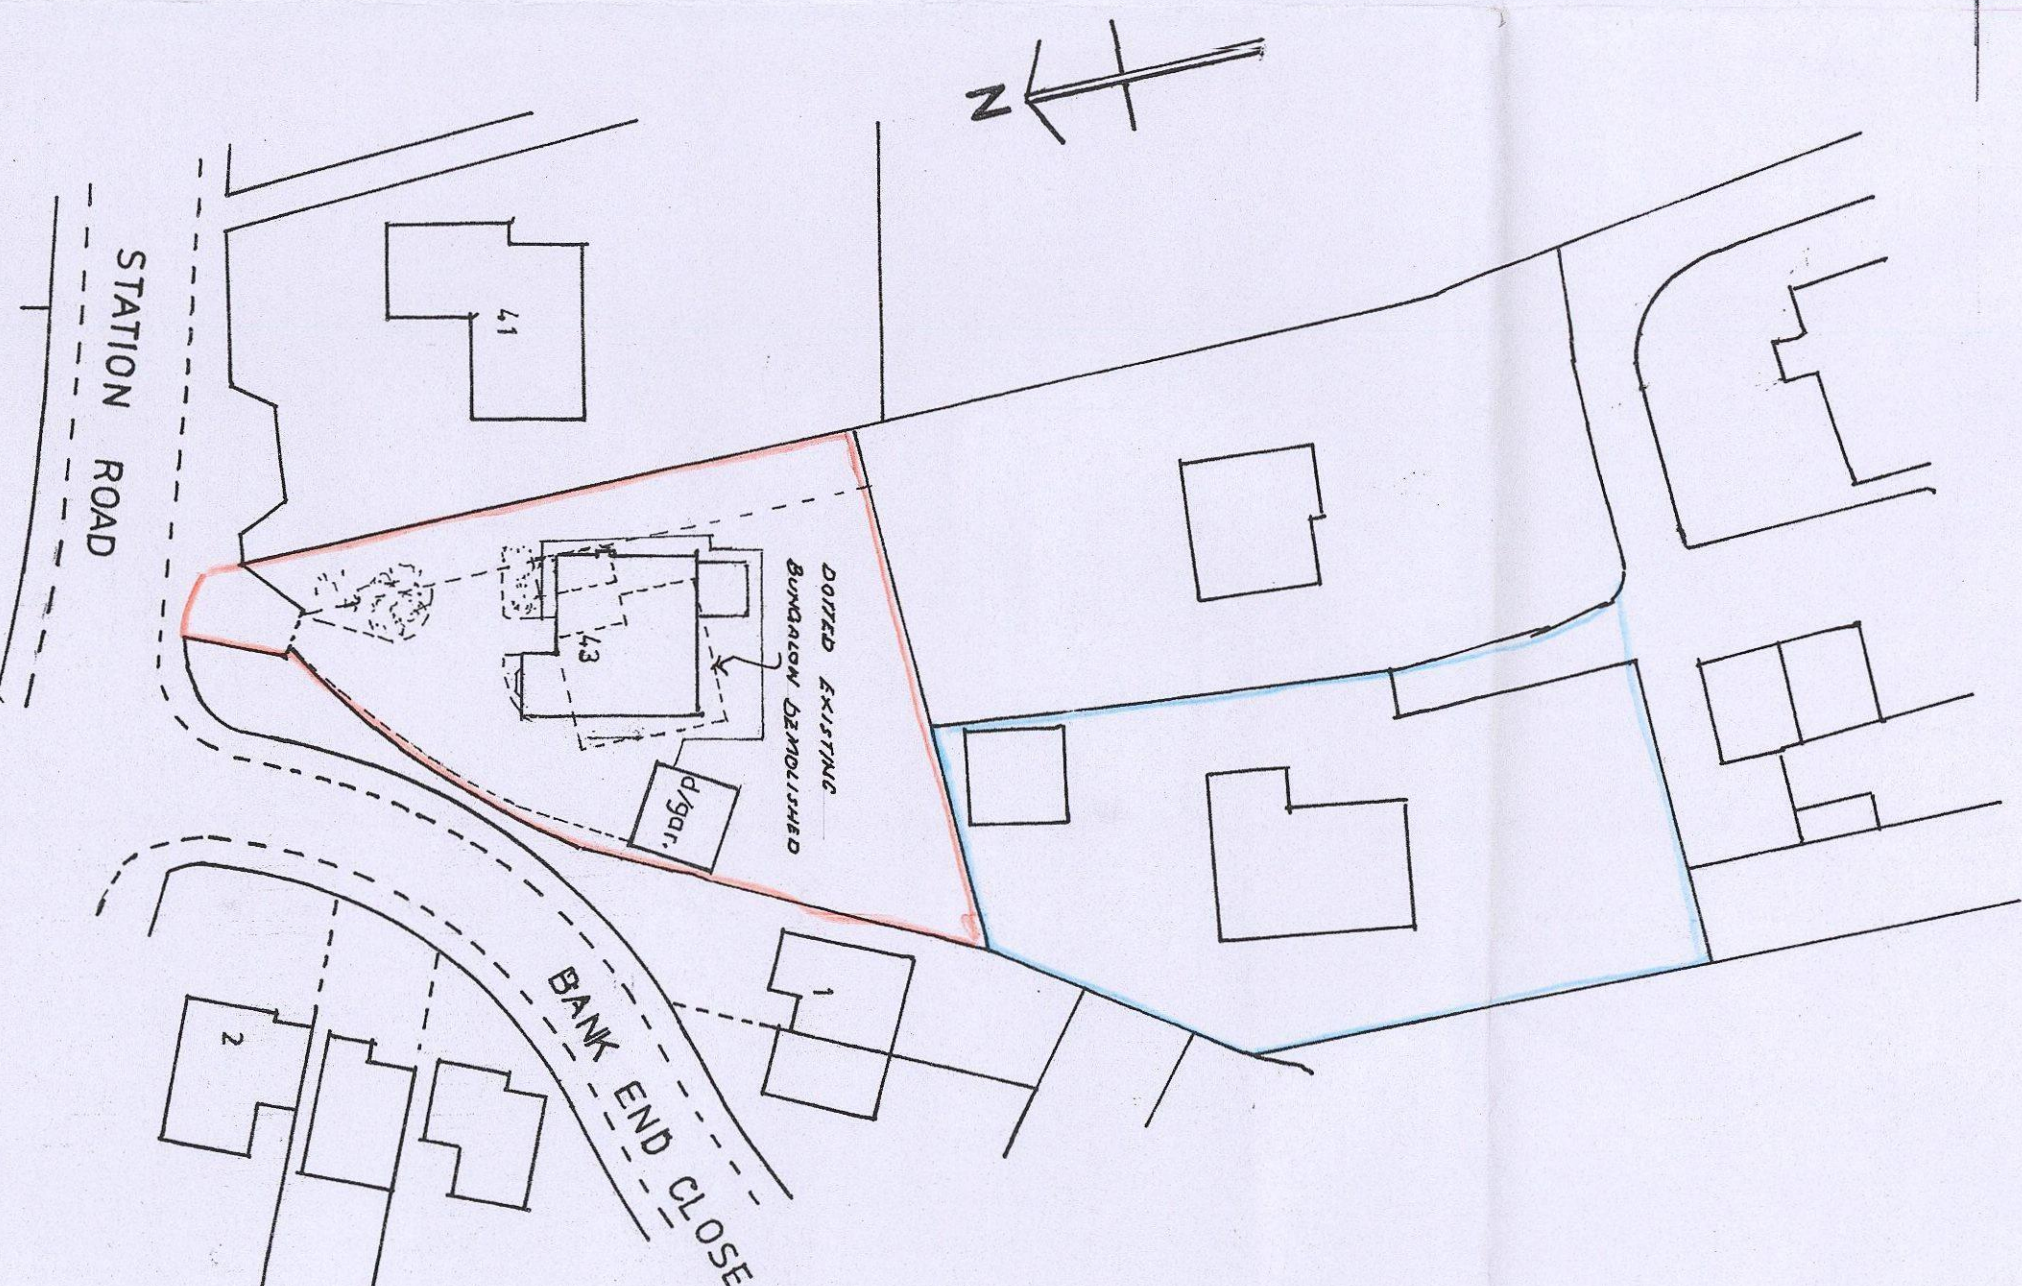

PROPOSED DORMER BUNGALOW AT
43 STATION RD. BOLTON ON DEARNE S63 8LS
FOR MR. & MRS. J. WILLOCK
GENERAL ARRANGEMENT DRAWING
SCALES 1 : 50 & 1 : 100 DRWG. NO. 760/R
Gordon Stephenson, Chartered Architect, RIBA
10 Parkwood Rise, Burnby Dun, Doncaster
email: stevenson_g@sky.com 01.09.2014