




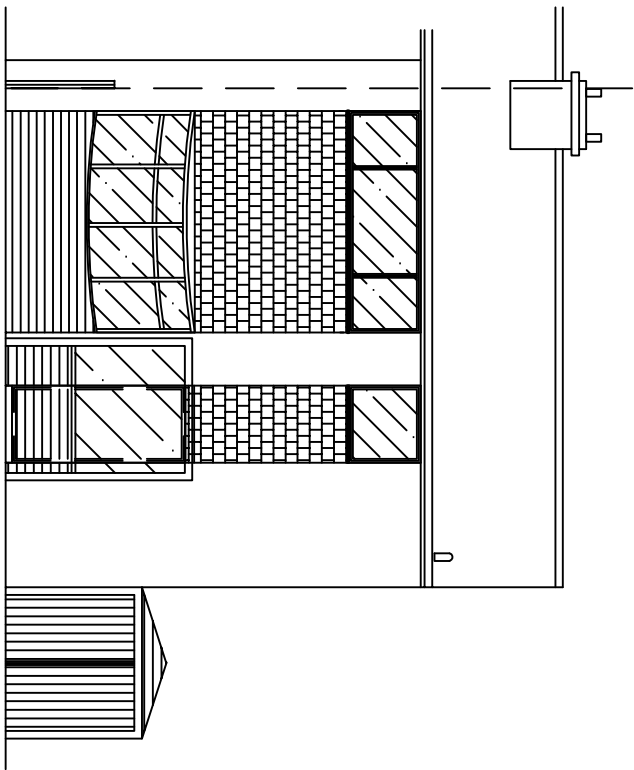


EXISTING FRONT ELEVATION

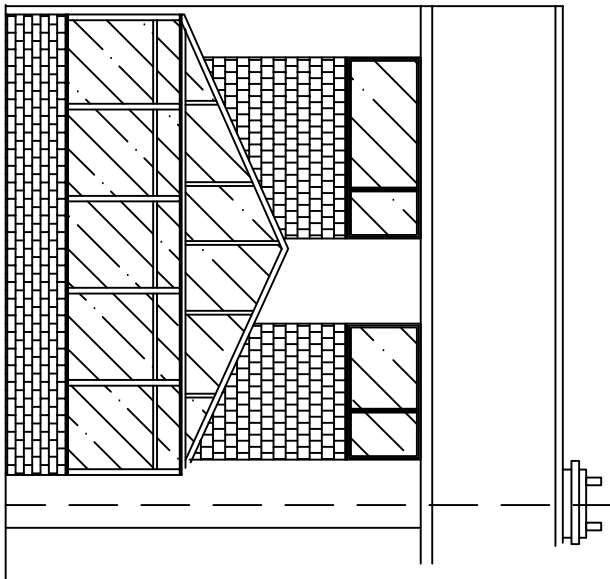


EXISTING REAR ELEVATION

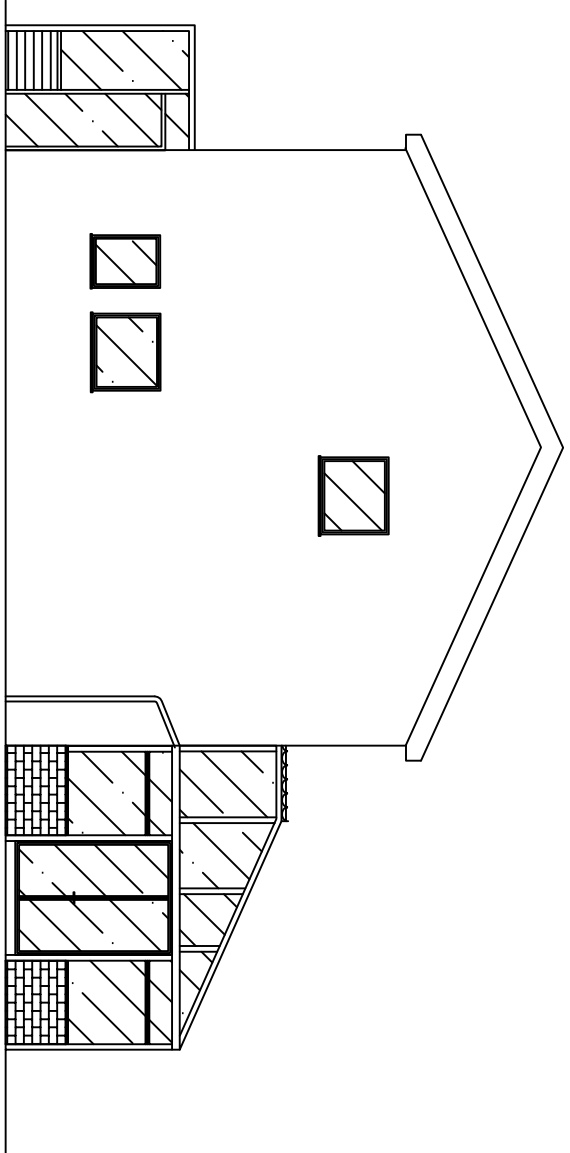


EXISTING SIDE ELEVATION

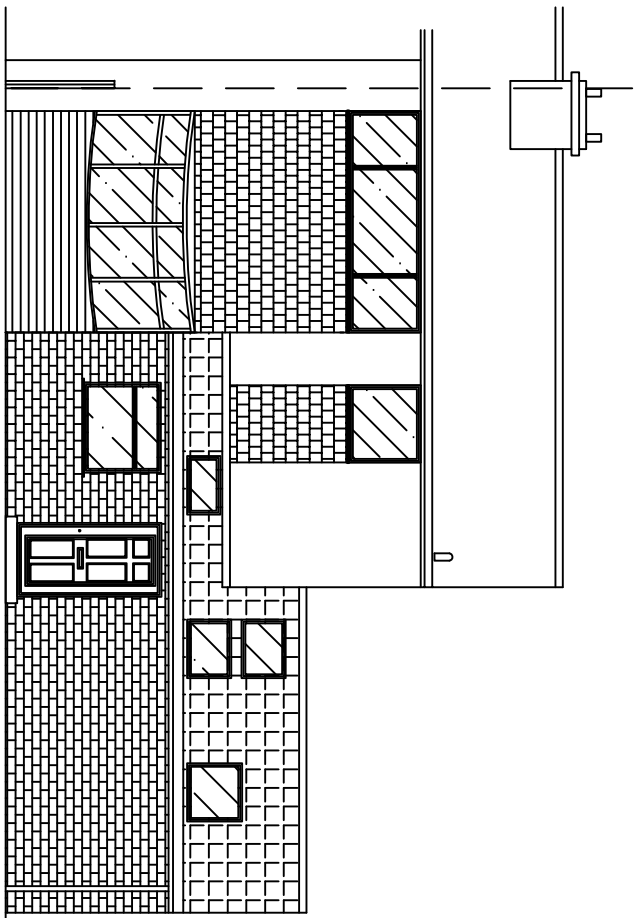


PROPOSED FRONT ELEVATION

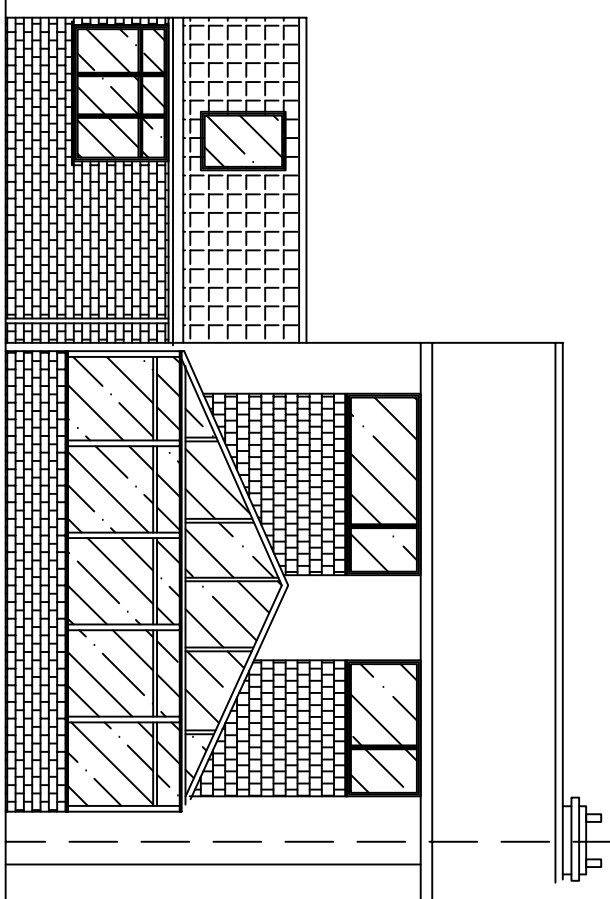


PROPOSED REAR ELEVATION

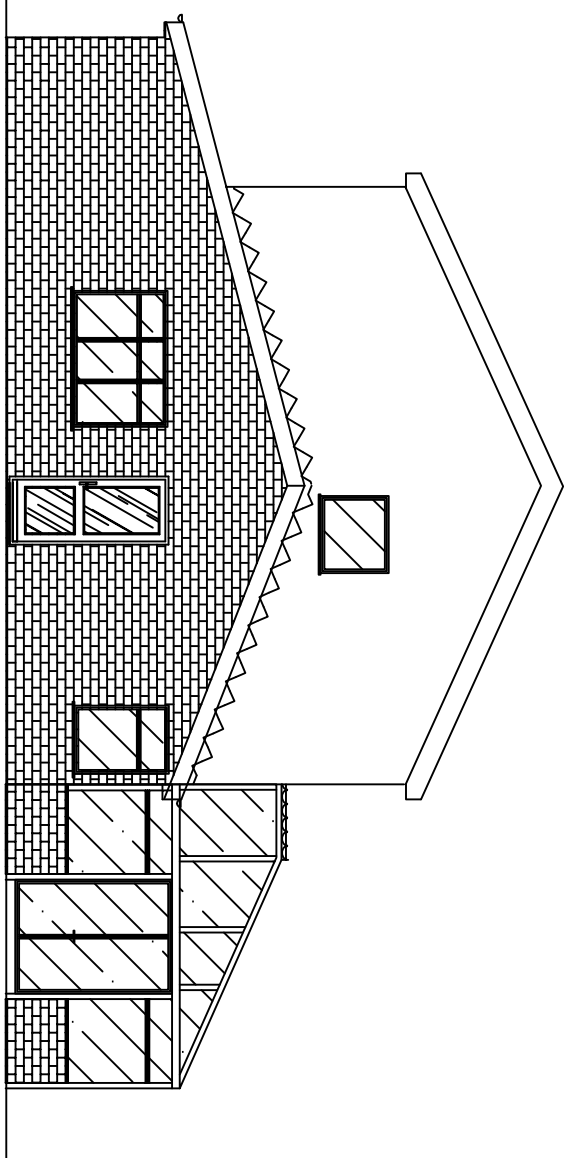


PROPOSED SIDE ELEVATION

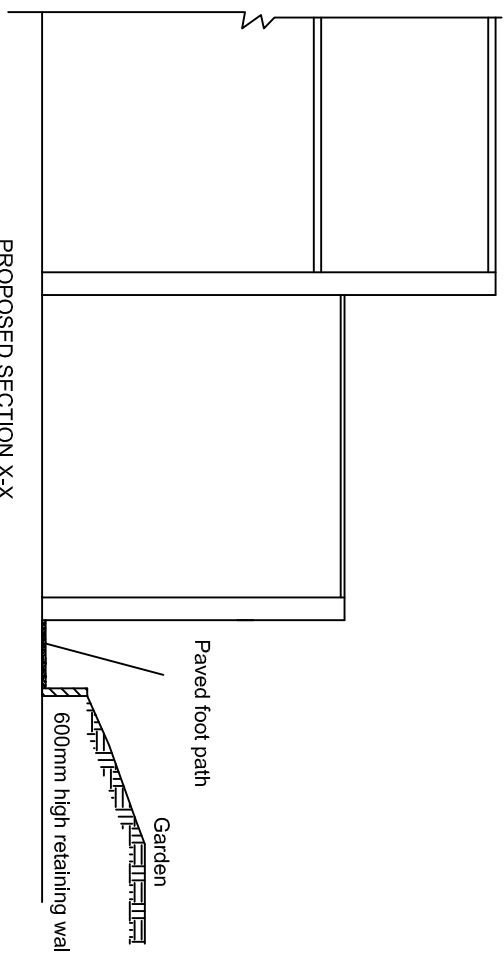


PROPOSED SECTION X-X

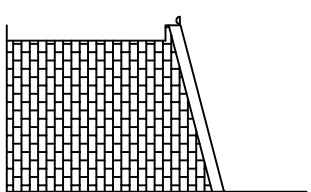


PROPOSED SIDE ELEVATION
VIEWED FROM NO. 9
BROOMFIELD CLOSE

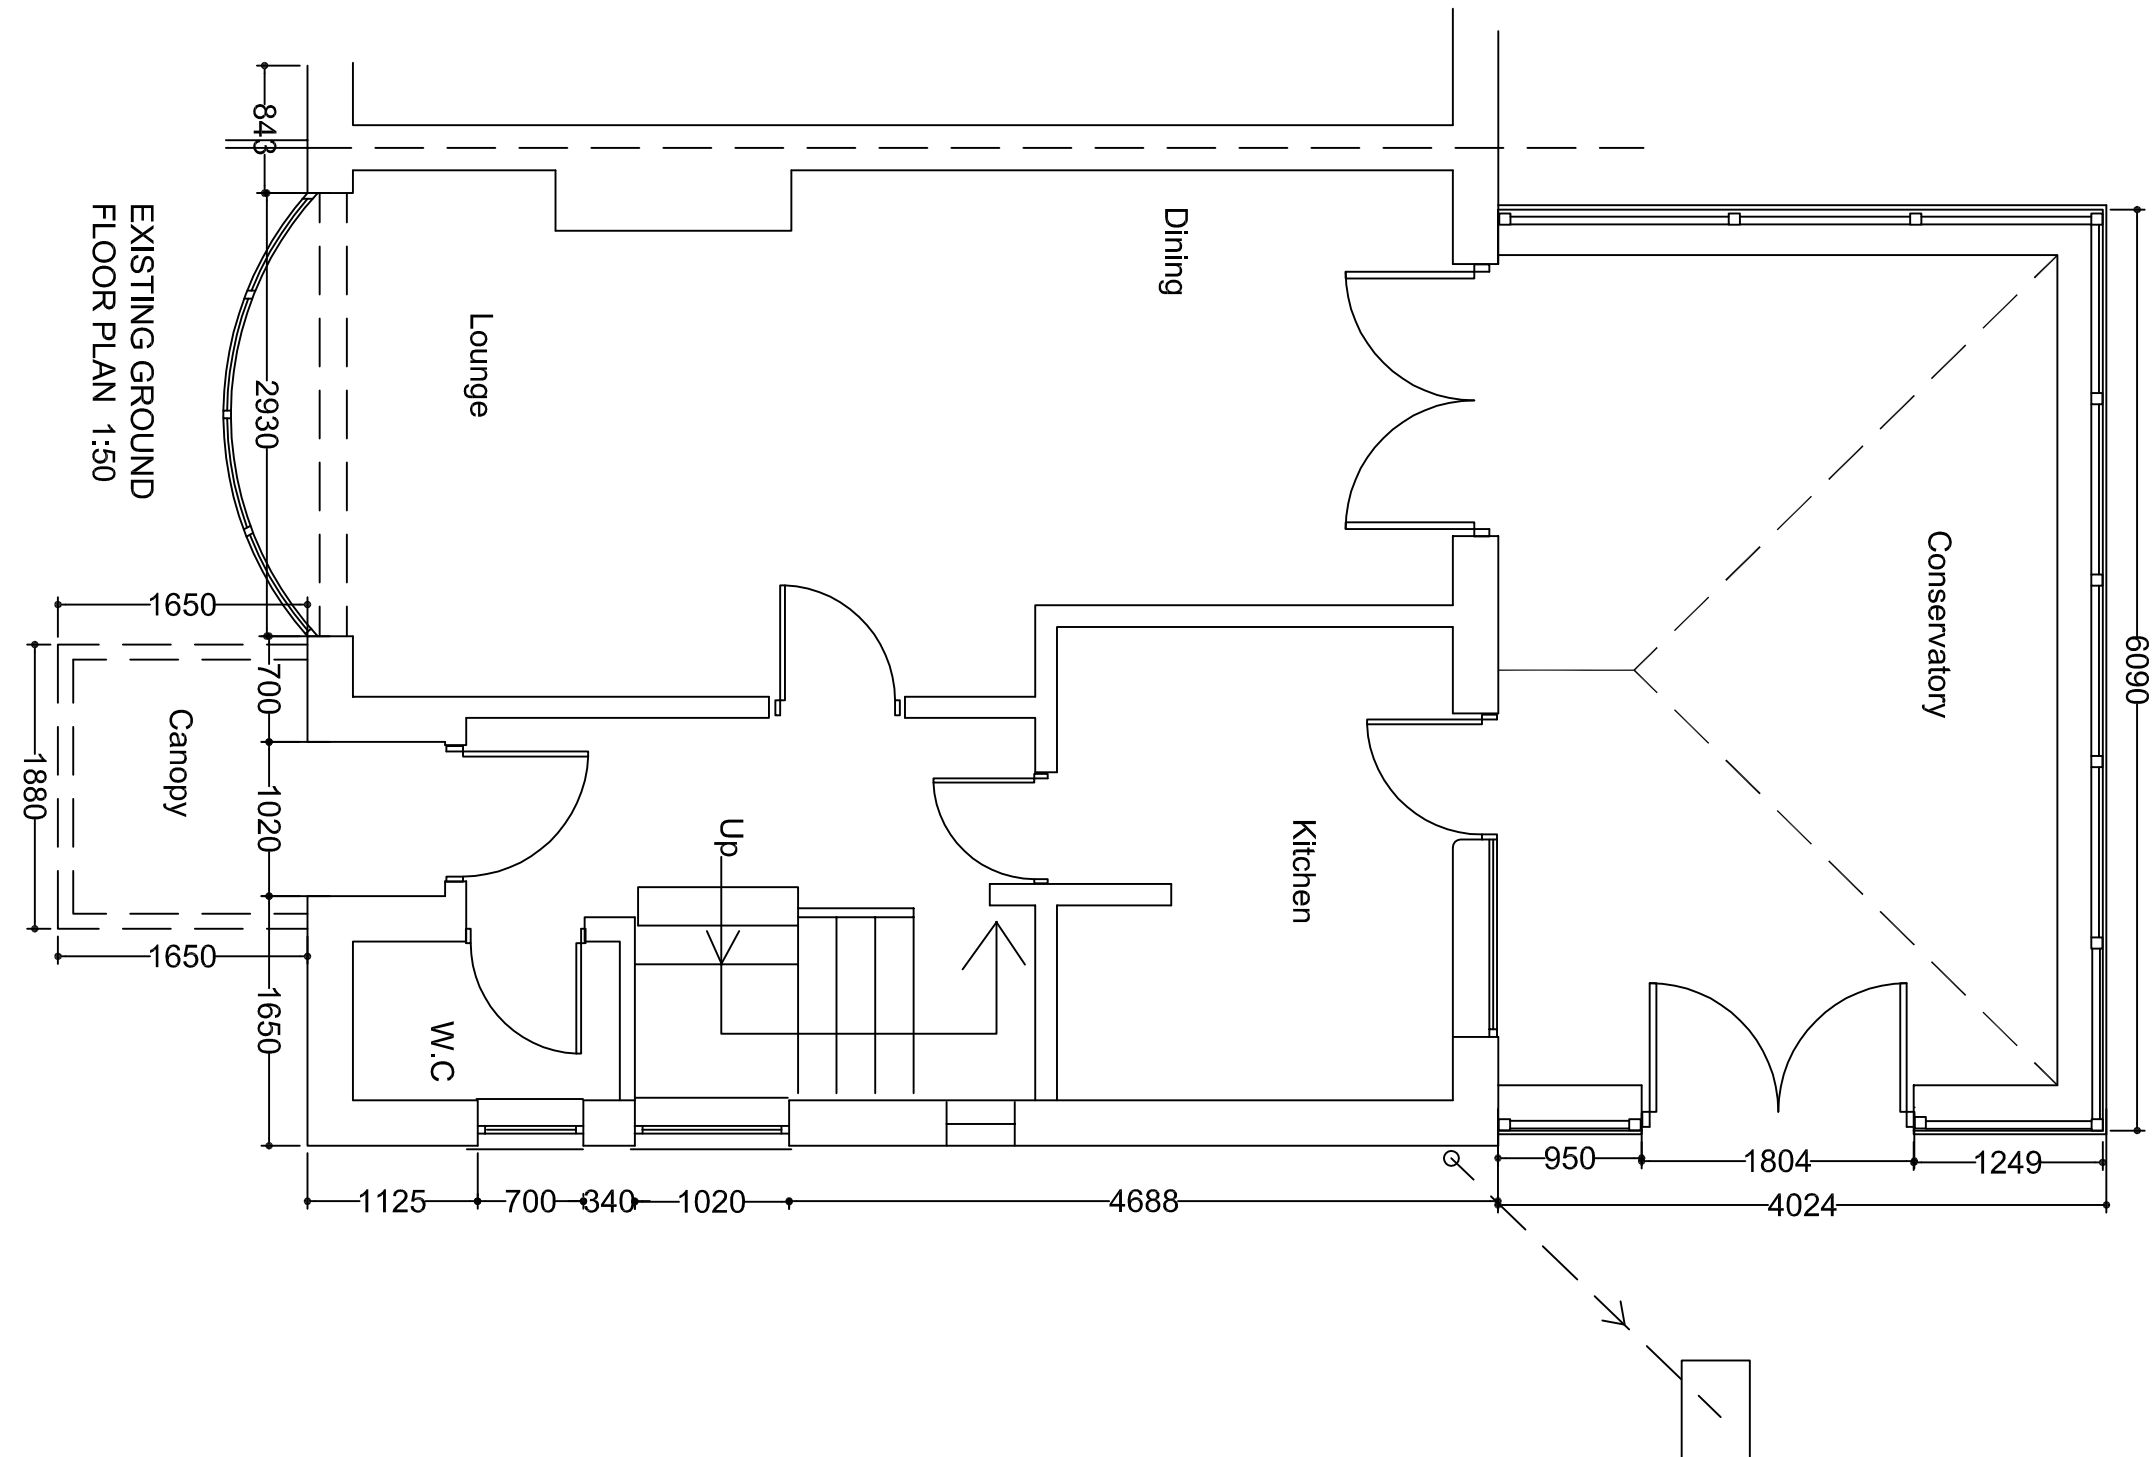

EXISTING GROUND
FLOOR PLAN 1:50

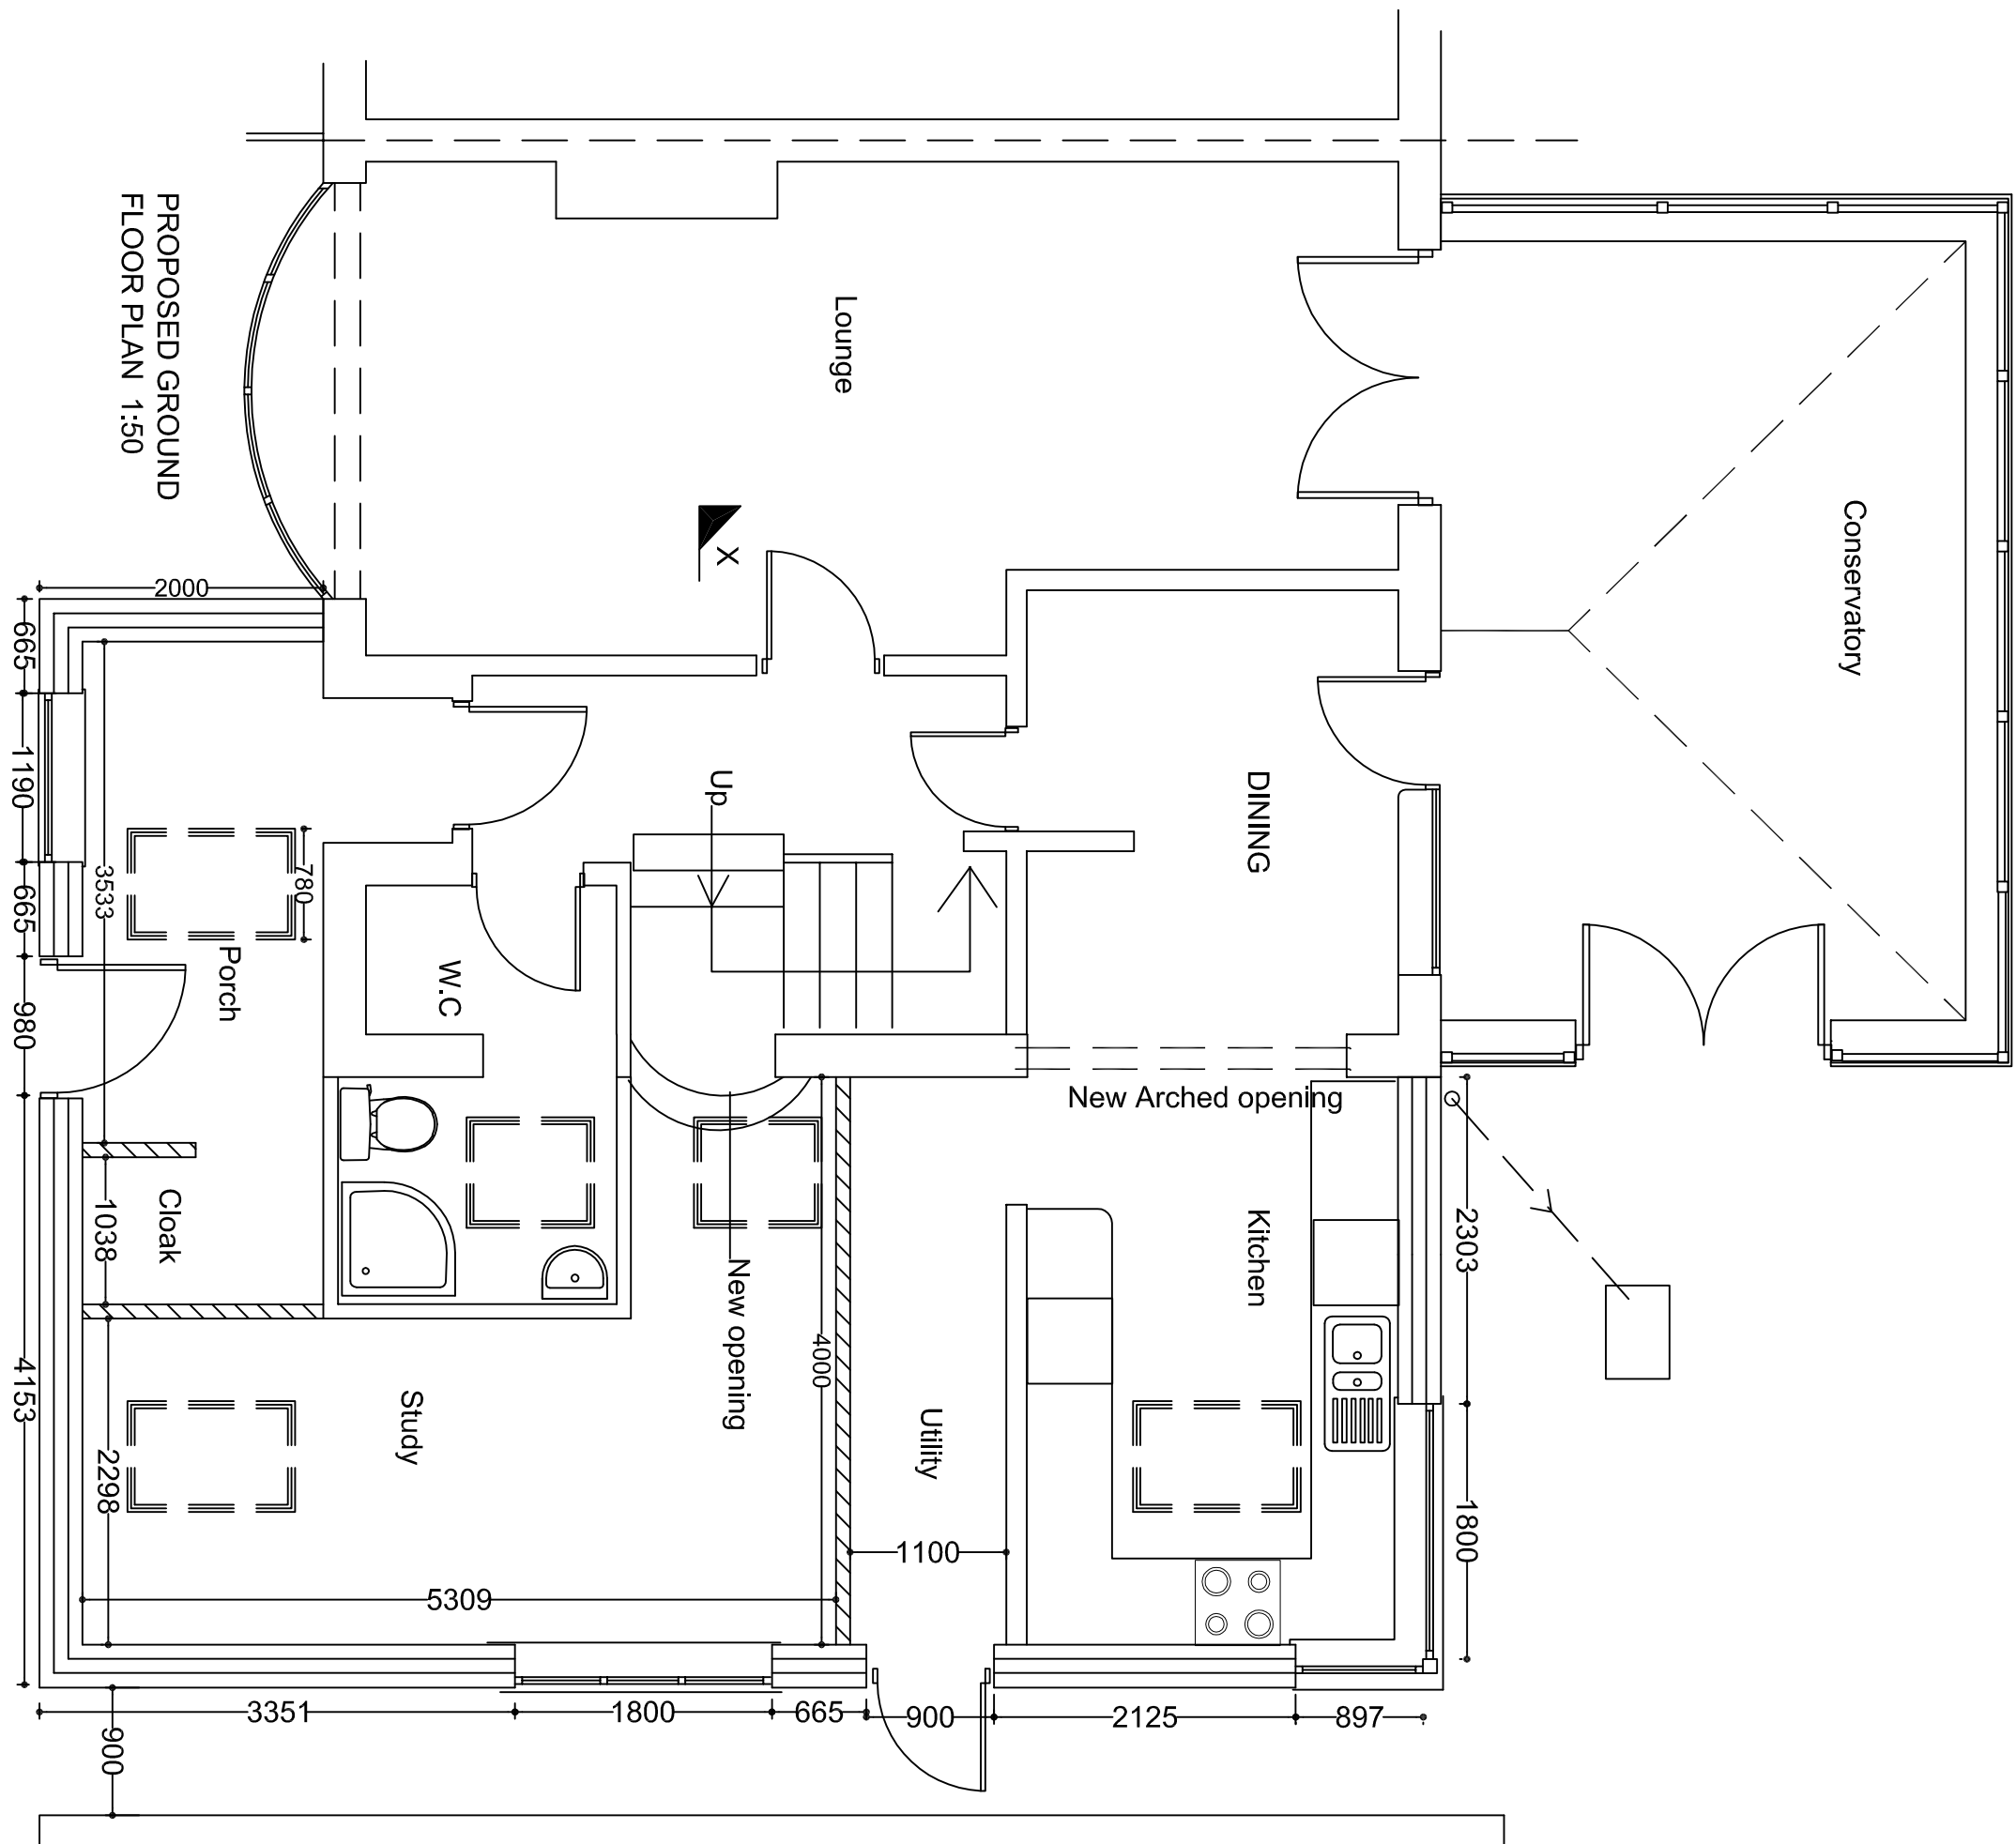

PROPOSED GROUND
FLOOR PLAN 1:50

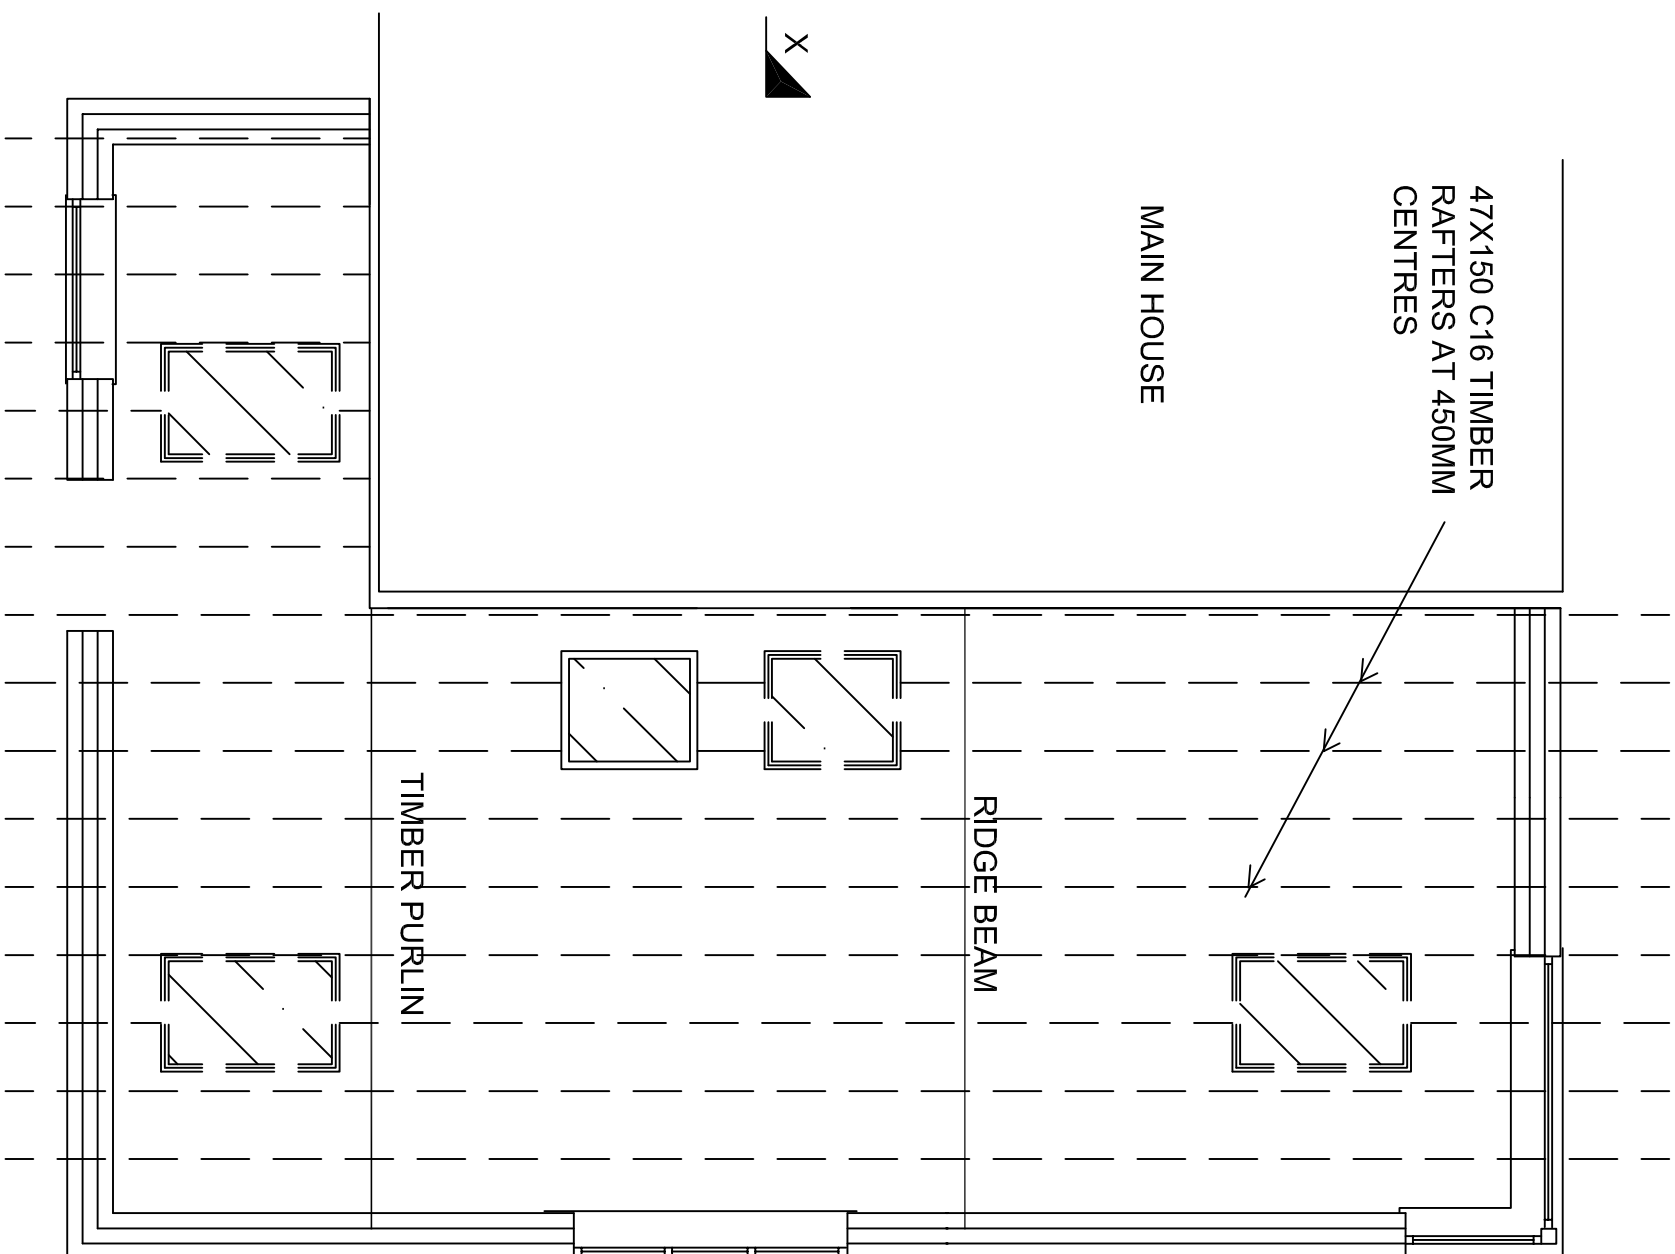

PROPOSED EXTENSION ROOF PLAN 1:50

- NOTES:
1. NEW EXTERNAL BRICKWORK TO MATCH THE EXISTING.
 2. NEW ROOF TILE TO MATCH THE EXISTING AND TO SUITE A LOW ROOF PITCH OF 15°.
 3. WINDOWS ARE DOUBLE GLAZED WITH FRAMES TO MATCH THE EXISTING IN COLOUR AND STYLE TO BE CHECKED ON SITE.
 4. ALL LEVELS AND DIMENSIONS TO BE CHECKED ON SITE.
 5. ALL LEVELS AND DIMENSIONS TO BE CHECKED ON SITE.
 6. SURFACE WATER DRAINAGE TO DISCHARGE TO A SOAKAWAY AT 5M AWAY FROM THE HOUSE SUBJECT TO A PERCOLATION TEST.

THIS DRAWING IS COPYRIGHT OF JKM BUILDING DESIGN LIMITED AND MUST NOT BE REPRODUCED IN WHOLE OR PART WITHOUT PRIOR PERMISSION.
ALL DIMENSIONS, LEVELS, ROOF PITCH TO BE CHECKED ON SITE. USE ONLY NOTED DIMENSIONS DO NOT SCALE. IF IN DOUBT ASK PARTY WALL ACT 1996
ANY PERSON PROPOSING TO CARRY OUT WORKS DESCRIBED BELOW MUST NOTIFY ADJOINING OWNERS IN WRITING:
WORK DIRECTLY ON AN EXISTING BOUNDARY WALL OR STRUCTURE
NEW BUILDING AT OR ASTRIDE A BOUNDARY WALL
EXCAVATION NEAR A NEIGHBOURING BUILDING OR STRUCTURE
FURTHER INFORMATION AND FURTHER ADVICE IS AVAILABLE FROM THE RICS BOUNDARY DISPUTES HELP LINE (0870 533 1600)

JKM BUILDING DESIGN LIMITED		
59 LONGLEY FARM VIEW - SHEFFIELD S5 7JX		
TELEPHONE: 01142430197 Mobile: 07940700604		
PROPOSED SINGLE STOREY SFRONT & SIDE EXTENSION AT 11 BROOMFIELD CLOSE - BARNSLEY S70 6QT		
PLANS, ELEVATIONS & SECTION		
Date: 09/2012	DRAWING NO.: 001P	REV.:
Scale: 1:50, 1:100		