


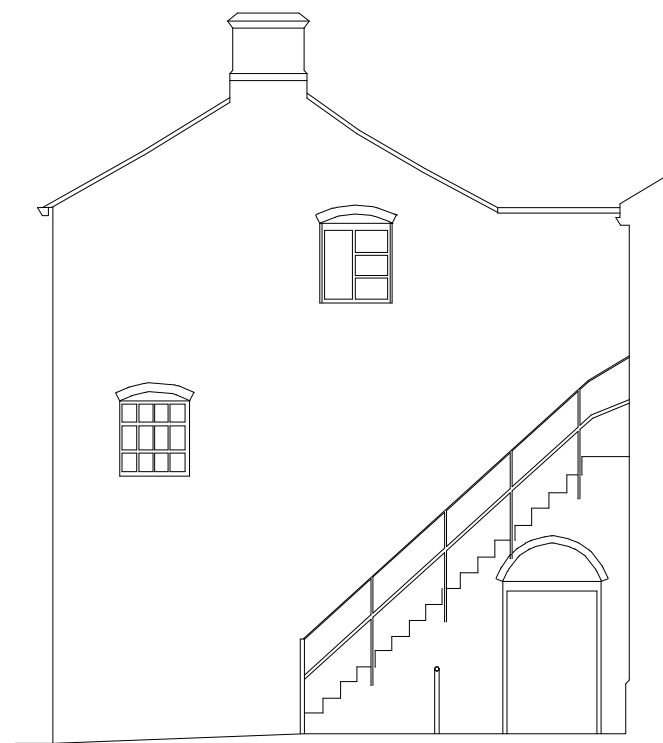

SOUTH ELEVATION




EAST ELEVATION



NORTH ELEVATION

STABLEYARD COTTAGES

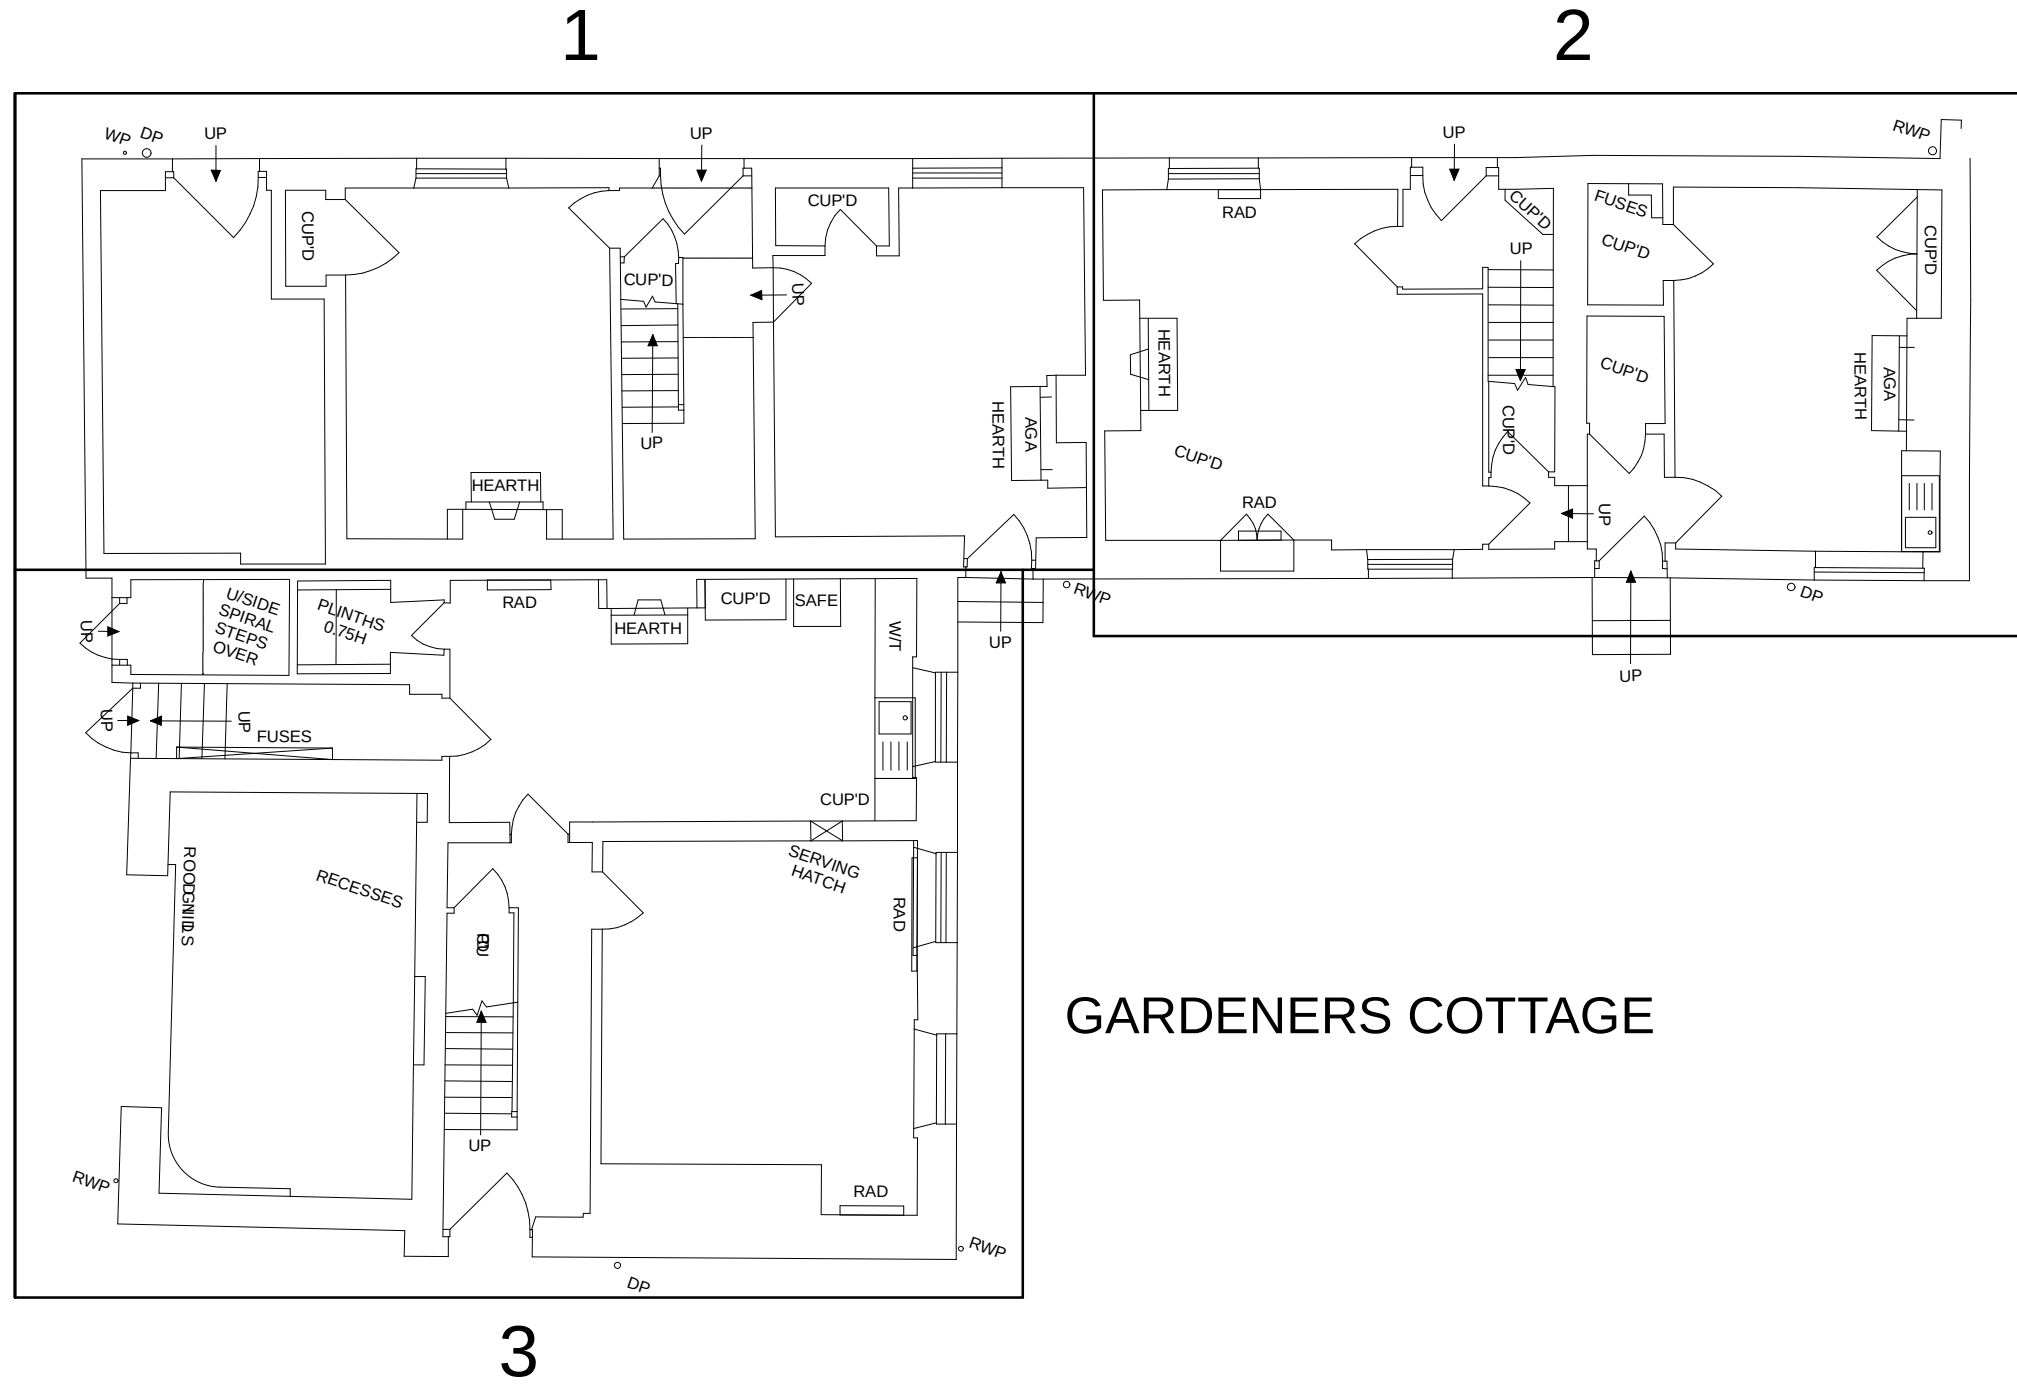

GARDENERS COTTAGE

PLANNING AND
LISTED BUILDING



DRAWING TITLE		
STABLEYARD COTTAGES - EXISTING PLANS & ELEVATIONS		
JOB DESCRIPTION		
CANON HALL PARK, BARNSELEY		
DRAWING SCALE	DATE	DRAWING REF.
1:100 @ A1	JANUARY 2016	2577.105
BAART HARRIES NEWALL		
ARCHITECTS		
1 WILDERHOPE HOUSE POUNCEY GARDENS BELLE Vue SHREWSBURY STS JULU Fax: 01743 364544 Tel: 01743 361261		