


406300m




406250m

406200m

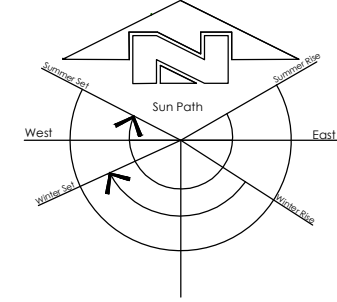

Location Plan

Scale 1:2000

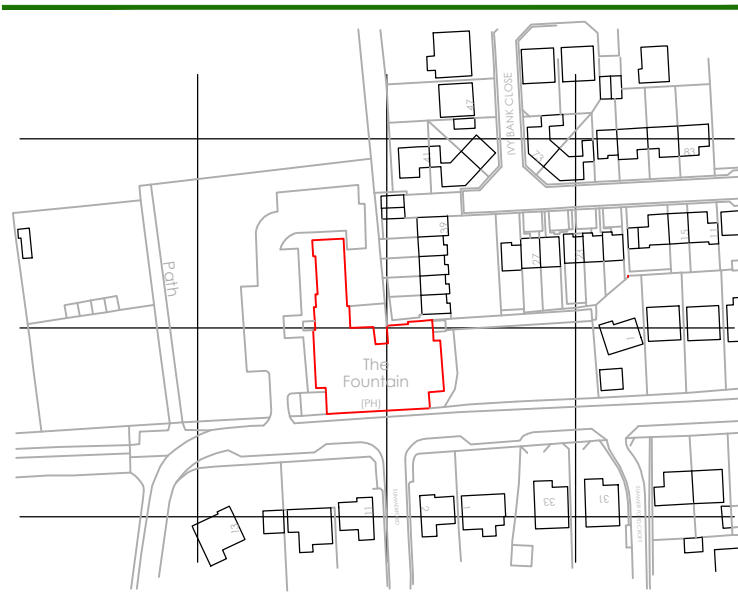

Ordnance Survey (c) Crown Copyright 2019.
All rights reserved. Licence number 100022432

Survey Control Co-ordinates				
Reference	East	North	Elevation	Description
GPS01	421785.348	406217.956	257.43	Survey Station
HD1A	421788.787	406241.532	257.68	Survey Station
HD2	421723.588	406216.506	259.45	Survey Station
HD3	421720.347	406250.078	259.63	Survey Station
HD4	421718.880	406278.370	259.74	Survey Station
HD5	421737.543	406279.740	259.36	Survey Station
HD6	421744.743	406255.114	258.99	Survey Station

Site Survey Control & Datum Information

Grid Orientation:
Survey related to Ordnance Survey "OSGB36" at control point GPS01
and the survey data was processed on a plane grid. (No Scale Factor)
Level Datum:
OS Orthometric Hts

Control & Datum Information

Co-ordinates and levels are based upon OSGB 1936 National Grid (OSGB36) and Ordnance Survey Datum Newlyn (ODN).

They are derived using realtime on site GPS survey, that utilises the National Grid Transformation OSTN15GB and the National Geoid Model OSGM15GB.

The data obtained for use in this drawing involved the use of realtime GPS survey and total station survey.

Contours are shown at 0.5m intervals.

Rev	Description		By	Date
Surv.	Drawn	Date	Chkd	Date
NH	NH	20.07.19		

This drawing may not be reproduced, made use of
or issued to a third party without permission of:

Farrar Bamforth Associates Ltd

Farrar Bamforth Associates Ltd
Architectural & Building Consultants
51 Trinity Street
Huddersfield
HD1 4DN

Holden
Surveys Ltd
Topographical Building & Site Surveys - CAD Services

T: 0773 4936469 E: holdensurveys@msn.com

Title. Site Plan

Site. Fountain Inn
Wellthorne Lane
Ingbrichworth
S36 7GJ

COMPUTER GENERATED DRAWING - DO NOT ALTER

Dwg No. FBA_209_Wellthorne Lane

Sheet No. 1

SCALE	1/200	REV.	
-------	-------	------	--