



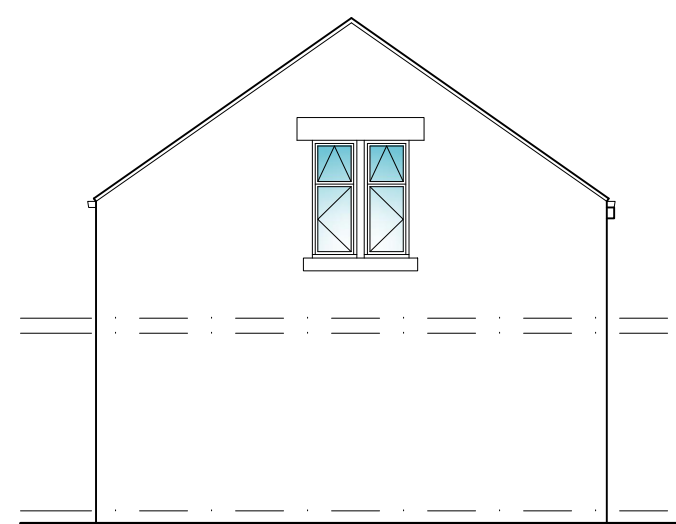

PROPOSED SIDE ELEVATION
SCALE 1:100




PROPOSED FRONT ELEVATION
SCALE 1:100

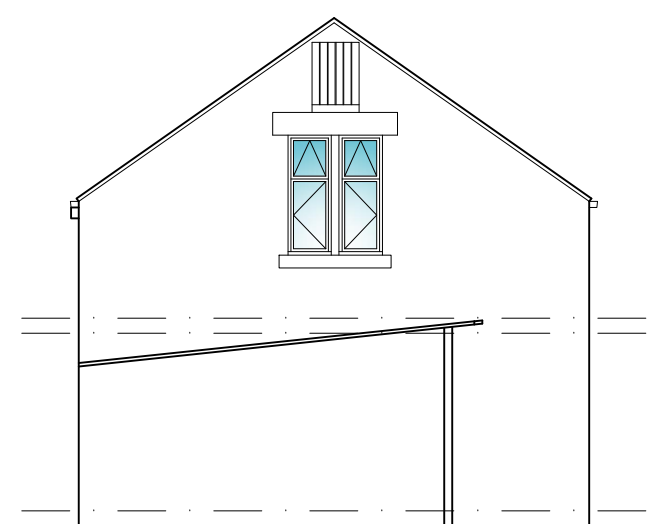


PROPOSED SIDE ELEVATION
SCALE 1:100




PROPOSED REAR ELEVATION
SCALE 1:100

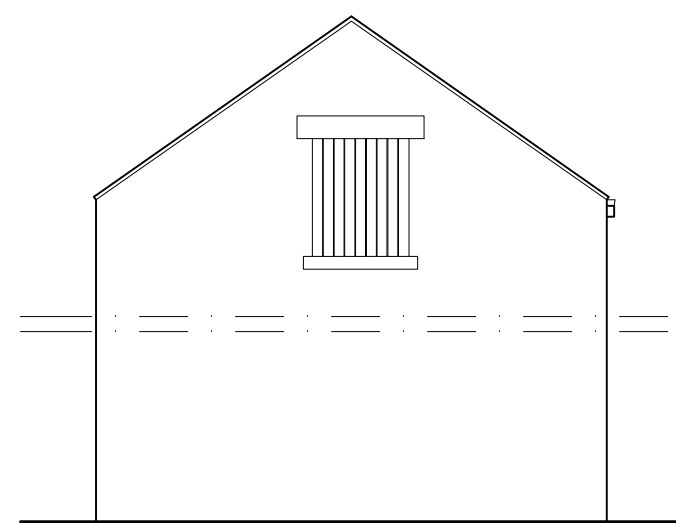


EXISTING SIDE ELEVATION
SCALE 1:100

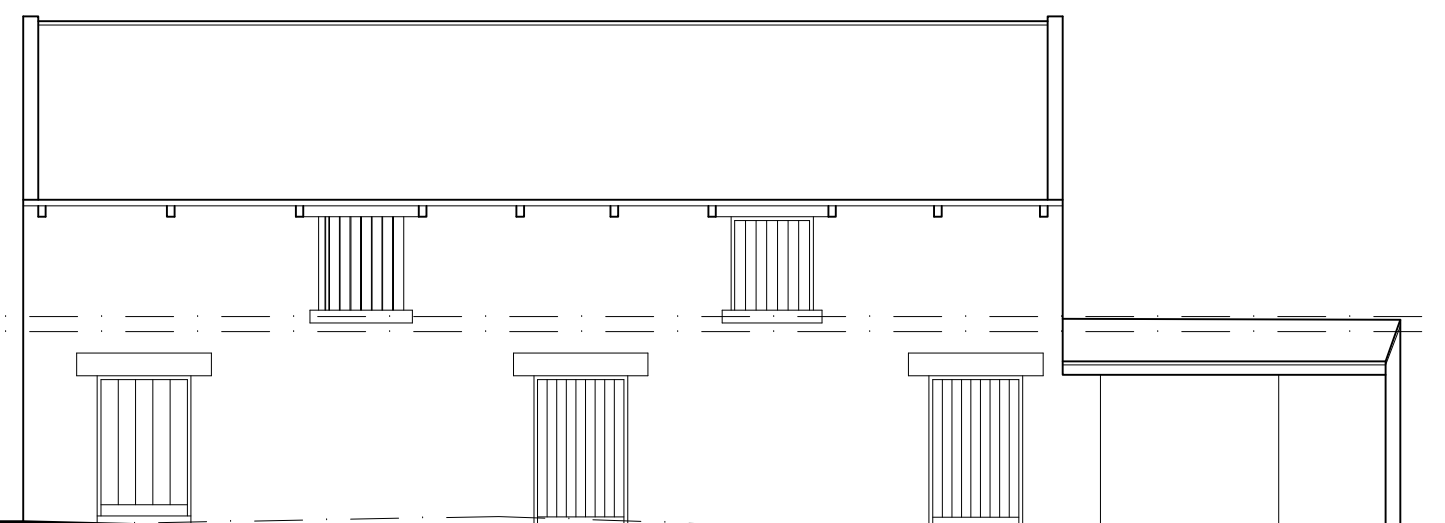


EXISTING FRONT ELEVATION
SCALE 1:100

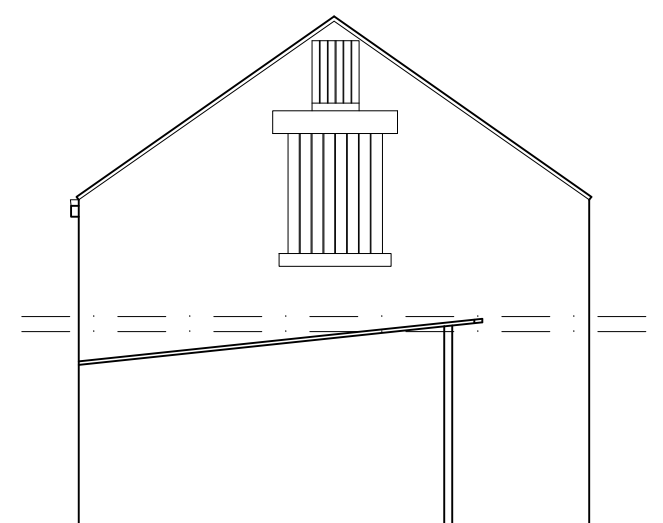


EXISTING SIDE ELEVATION
SCALE 1:100

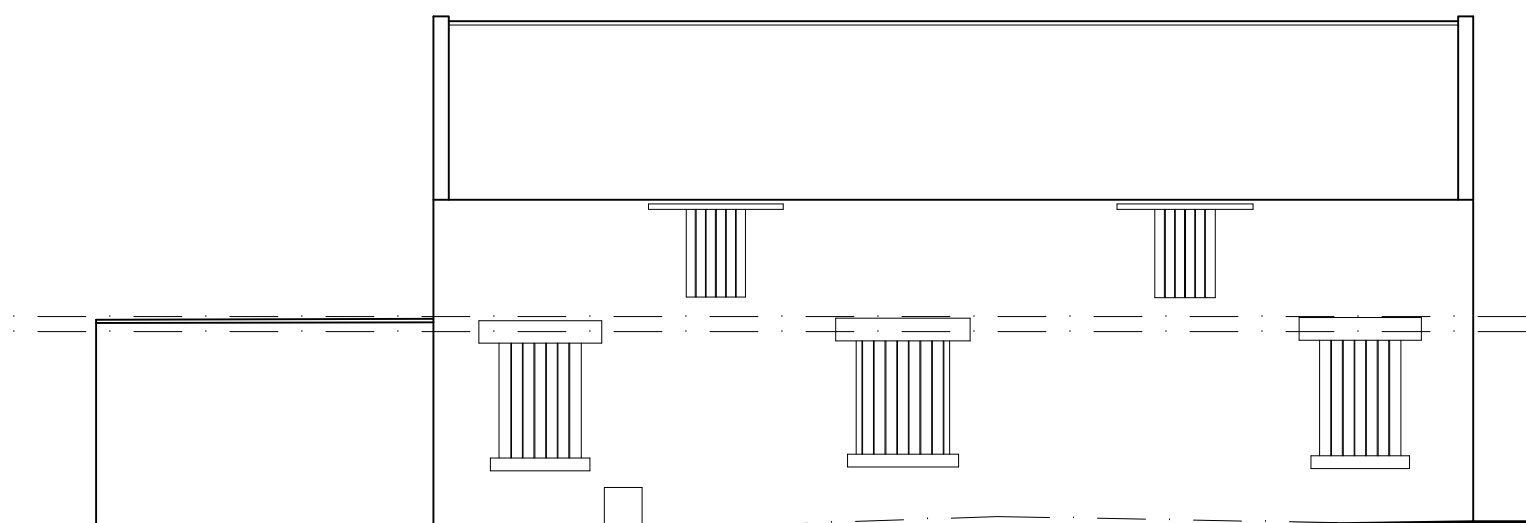



EXISTING REAR ELEVATION
SCALE 1:100

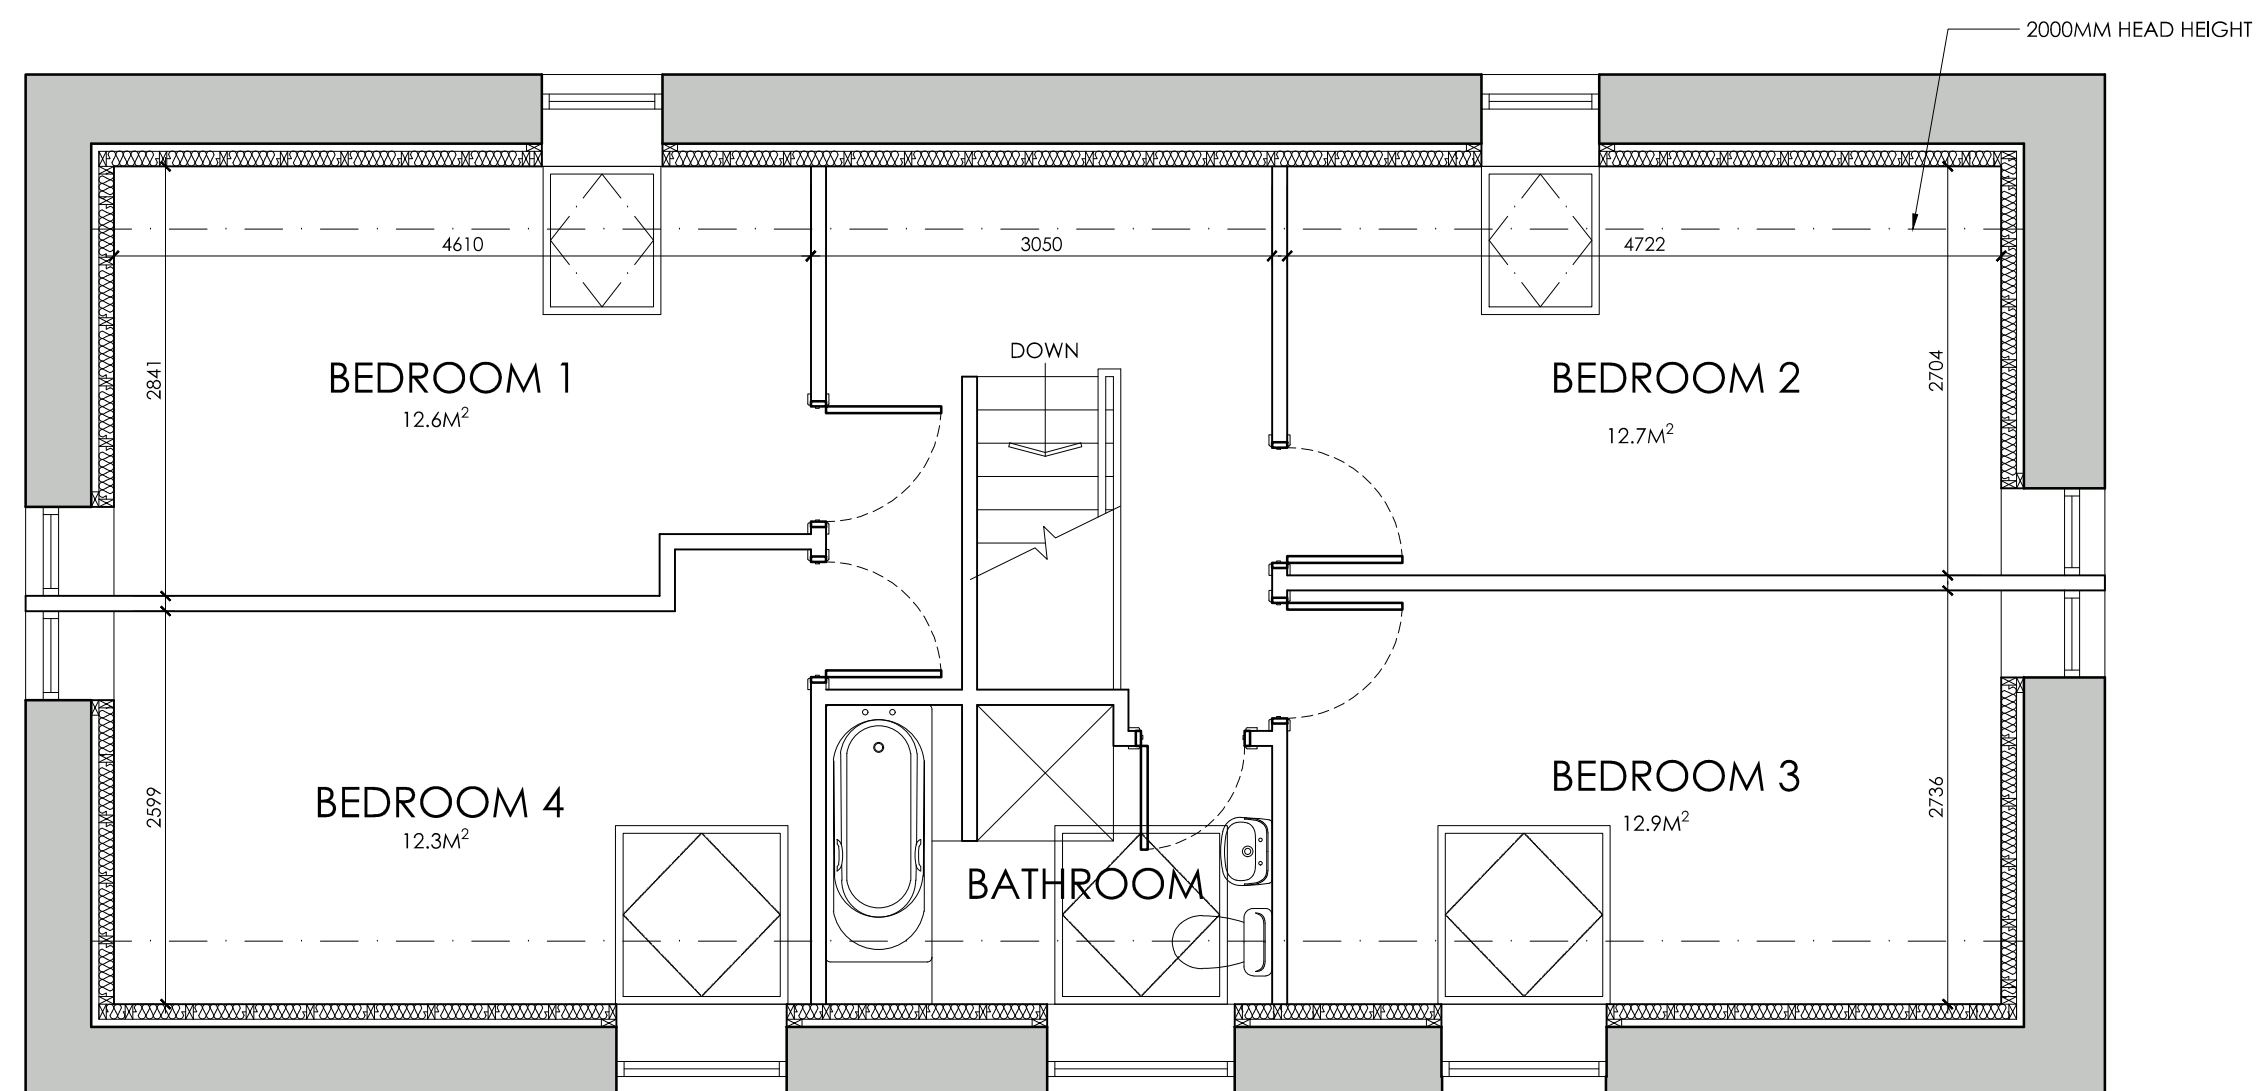


PROPOSED FIRST FLOOR PLAN
SCALE 1:50

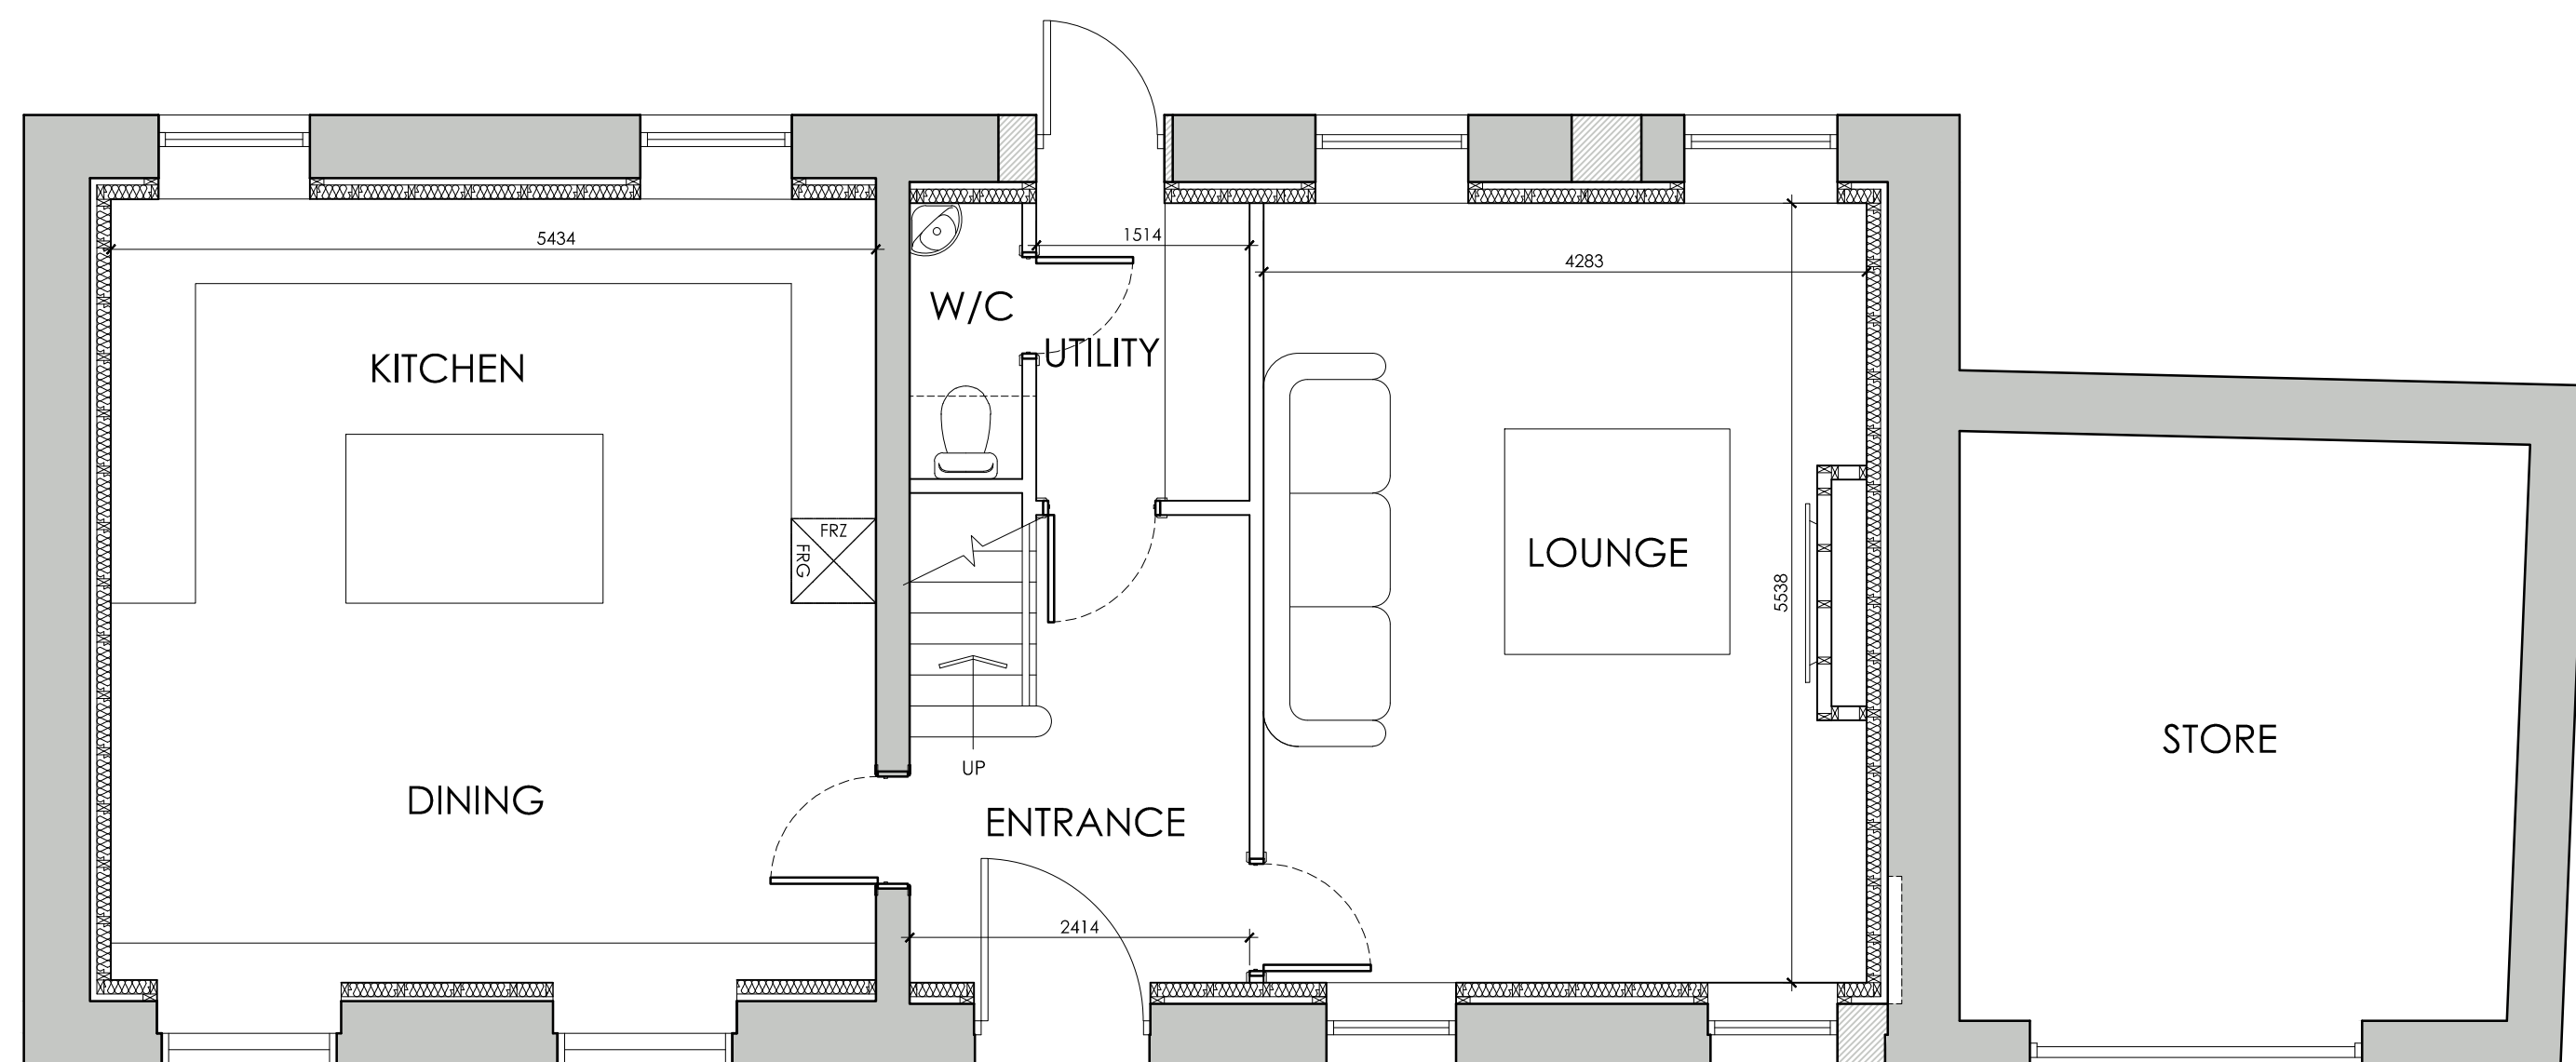

PROPOSED GROUND FLOOR PLAN
SCALE 1:50

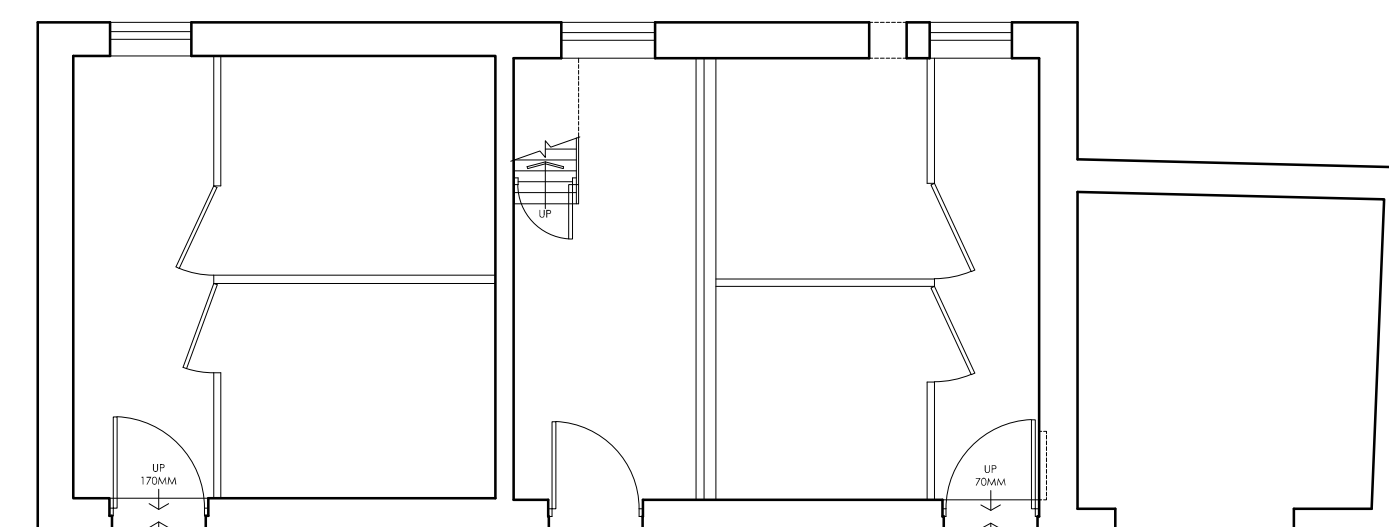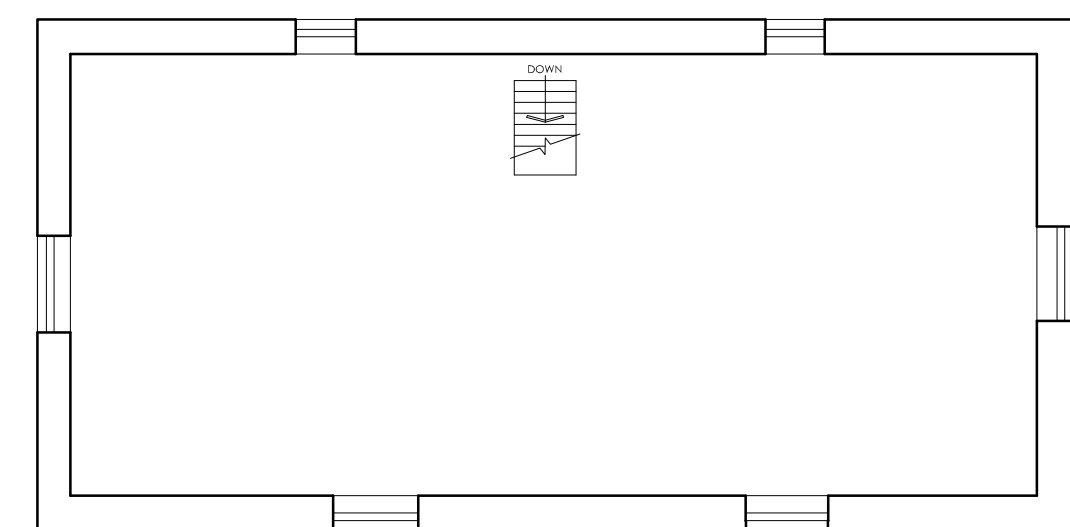

EXISTING FLOOR PLANS
SCALE 1:100

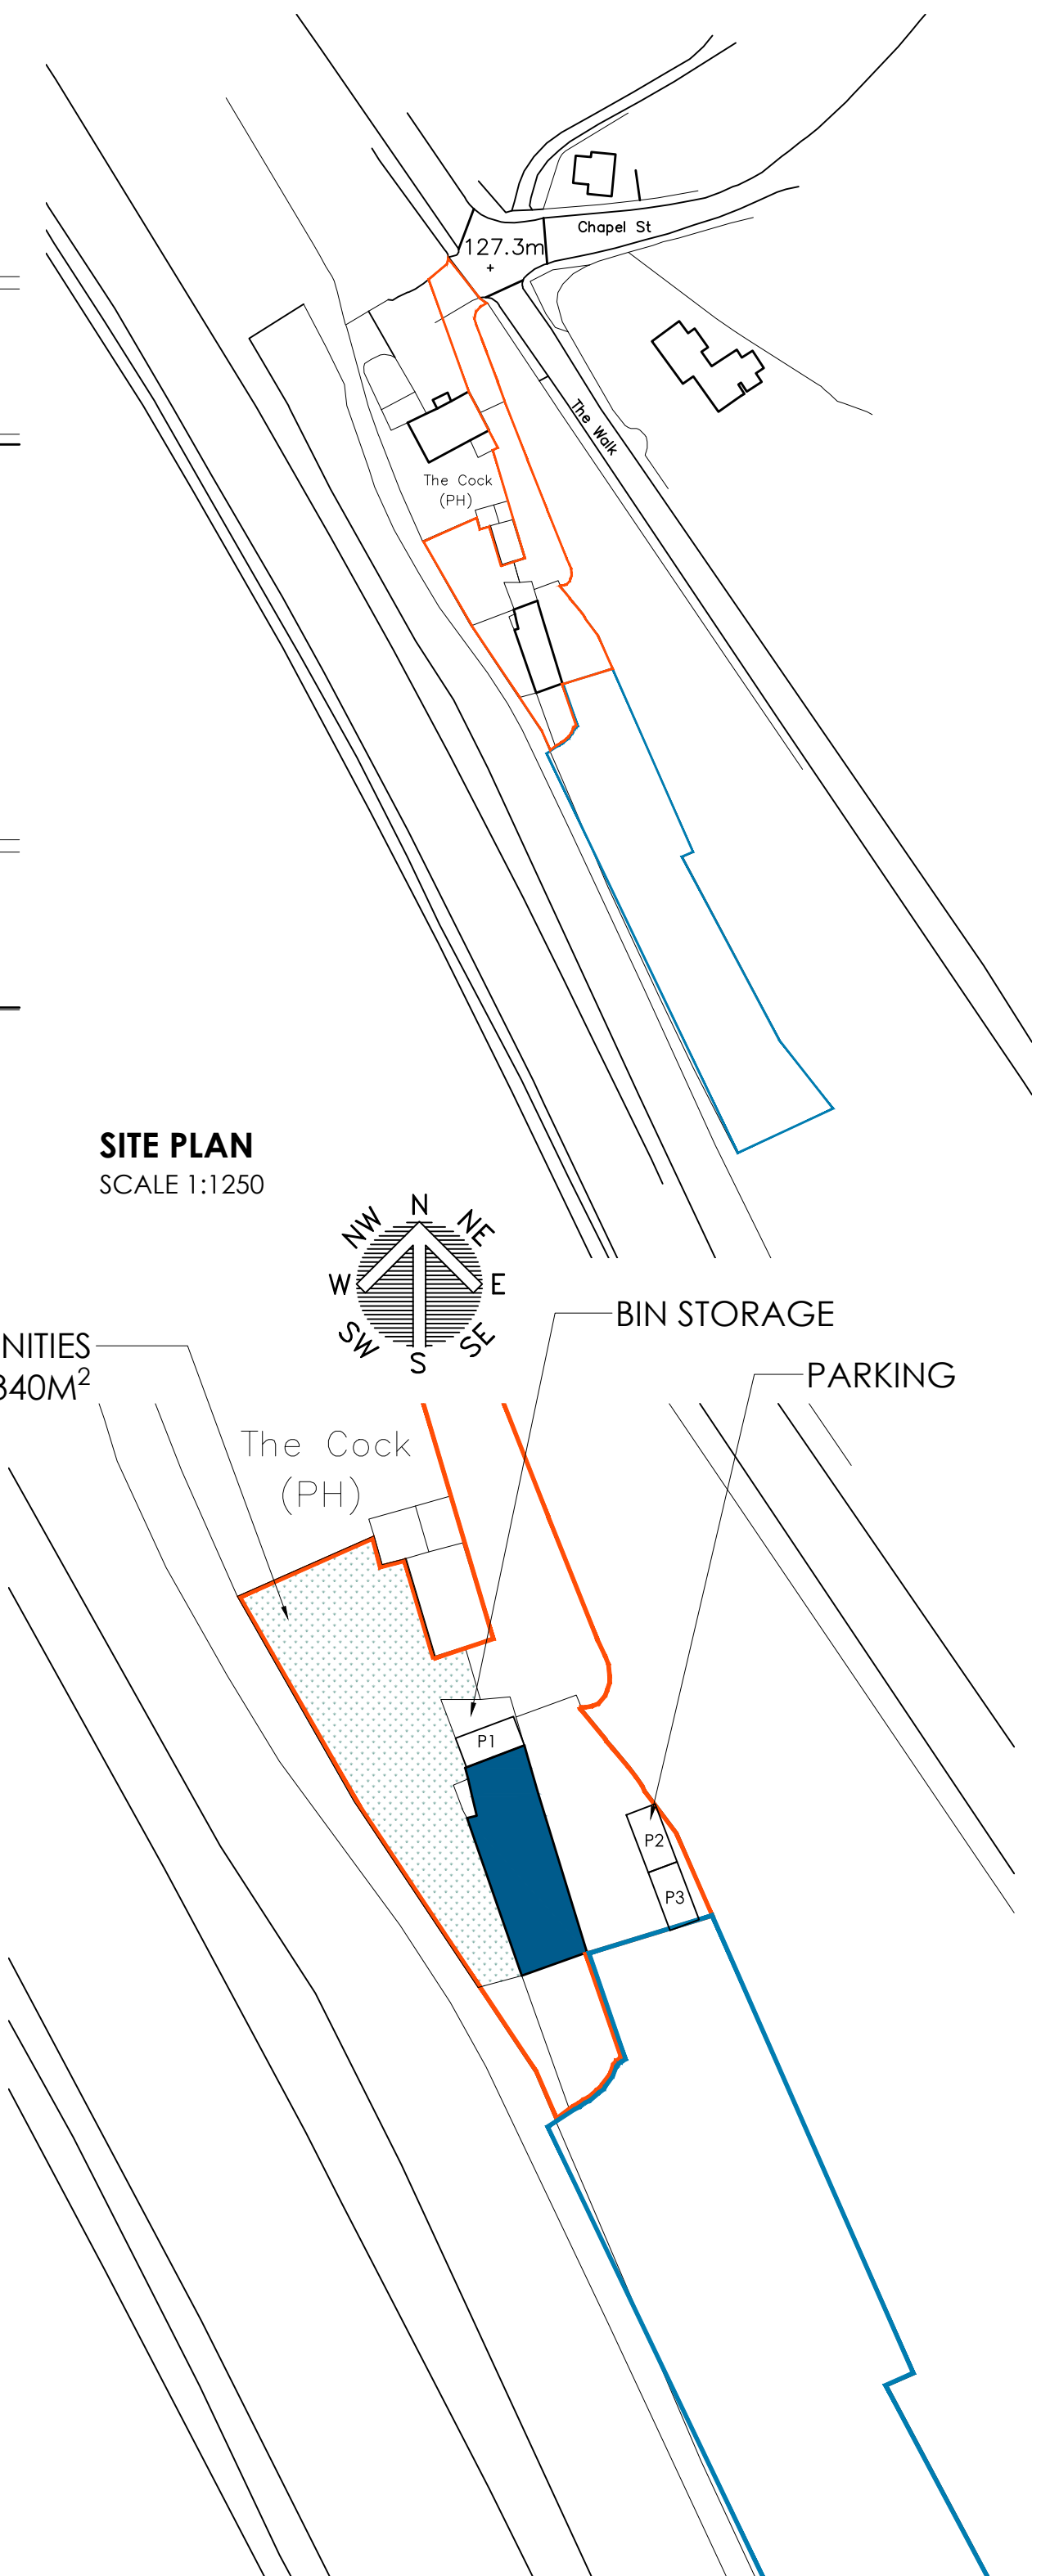

SITE PLAN
SCALE 1:1250

BLOCK PLAN
SCALE 1:500

 WhiteAgus PARTNERSHIP			OFFICE ONE, 34 VICTORIA ROAD, BARNLSLEY, S70 2BU			Phone: 01226 208482		
ARCHITECTURAL SERVICES						Email: info@whiteaguspартnership.co.uk Web: www.whiteaguspартnership.co.uk		
Project.				Client.				
BARN CONVERSION AT LAND ADJ COCK INN, PILLEY HILL BARNLSLEY, S70 5UD				MR CARL THICKETT				
Drawing Title.				Date.		Scale.		
PLANS AND ELEVATIONS				MAY 2022		1:50 & 1:100 @ A1		
				Ref.		Dwg. No.		
				22-013		01		
						Rev.		
						B		
Date	Suffix	Description	Date	Suffix	Description			
20/10/2022	A	FLOOR PLANS & ELEVATIONS ADDED						
05/04/2023	B	REVISED TO CLIENTS REQUIREMENTS						