



Bolingbroke House

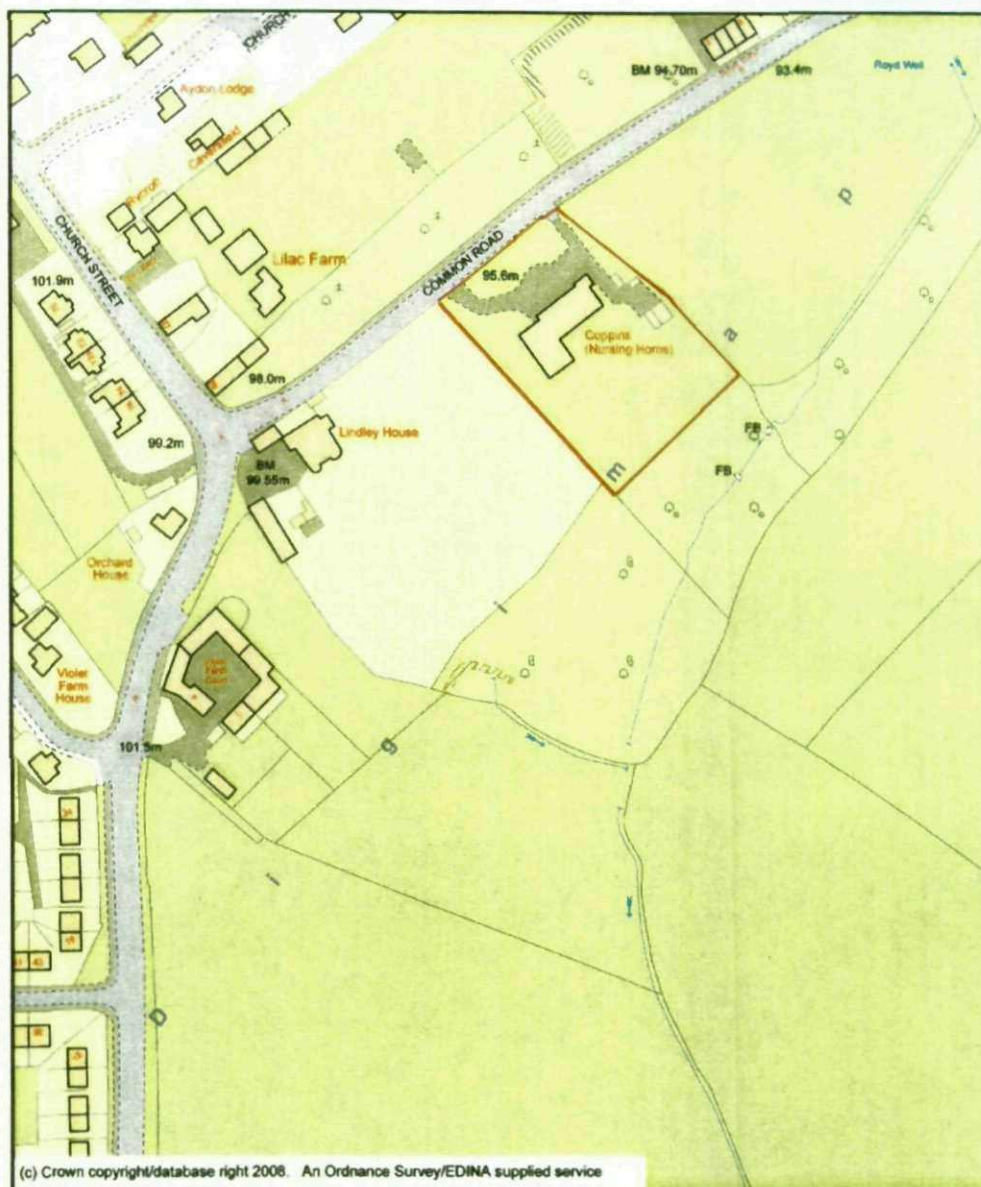

Scale 1:2500

 

This map is drawn on the GB National Grid

Heights (if given) are in metres above Newlyn datum. The representation of a road, track or path is no evidence of a right of way. The alignment of tunnels is approximate.

Reproduced using significant survey information from Ordnance Survey basic and derived scales digital data with the permission of the controller of Her Majesty's Stationary Office.

Produced on : Jan 6, 2009 2:25:08 PM

Produced for : DWA Architects

Produced by : EDINA Digimap
Data Library
University of Edinburgh
Causewayside House
160 Causewayside
Edinburgh EH9 1PR

EDINA
Digimap



Ground Floor (level 3)


Care Home- 24 Beds

Gross Area = 1135.8 m.sq

Net Area = 1082.4 m.sq

Dayspace = 108.2 m.sq

Dayspace/bed = 4.5 m.sq

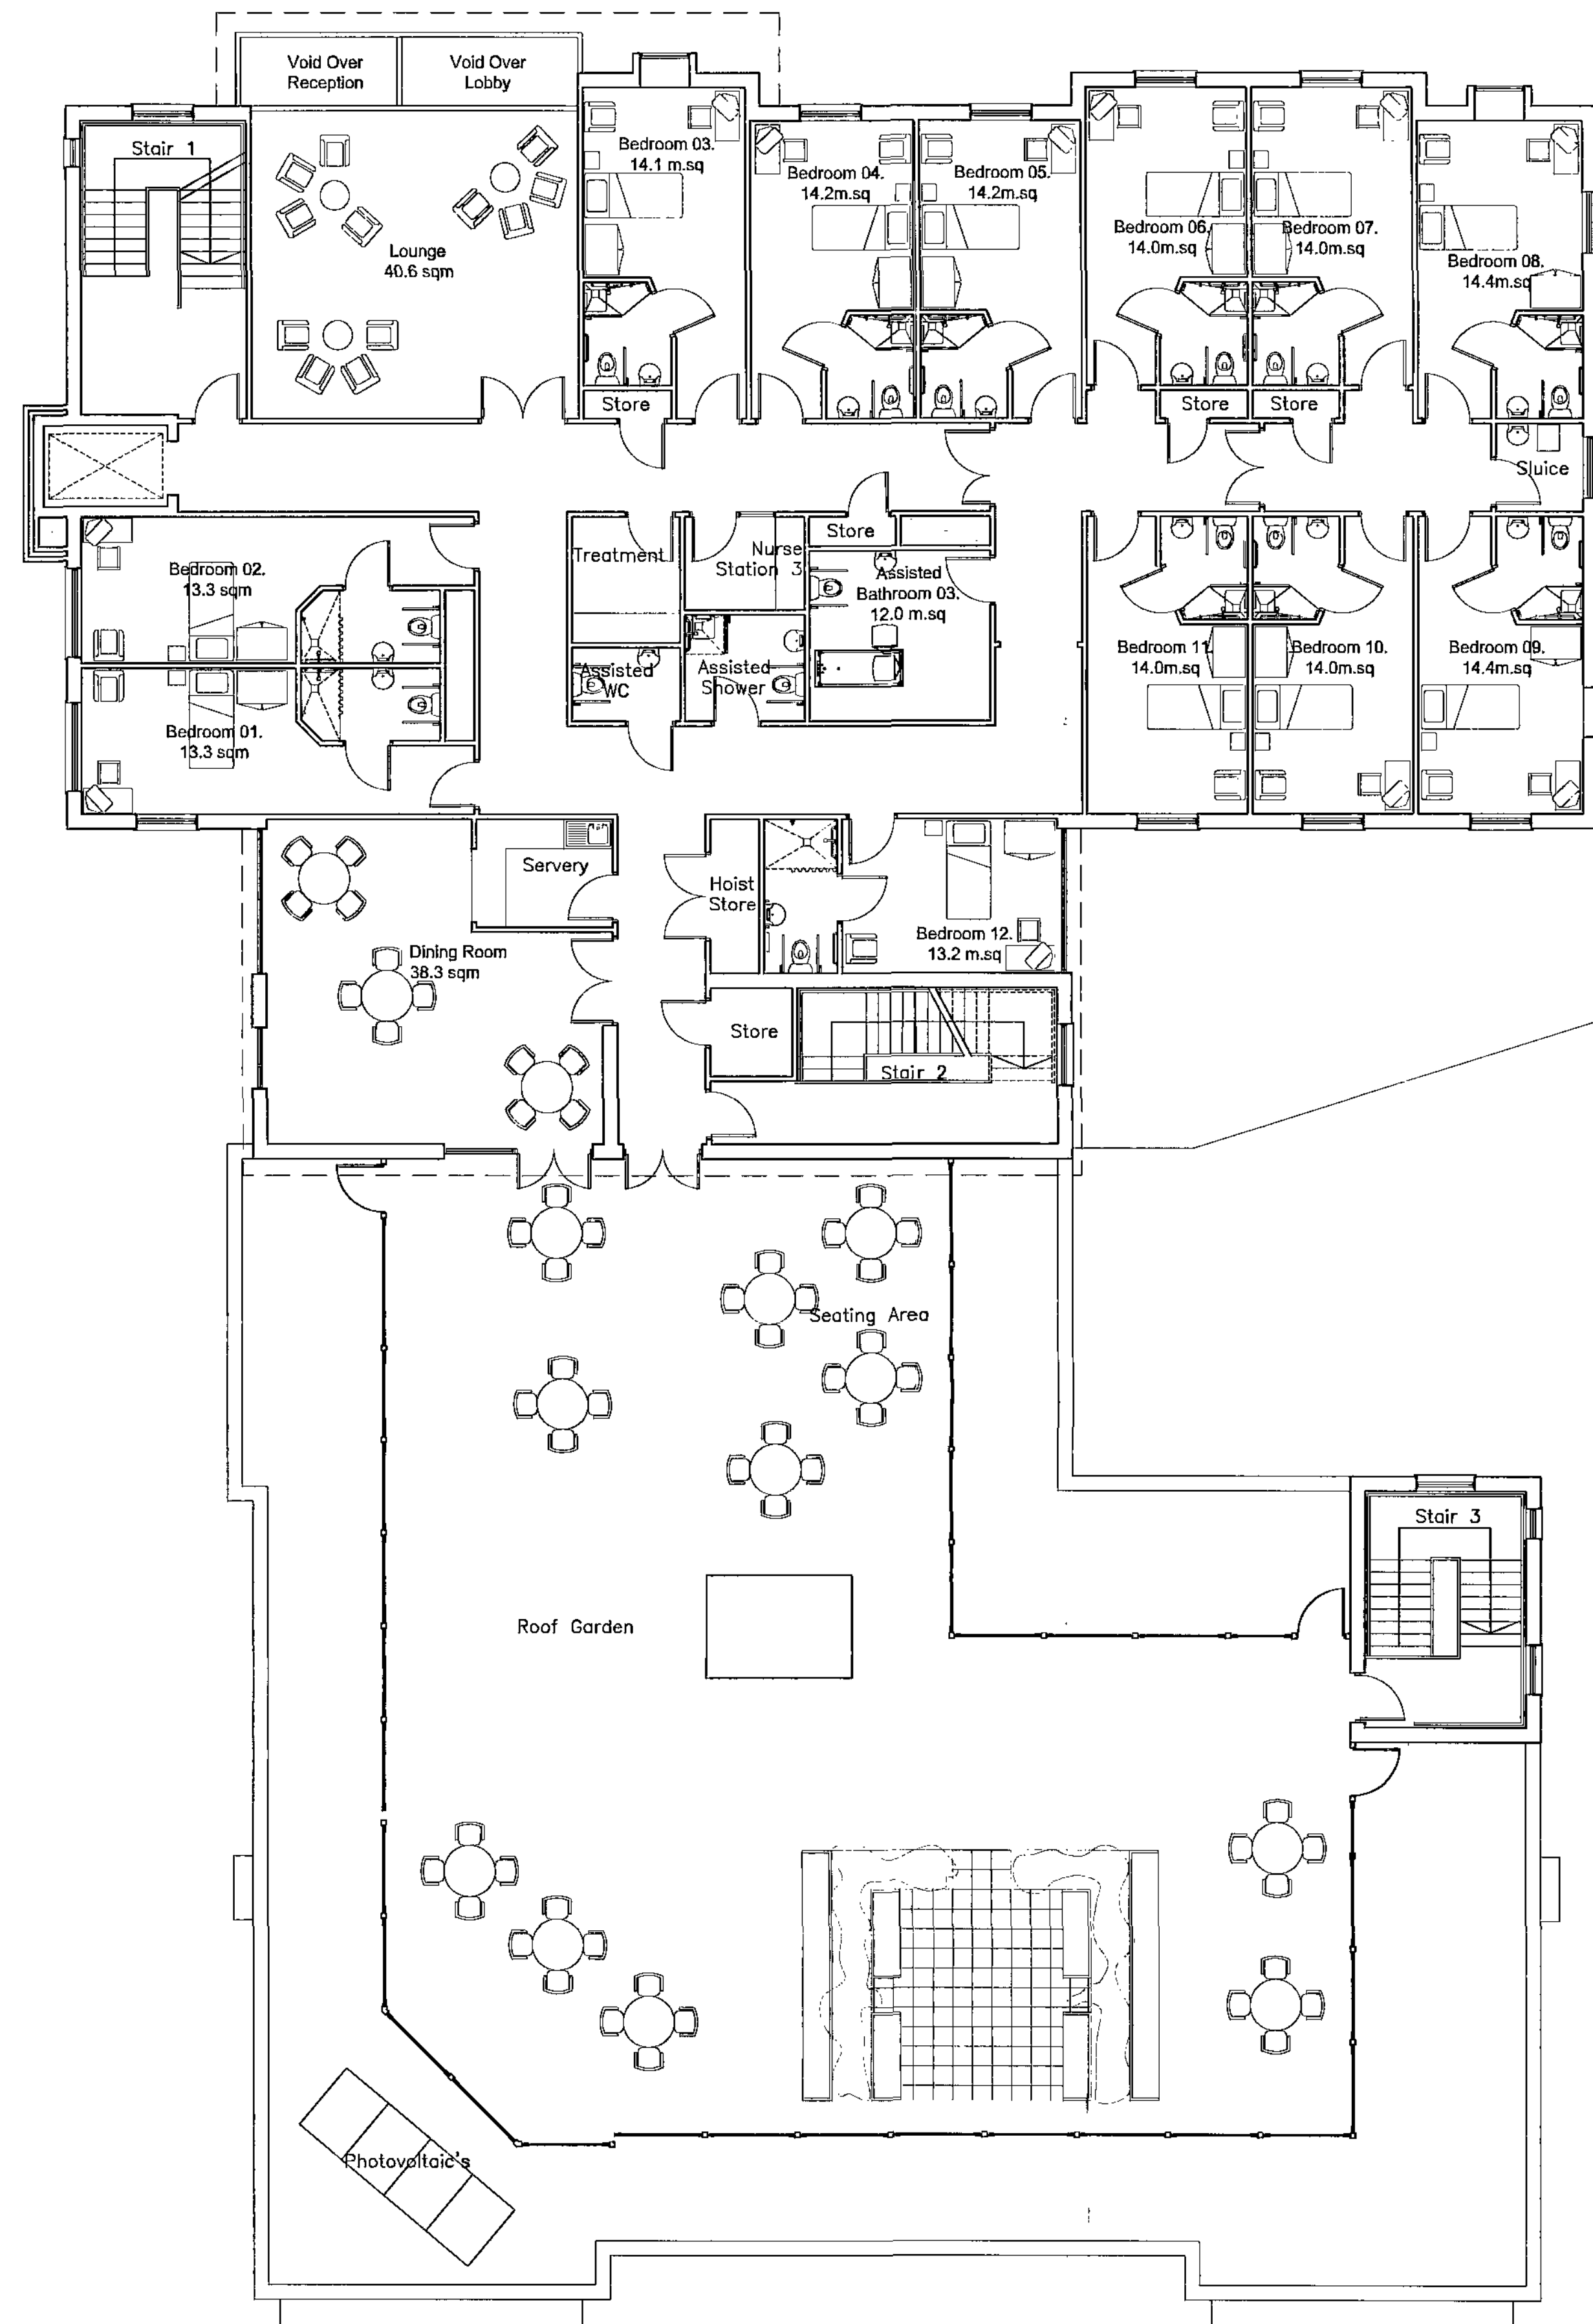

First Floor (level 4)

Care Home- 12 Beds

Gross Area = 587.3m.sq

Net Area = 555.0m.sq

Dayspace = 80.9 m.sq

Dayspace/bed = 6.7 m.sq

Notes

Do not scale, use figured dimensions only.

All dimensions to be verified on site prior to the commencement of any work or the production of any shop drawing. All discrepancies to be reported to the Architect.

This drawing is to be read in conjunction with all related Architects and Engineers drawings and any other relevant information.

This drawing is copyright of DWA Architects Ltd.

REV	DATE	REVISION	INITIALS


DWA
DWA ARCHITECTS

DWA Architects Ltd
25 Broad Street
York YO1 1AG
Telephone: 01904 544400
Facsimile: 01904 544449
Email: yor@dwarchitects.co.uk
Website: www.dwa-architects.co.uk

Barnsley Metropolitan Borough Council

08 JAN 2009

Corporate Mail Room:

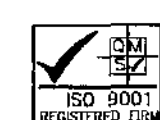

Client
FLAGSWAN TWO

Project
Care Home Redevelopment
Bolinbroke House Common Road
Brierley

Drawing Title
Ground and First Floor Plans

Scale 1:100 @ A1
1:200 @ A3
Date 13/06/2008
Drawn by AW
Checked by


Job No. F1905
Drawing No. 02
Rev.

All dimensions to be verified on site prior to the commencement of any work or the production of any shop drawing. All discrepancies to be reported to the Architect.

This drawing is to be read in conjunction with all related Architects and Engineers drawings and any other relevant information.

This drawing is copyright of DWA Architects Ltd.

REV	DATE	REVISION	INITIALS
-	-	-	-

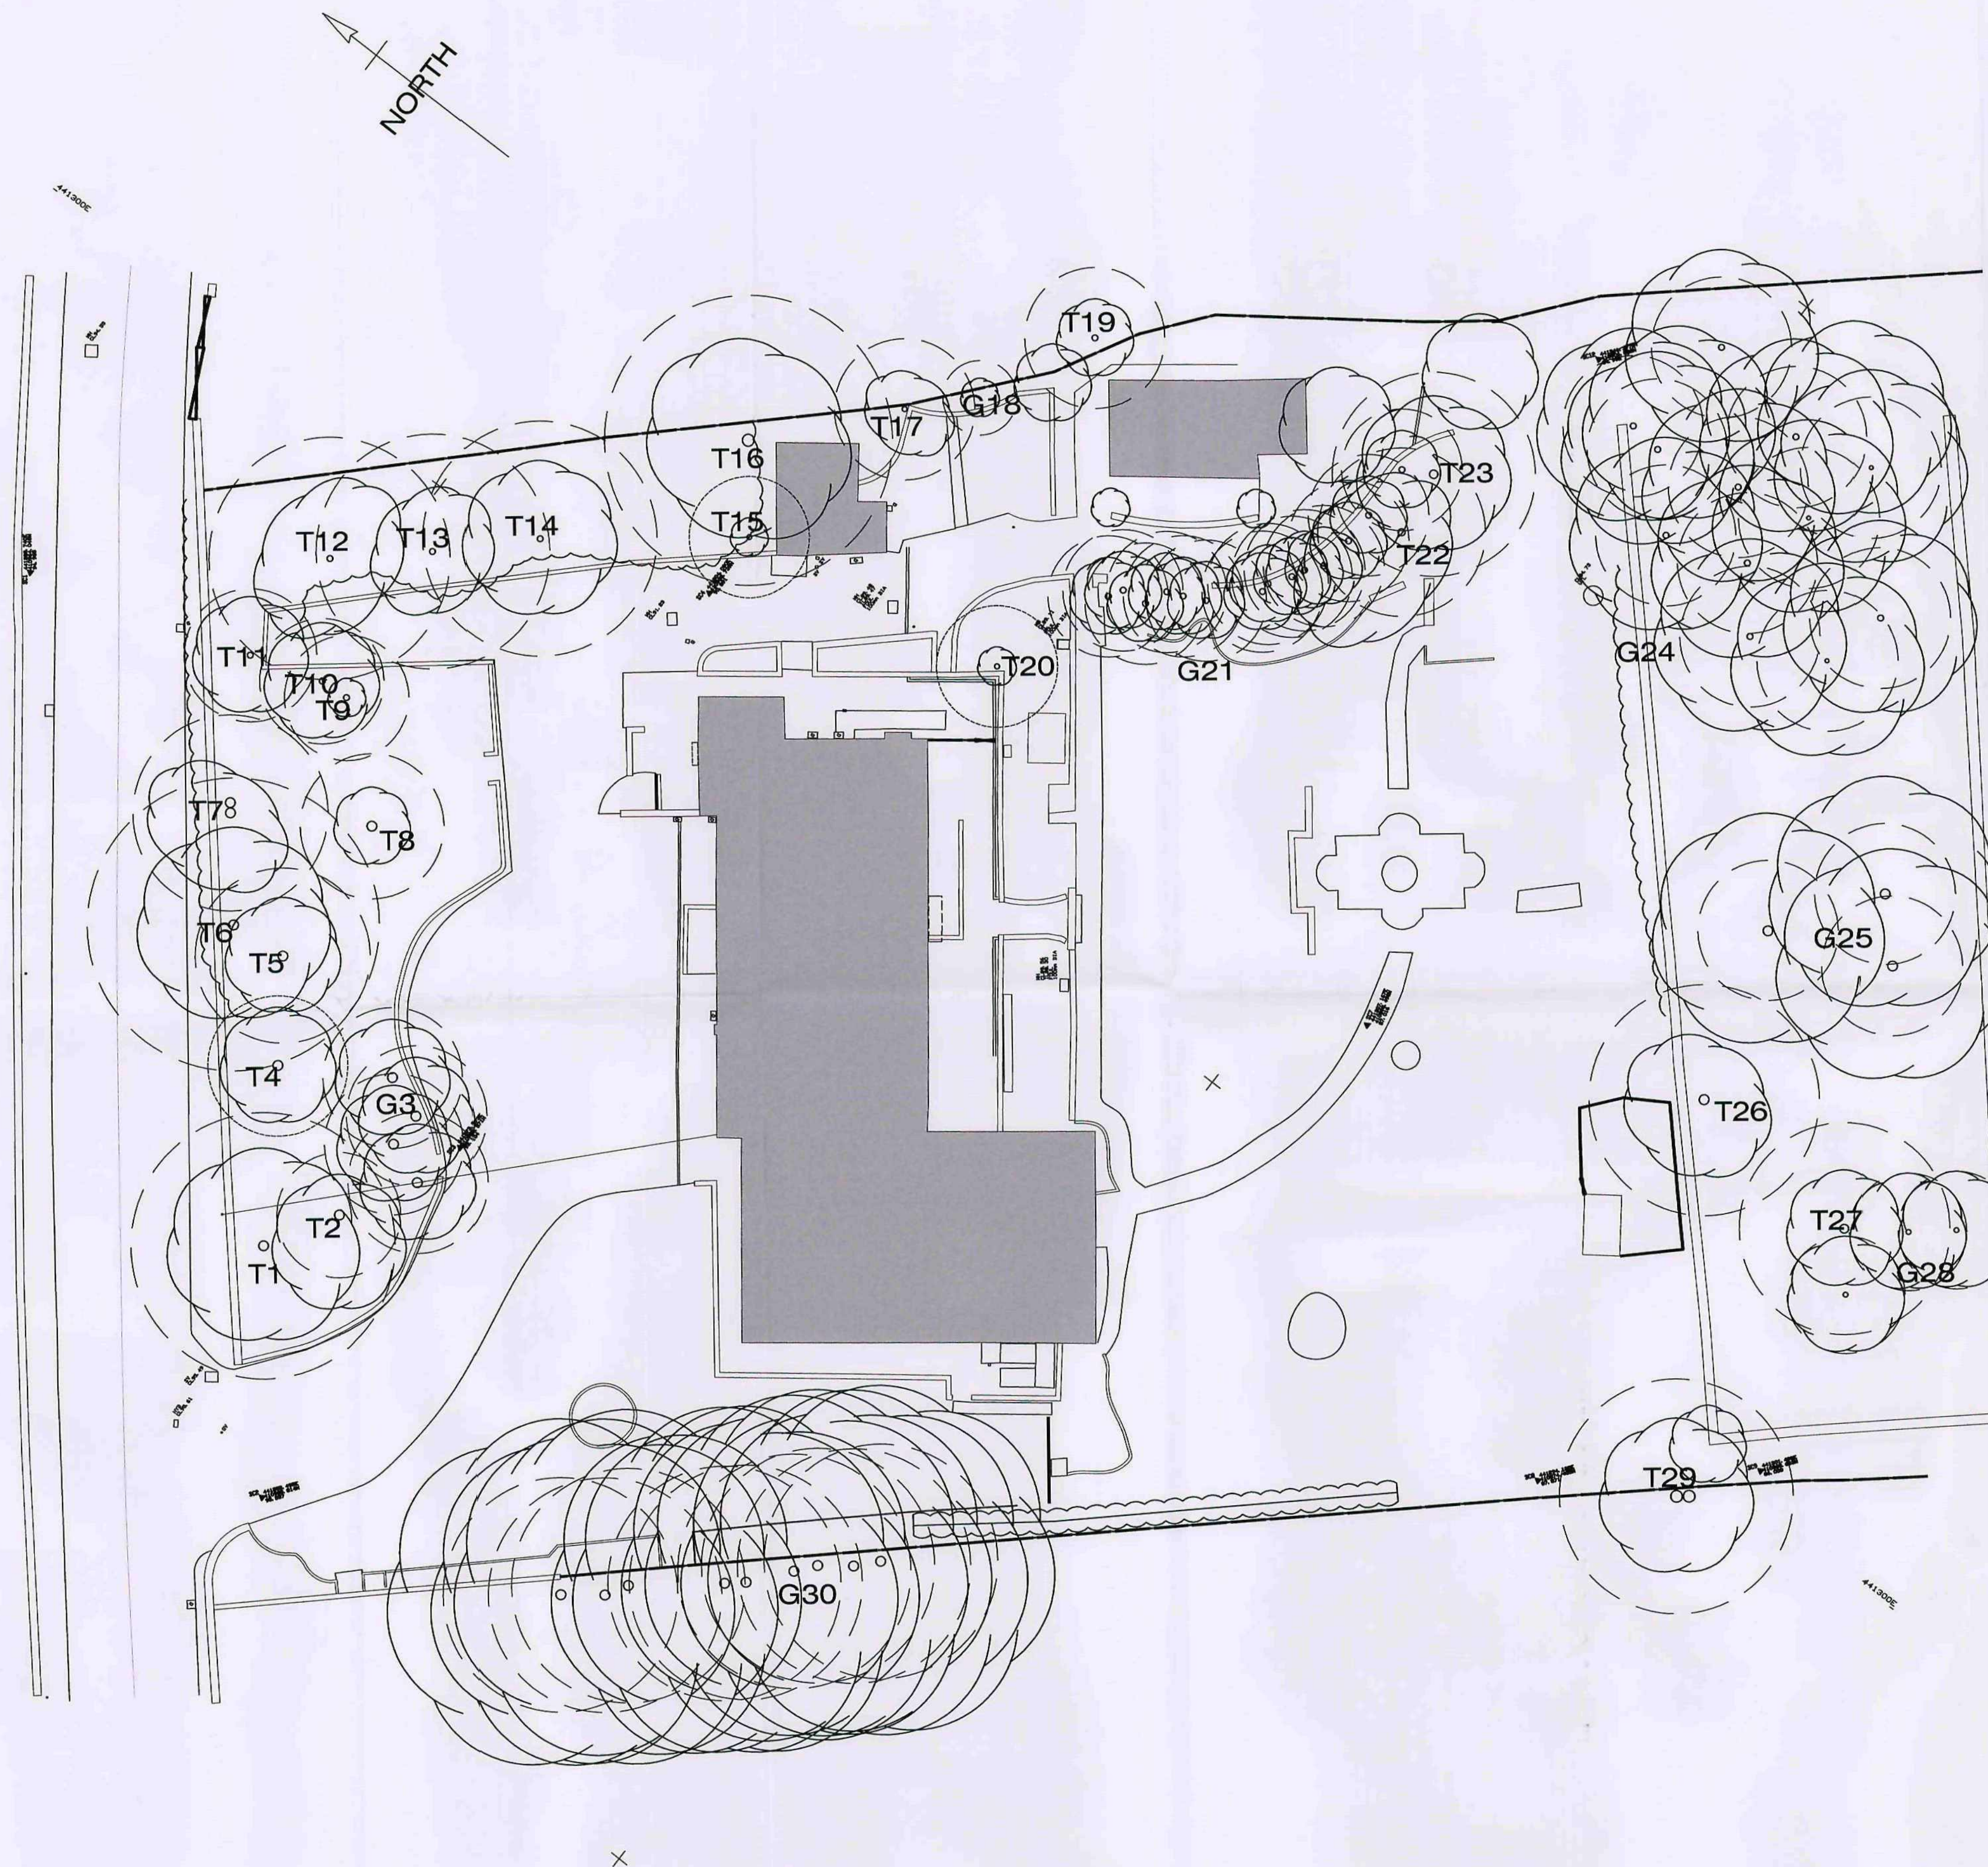

DWA
DWA ARCHITECTS

DWA Architects Ltd
39 Blossom Street
York
YO24 1AQ
Telephone
01904 544600
Facsimile
01904 544449
Email
info@dwa-architects.co.uk
Website
www.dwa-architects.co.uk

Barnsley Metropolitan
Borough Council

06 JAN 2009

Corporate Mail Room




Client
FLAGSWAN TWO

Project
**Care Home Redevelopment
Bolinbroke House Common Road
Brierley**

Drawing Title
Existing Site Plan


Scale
1:200@A1
1:400@A1
Date
24/06/2008
Checked by
AW

Job No.
F1905
Drawing No.
900
Rev.
-

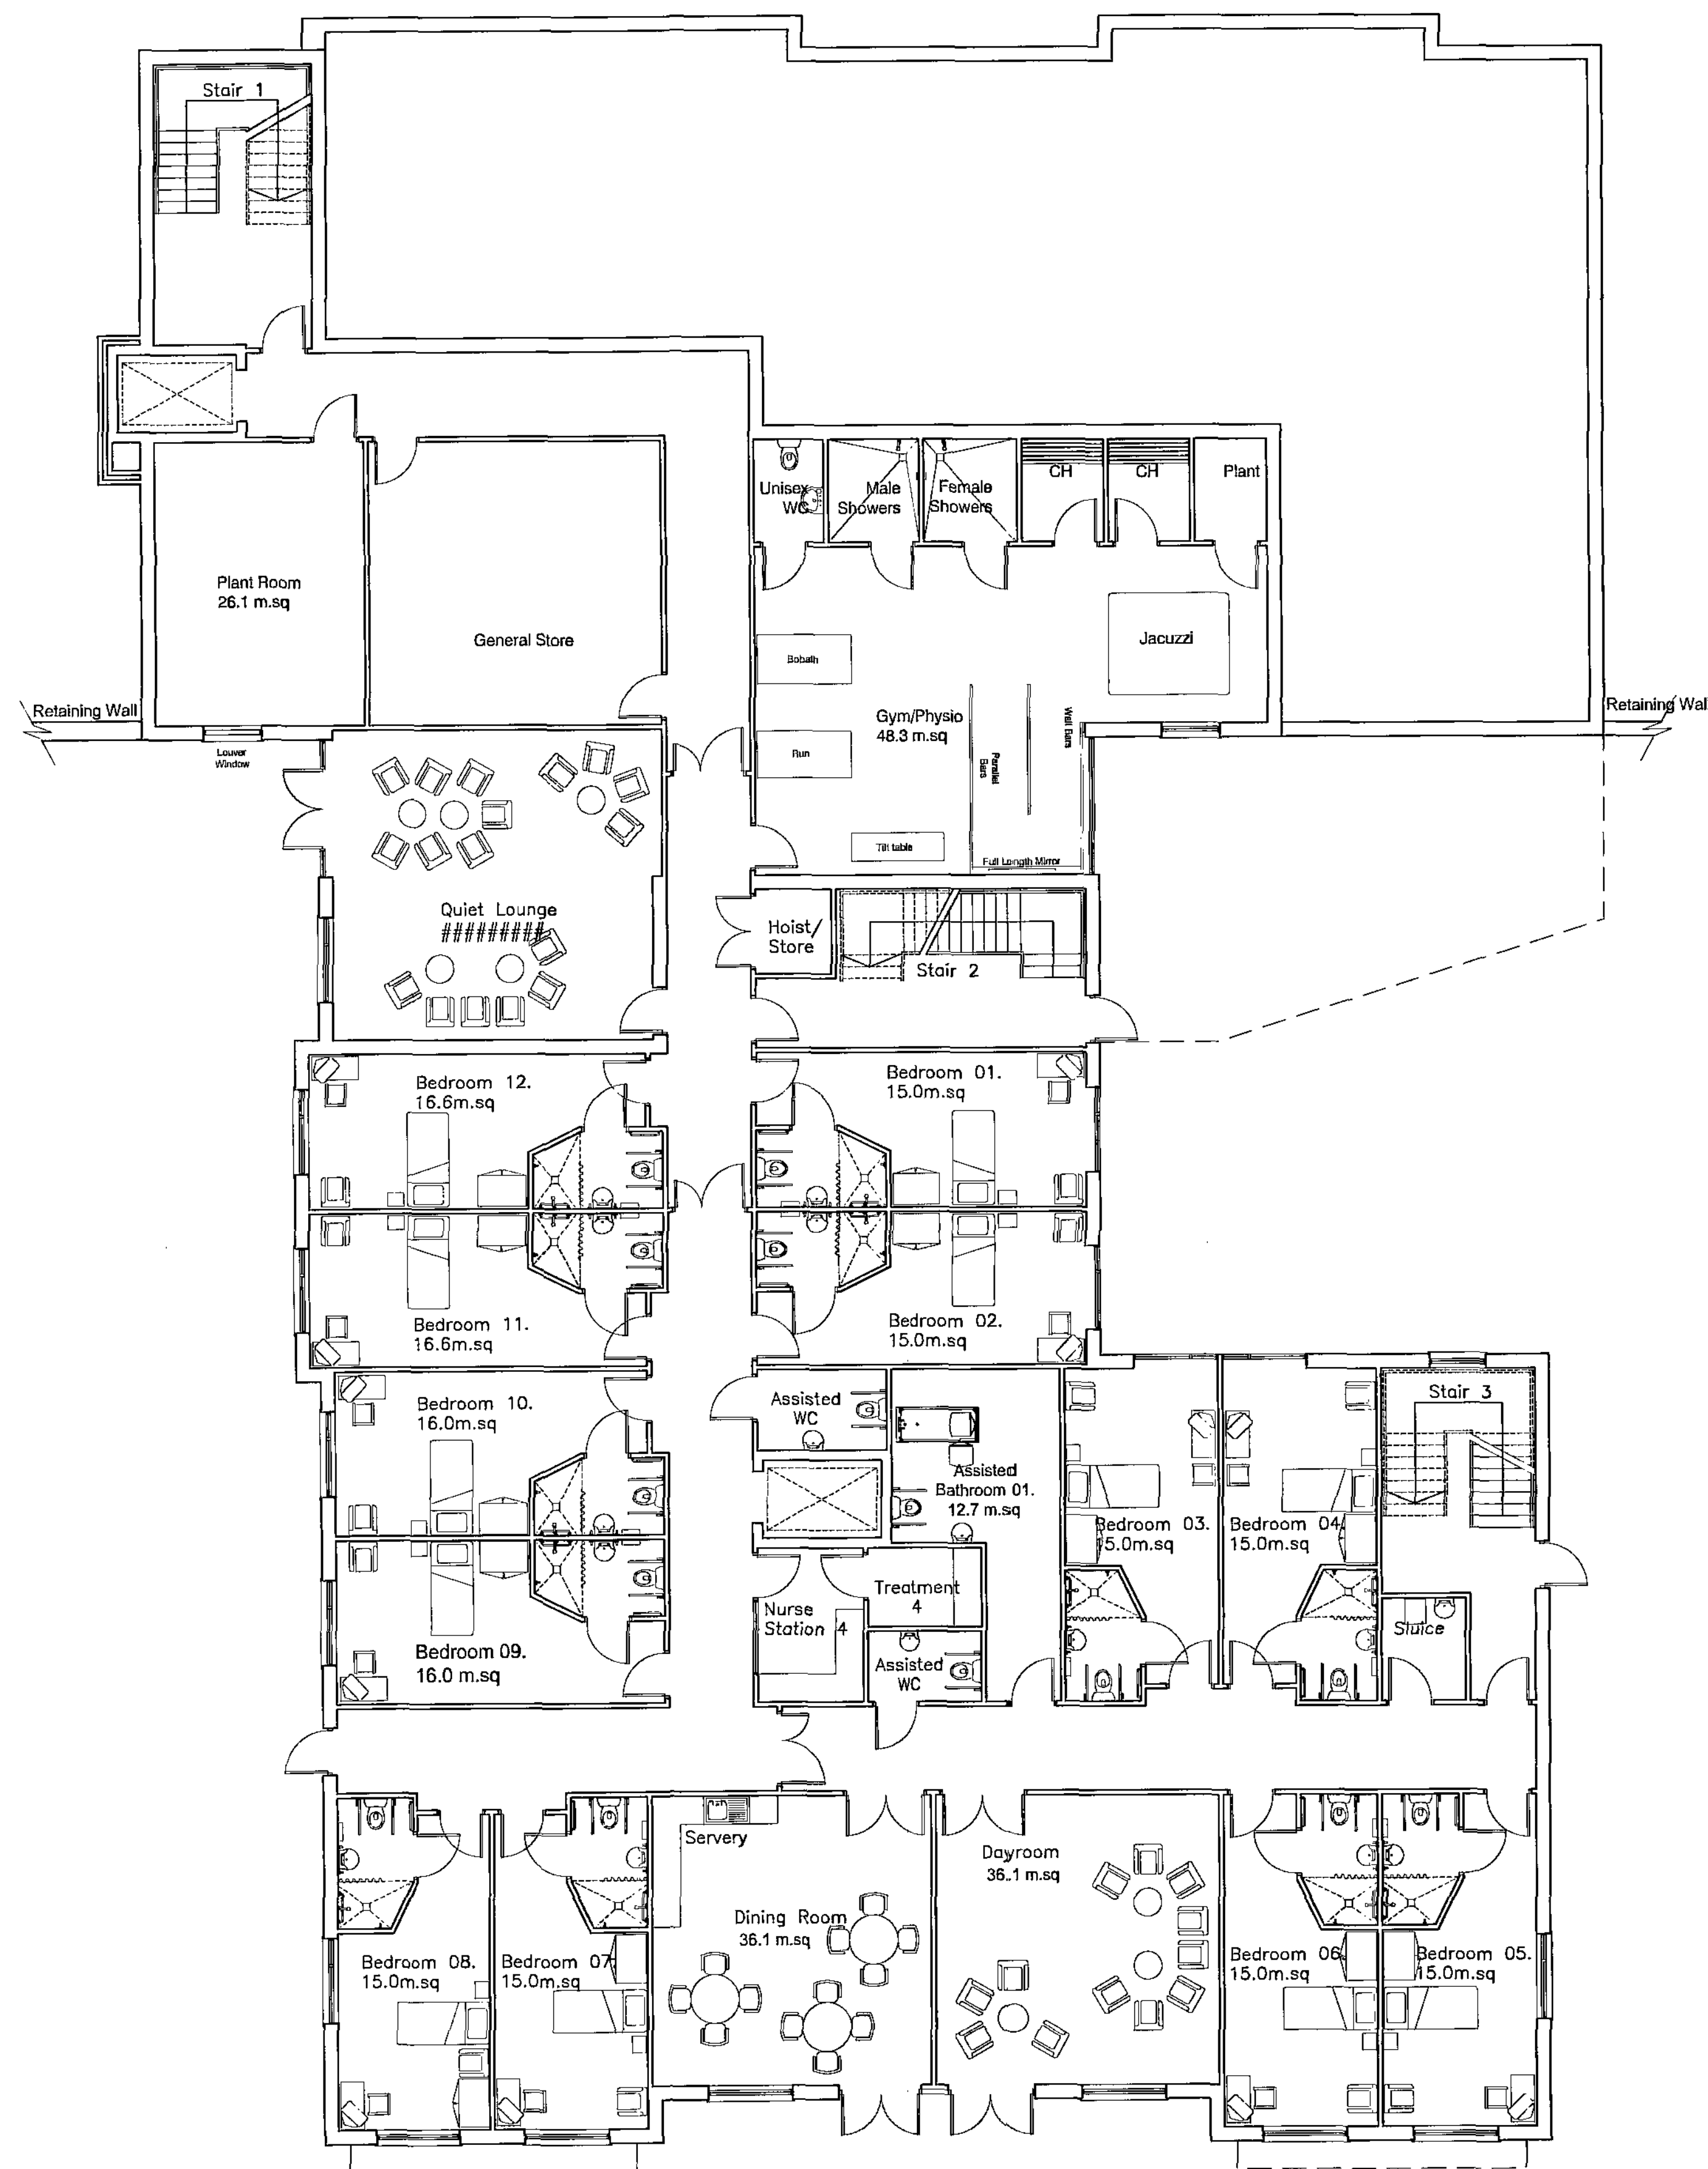

Lower Lower Ground Floor (level 1)

Care Home- 12 YPD Beds
Gross Area = 867.3 m.sq
Net Area = 855.9 m.sq
Dayspace = 116.6 m.sq
Dayspace/bed = 9.7 m.sq

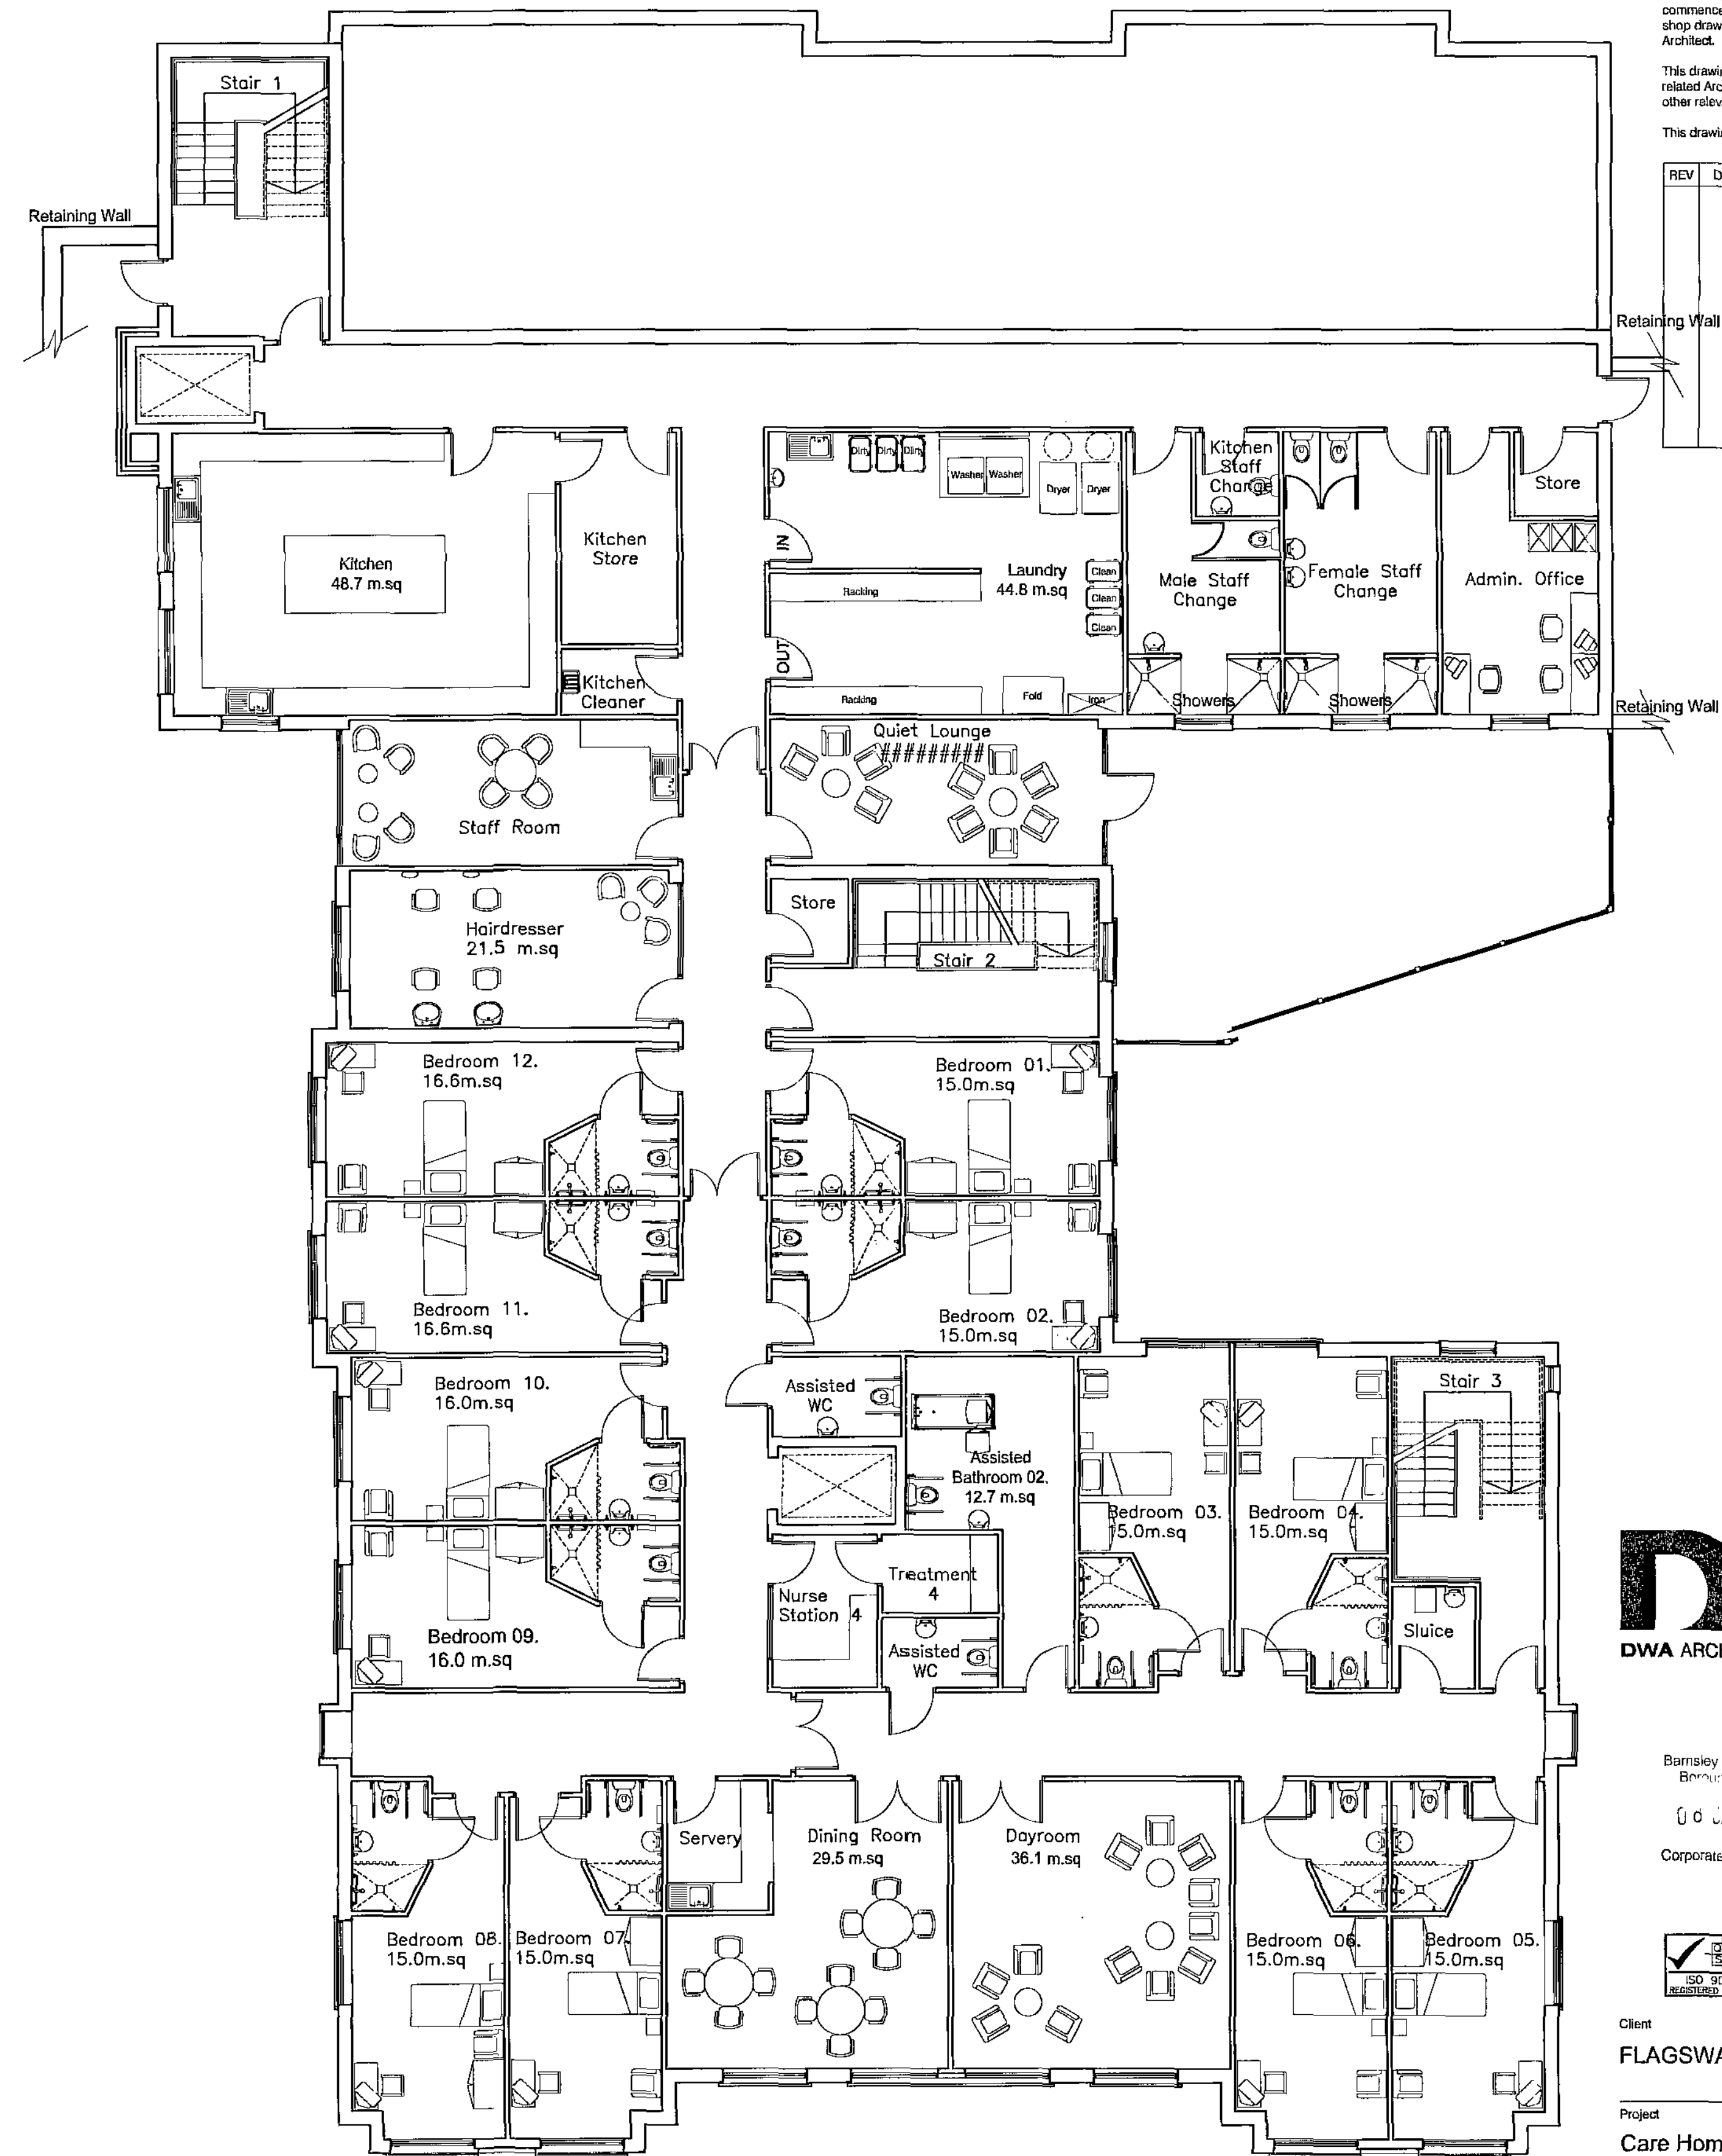

Lower Ground Floor (level 2)

Care Home- 12 Beds
Gross Area = 954.8 m.sq
Net Area = 902.2 m.sq
Dayspace = 86.9 m.sq
Dayspace/bed = 7.2 m.sq

Notes

Do not scale, use figured dimensions only.

All dimensions to be verified on site prior to the commencement of any work or the production of any shop drawing. All discrepancies to be reported to the Architect.

This drawing is to be read in conjunction with all related Architects and Engineer's drawings and any other relevant information.

This drawing is copyright of DWA Architects Ltd.

REV	DATE	REVISION	INITIALS



DWA
DWA ARCHITECTS

DWA Architects Ltd
35-36 Station Street
V024 140
Telephone: 01904 544400
Facsimile: 01904 544409
Email: info@dwa-architects.co.uk
Website: www.dwa-architects.co.uk

Barnsley Metropolitan
Borough Council

06 JAN 2009

Corporate Mail Room

  

Client

FLAGSWAN TWO

Project

Care Home Redevelopment
Bolinbroke House Common Road
Brierley

Drawing Title

Proposed Lower Lower Ground & lower
Ground Plans

Scale

1:100 @ A1
1:200 @ A3

Date

13/06/2008

Drawn by

aw/mm

Checked by

Job No.

F1905

Drawing No.

01

Rev.

-

Notes


Do not scale, use figured dimensions only.

All dimensions to be verified on site prior to the commencement of any work or the production of any shop drawing. All discrepancies to be reported to the Architect.

This drawing is to be read in conjunction with all related Architect's and Engineer's drawings and any other relevant information.

This drawing is copyright of DWA Architects Ltd.

REV	DATE	REVISION	INITIALS

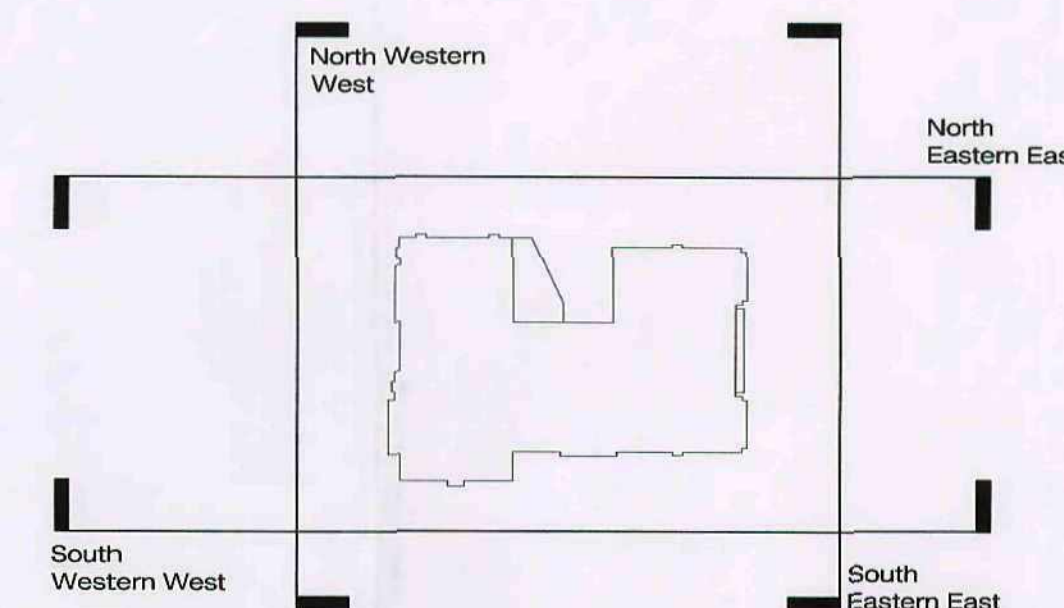

North Western Elevation

Materials Schedule

Render:

- ① Off White weber.pral render two coat sand/cement render
- ② Earth weber.pral render two coat sand/cement render

Timber Cladding:

- ③ Cedar Boarding natural colour

Stone:

- ④ Natural colour Stone

Roof:

- ⑤ Seedam roof

Flat Roof:

Trocal flat roofing membrane - grey finish

Rainwater Goods

Black upvc deep flow - rise and fall brackets
Black upvc downpipes

Windows/Doors

Double glazed Aluminium frames powder coated RAL 7012

Balconies/Juillettes

Galvanised mild steel powder coated RAL 7012



South Western Elevation


DWA
DWA ARCHITECTS

Barnsley Metropolitan
Borough Council

08 JAN 2009

Corporate Mail Room

DWA Architects Ltd
39 Blossom Street
York
YO24 1AQ
Telephone
01904 544400
Facsimile
01904 544449
Email
jon@dw-architects.co.uk
Website
www.dw-architects.co.uk

 

Client
FLAGSWAN TWO

Project
**Care Home Redevelopment
Bolinbroke House Common Road
Brierley**


Drawing Title
Proposed Elevations

Scale
1:100 @ A1
1:200 @ A3
Date
18/06/2008
Checked by
AW

Job No.
F1905
Drawing No.
03
Rev.
-



North Western Elevation

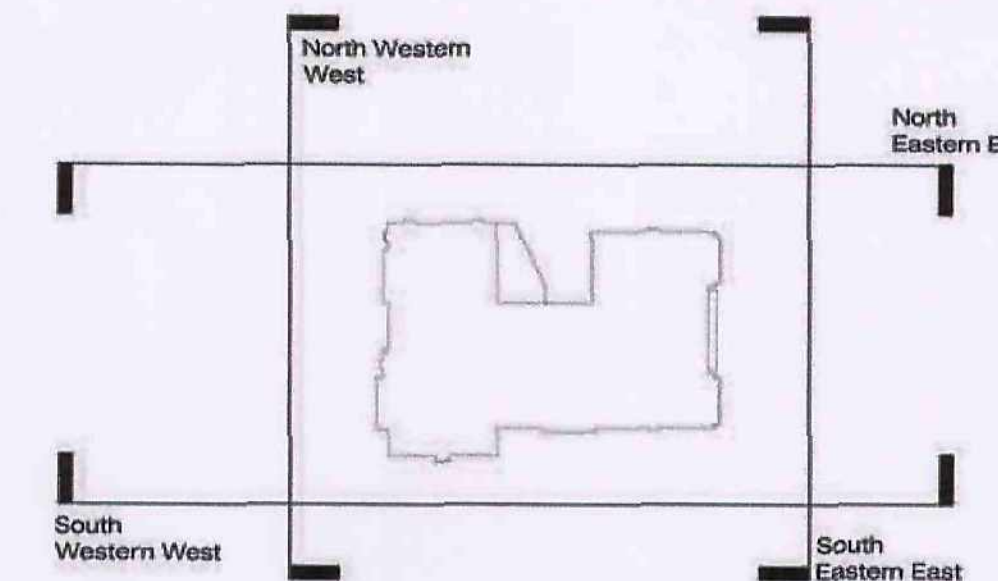

Notes
Do not scale, use figured dimensions only.
All dimensions to be verified on site prior to the commencement of any work or the production of any shop drawing. All discrepancies to be reported to the Architect.
This drawing is to be read in conjunction with all related Architect's and Engineer's drawings and any other relevant information.
This drawing is copyright of DWA Architects Ltd.

REV	DATE	REVISION	INITIALS

Materials Schedule

Render:

- ① Off White weber.pral render two coat sand/cement render
- ② Earth weber.pral render two coat sand/cement render

Timber Cladding:

- ③ Cedar Boarding natural colour

Stone:

- ④ Natural colour Stone

Roof:

- ⑤ Seedam roof

Flat Roof:

Trocal flat roofing membrane - grey finish

Rainwater Goods

Black upvc deep flow - rise and fall brackets
Black upvc downpipes

Windows/Doors

Double glazed Aluminium frames powder coated RAL 7012

Balconies/Juilettes

Galvanised mild steel powder coated RAL 7012



South Eastern Elevation

DWA
DWA ARCHITECTS

DWA Architects Ltd
20 Broomfield Street
Barnsley S70 2JG
Telephone: 01226 344400
Fax: 01226 344401
Email: info@dwa-architects.co.uk
Website: www.dwa-architects.co.uk

Barnsley Metropolitan
Borough Council

JAN 2009

Corporate Mail Room



Client

FLAGSWAN TWO

Project

Care Home Redevelopment
Bolinbroke House Common Road
Brierley

Drawing Title


Proposed Colour Elevations

Scale 1:100 @ A1
1:200 @ A3
Date 26/08/2008
Drawn by mm Checked by

Job No. F1905 Drawing No. 05 Rev. -



South Eastern Elevation

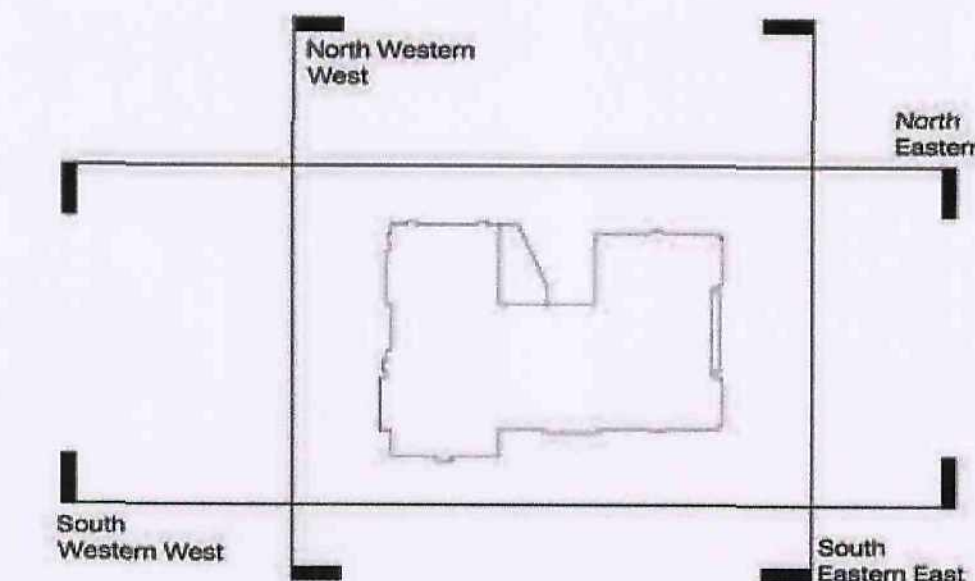

Notes
Do not scale, use figured dimensions only.
All dimensions to be verified on site prior to the commencement of any work or the production of any shop drawing. All discrepancies to be reported to the Architect.
This drawing is to be read in conjunction with all related Architect's and Engineer's drawings and any other relevant information.
This drawing is copyright of DWA Architects Ltd.

REV	DATE	REVISION	INITIALS

Materials Schedule

Render:

- ① Off White weber.pral render two coat sand/cement render
- ② Earth weber.pral render two coat sand/cement render

Timber Cladding:

- ③ Cedar Boarding natural colour

Stone:

- ④ Natural colour Stone

Roof:

- ⑤ Seedam roof

Flat Roof:

Trocal flat roofing membrane - grey finish

Rainwater Goods

Black upvc deep flow - rise and fall brackets
Black upvc downpipes

Windows/Doors

Double glazed Aluminium frames powder coated RAL 7012

Balconies/Juillettes

Galvanised mild steel powder coated RAL 7012



North Eastern Elevation

DWA
DWA ARCHITECTS

DWA Architects Ltd
218 Whitton Street
Barnley
YO10 1AG
Telephone: 0115 941 1000
Fax: 0115 941 1001
Email: info@dwa-architects.co.uk
Website: www.dwa-architects.co.uk

Barnley Metropolitan
Borough C.

08 JAN 2008

Corporate Mail Room



Client

FLAGSWAN TWO

Project

Care Home Redevelopment
Bolinbroke House Common Road
Brierley

Drawing Title

Proposed Colour Elevations

Scale: 1:100 @ A1
1:200 @ A3
Date: 26/08/2008
Drawn by: rm
Checked by:

Job No. F1905
Drawing No. 06
Rev. -

Notes


Do not scale, use figured dimensions only.

All dimensions to be verified on site prior to the commencement of any work or the production of any shop drawing. All discrepancies to be reported to the Architect.


This drawing is to be read in conjunction with all related Architect's and Engineer's drawings and any other relevant information.

This drawing is copyright of DWA Architects Ltd.

REV	DATE	REVISION	INITIALS

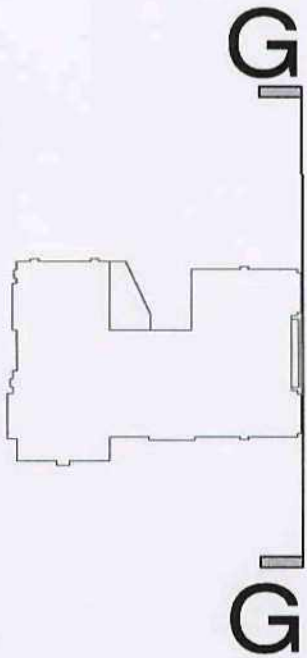

--- Existing building (to be removed) and ground levels (that will be altered)

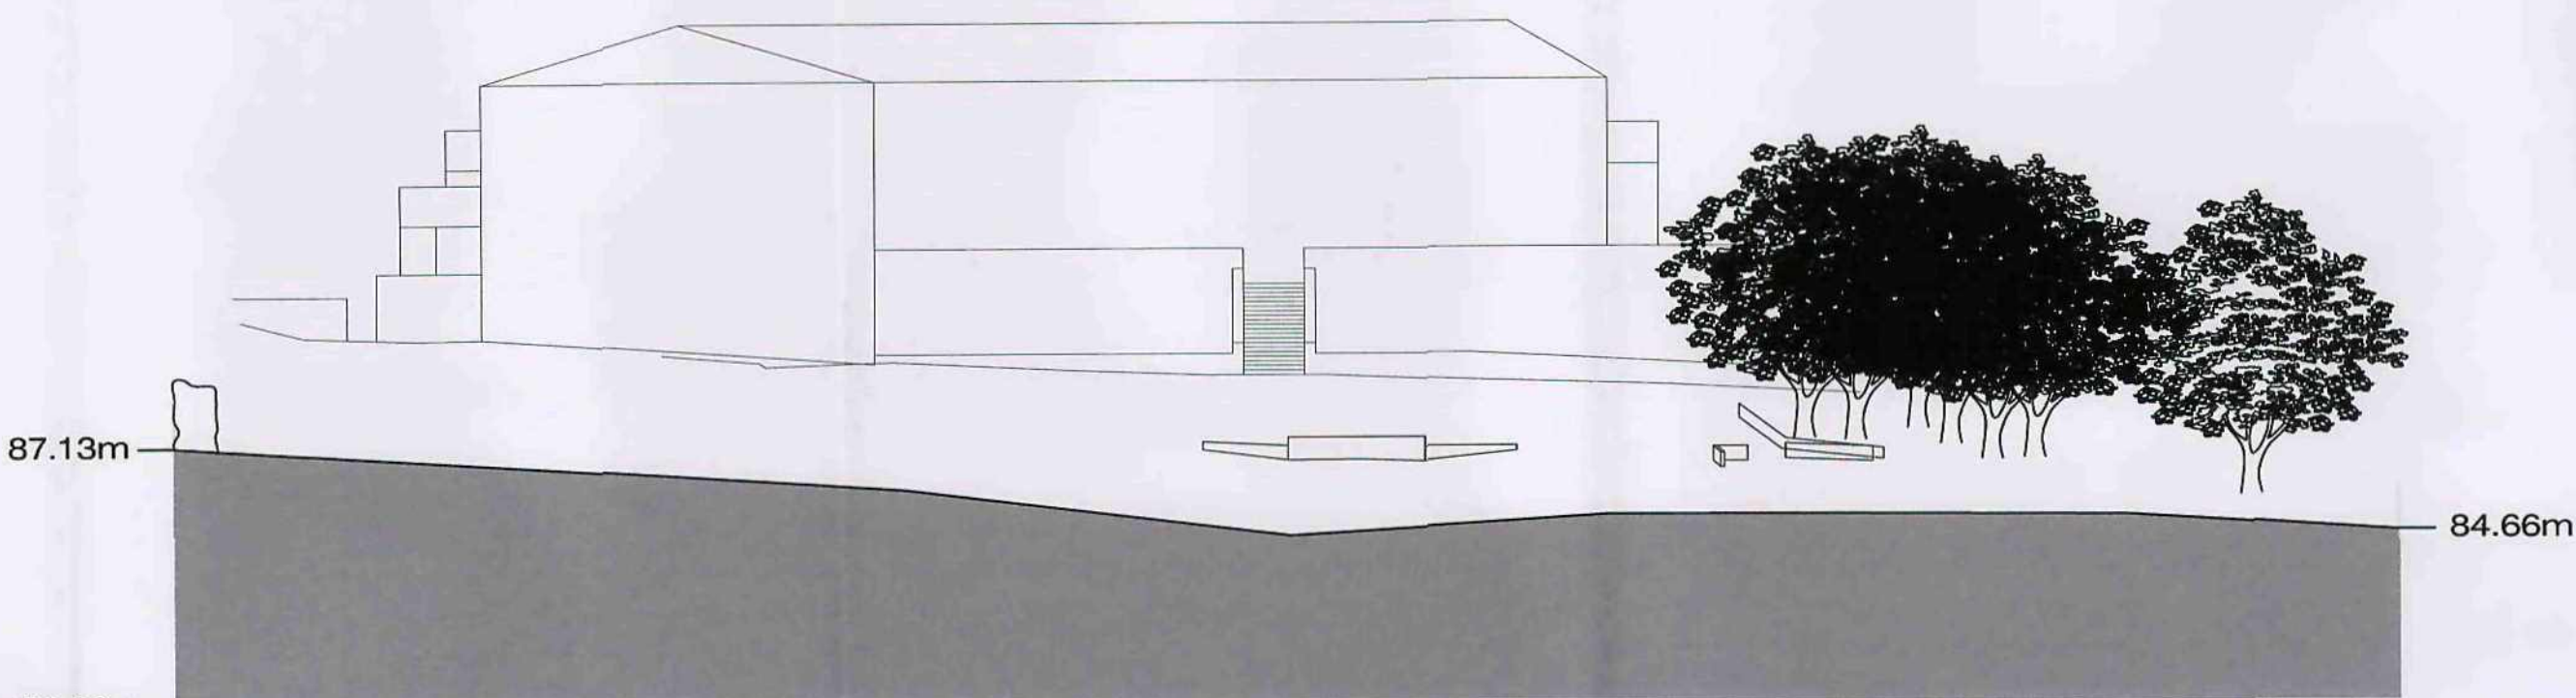

Existing Section G-G



Proposed Section G-G

DWA
DWA ARCHITECTS

DWA Architects Ltd
39 Blossom Street
York
YO24 1AQ
Telephone
01904 544400
Facsimile
01904 544449
Email
york@dwa-architects.co.uk
Website
www.dwa-architects.co.uk

Barnesley Metropolitan
Borough Council

08 JAN 2009

Corporate logo




Client
FLAGSWAN TWO

Project
**Care Home Redevelopment
Bolinbroke House Common Road
Brierley**

Drawing Title
Existing and Proposed Site Sections

Scale
1:200 @ A1
1:400 @ A3
Date
18/06/2008
Checked by
AW

Job No.
F1905
Drawing No.
903
Rev.
-

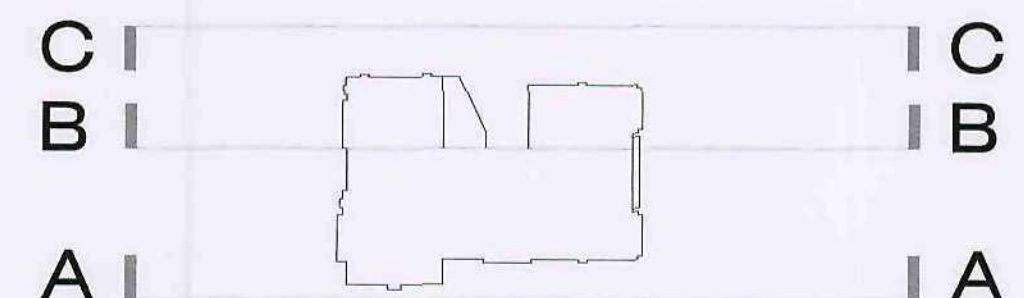

All dimensions to be verified on site prior to the commencement of any work or the production of any shop drawing. All discrepancies to be reported to the Architect.


This drawing is to be read in conjunction with all related Architects and Engineers drawings and any other relevant information.

This drawing is copyright of DWA Architects Ltd.

REV	DATE	REVISION	INITIALS



Section A-A

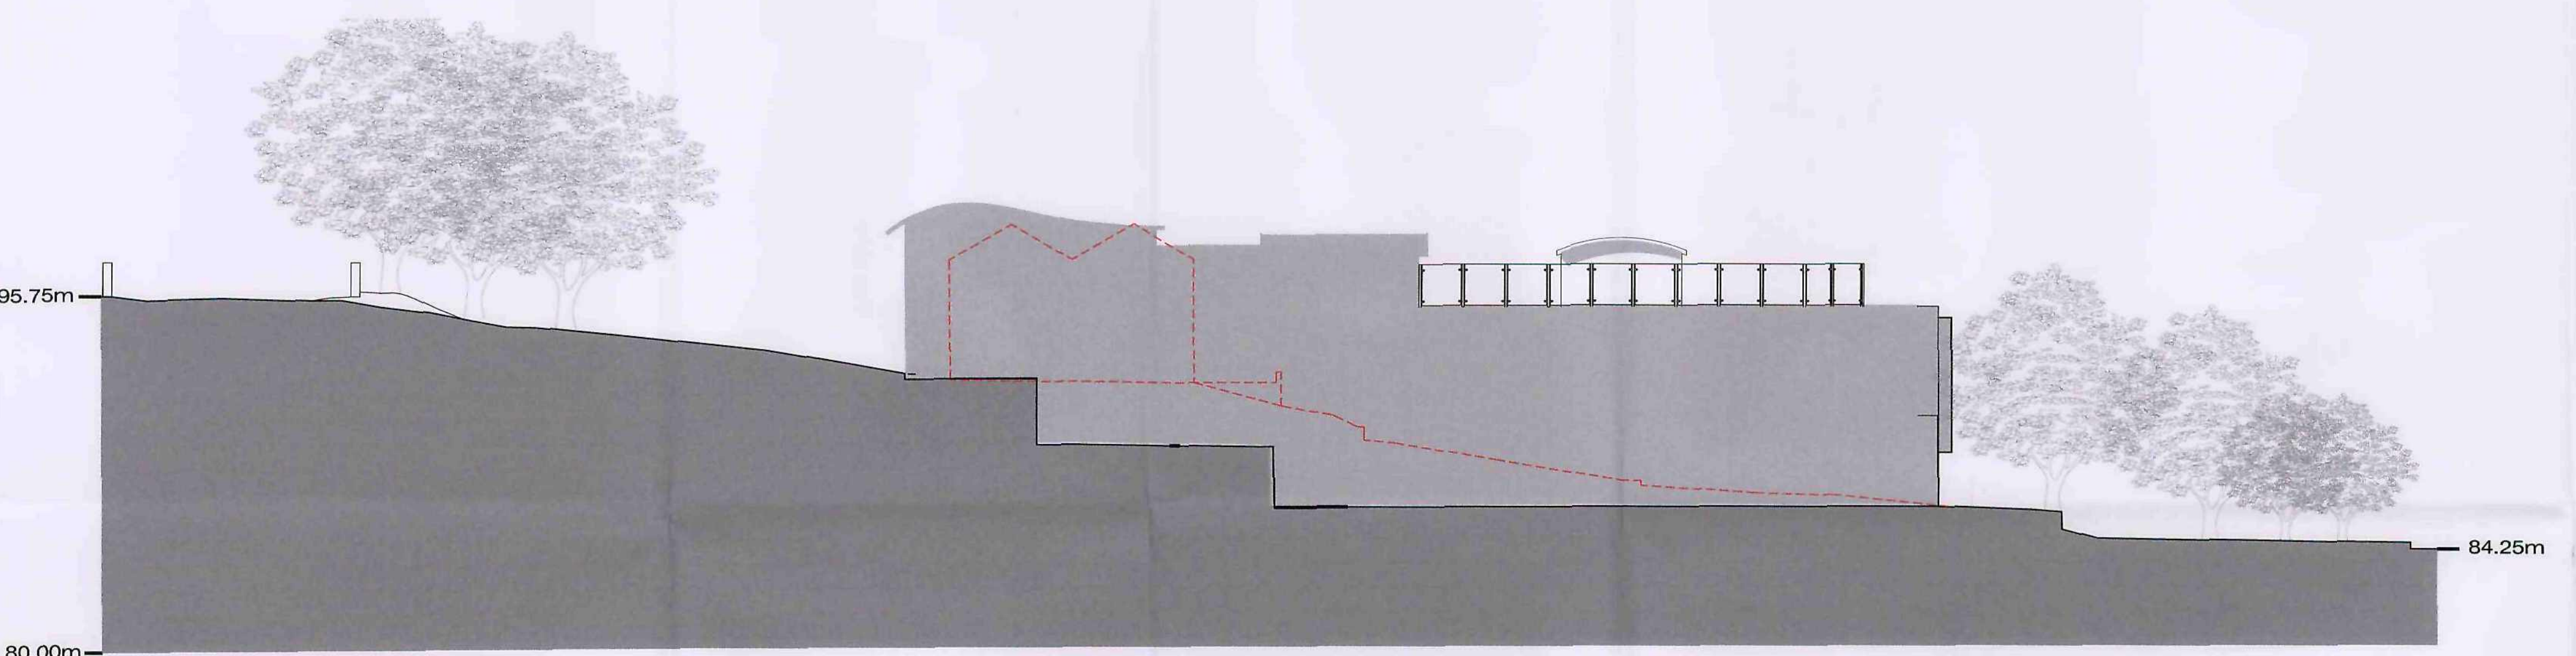

Section A-A




Section C-C

DWA
DWA ARCHITECTS

DWA Architects Ltd
39 Blossom Street
York
YO24 1AQ
Telephone
01904 544400
Facsimile
01904 544449
Email
york@dwa-architects.co.uk
Website
www.dwa-architects.co.uk

Barnsley Metropolitan
Borough Council
08 JAN 2009
Corporate plan 1000

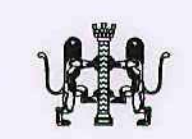

Client
FLAGSWAN TWO

Project
**Care Home Redevelopment
Bolinbroke House Common Road
Brierley**

Drawing Title
Proposed Site Sections

Scale
1:200@A1
1:400@A3
Date
24/06/2008
Drawn by
AW
Checked by
Job No.
F1905
Drawing No.
902
Rev.

All dimensions to be verified on site prior to the commencement of any work or the production of any shop drawing. All discrepancies to be reported to the Architect.

This drawing is to be read in conjunction with all related Architects and Engineers drawings and any other relevant information.


This drawing is copyright of DWA Architects Ltd.

REV	DATE	REVISION	INITIALS

KEY TO SYMBOLS:

	outline of existing building to be demolished
	existing trees to be retained
	Trees Root Protection Area
	Trees to be removed
	Proposed Trees

COMMON ROAD

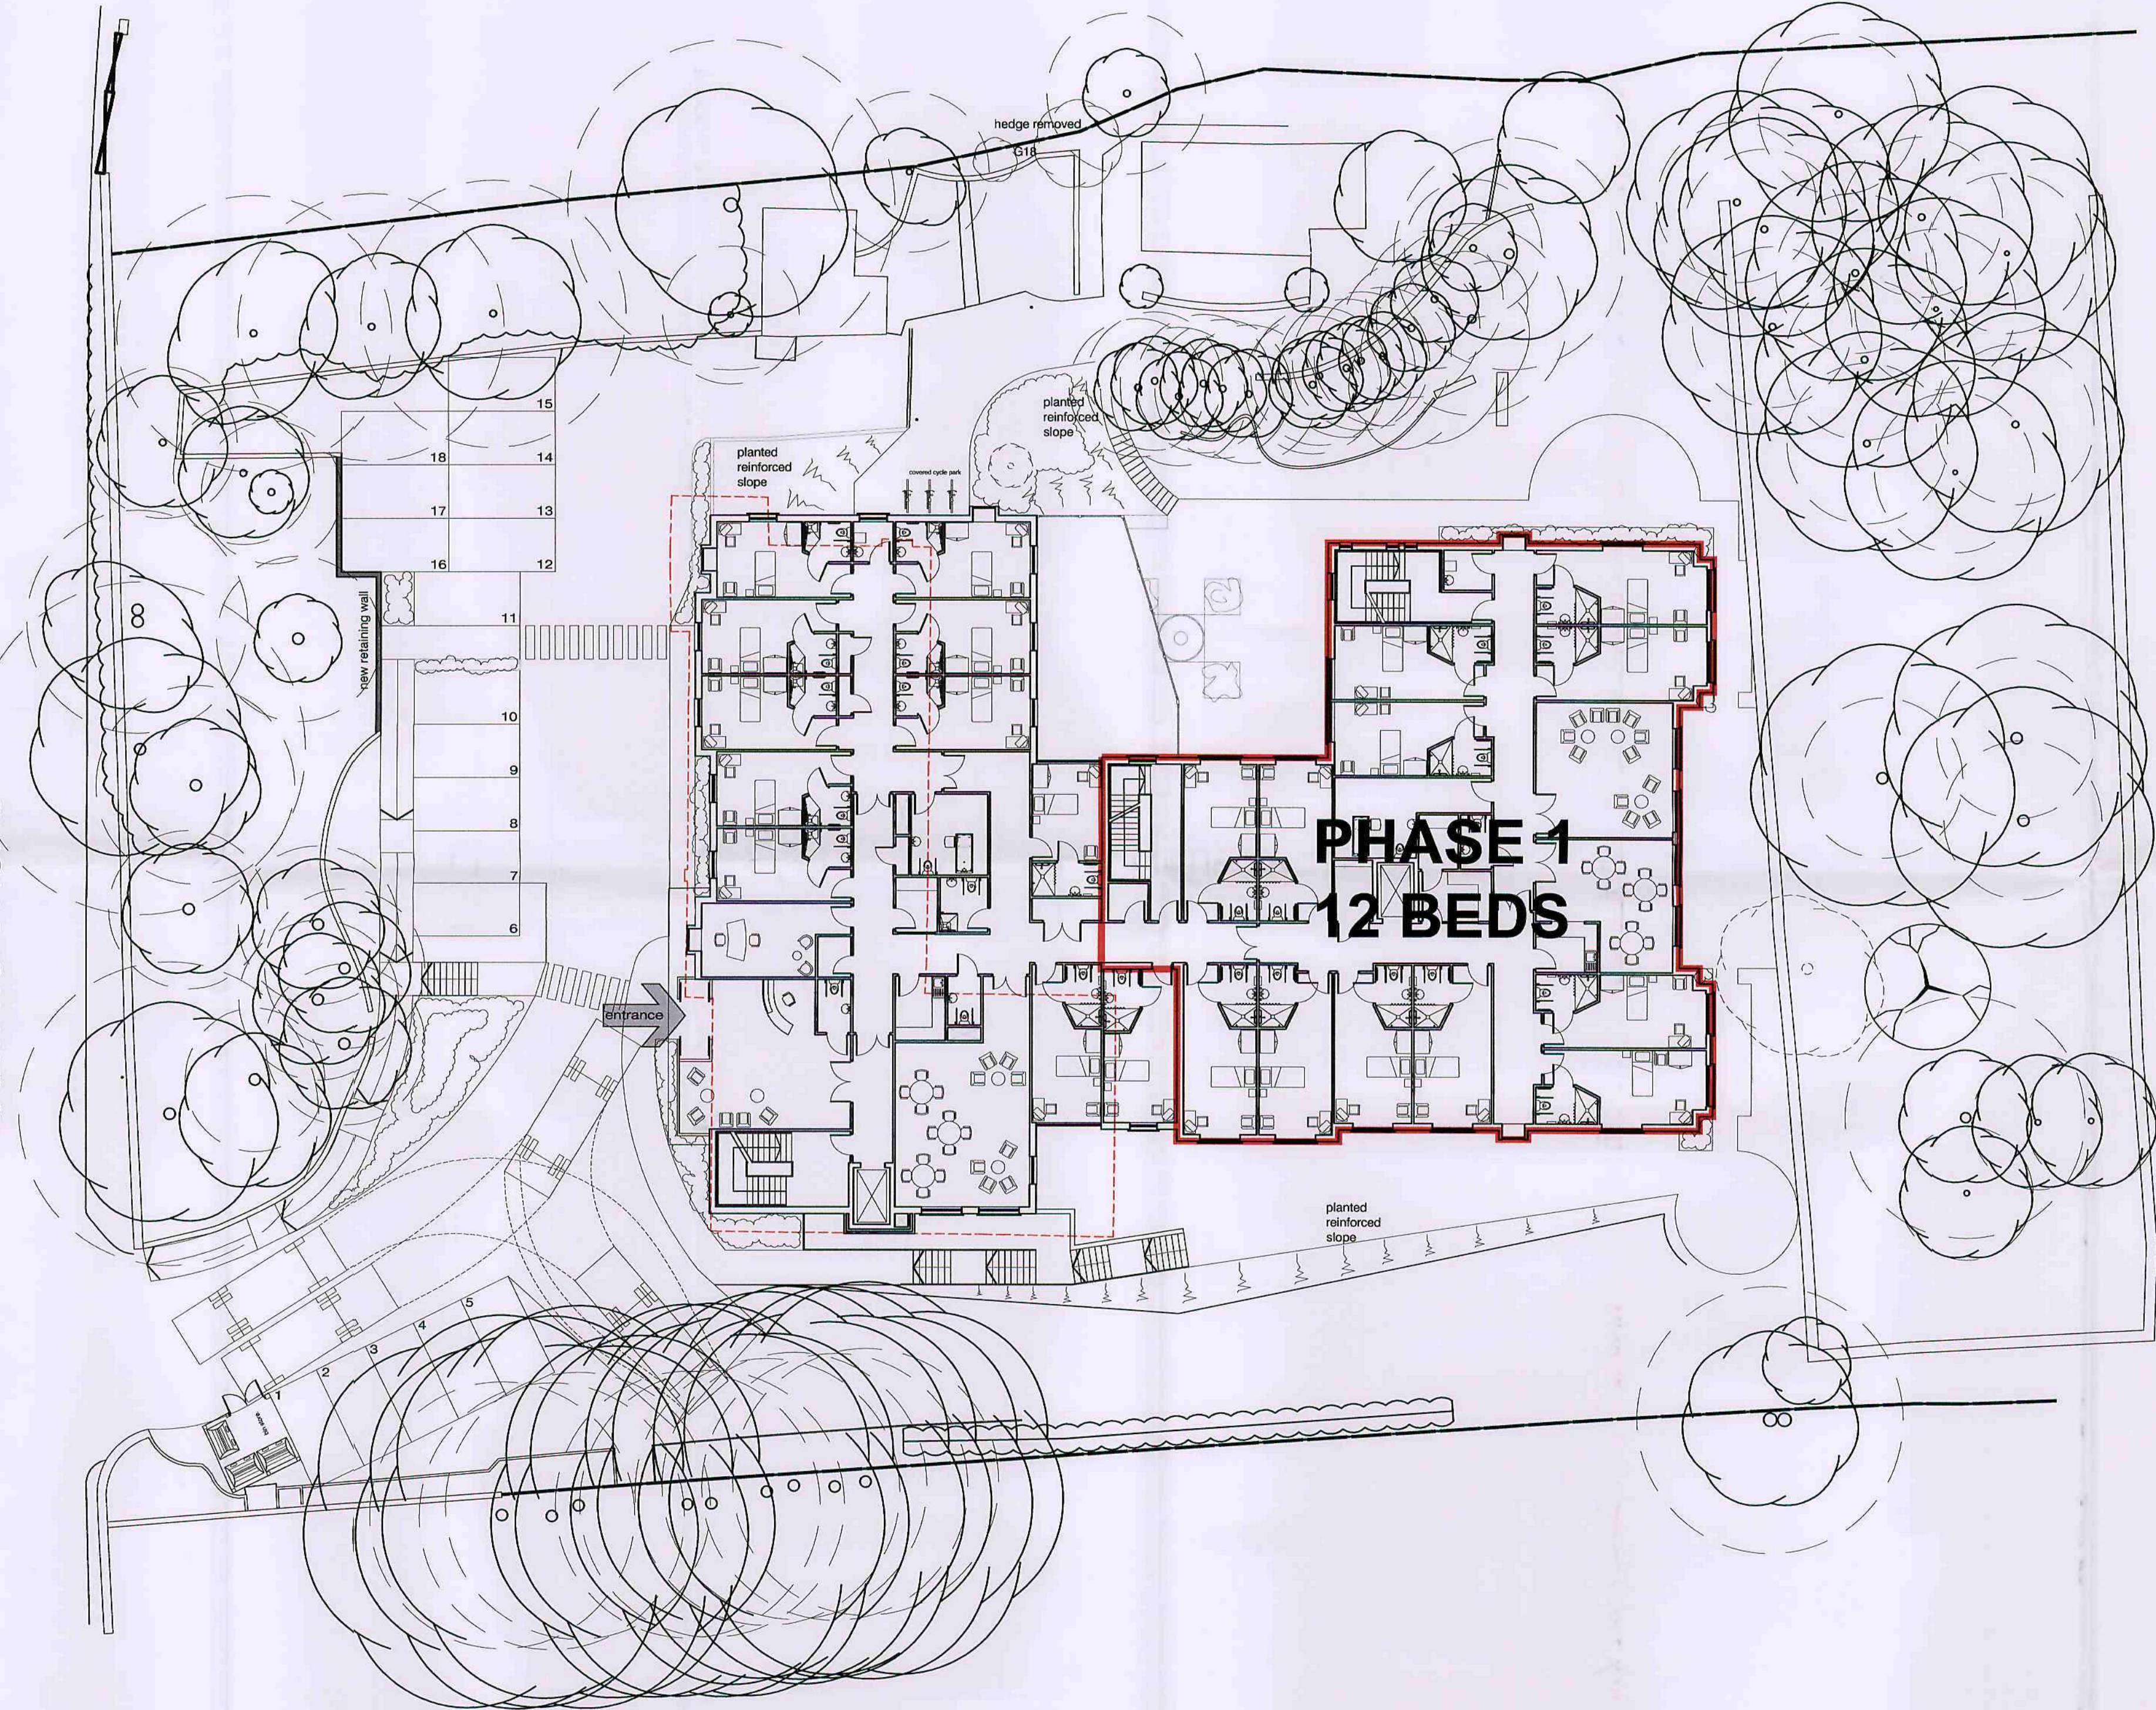

DWA
DWA ARCHITECTS

Barnsley Metropolitan
Borough Council

08 JAN 2009

Corporate Mail Room

DWA Architects Ltd
39 Blossom Street
York
YO24 1AQ
Telephone
01904 544400
Facsimile
01904 544449
Email
jen@dw-architects.co.uk
Website
www.dwa-architects.co.uk



Client

FLAGSWAN TWO

Project

Care Home Redevelopment
Bolinbroke House Common Road
Brierley

Drawing Title

Proposed Site Plan
(showing ground floor plan)

Scale 1:200@A1 Date 24/06/2008

Drawn by AW Checked by

Job No. F1905 Drawing No. 901 Rev. -