


The general contractor is responsible for the verification of all dimensions on site and the architect is to be informed of any discrepancy.

The status of information contained in a computer copy of this drawing shall be limited to that conveyed by the paper copy.


Revisions:
Rev A

Layout updated to be based on topographical survey. Elevations added also. Drawing status updated to show approval.
13.10.2008
RJ


Rev B
Drawing updated in line with planners comments on the 19th December 2008.
[plot 1 handed].
08.01.2009
RJ

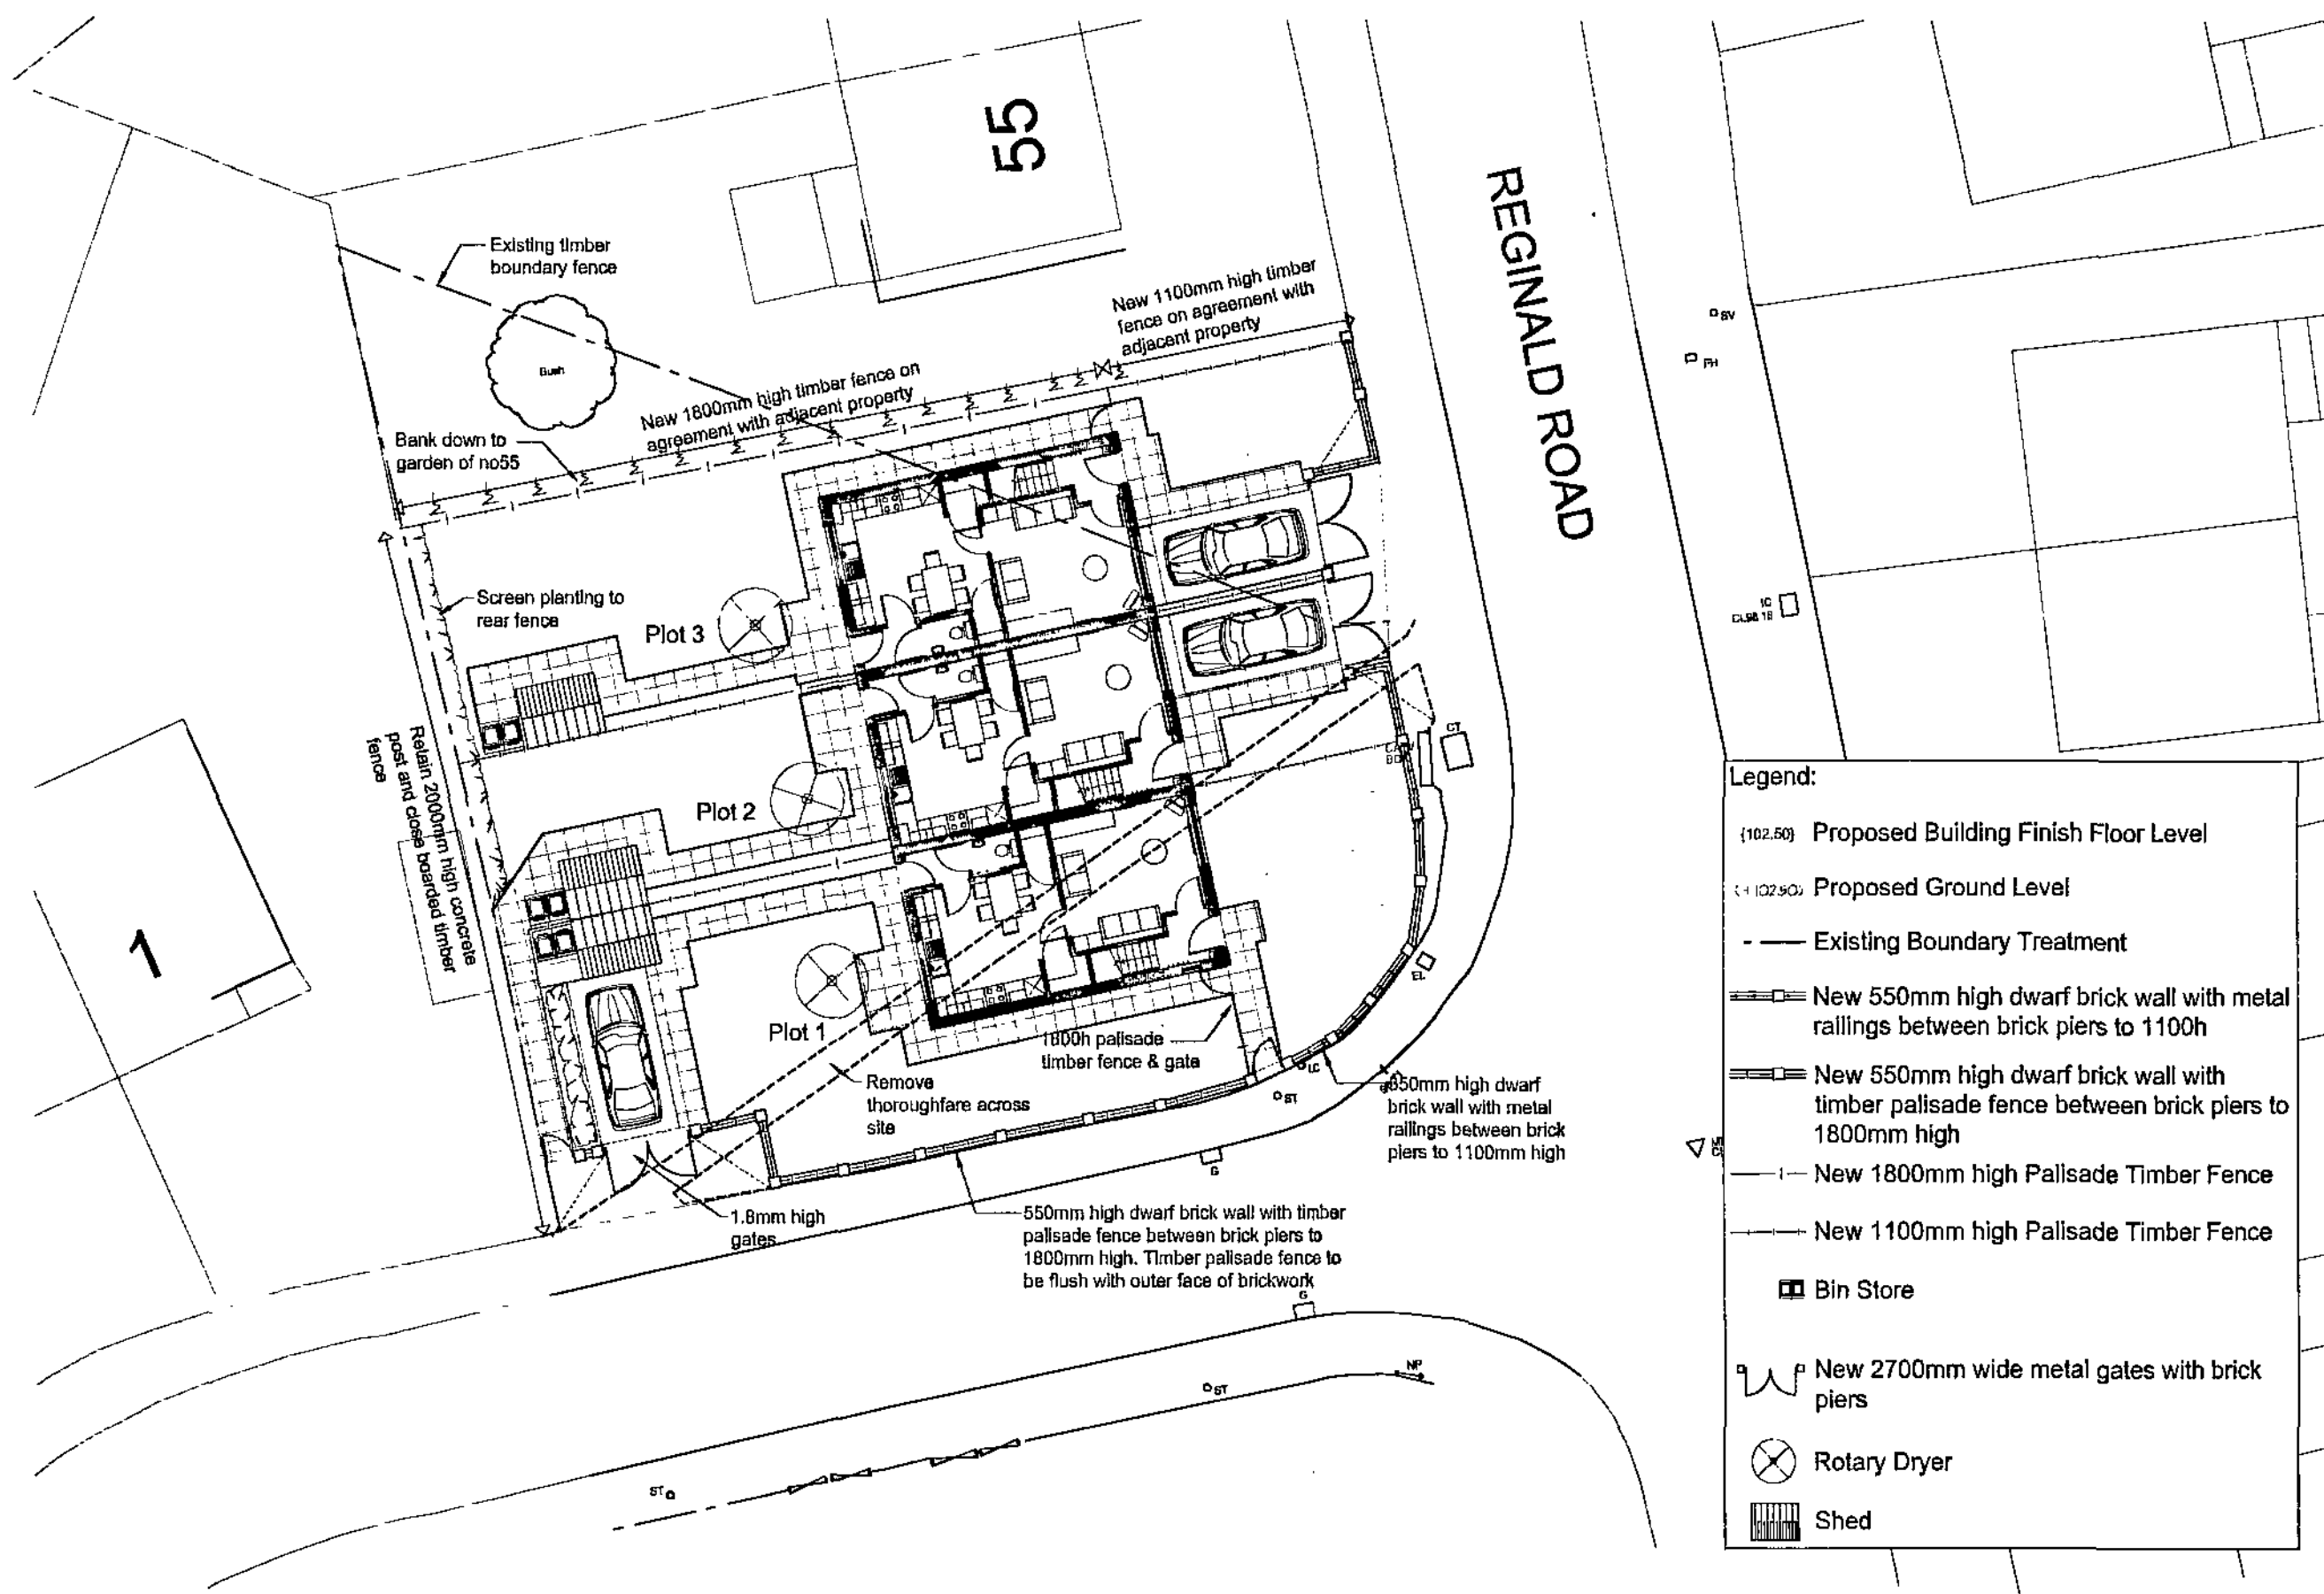


Site 7 Site Plan (Scale 1:200)

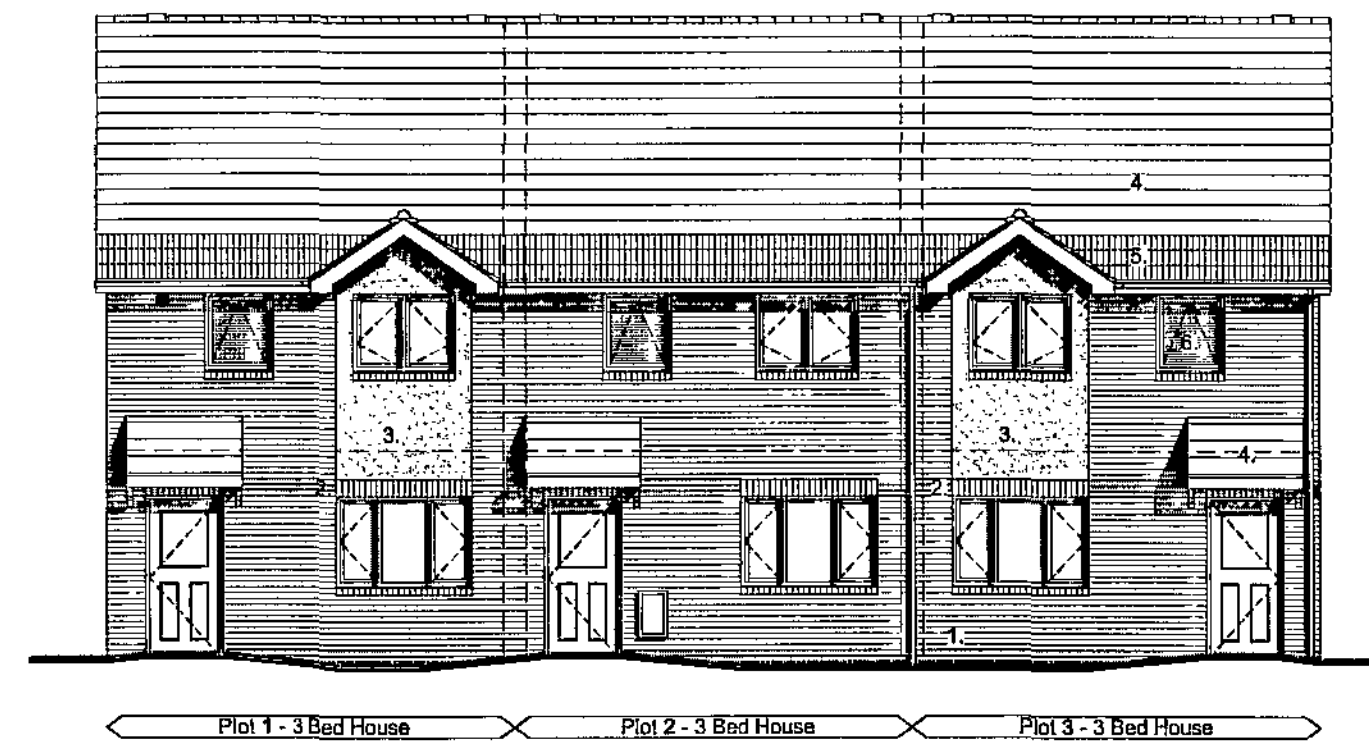


North East Front Elevation

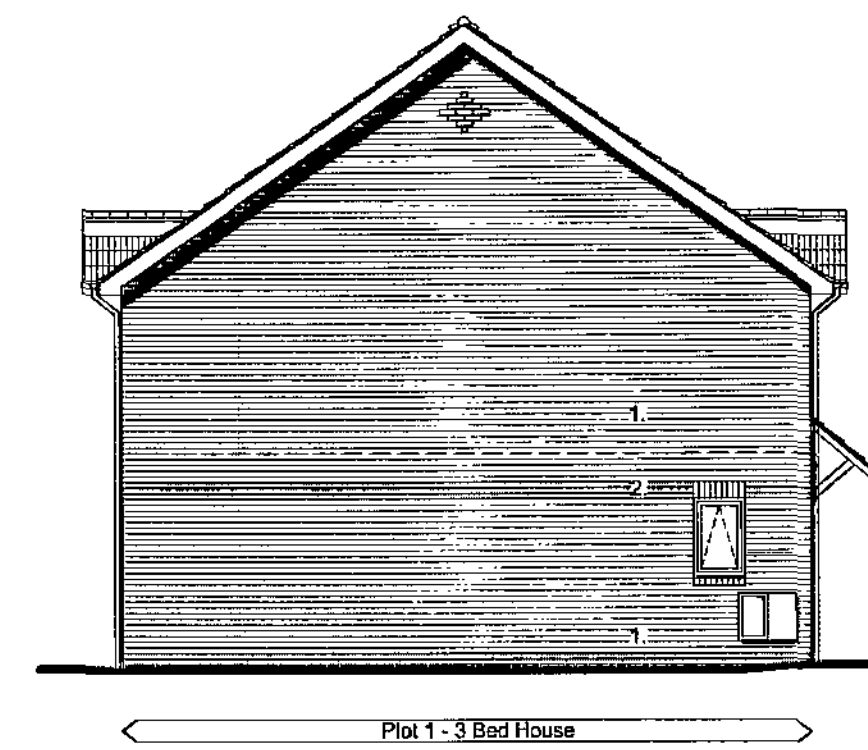

South East Elevation

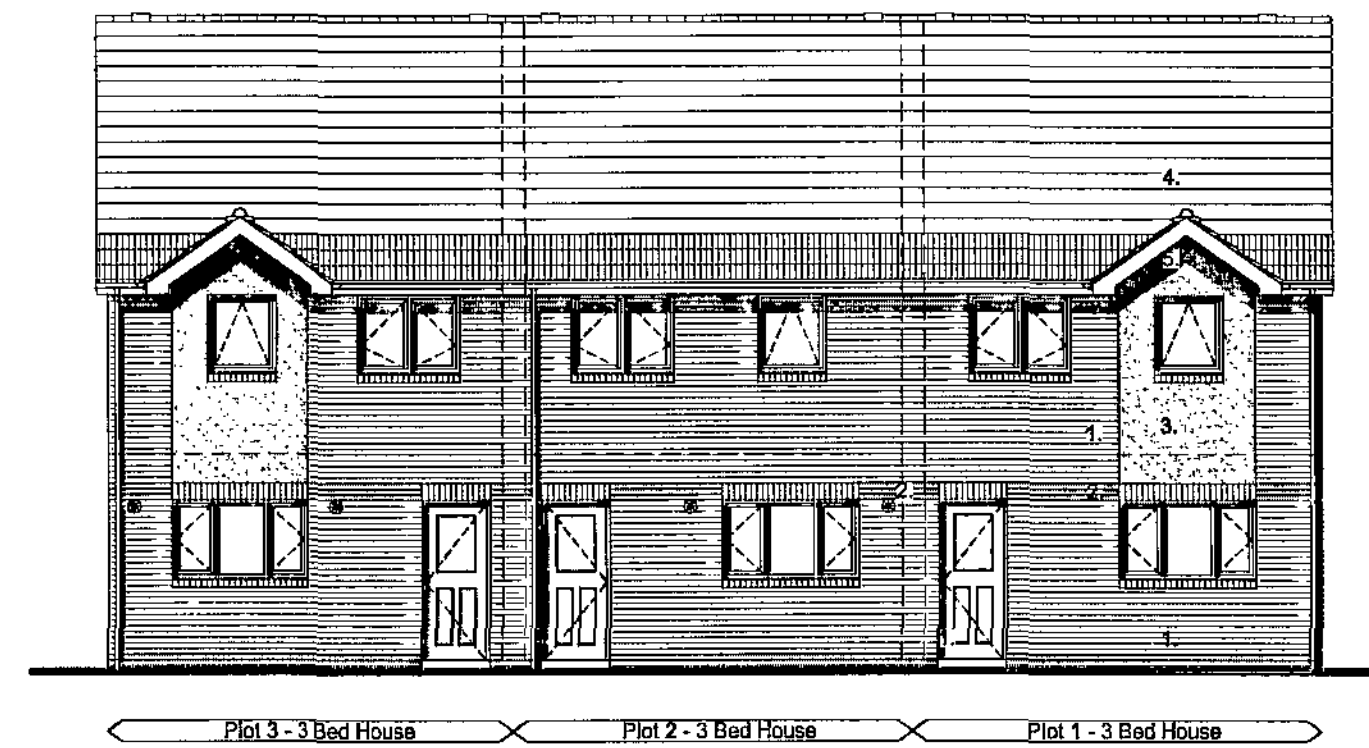


South West Rear Elevation


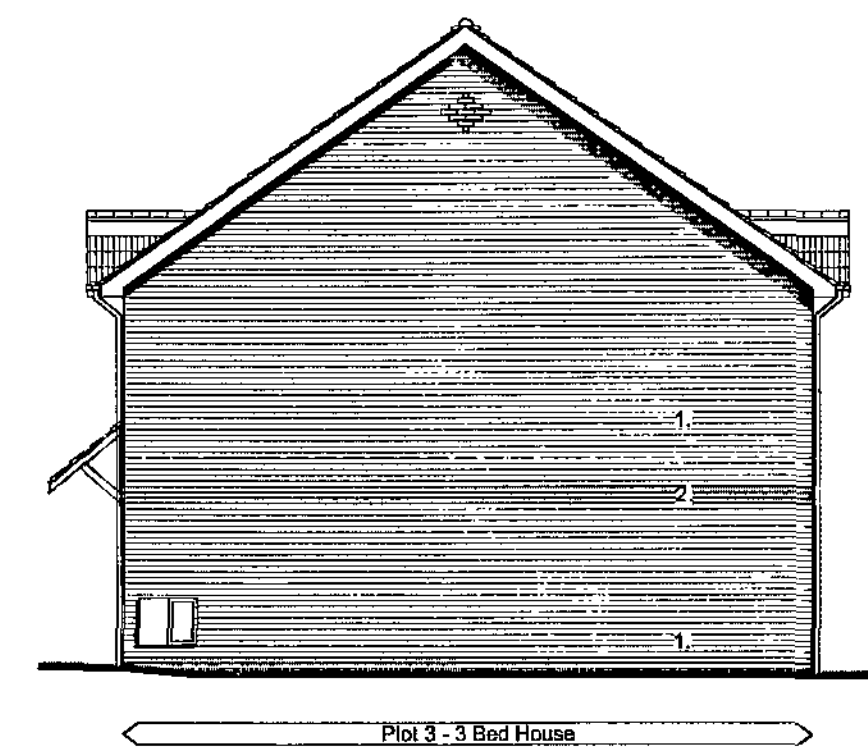


North West Elevation



Elevations (Scale 1:100)

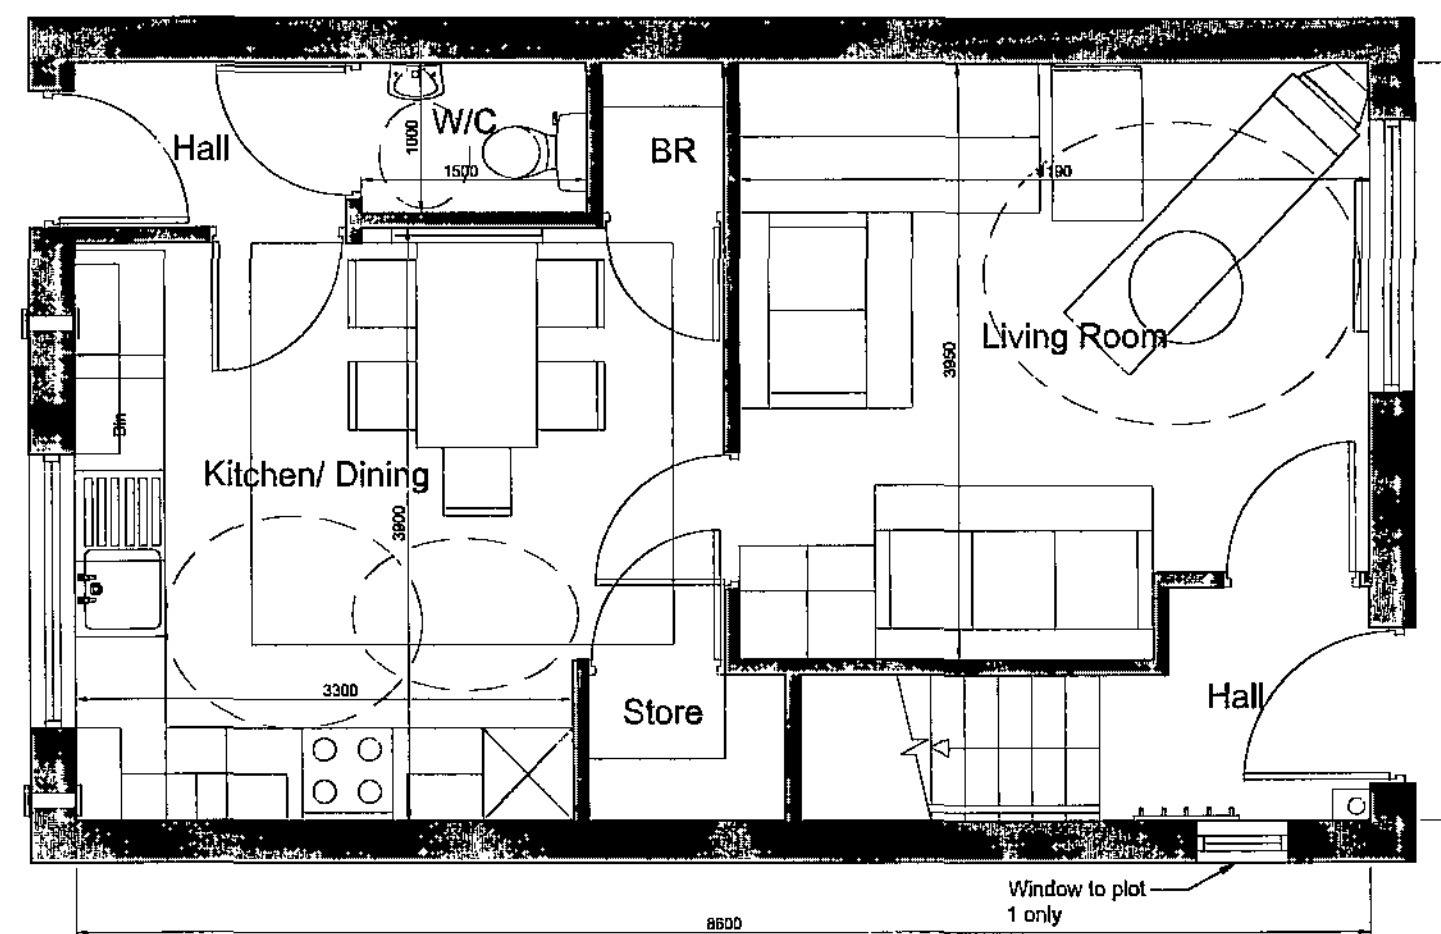

3B5P 2 Storey House (Scale 1:50)

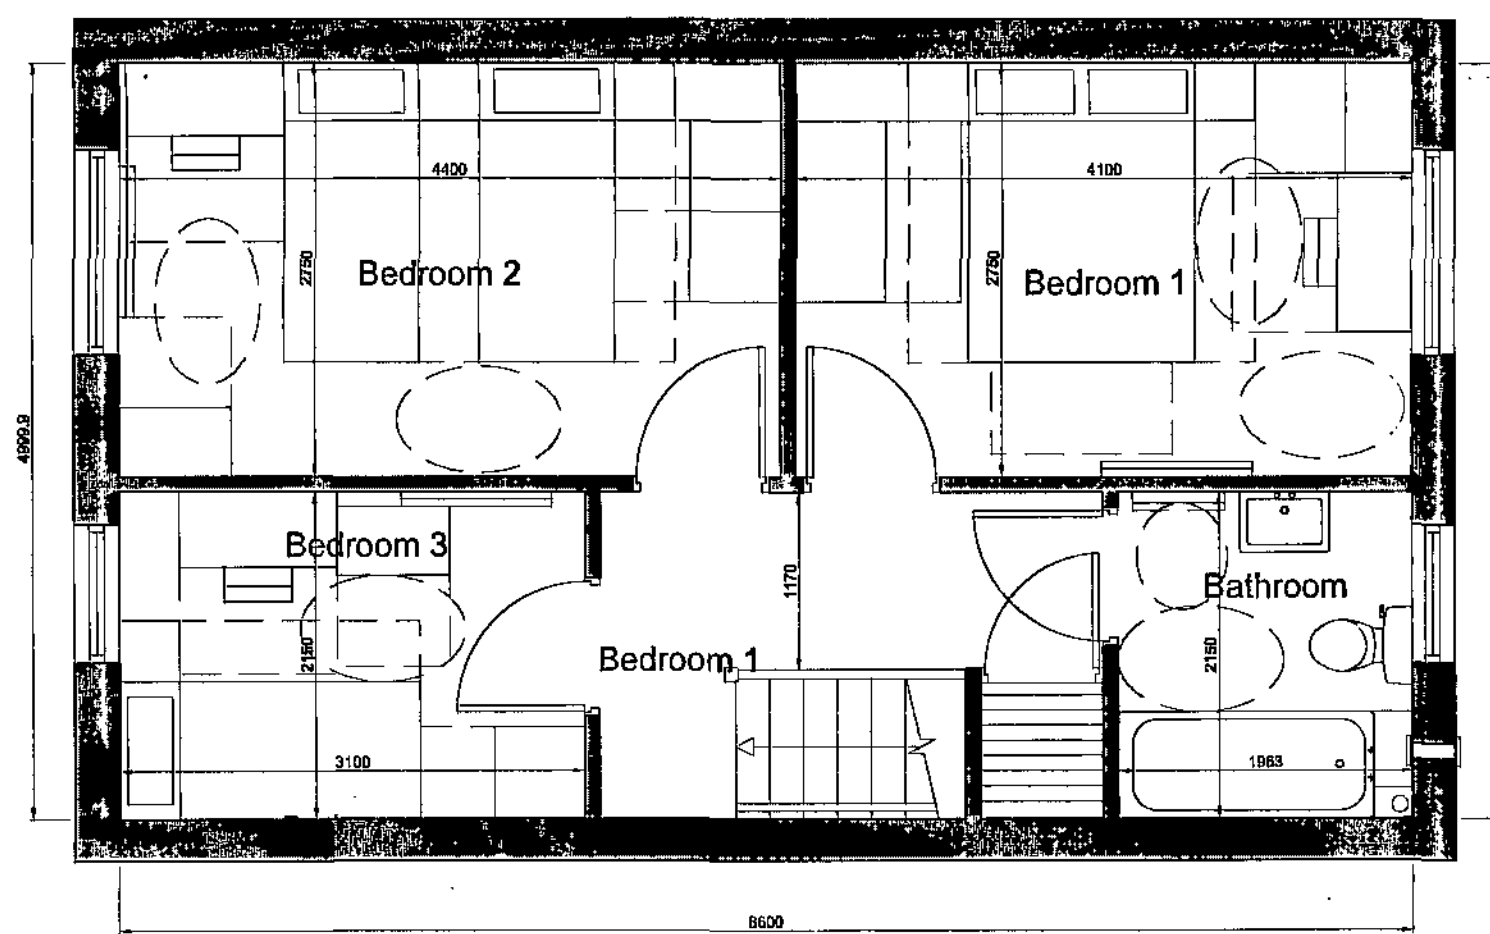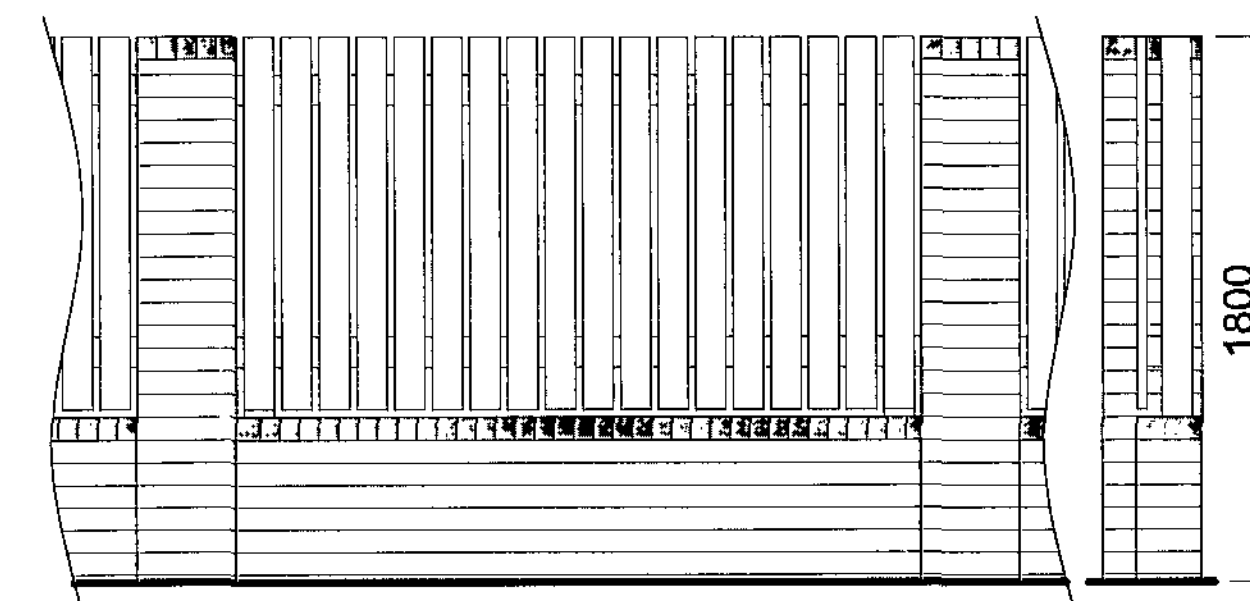


Fencing Details (Scale 1:25)

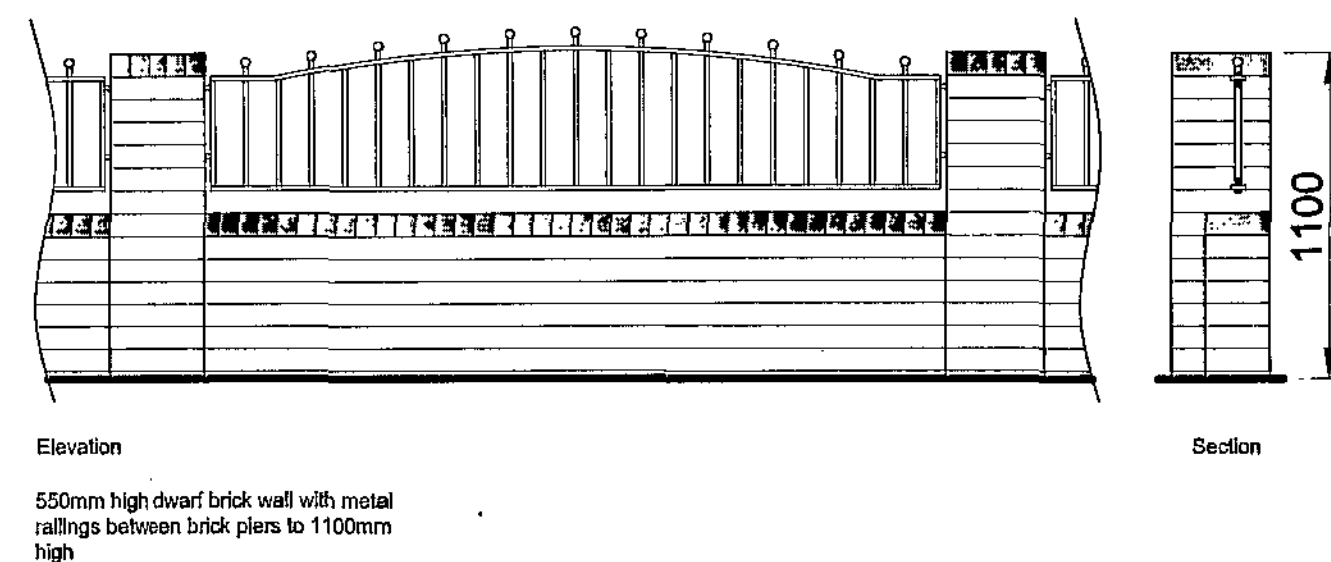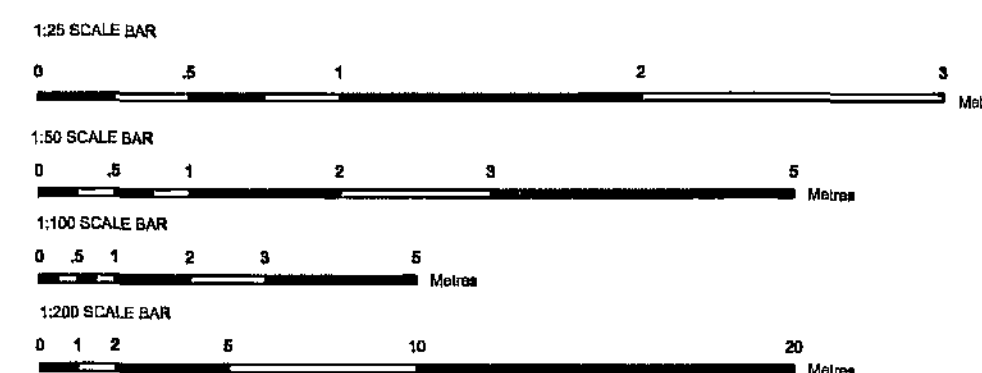

Schedule of Accommodation
3no. 3 bed 5 person house - 86m² (925ft²)

Site Layout
3no. 3 bed House
Birch Rd. / Reginald Rd.
Kendray
Infill site 7

Woodhall, Woodhall Lane, Leeds LS28 5NY. TEL. 0113 239 3414. FAX 0113 256 9688. E-Mail: architects@acanthuswsm.com

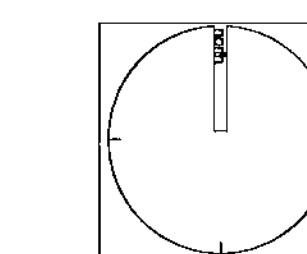

drawing status
approval
construction
preliminary
record
information
comment
tender

Barnsley Metropolitan Borough Council
19 JAN 2009
Corporate Mail Known

Scale 1:200, 1:100, 1:50 & 1:25 @ 01
Date sept 08
Drawn DW
Dwg No 1218-117-011B

