




SCALE 1:100

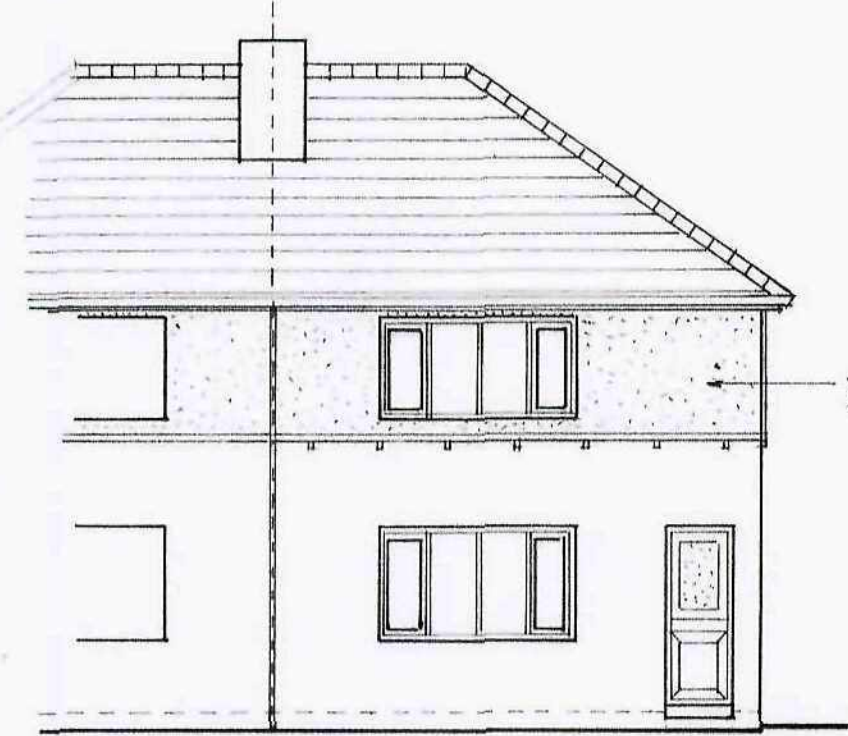


EXISTING FRONT ELEVATION

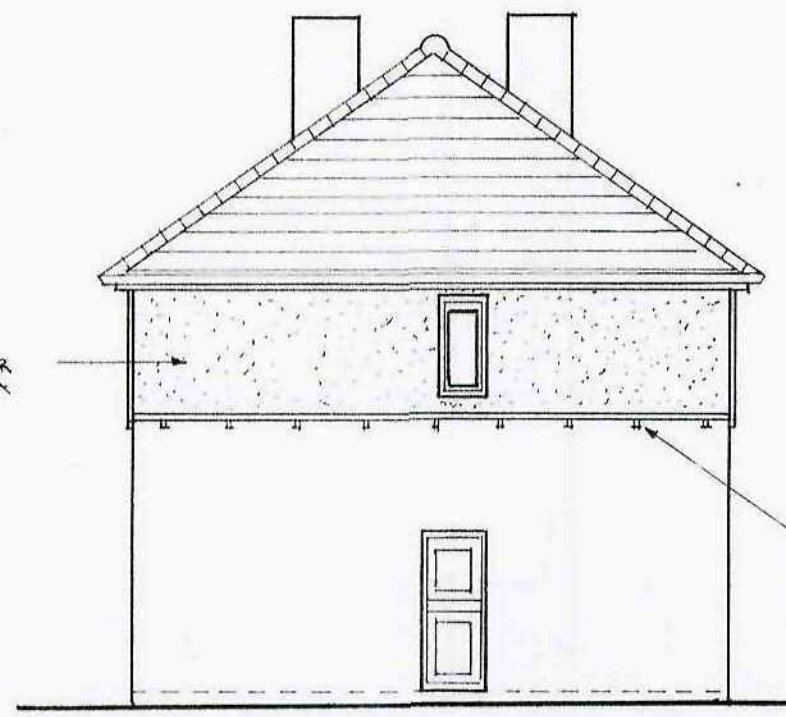


EXISTING SIDE ELEVATION

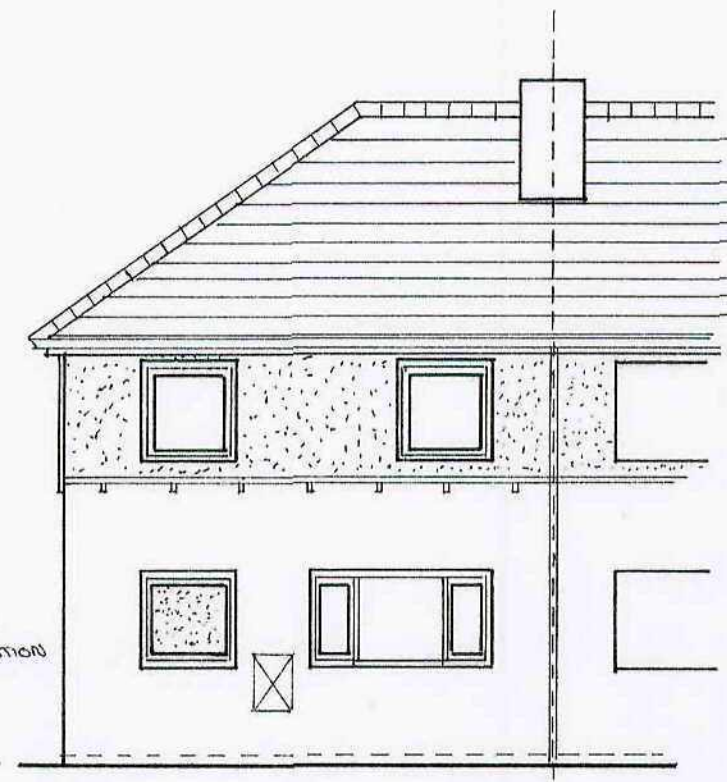


EXISTING REAR ELEVATION

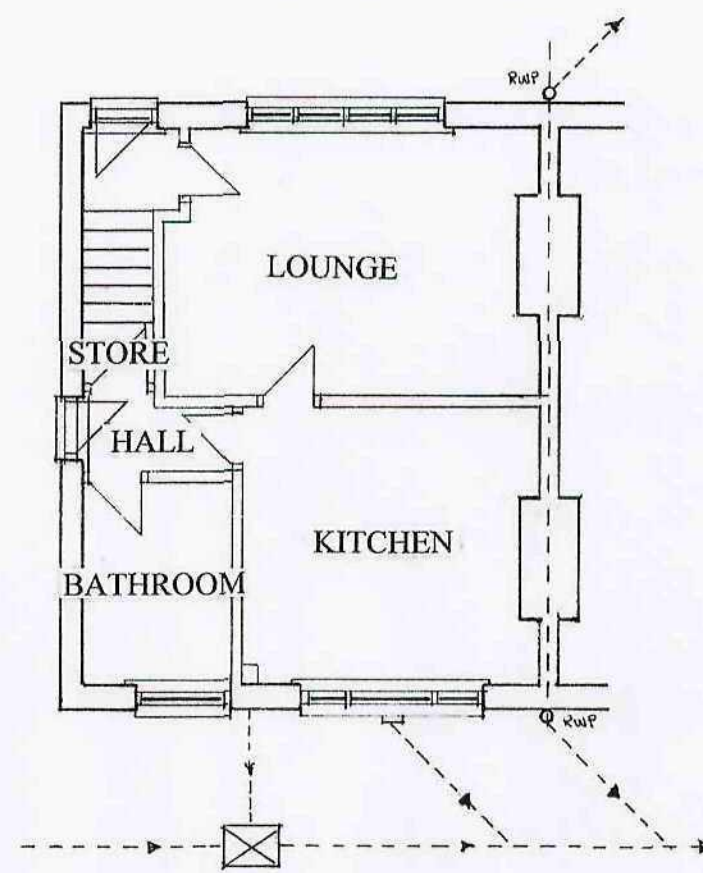


EXISTING GROUND FLOOR LAYOUT

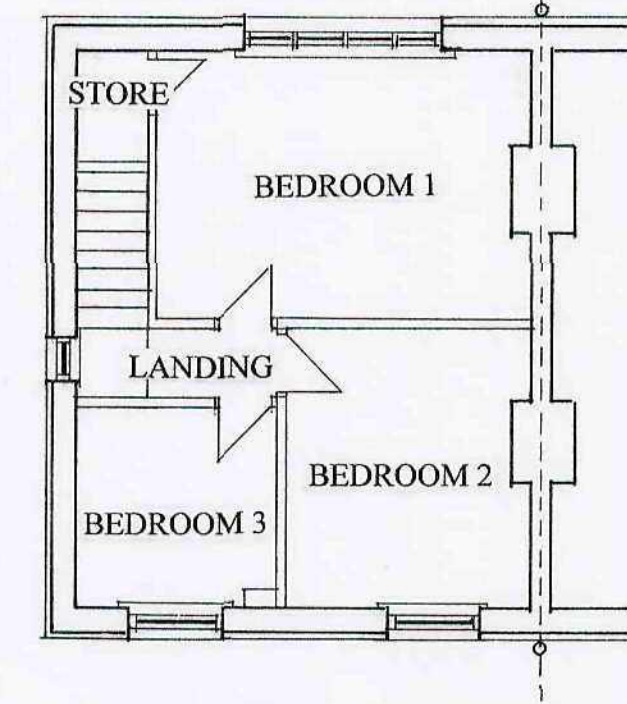


EXISTING 1ST FLOOR LAYOUT

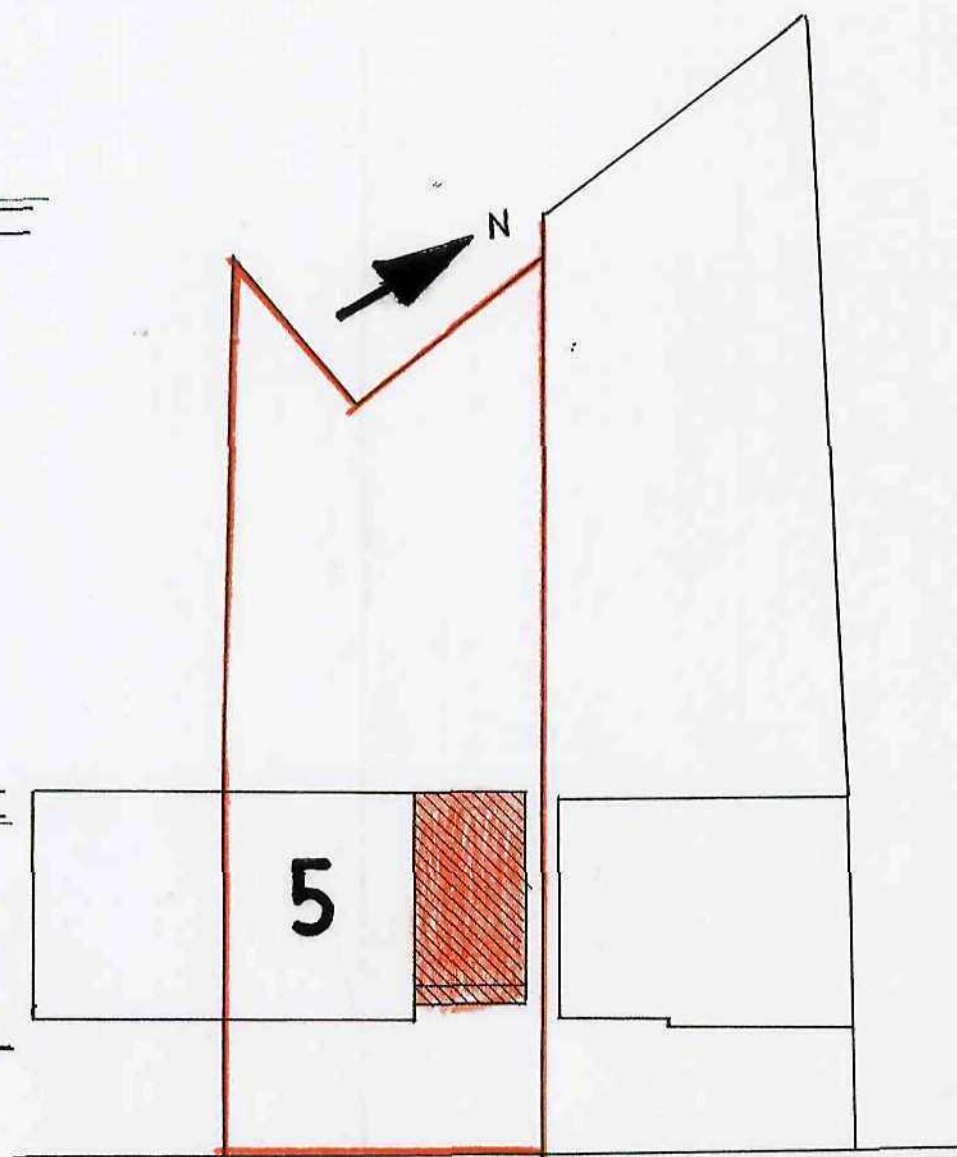

BLOCK PLAN SCALE 1:250

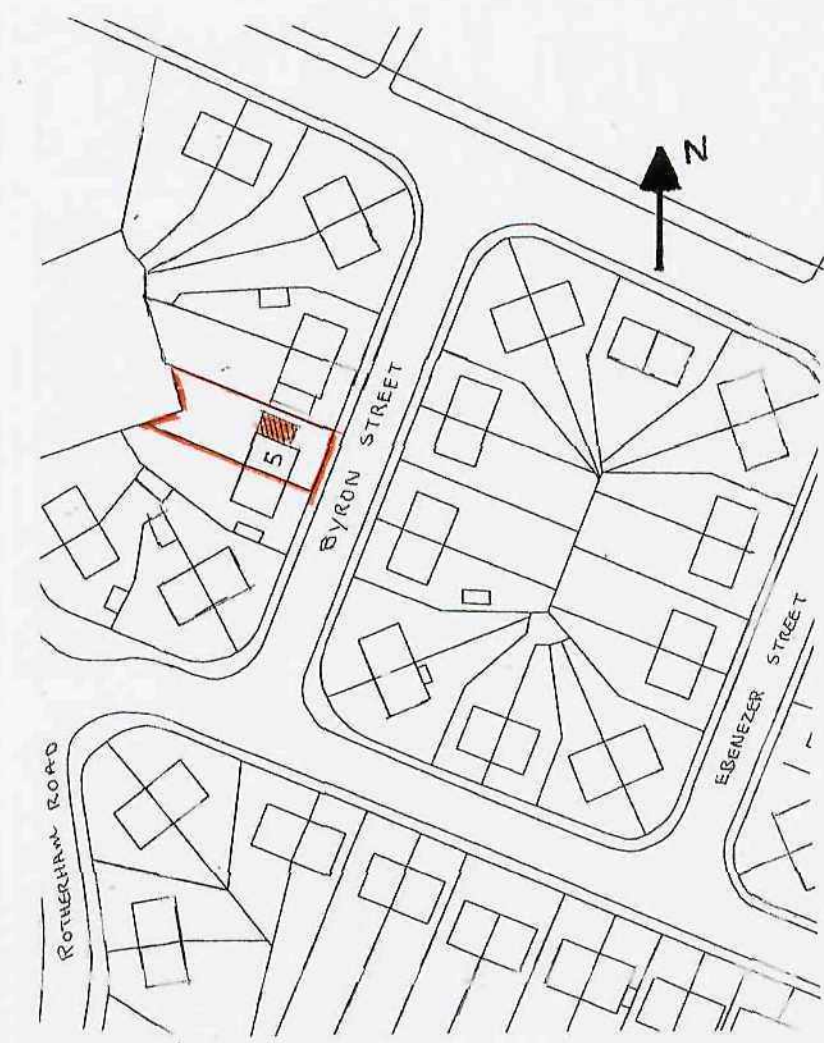


LOCATION PLAN SCALE 1:1250

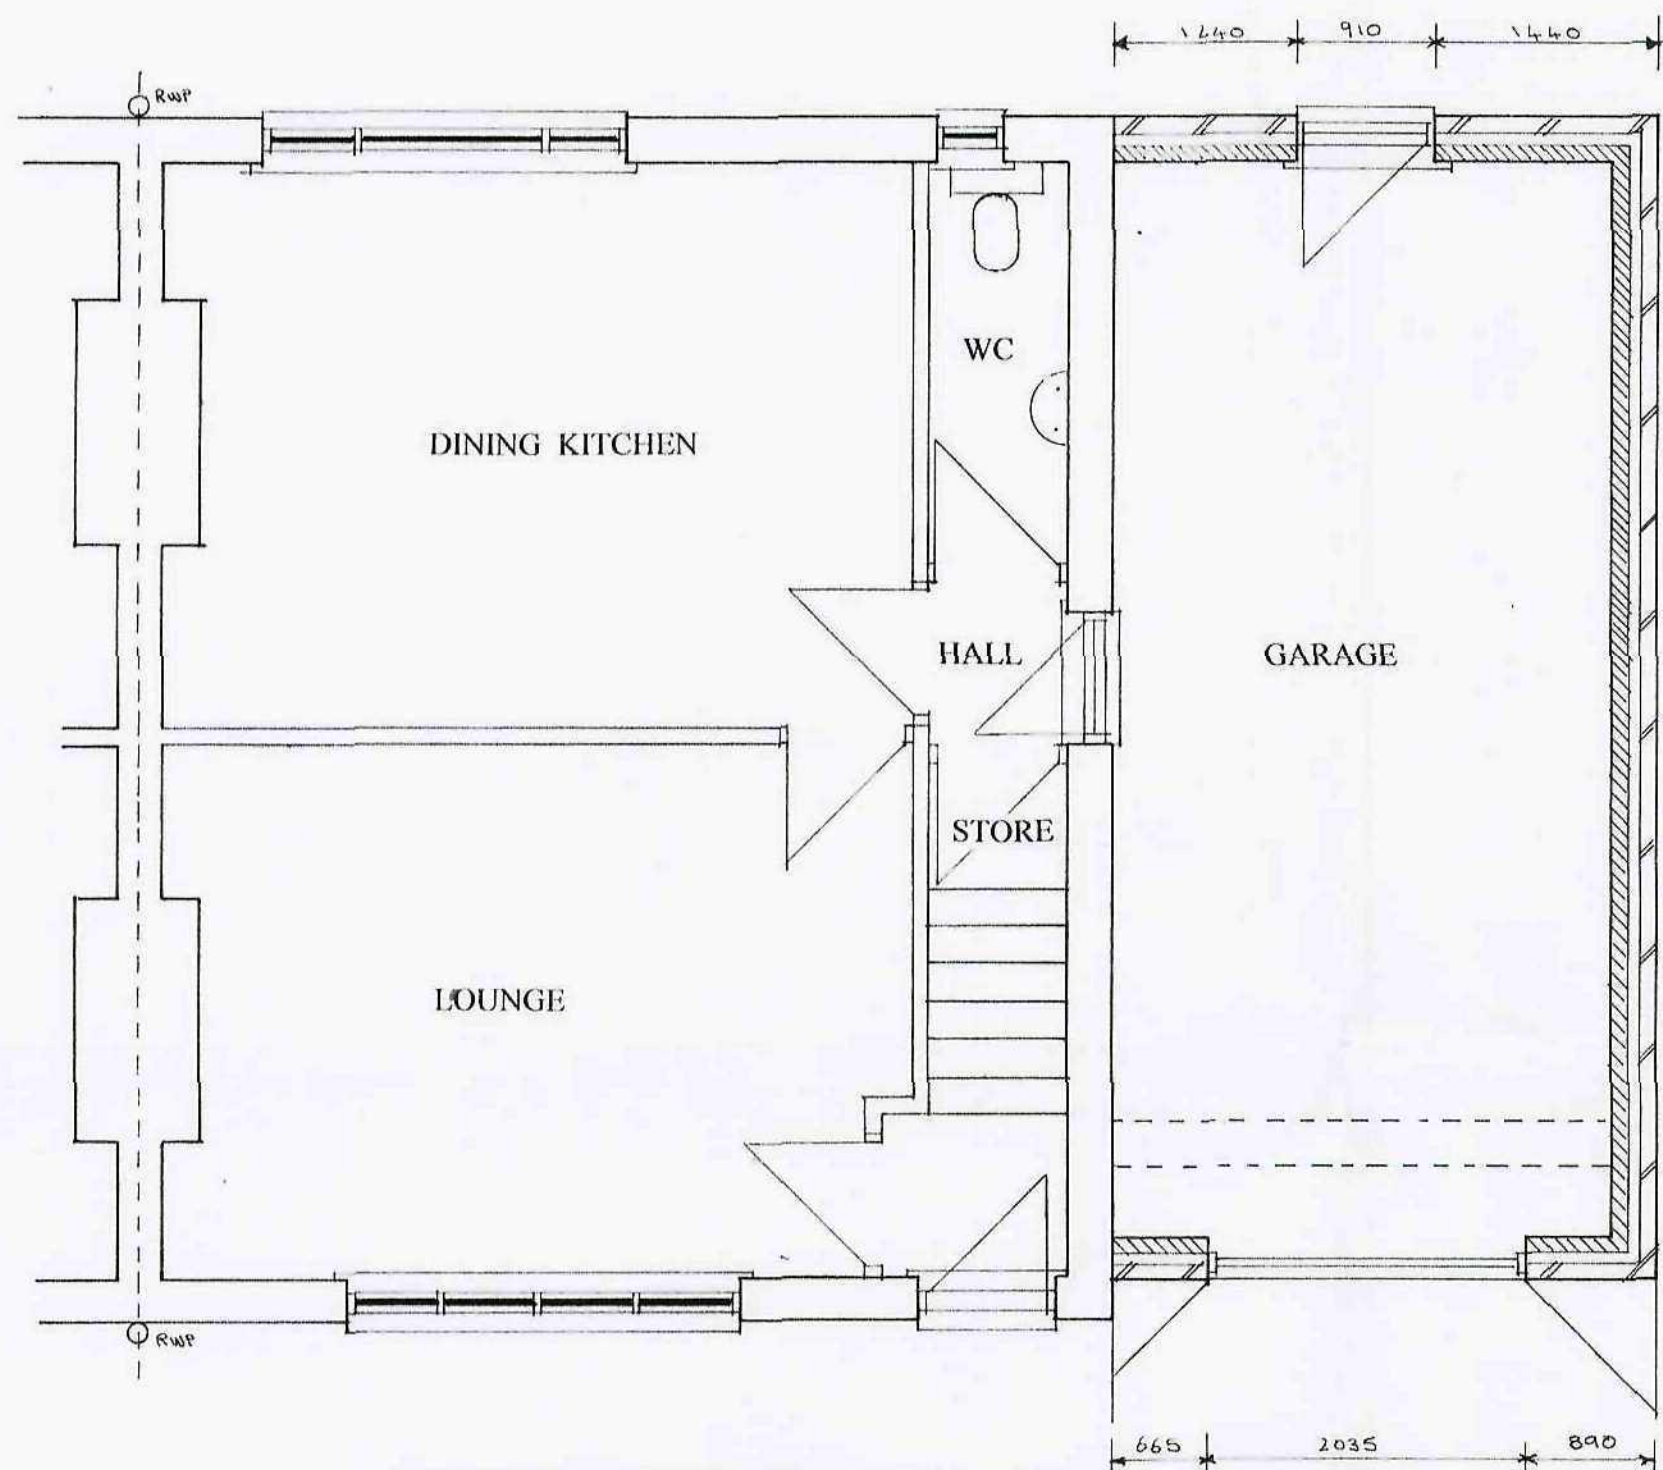

PROPOSED GROUND FLOOR LAYOUT




PROPOSED FRONT ELEVATION

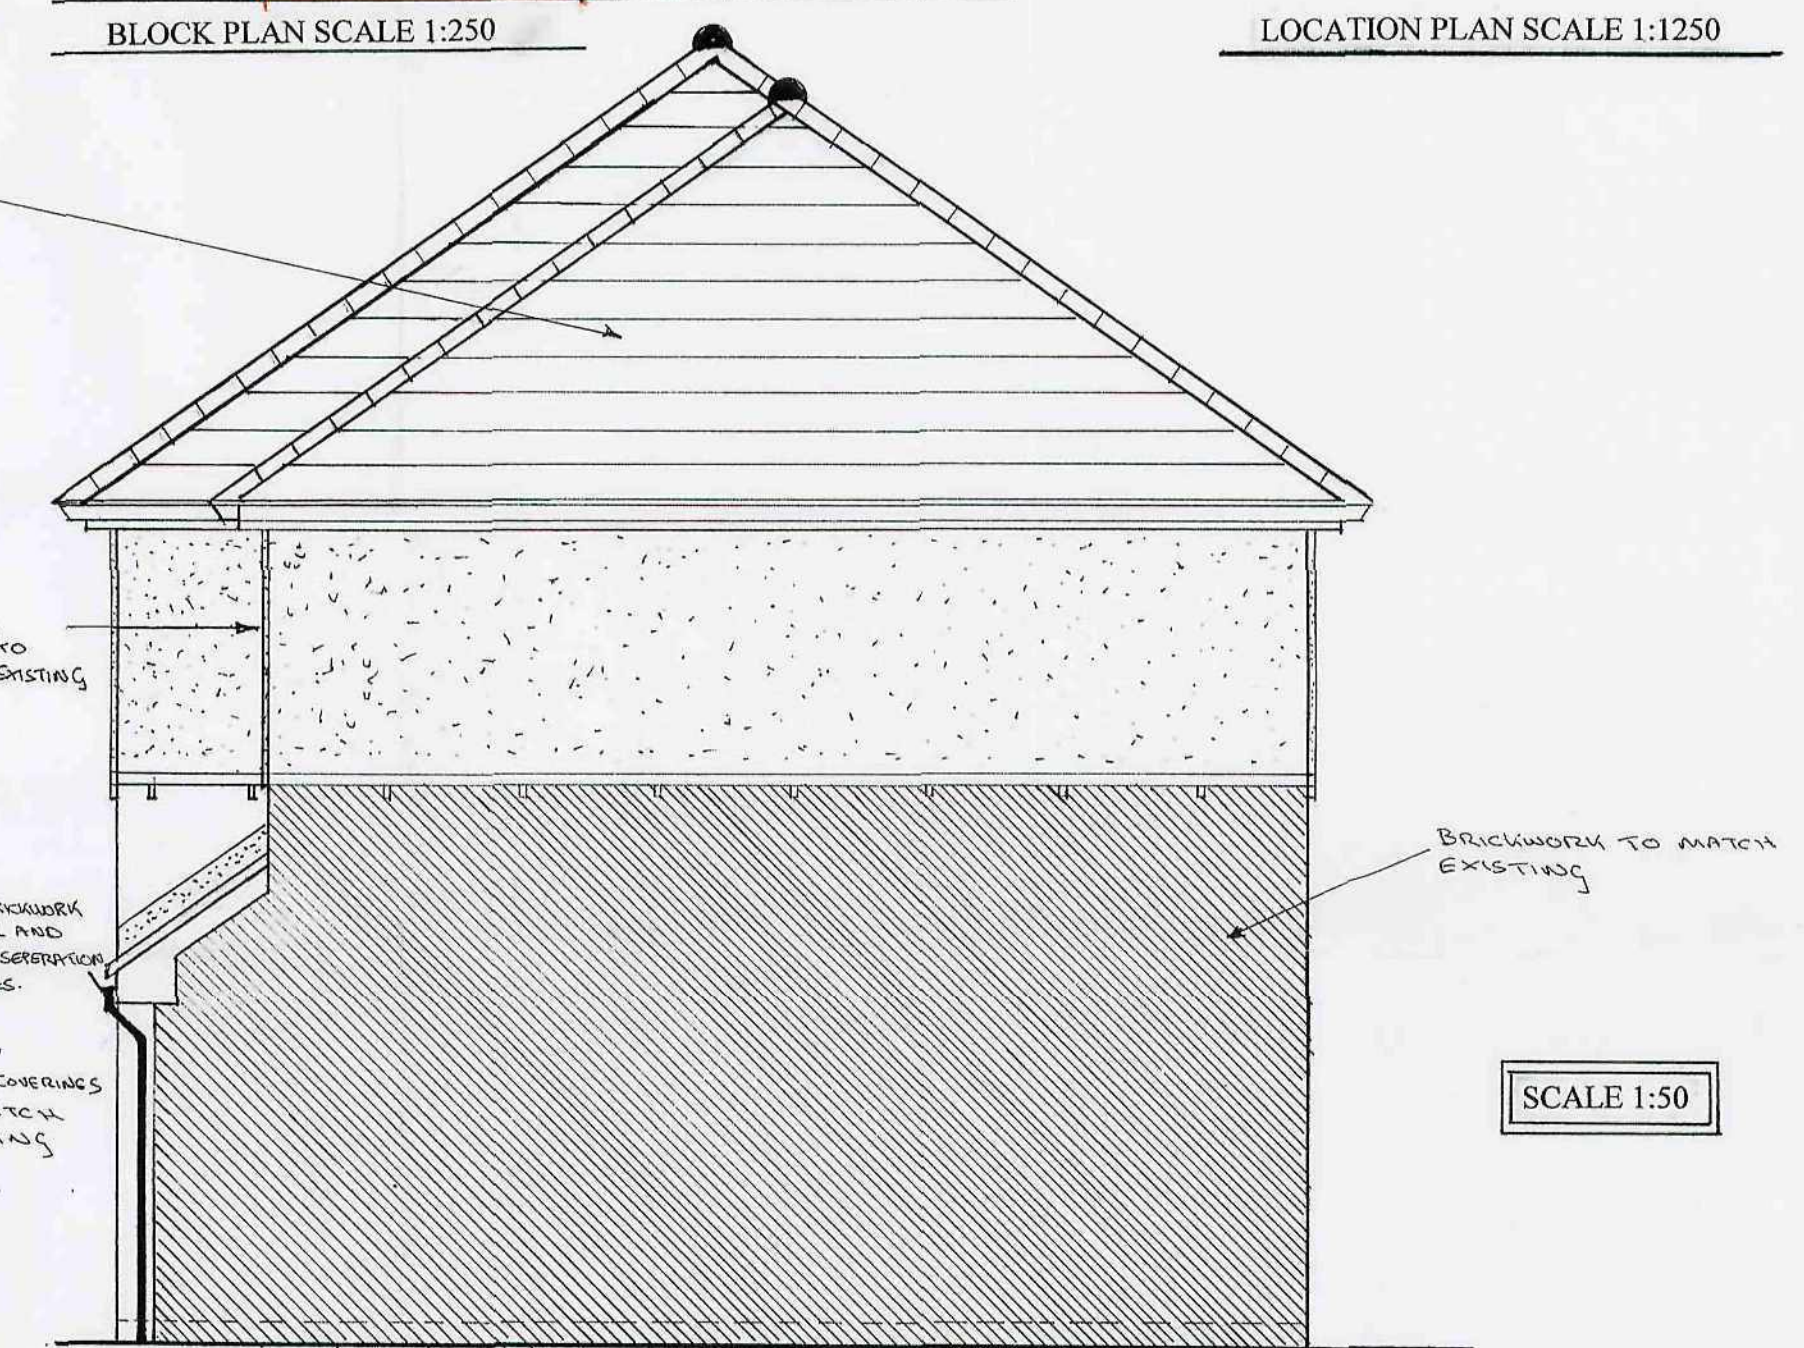

PROPOSED SIDE ELEVATION

SCALE 1:50


REVISION A

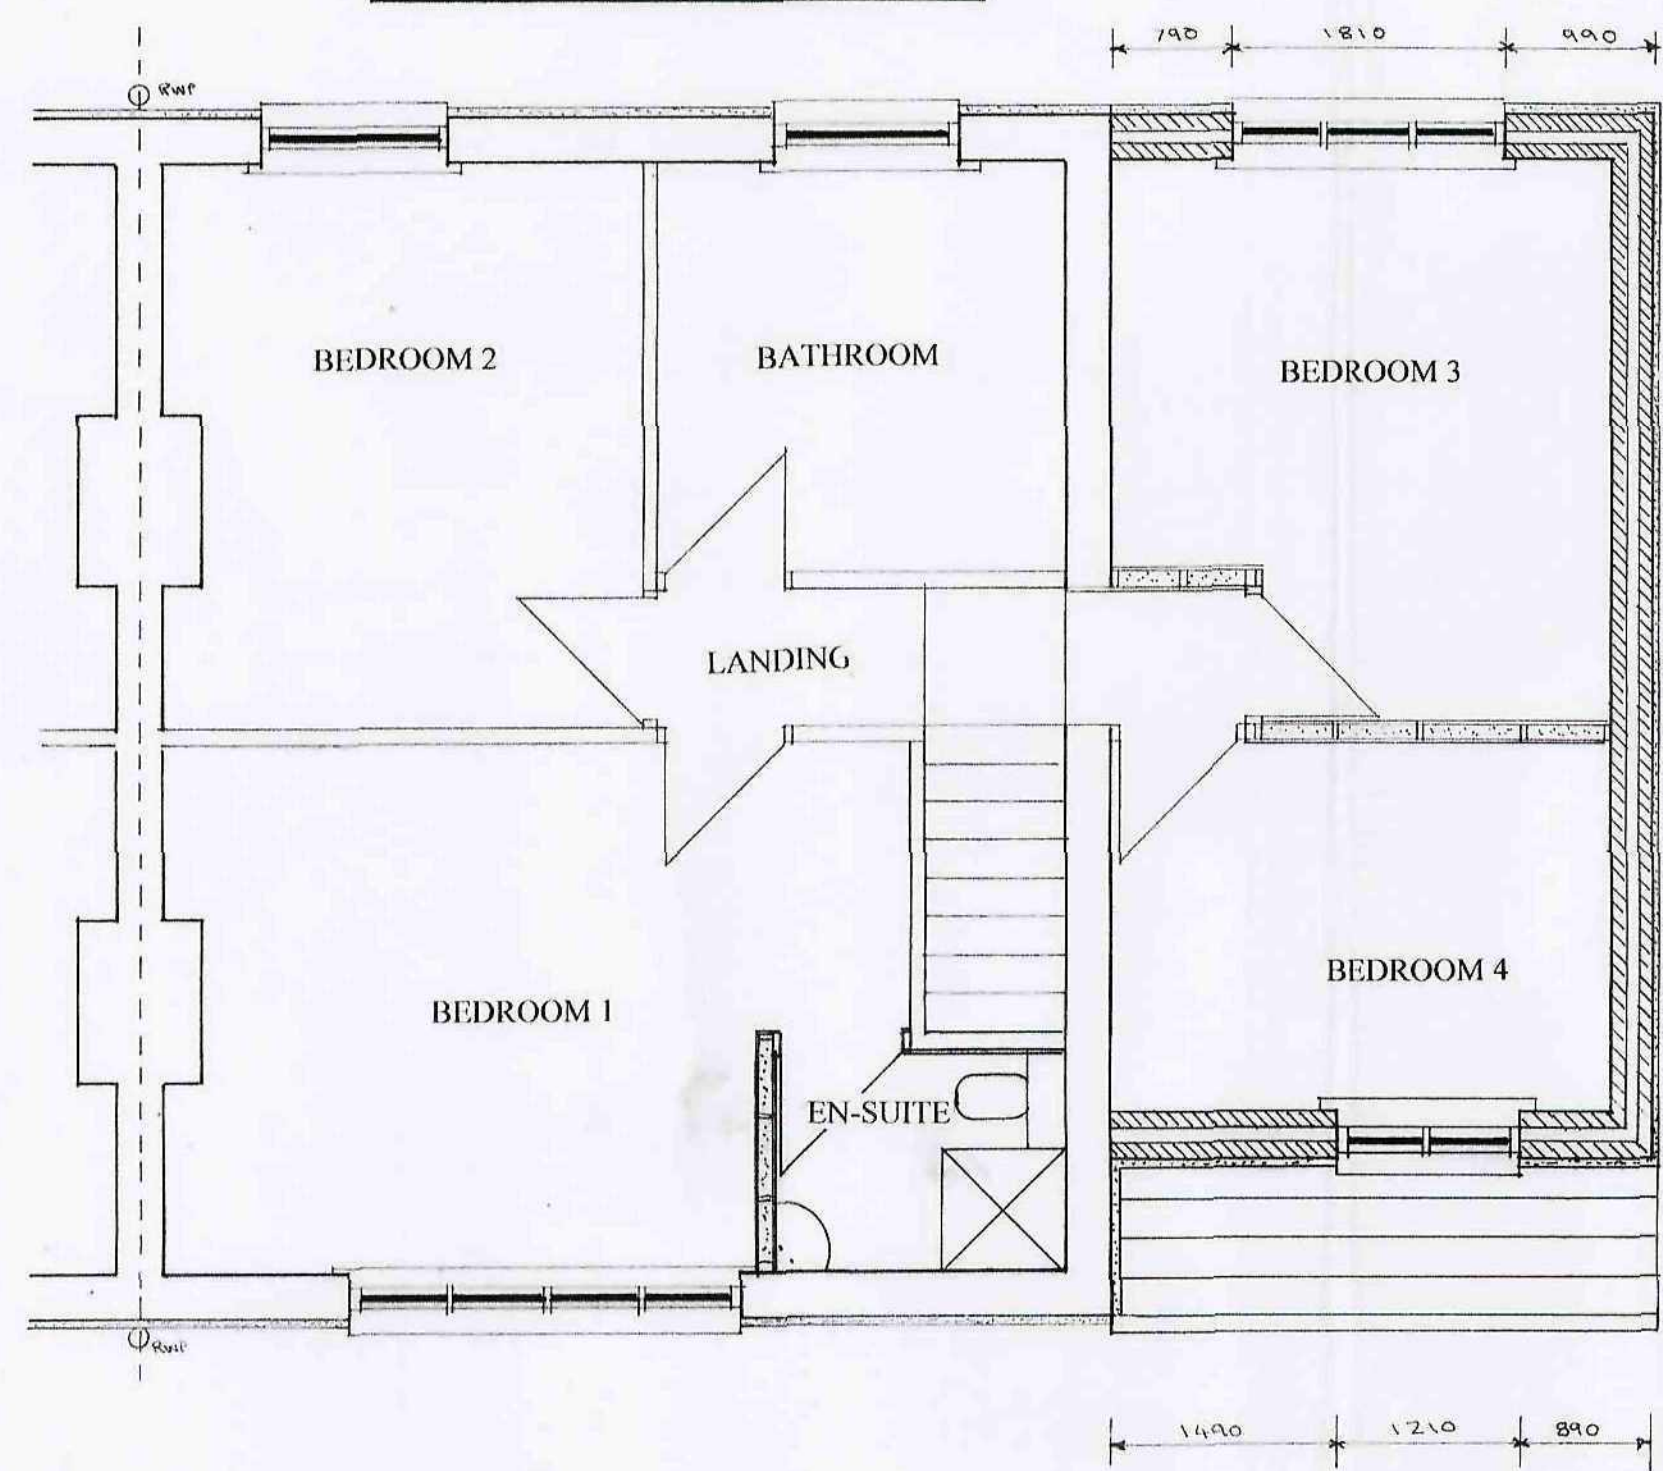

PROPOSED 1ST FLOOR LAYOUT



PROPOSED REAR ELEVATION

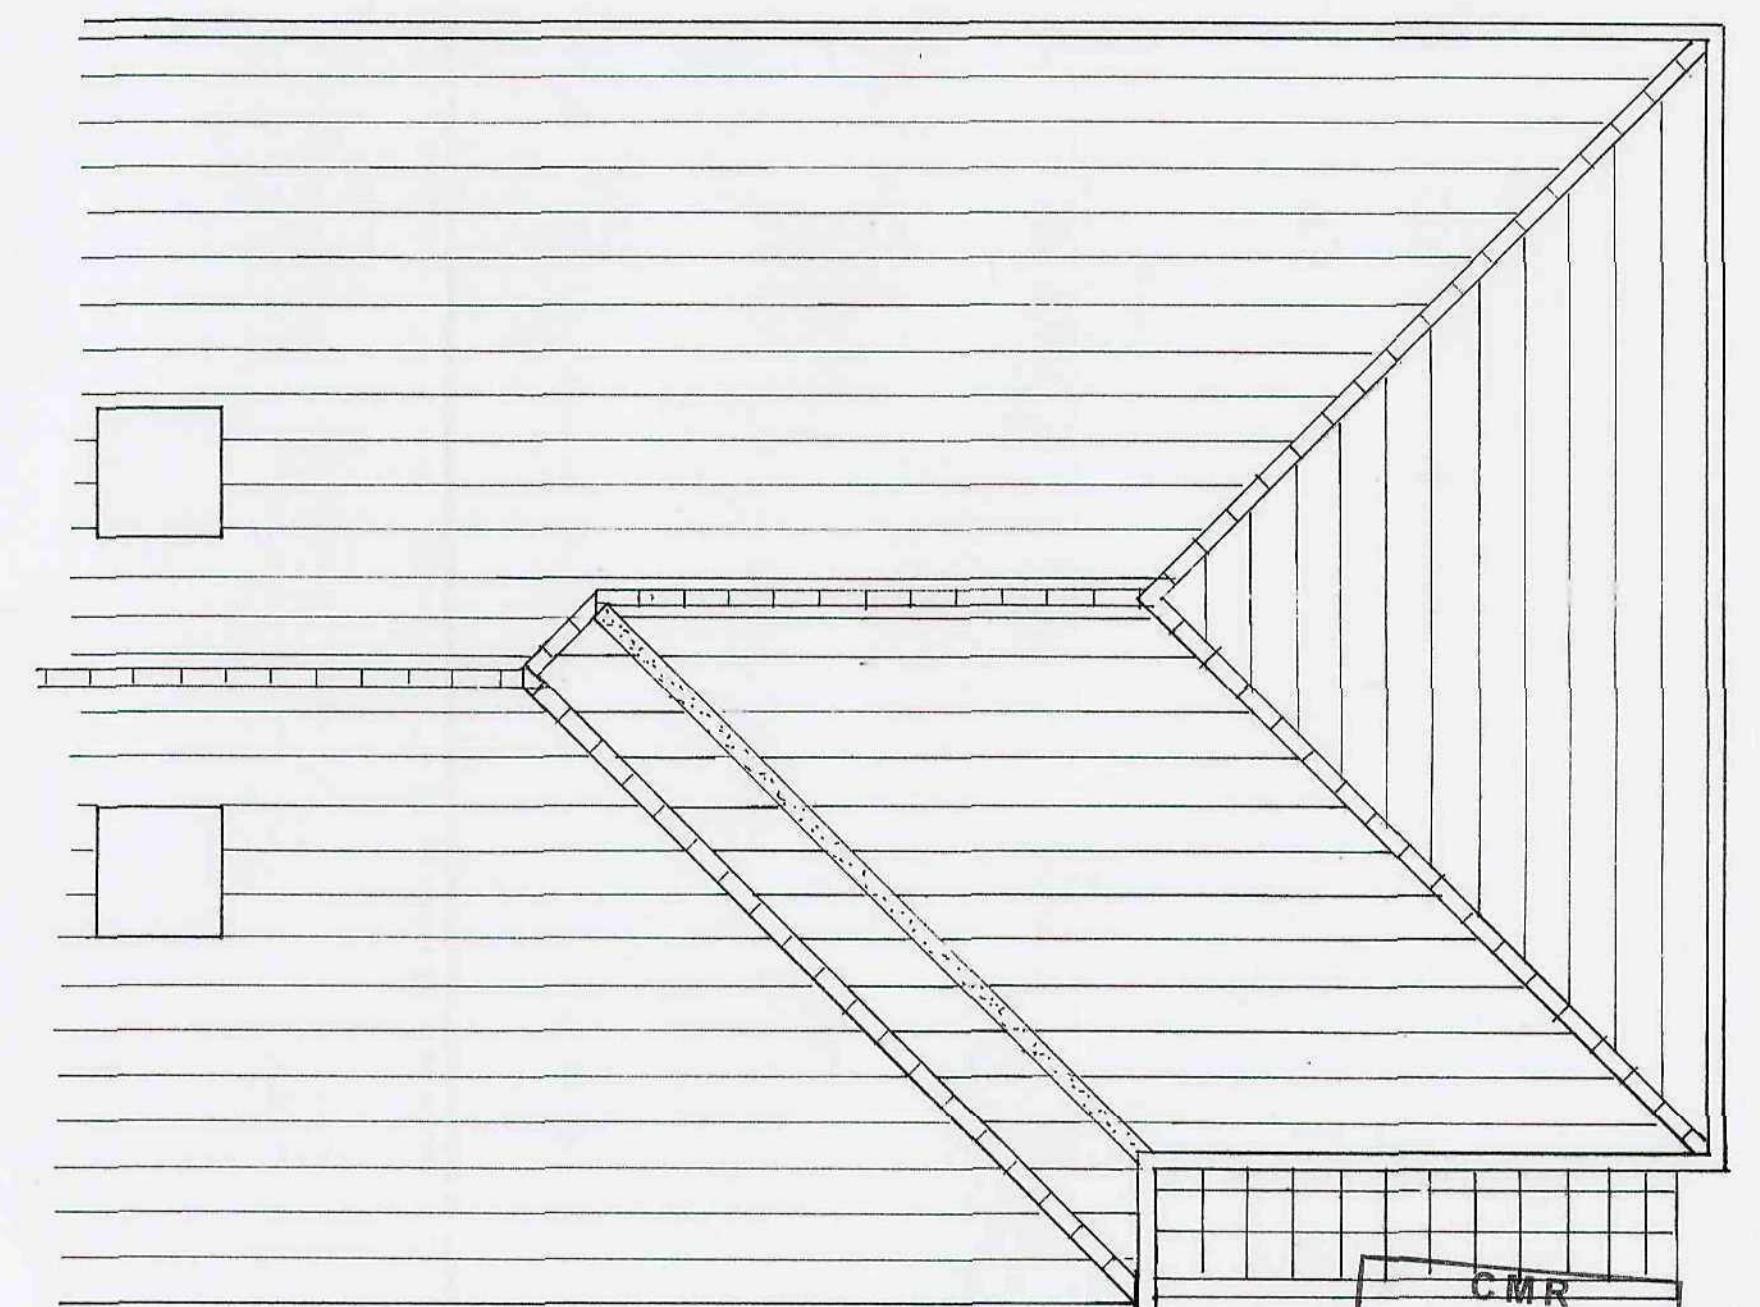

PROPOSED ROOF LAYOUT

C.M.R.
10 JUN 2008