




FRONT ELEVATION


SIDE ELEVATION (R)

REAR ELEVATION

SIDE ELEVATION (L)

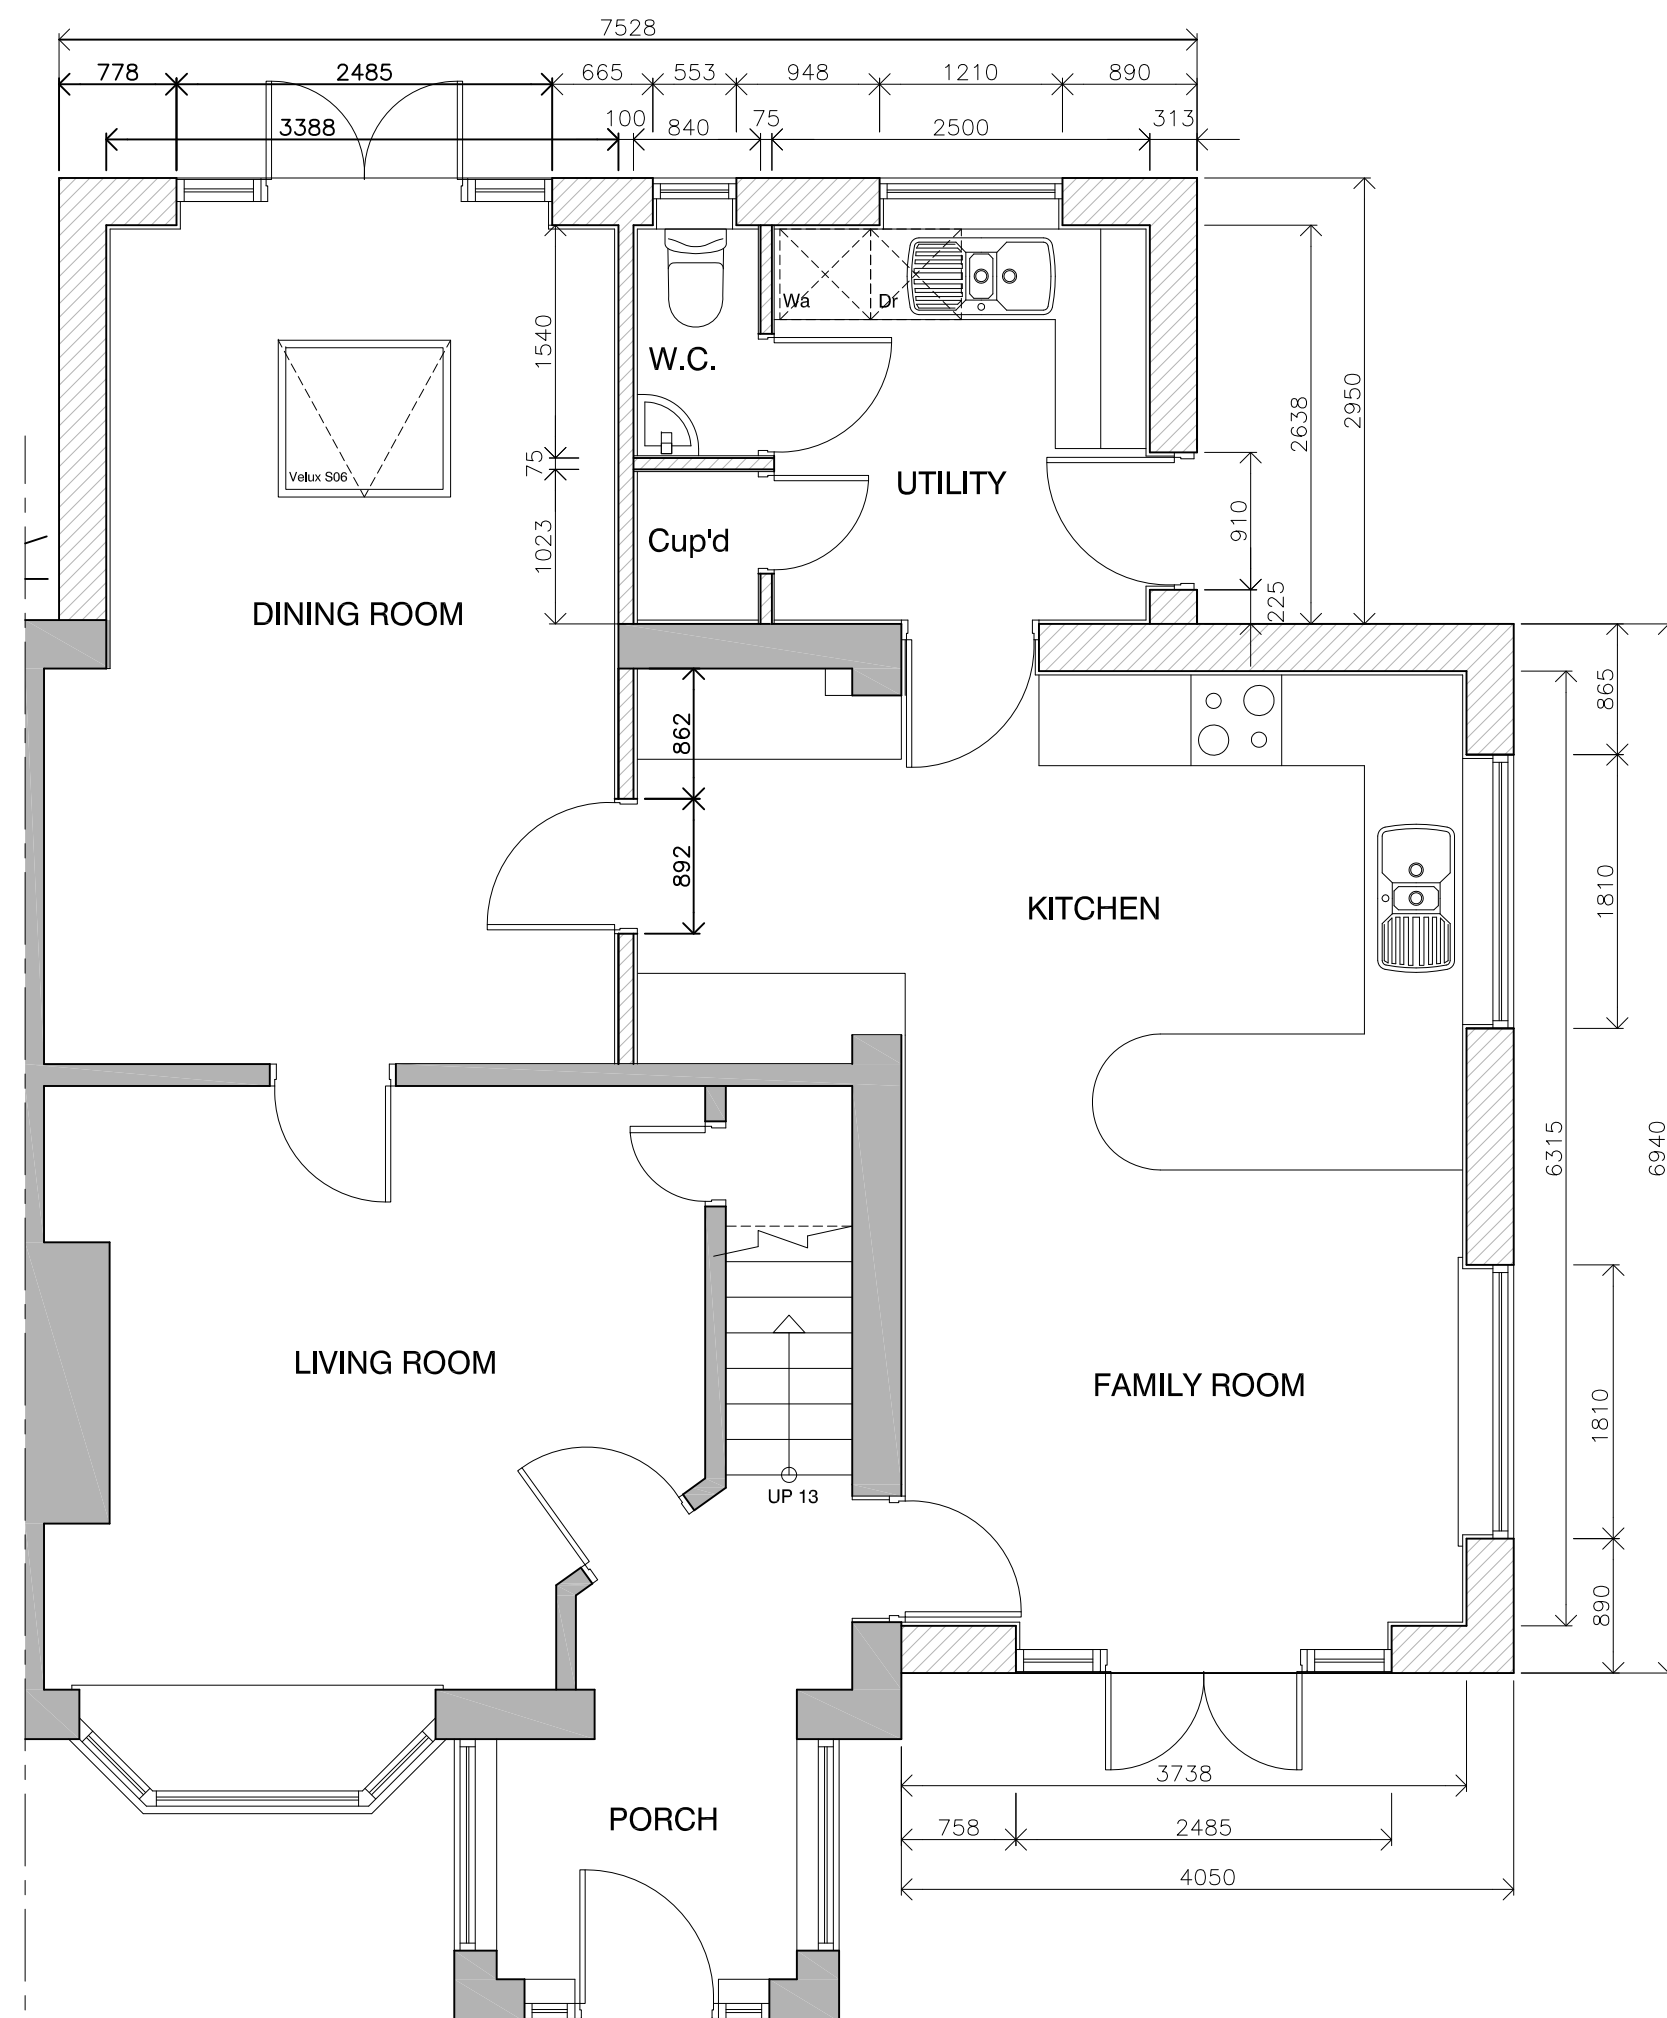

GROUND FLOOR PLAN

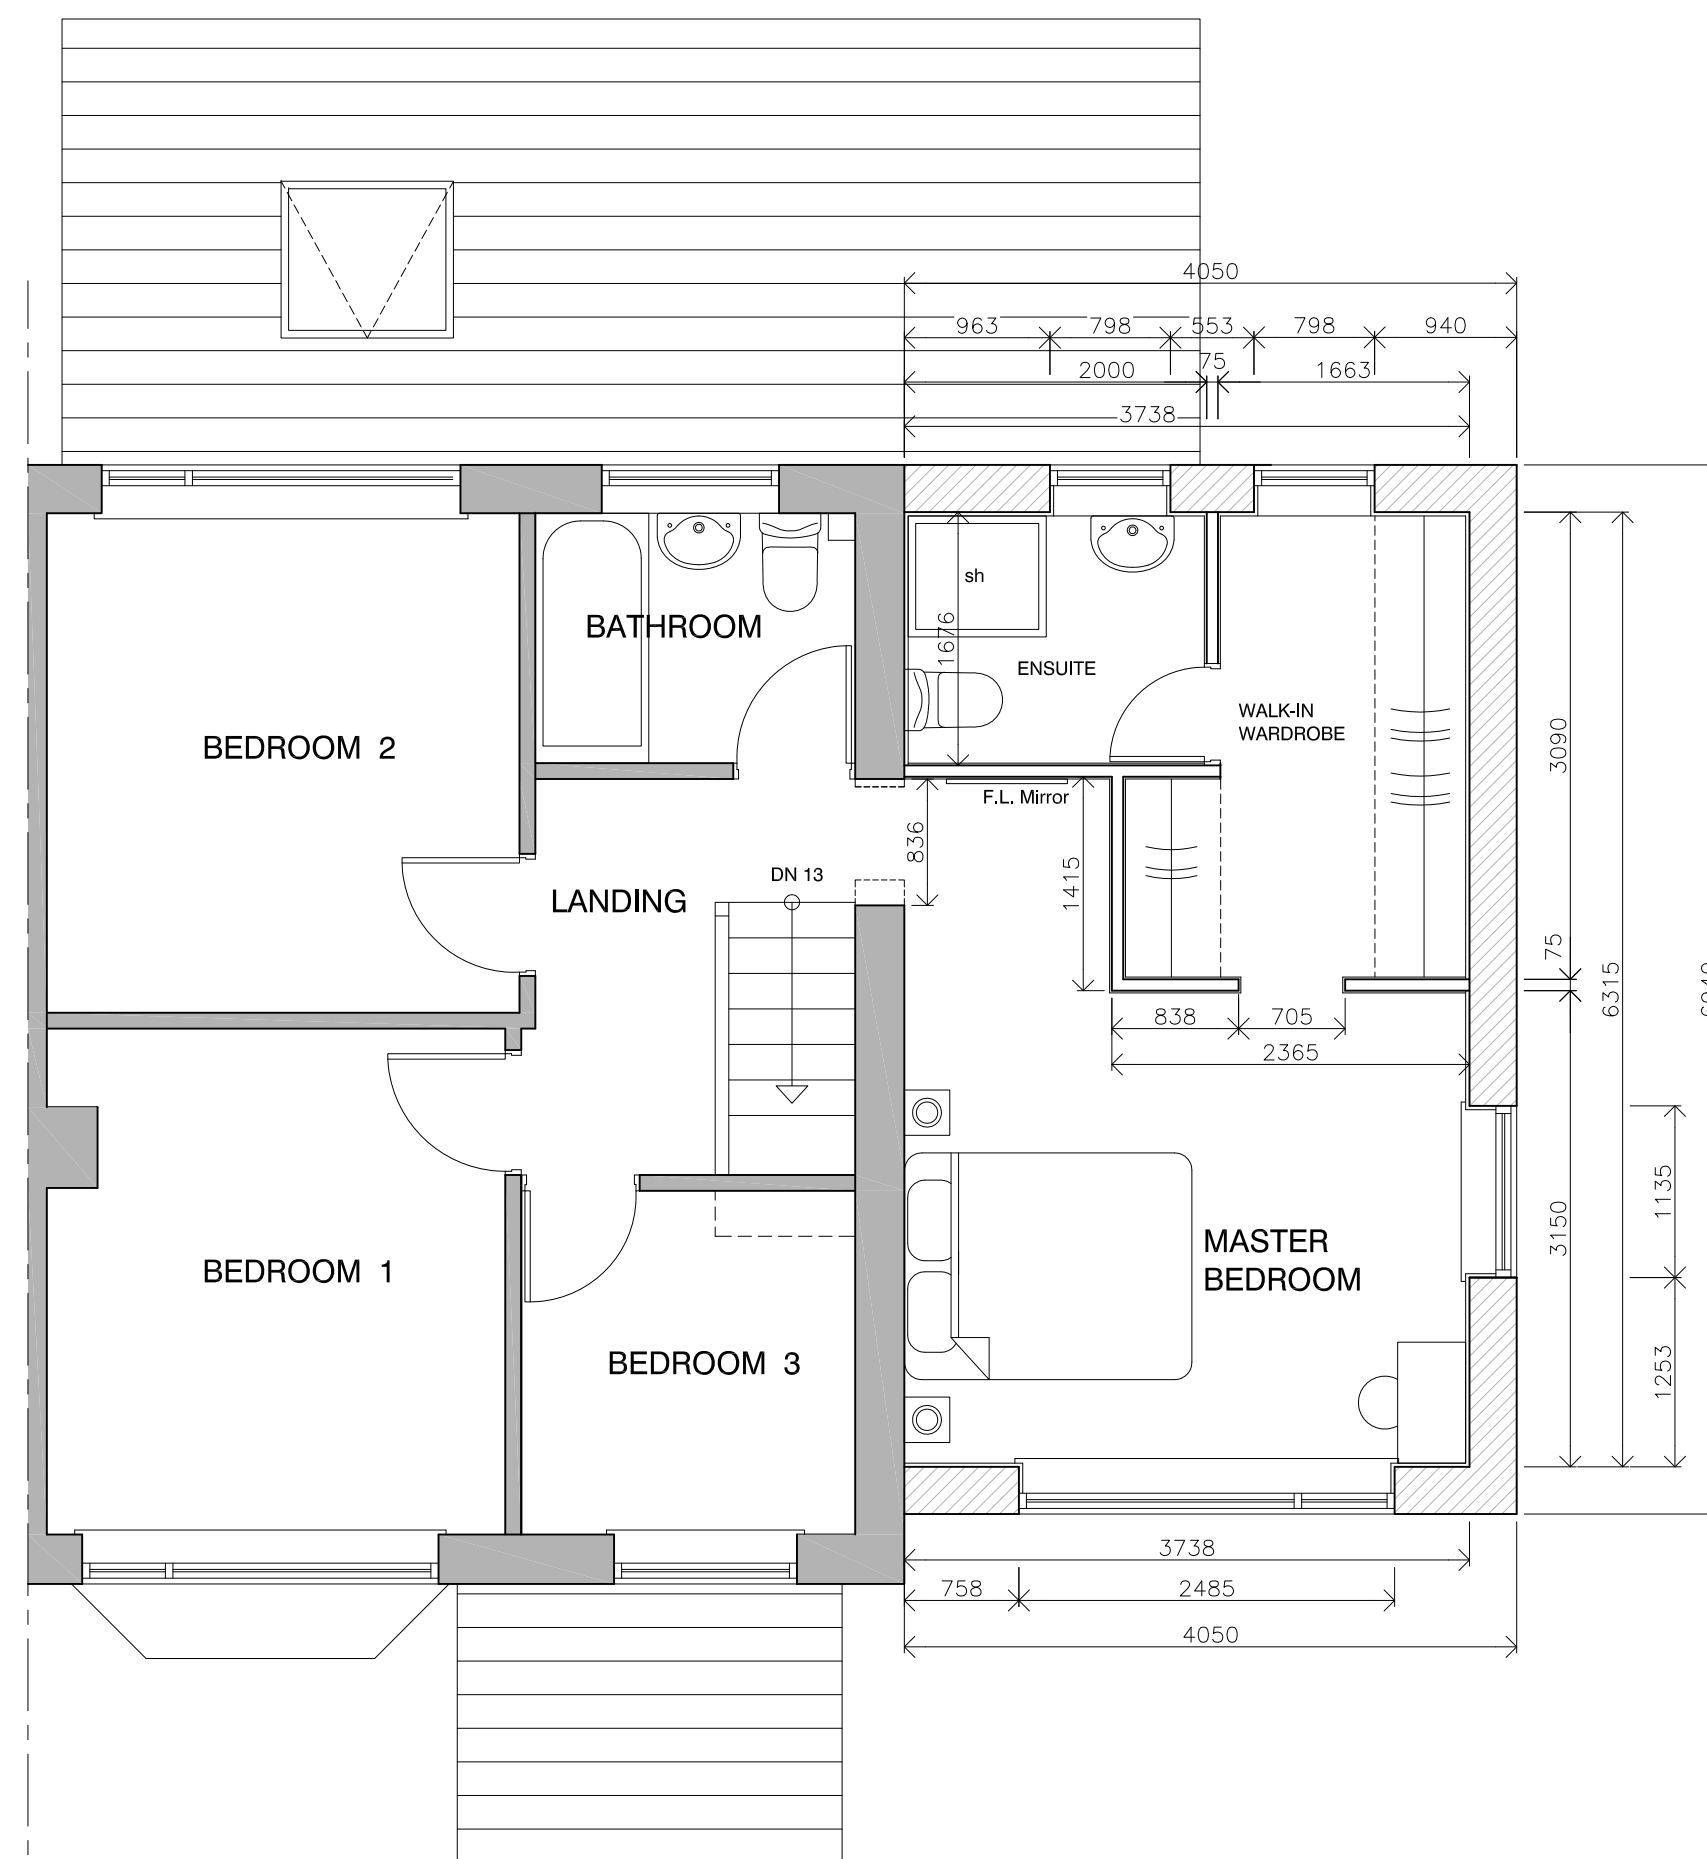

FIRST FLOOR PLAN

Notes:

WALLS:
Walls to match existing in colour, texture and size on top band with alternative colour brick below dental banding .

ROOF:
Roof tiles to be concrete interlocking tiles suitable for a roof pitch of 35°.

WINDOWS:
New double glazed Upvc windows, finished in white to both bedrooms

GUTTERS & DOWNPIPES:
To match existing

B	25/05/14	Option 3a produced with regards to wall finish	SH
A	03/05/14	Rear extension extended and rooflight added. Also a front bay window to Living Room added	SH
Rev:	Date:	Description:	By:
4 th	07 762666187		
3 rd	steven@drawit.biz		
2 nd	www.drawit.biz		
15 Medway Close Barugh Green Barnsley S75 1WY			
Purpose: PLANNING			
Status: PROPOSED			
Dwg of: Layout Plans & Elevations - Option 3a			
Client: Mr R Trash			
Site Address: 91 Burton Bank Road, Monk Bretton Barnsley, S71 2AD			
Project: Proposed two storey side and single storey rear extension with associated external and internal works			
Drawn by: SH		Date: 22/04/2014	Rev
Scale: As Shown		Dwg No.: 1410 105	B