






FRONT ELEVATION

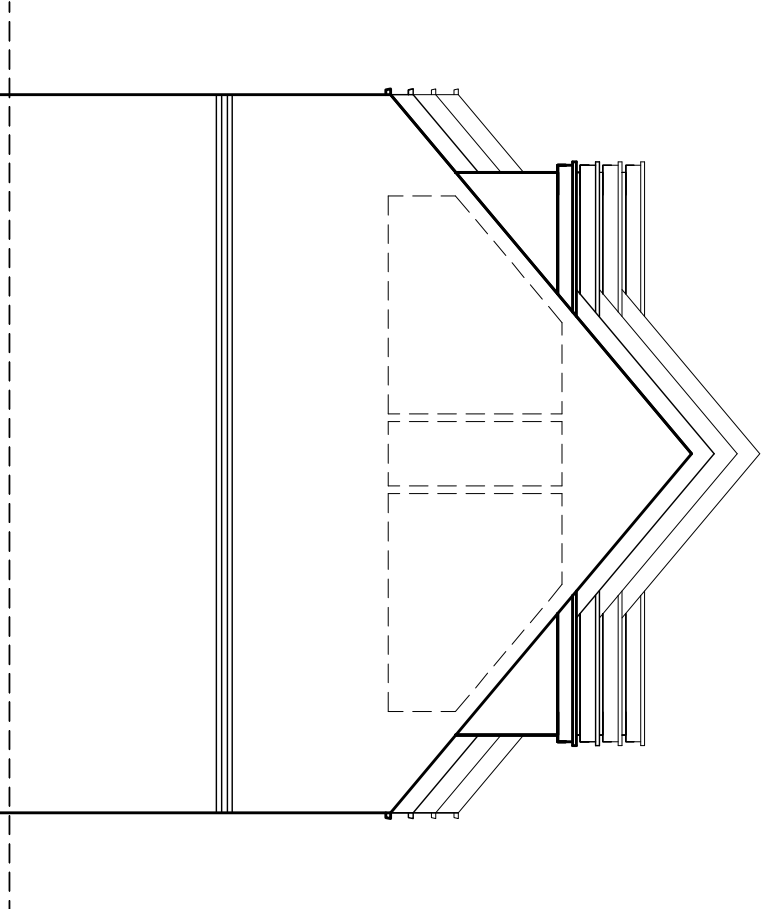


SIDE ELEVATION

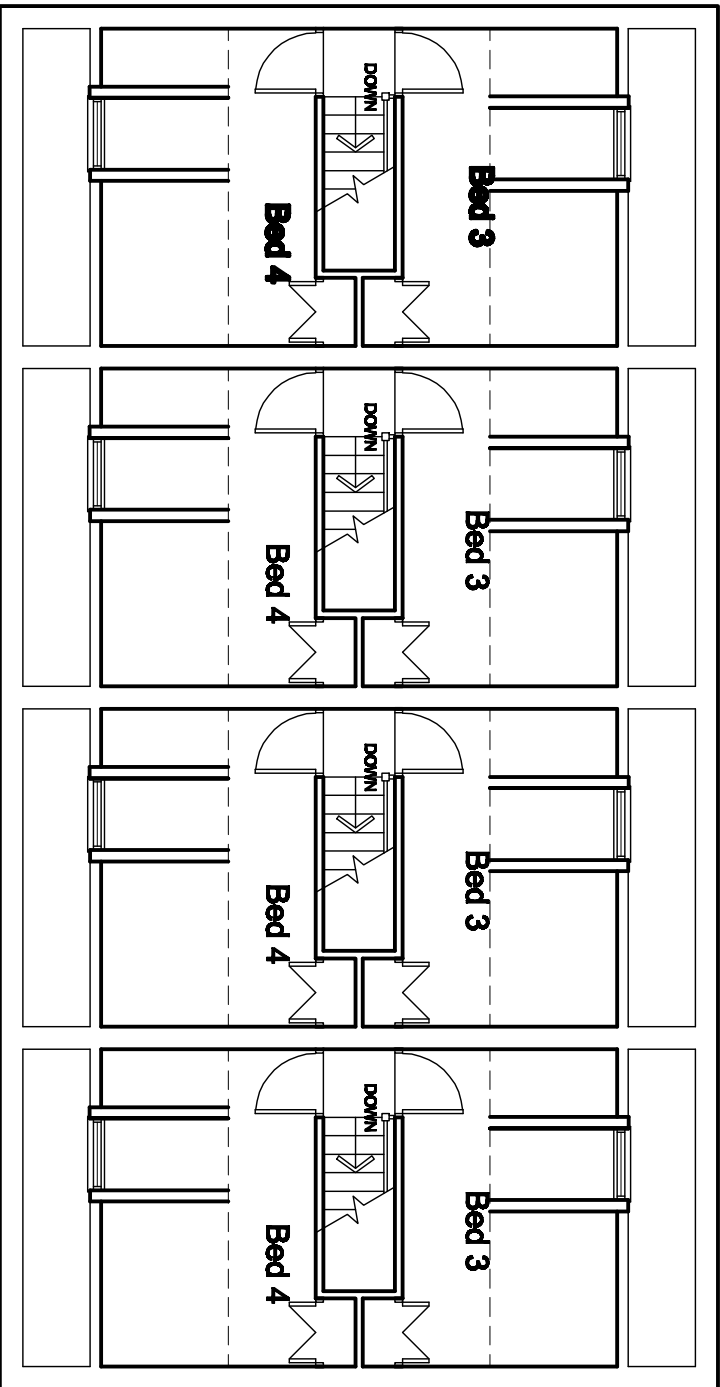


SECOND FLOOR PLAN

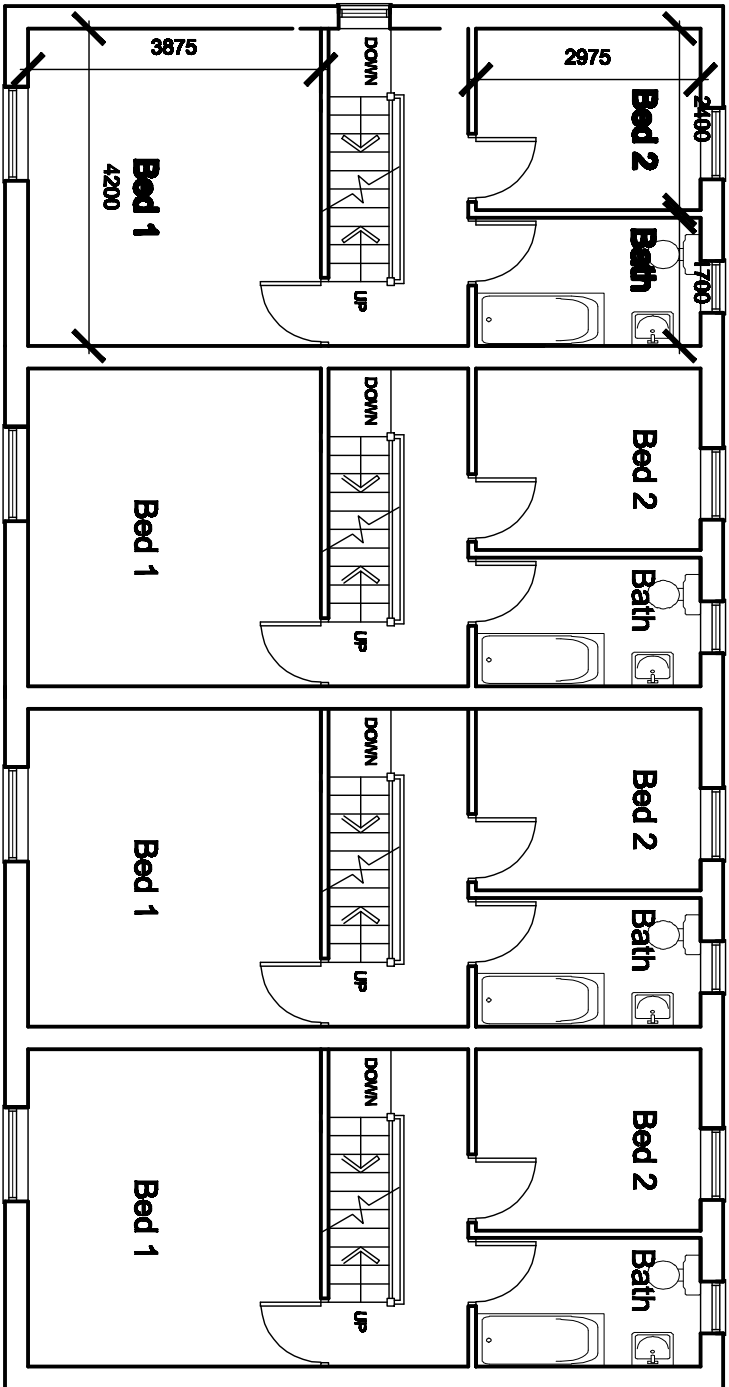


FIRST FLOOR PLAN

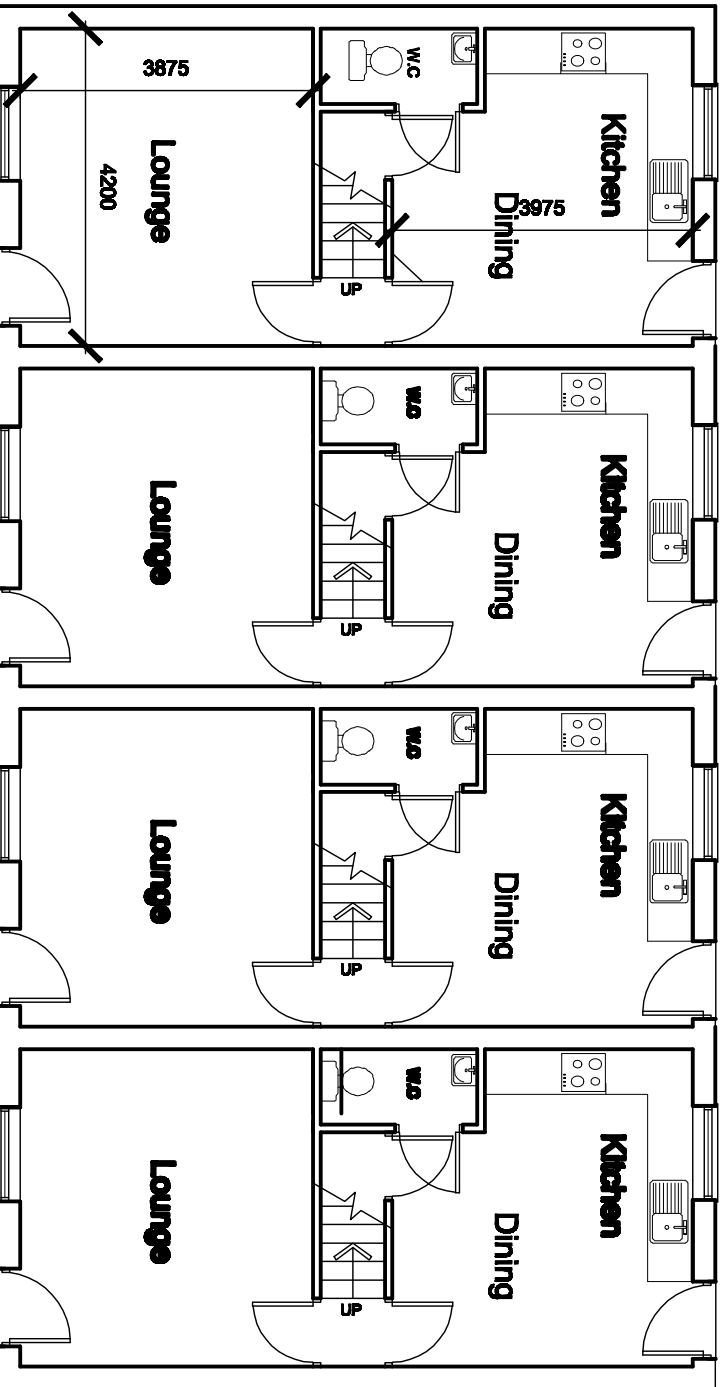

GROUND FLOOR PLAN

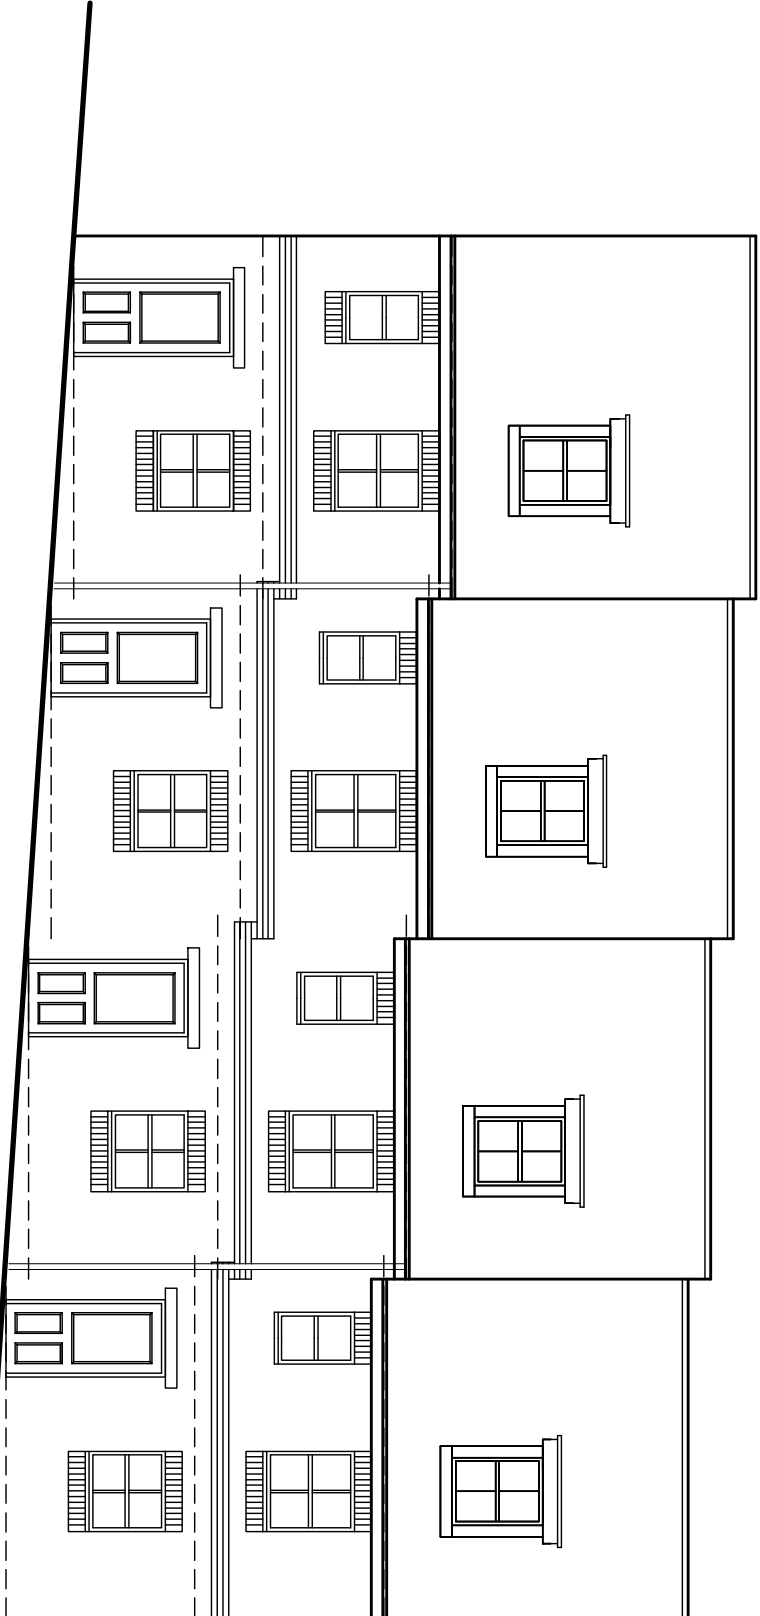

REAR ELEVATION

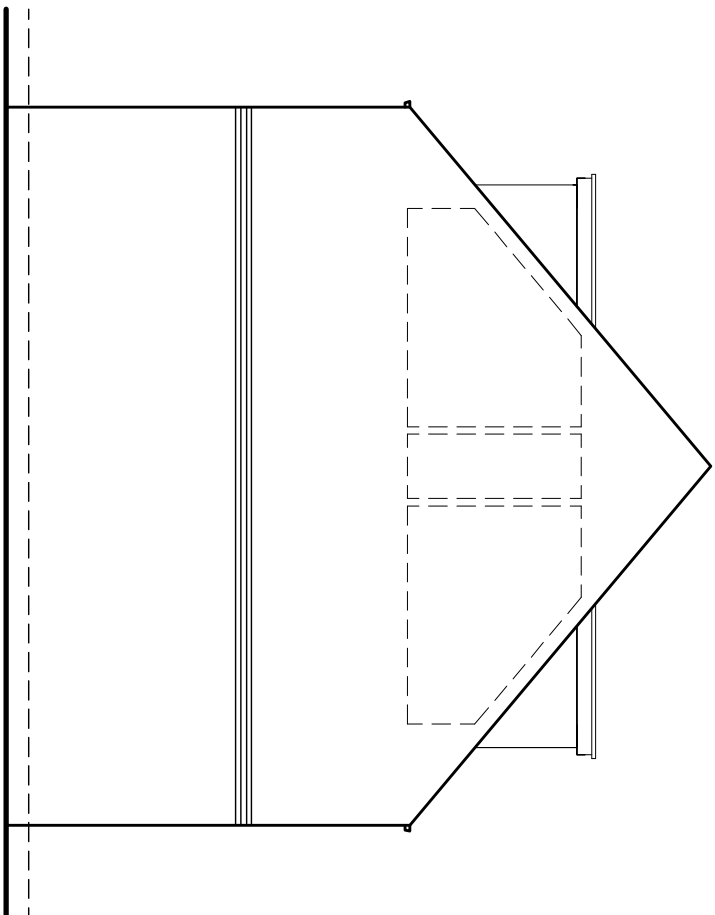

SIDE ELEVATION

White Agus Partnership PROVIDENCE WILIA, 42 SACKVILLE STREET, BARNESLEY, S10 2DB Phone: 01228 206442 Fax: 01228 263030 Email: info@whiteaguspартnership.co.uk Web: www.whiteaguspартnership.co.uk Project RESIDENTIAL DEVELOPMENT AT GODLEY STREET AND ADJACENT OFFSET PLUSH WALK, MIDLAND ROAD, ROYSTON. Client MR R.V. FLETCHER			
Drawing Title RESIDENTIAL DEVELOPMENT AT GODLEY STREET, ROYSTON- PLANS AND ELEVATIONS		Date JUL Y 2010 Scale 1:100 @ A1	
Date 10-06 Rev B		Date 10-06 Rev B	
Date 10-06 Rev B		Date 10-06 Rev B	