



CHECK DIMENSION - ACTUAL SIZE (mm)

100

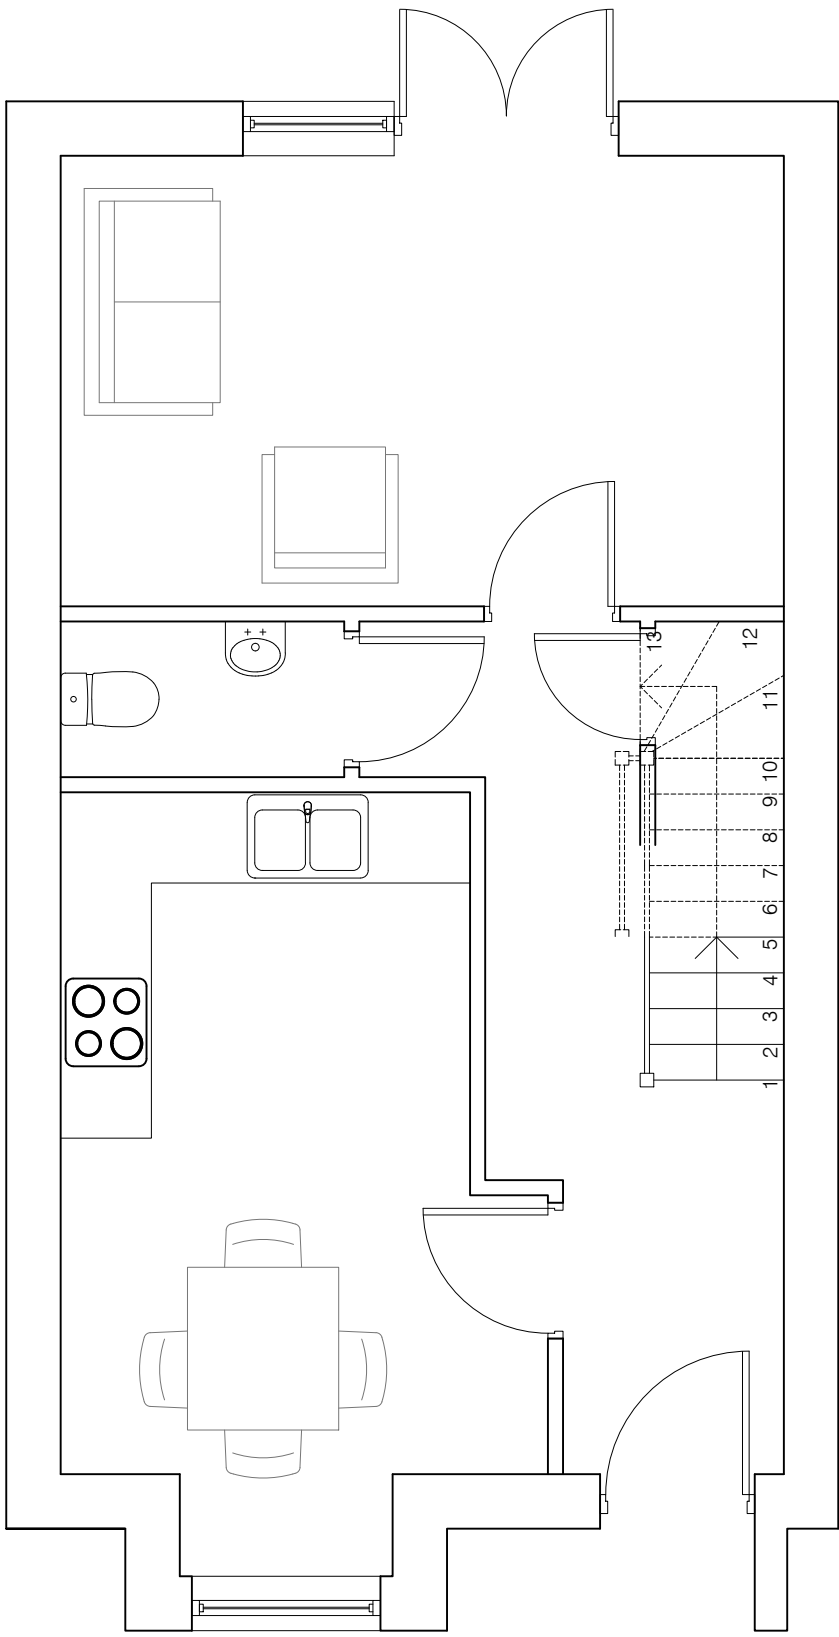

GROUND FLOOR PLAN

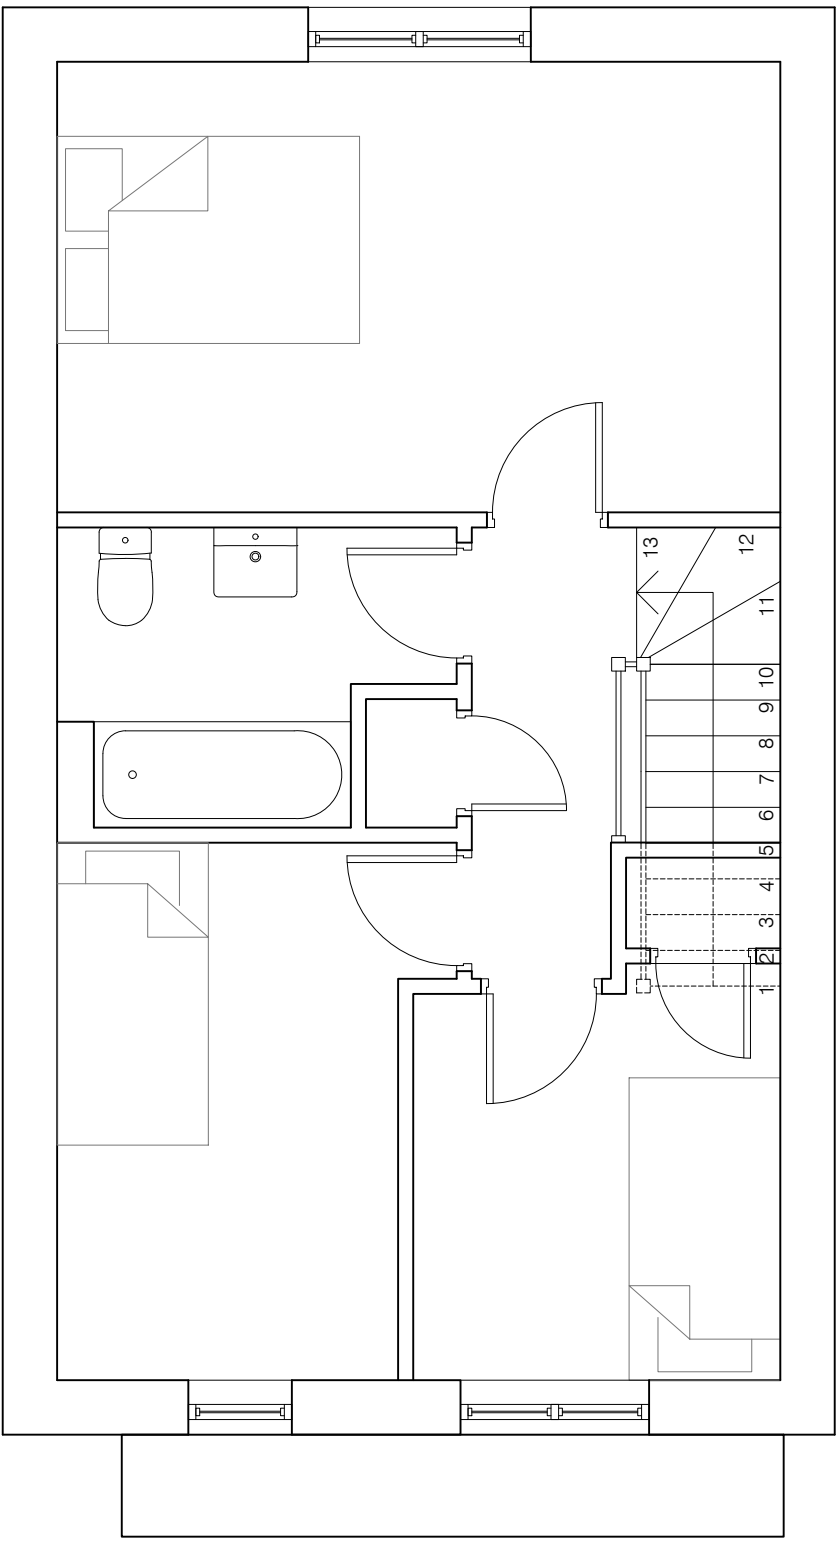

FIRST FLOOR PLAN

NOTES>

All dimensions to be checked on site, do not scale from this drawing.

Contractors, subcontractors and suppliers must verify all dimensions on site before commencing work or making shop drawings.

This drawing is to be read in conjunction with structural, mechanical and electrical drawings and other relevant information, and any discrepancies are to be reported to the architect.

Work and material to be in accordance with the Building Regulations and to comply with relevant British Standards.

REVISIONS

>REVISION P02 23.11.2022
House type updated to reflect revised site plan.

>REVISION P03 08.02.2023
Status updated to planning application.

>REVISION P04 28.06.2023
Rooms revised to comply with areas in South Yorkshire residential design guide.

STATUS>

PLANNING APPLICATION

>TATLOW STANCER ARCHITECTS.

architects@tatlowlstancer.co.uk • www.tatlowlstancer.co.uk

Sheffield Design Studios>40 Ball Street>Sheffield> S3 8DB

t. 0114 2729679>f. 0114 2729735

PROJECT>

LAND OFF COBCAR LANE TO
THE REAR OF ST HELENS STREET

DRAWING TITLES:

House type 01

DATE>	CHECKED BY>	SCALE>
September 2022		1:50@A1
JOB No>	DRAWING No>	REVISION>
22077	A1_023	P04

copyright exists on all the designs and information shown on this drawing