


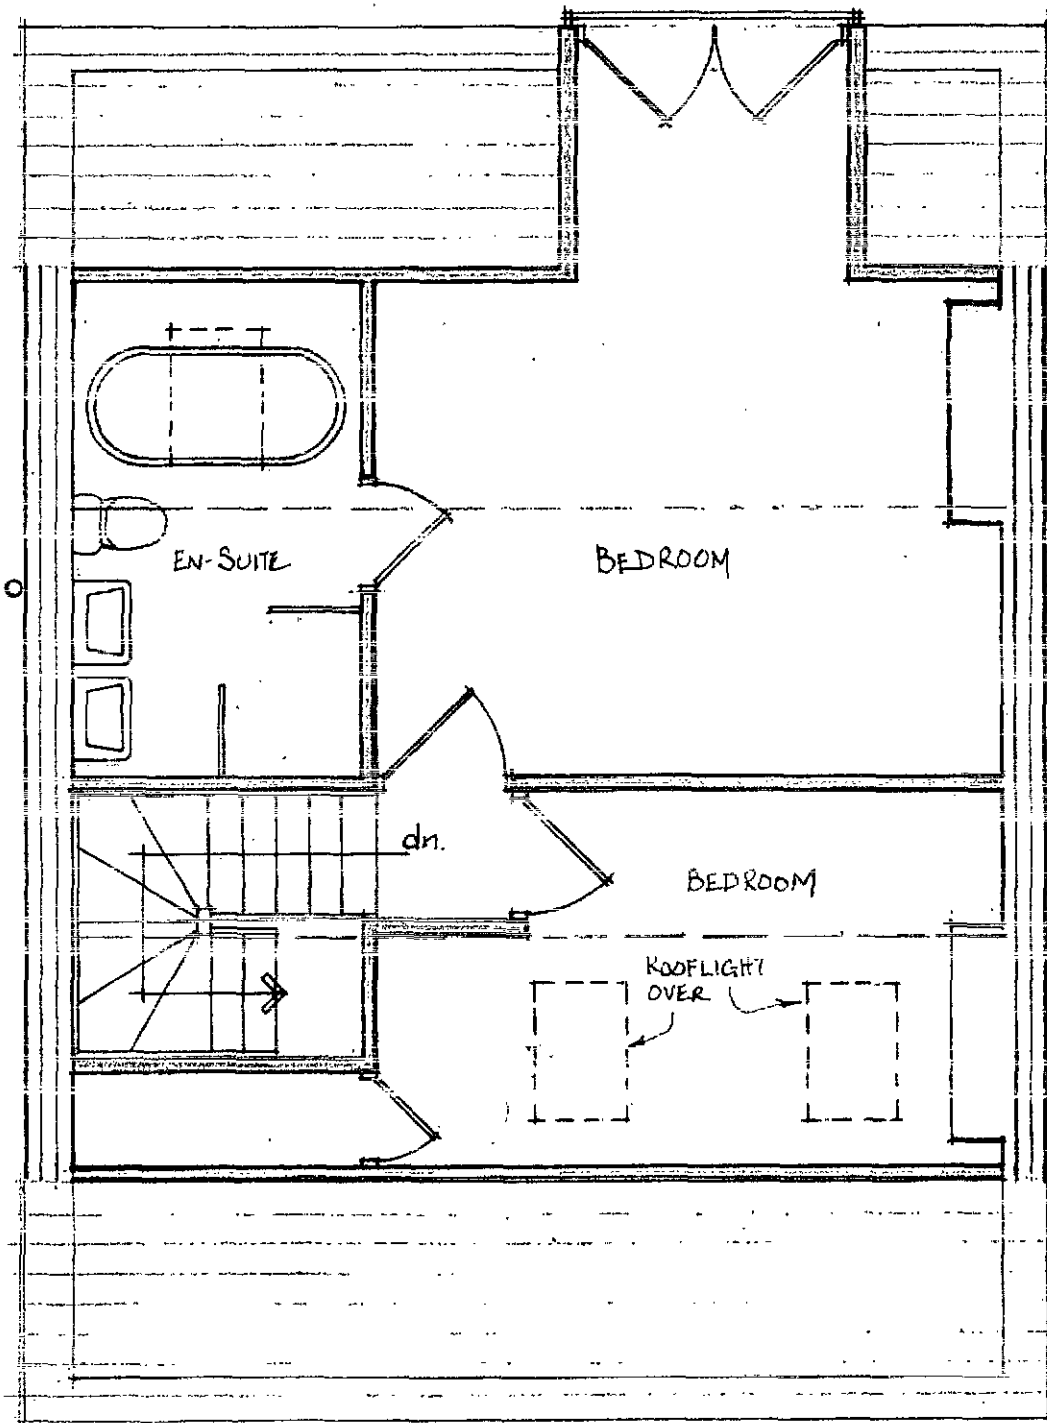



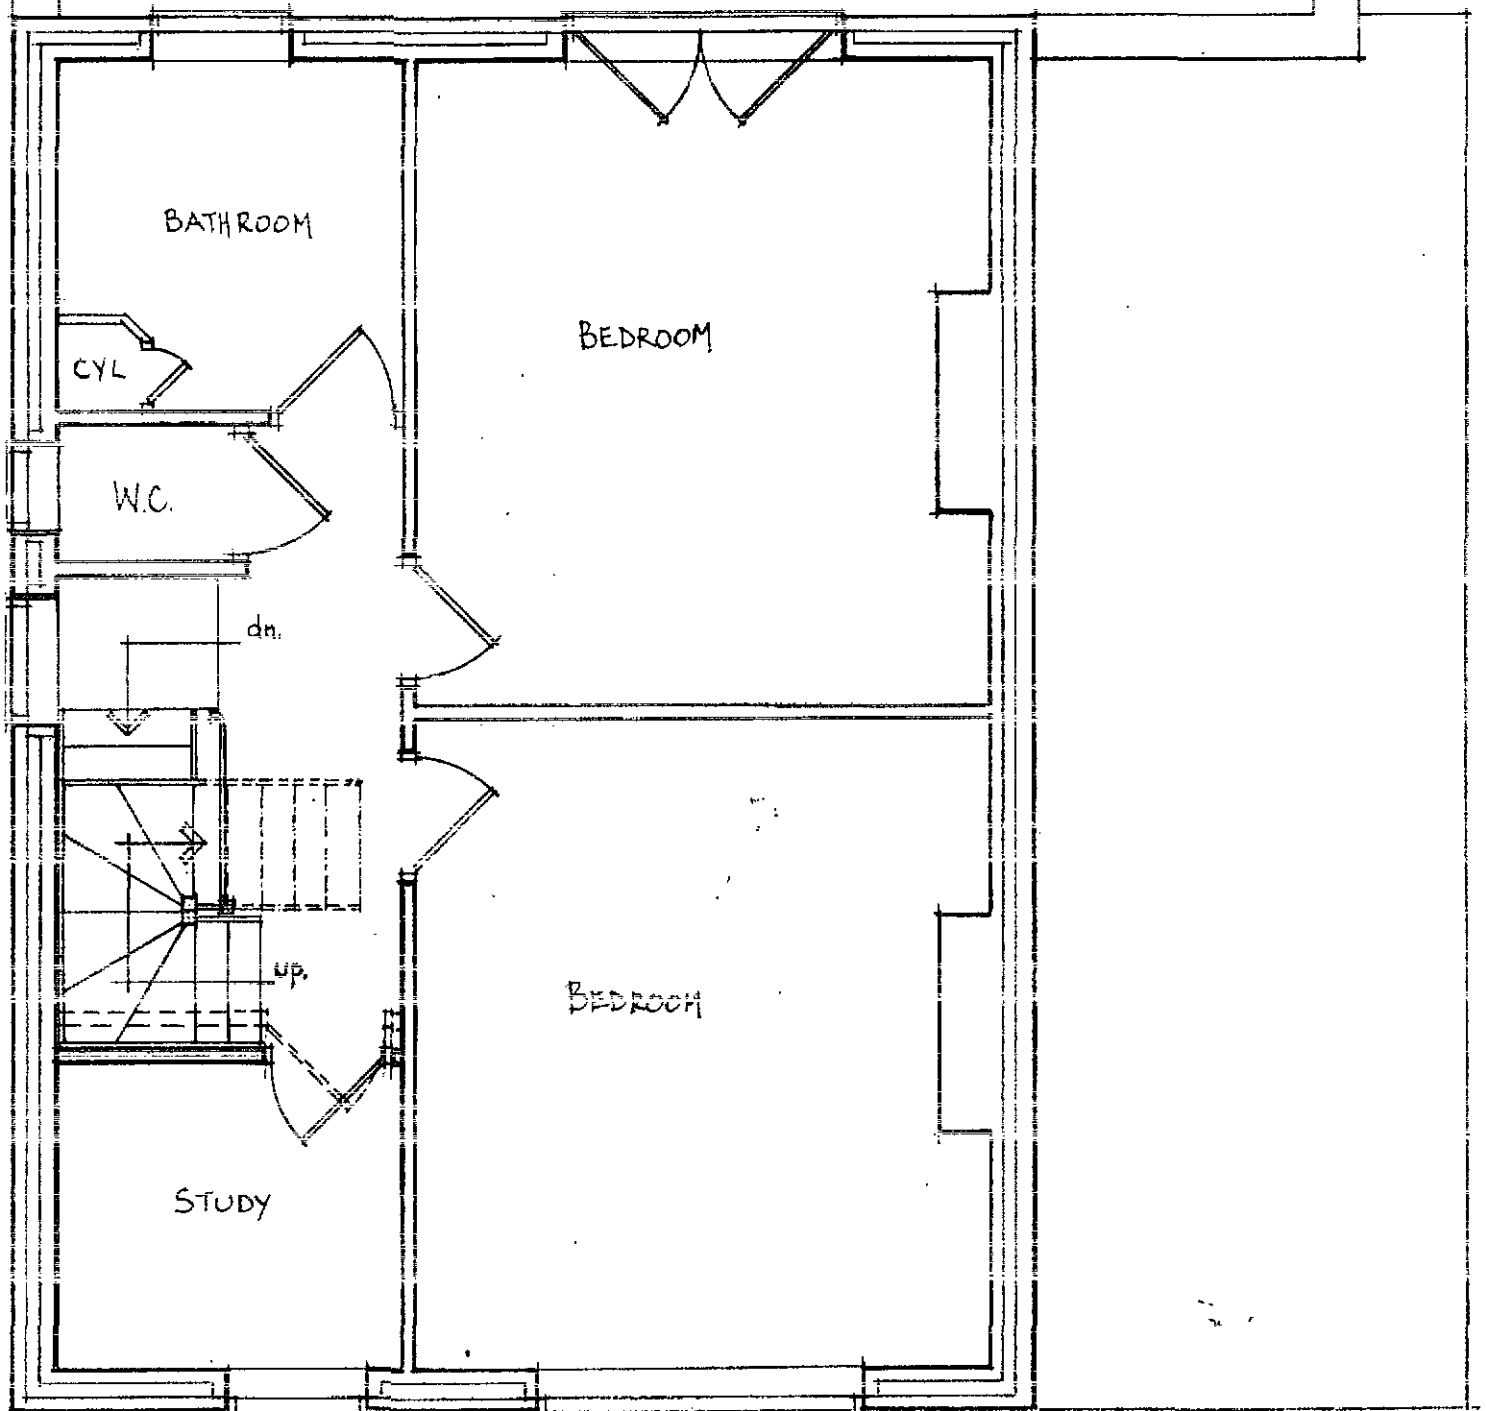


PROPOSED SECOND FLOOR PLAN (1:50)
(Scale 1:50) DWG NO 100/HR/07

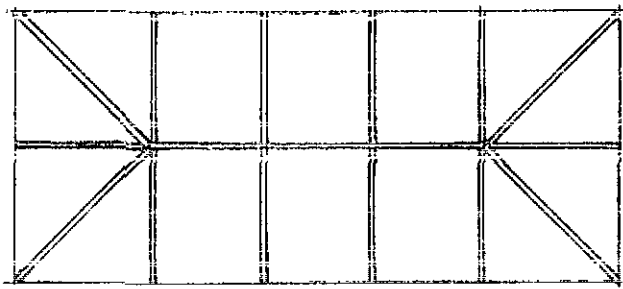

PROPOSED FIRST FLOOR PLAN
(SCALE 1:50) DWG NO 100/HR/05

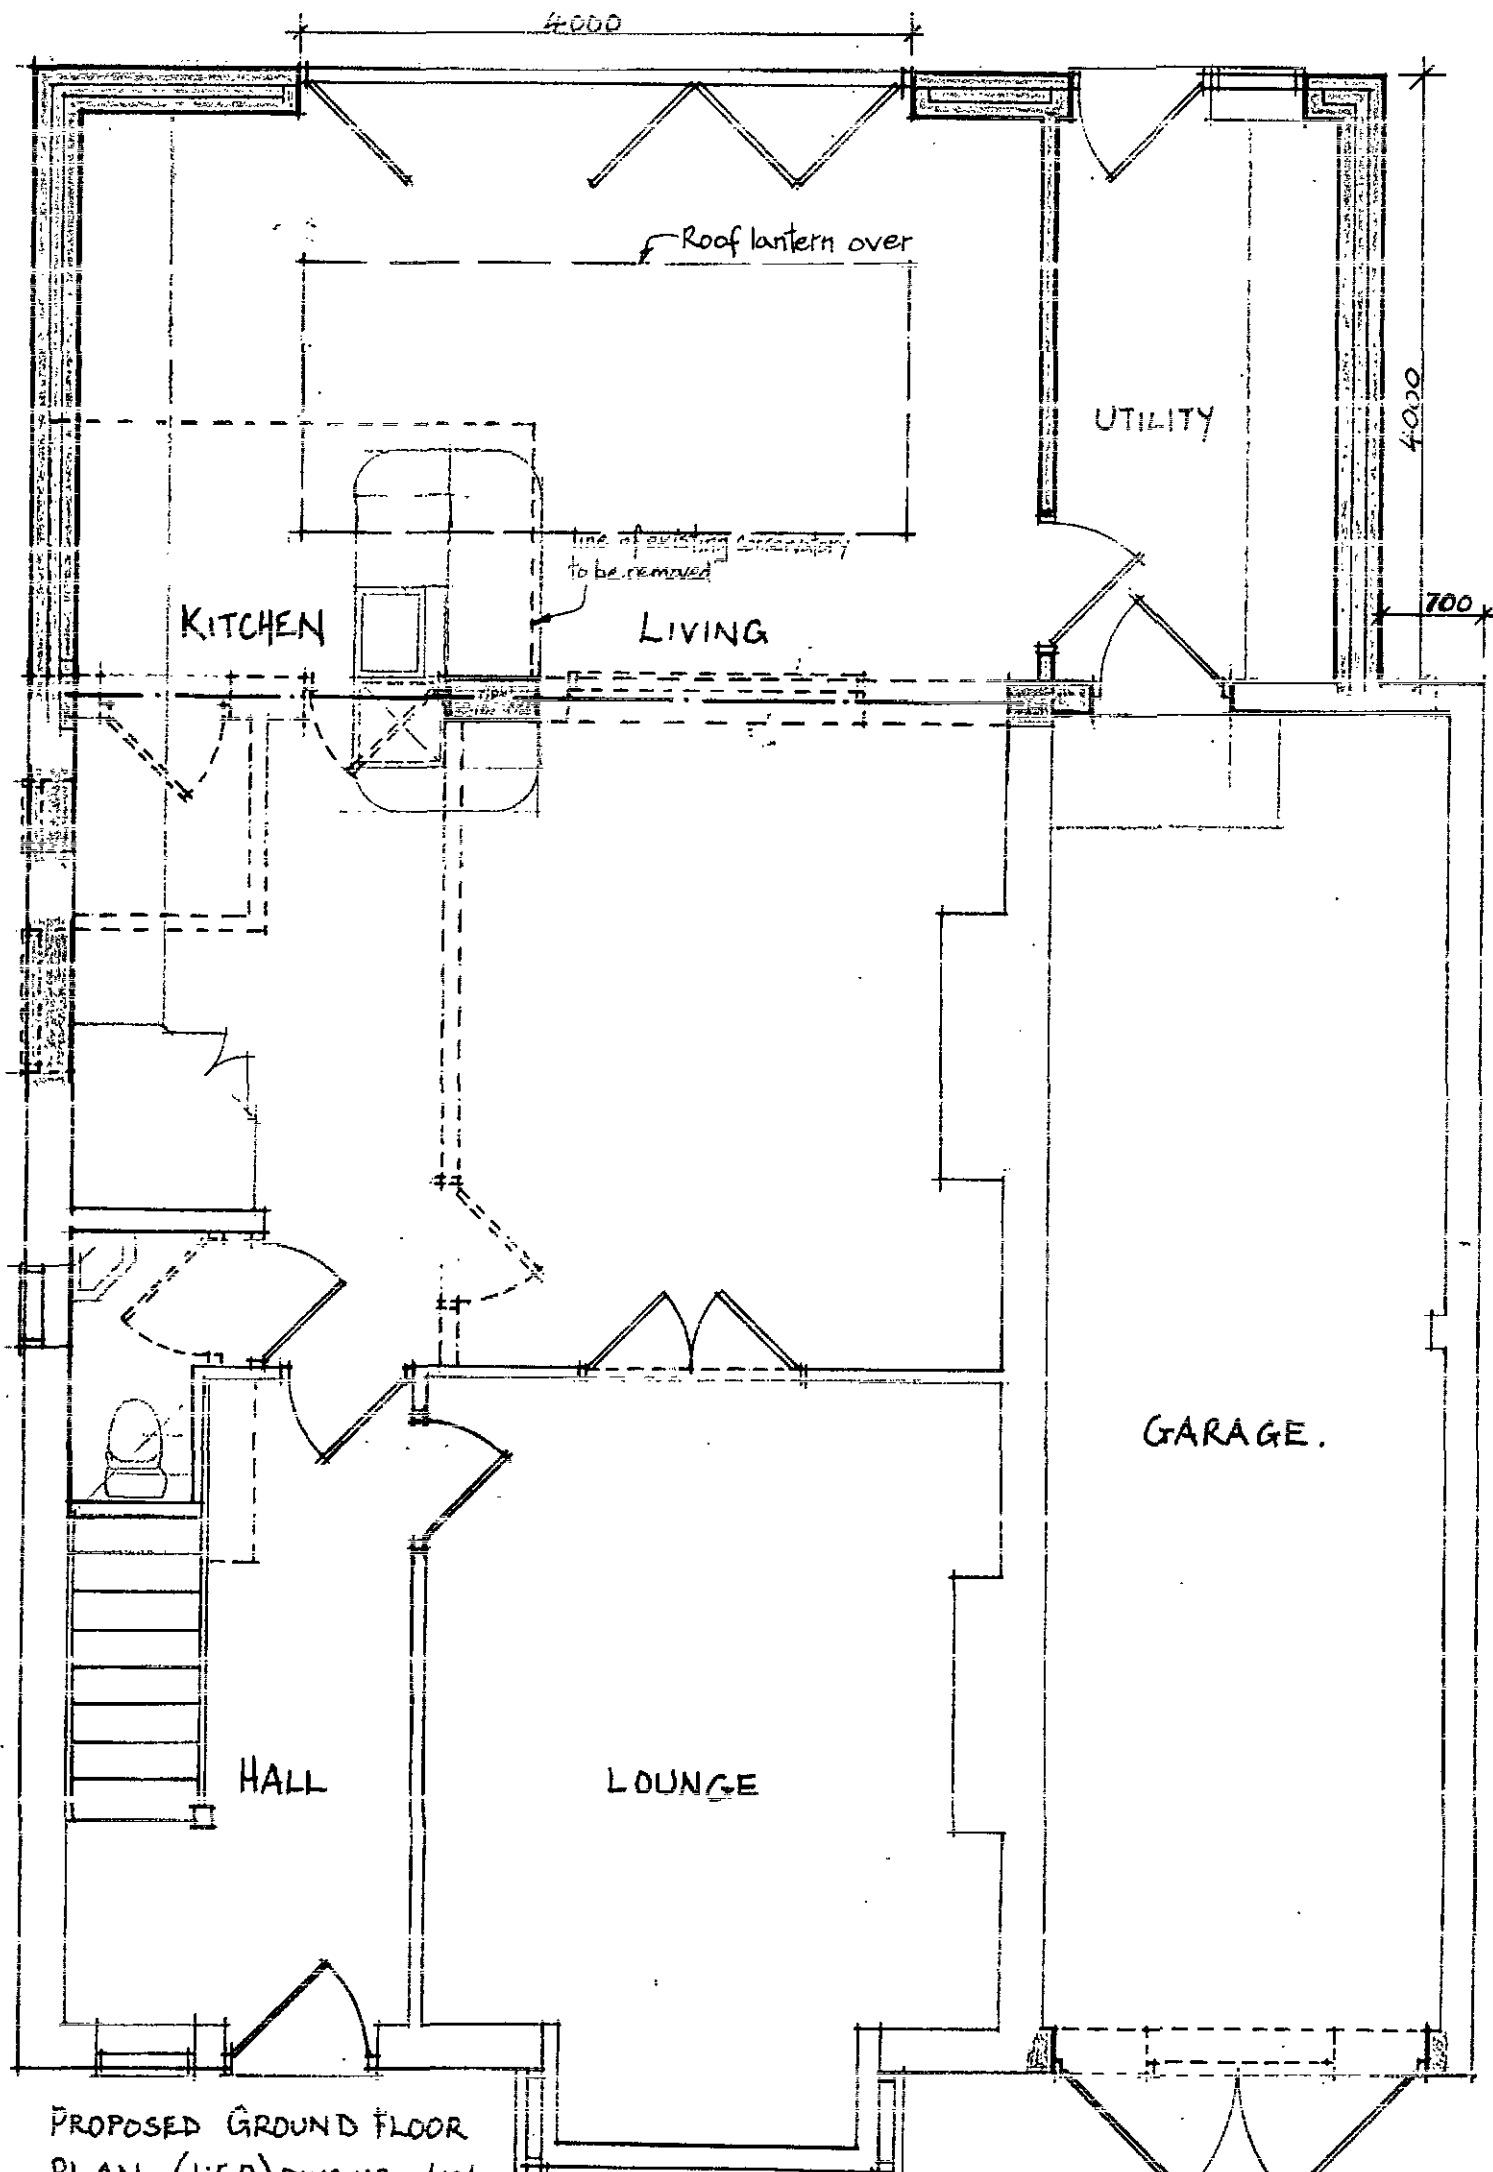

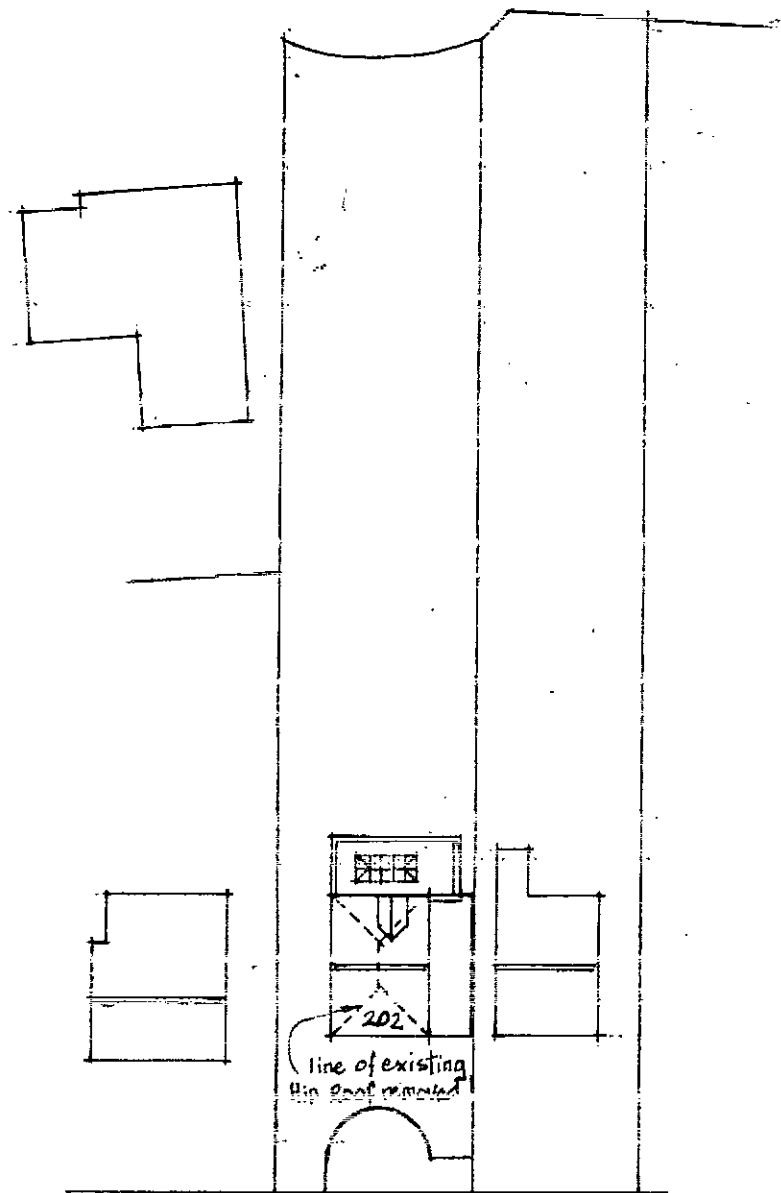 

HIGHAM COMMON ROAD.

SITE PLAN (1:500)

PROPOSED 2 STOREY SIDE AND
SINGLE STOREY REAR EXTENSION TO:
202 HIGHAM ROAD HIGHAM BARNSELEY

DWG NO 100/HR/08

FEB 2015.


Land Registry
Official copy of
title plan

Title number **SYK580620**
Ordnance Survey map reference **SE3107NW**
Scale **1:1250 enlarged from 1:2500**
Administrative area **South Yorkshire : Barnsley**



LOCATION PLAN

©Crown Copyright. Produced by Land Registry. Reproduction in whole or in part is prohibited without the prior written permission of Ordnance Survey. Licence Number 100026316.

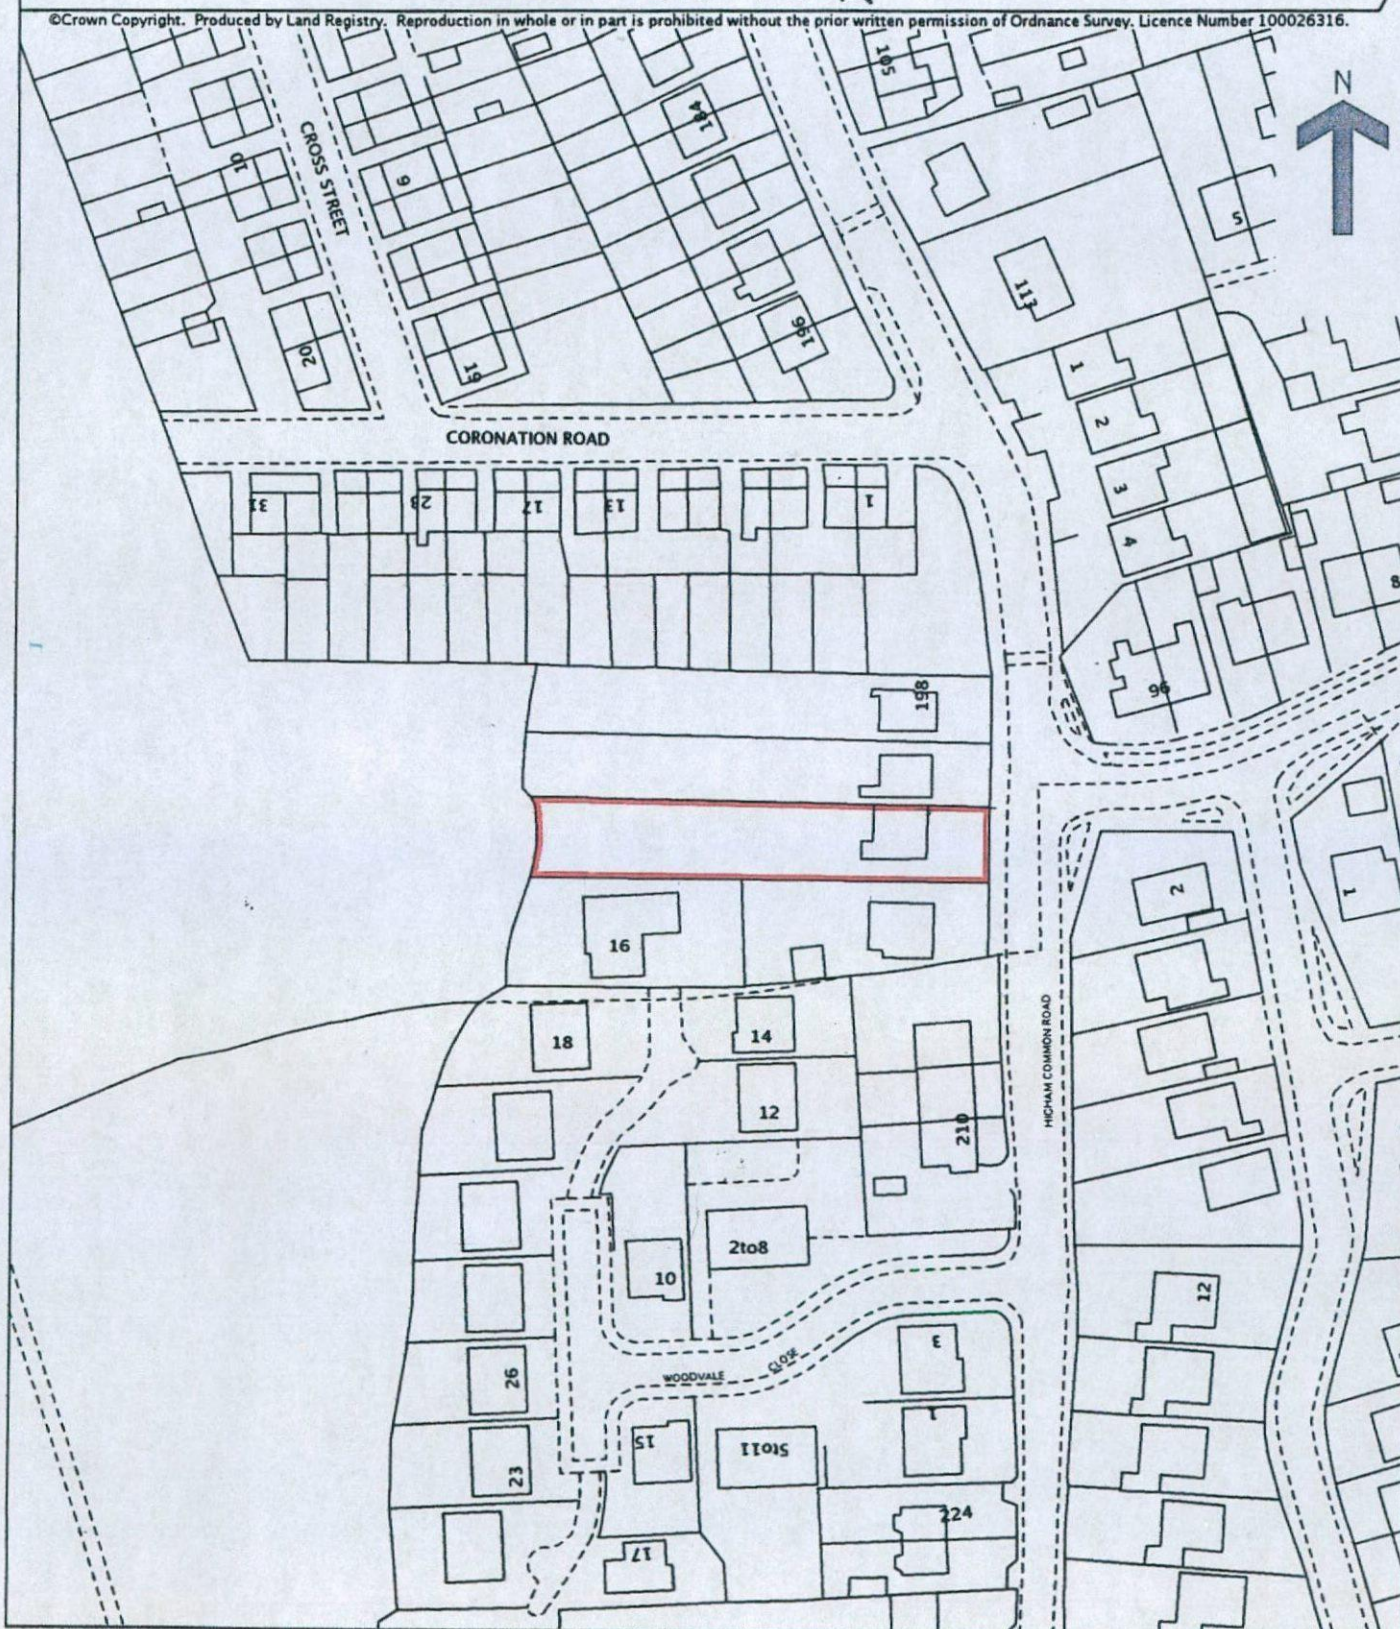





PROPOSED FRONT ELEVATION (1:100)




PROPOSED SIDE ELEVATION (1:100)

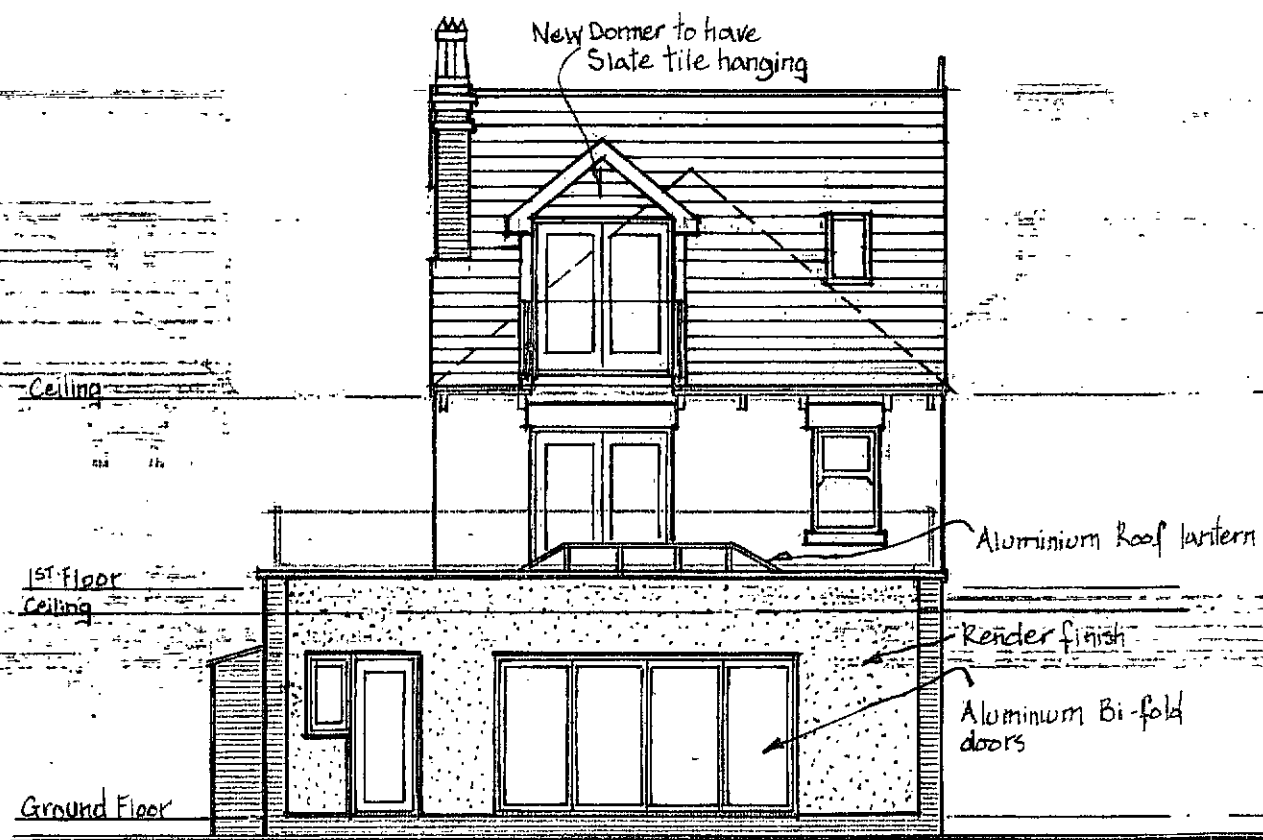


PROPOSED REAR ELEVATION (1:100)

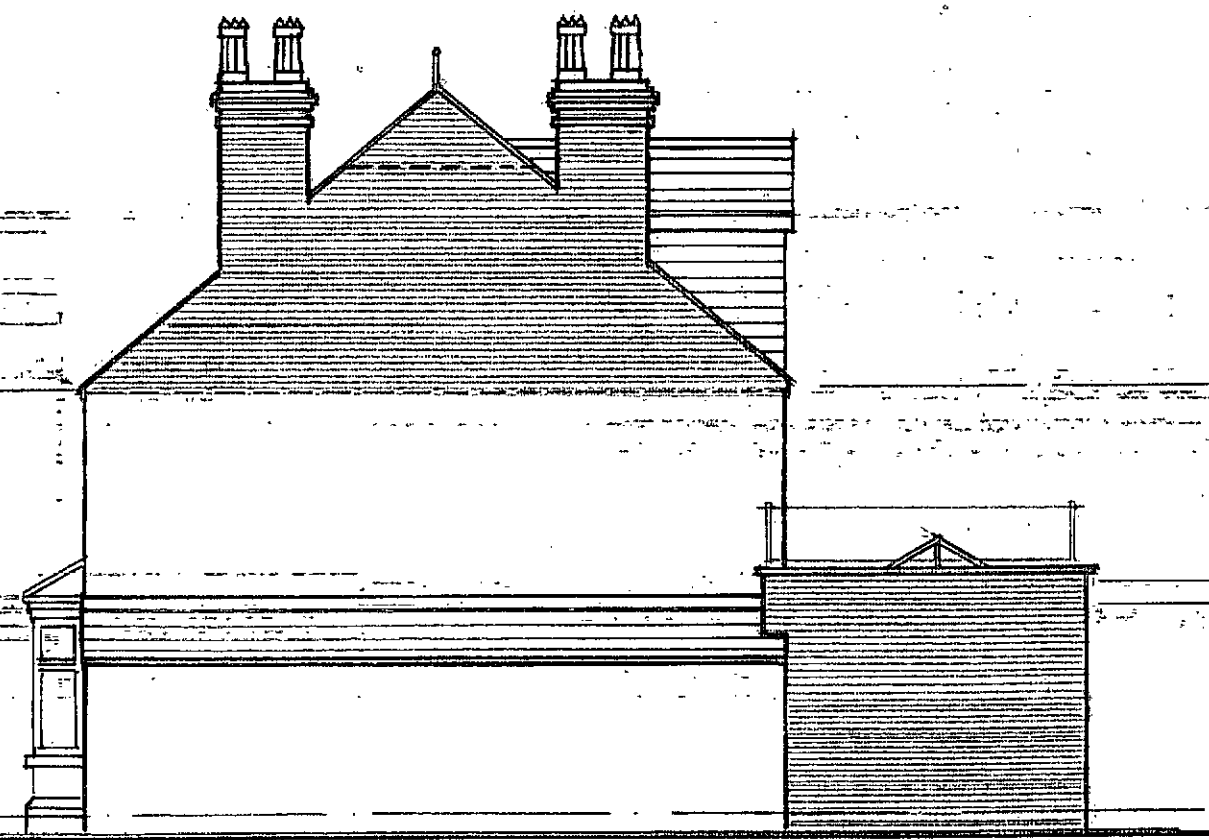


PROPOSED SIDE ELEVATION (1:100)

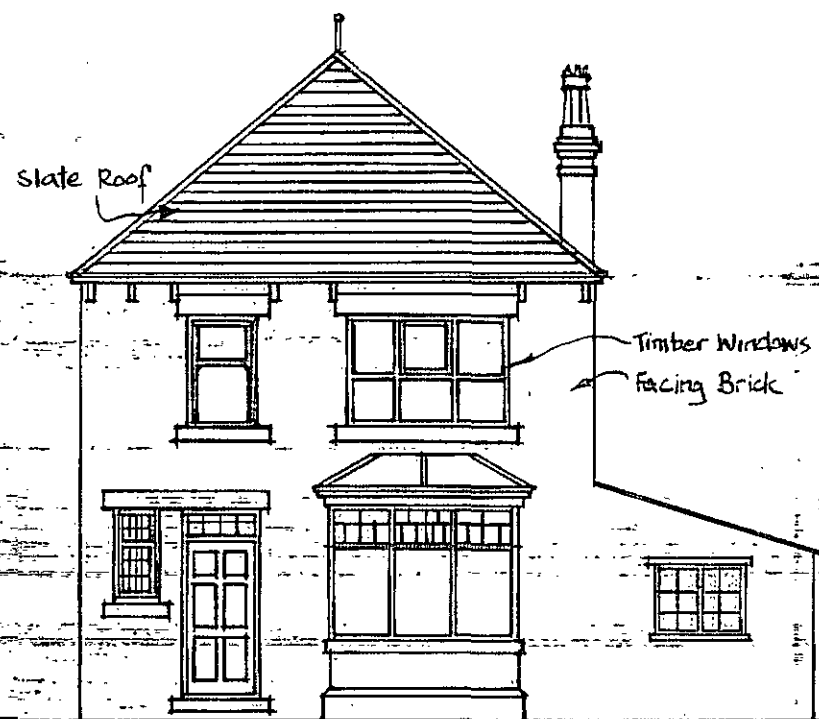


FRONT ELEVATION. (1:100)

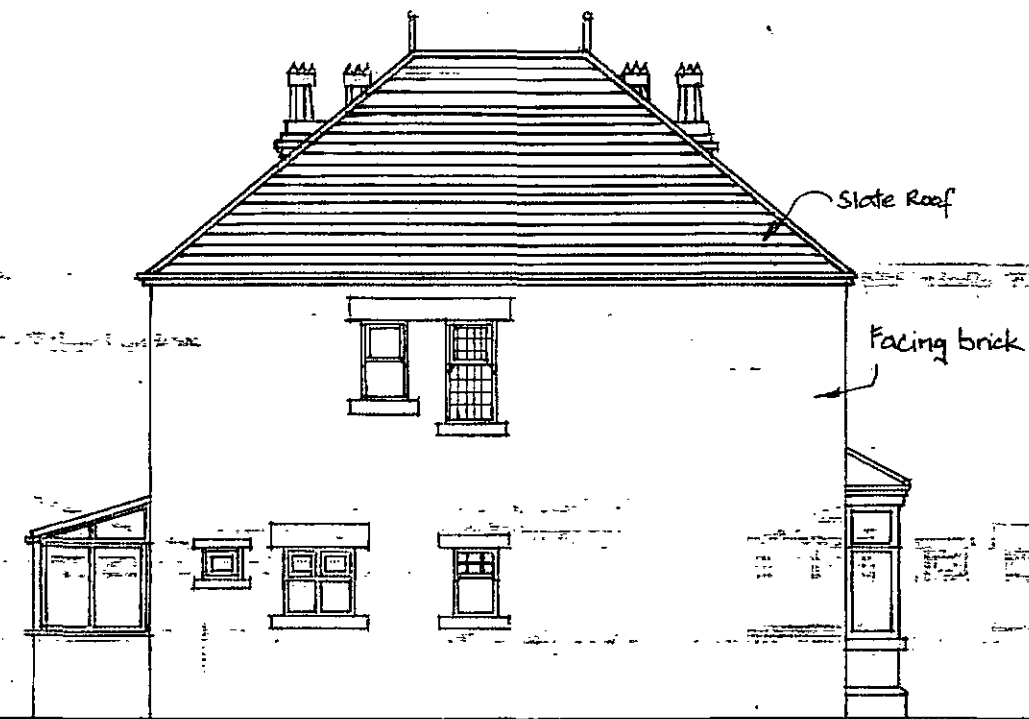


SIDE ELEVATION.

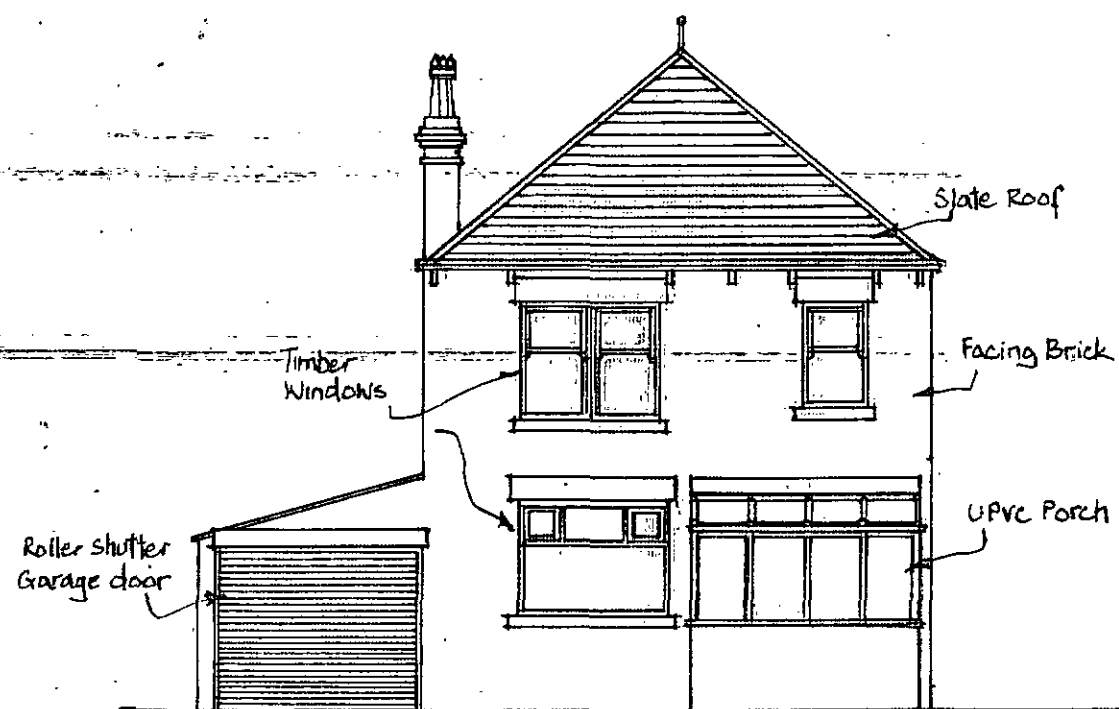

REAR ELEVATION.

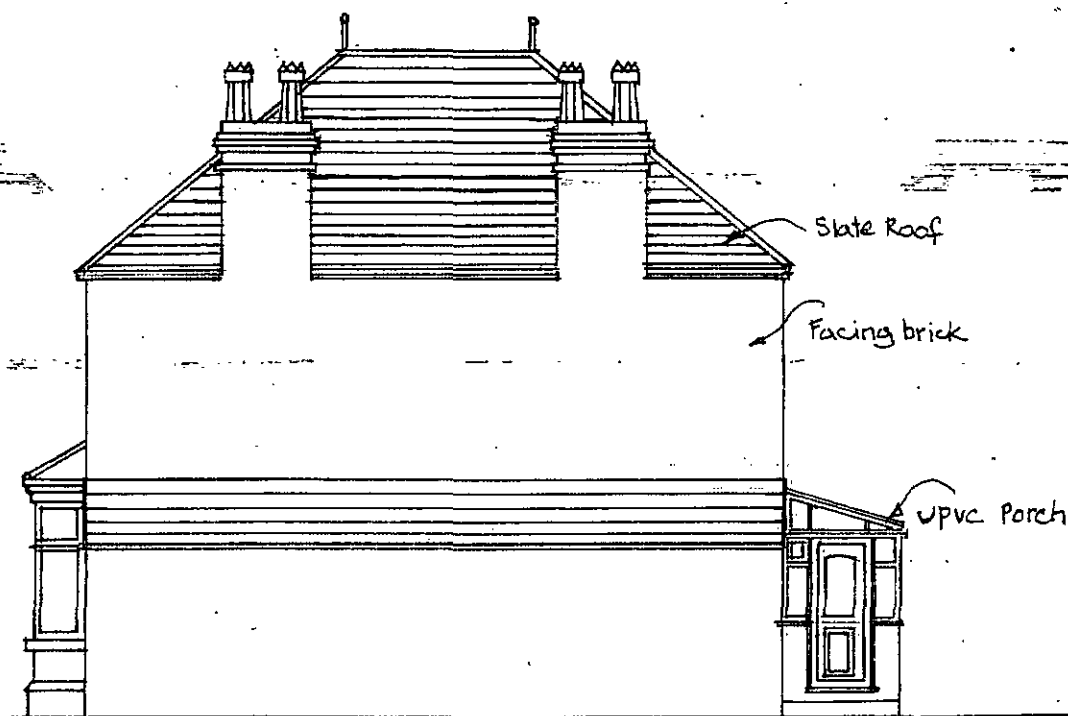


SIDE ELEVATION.

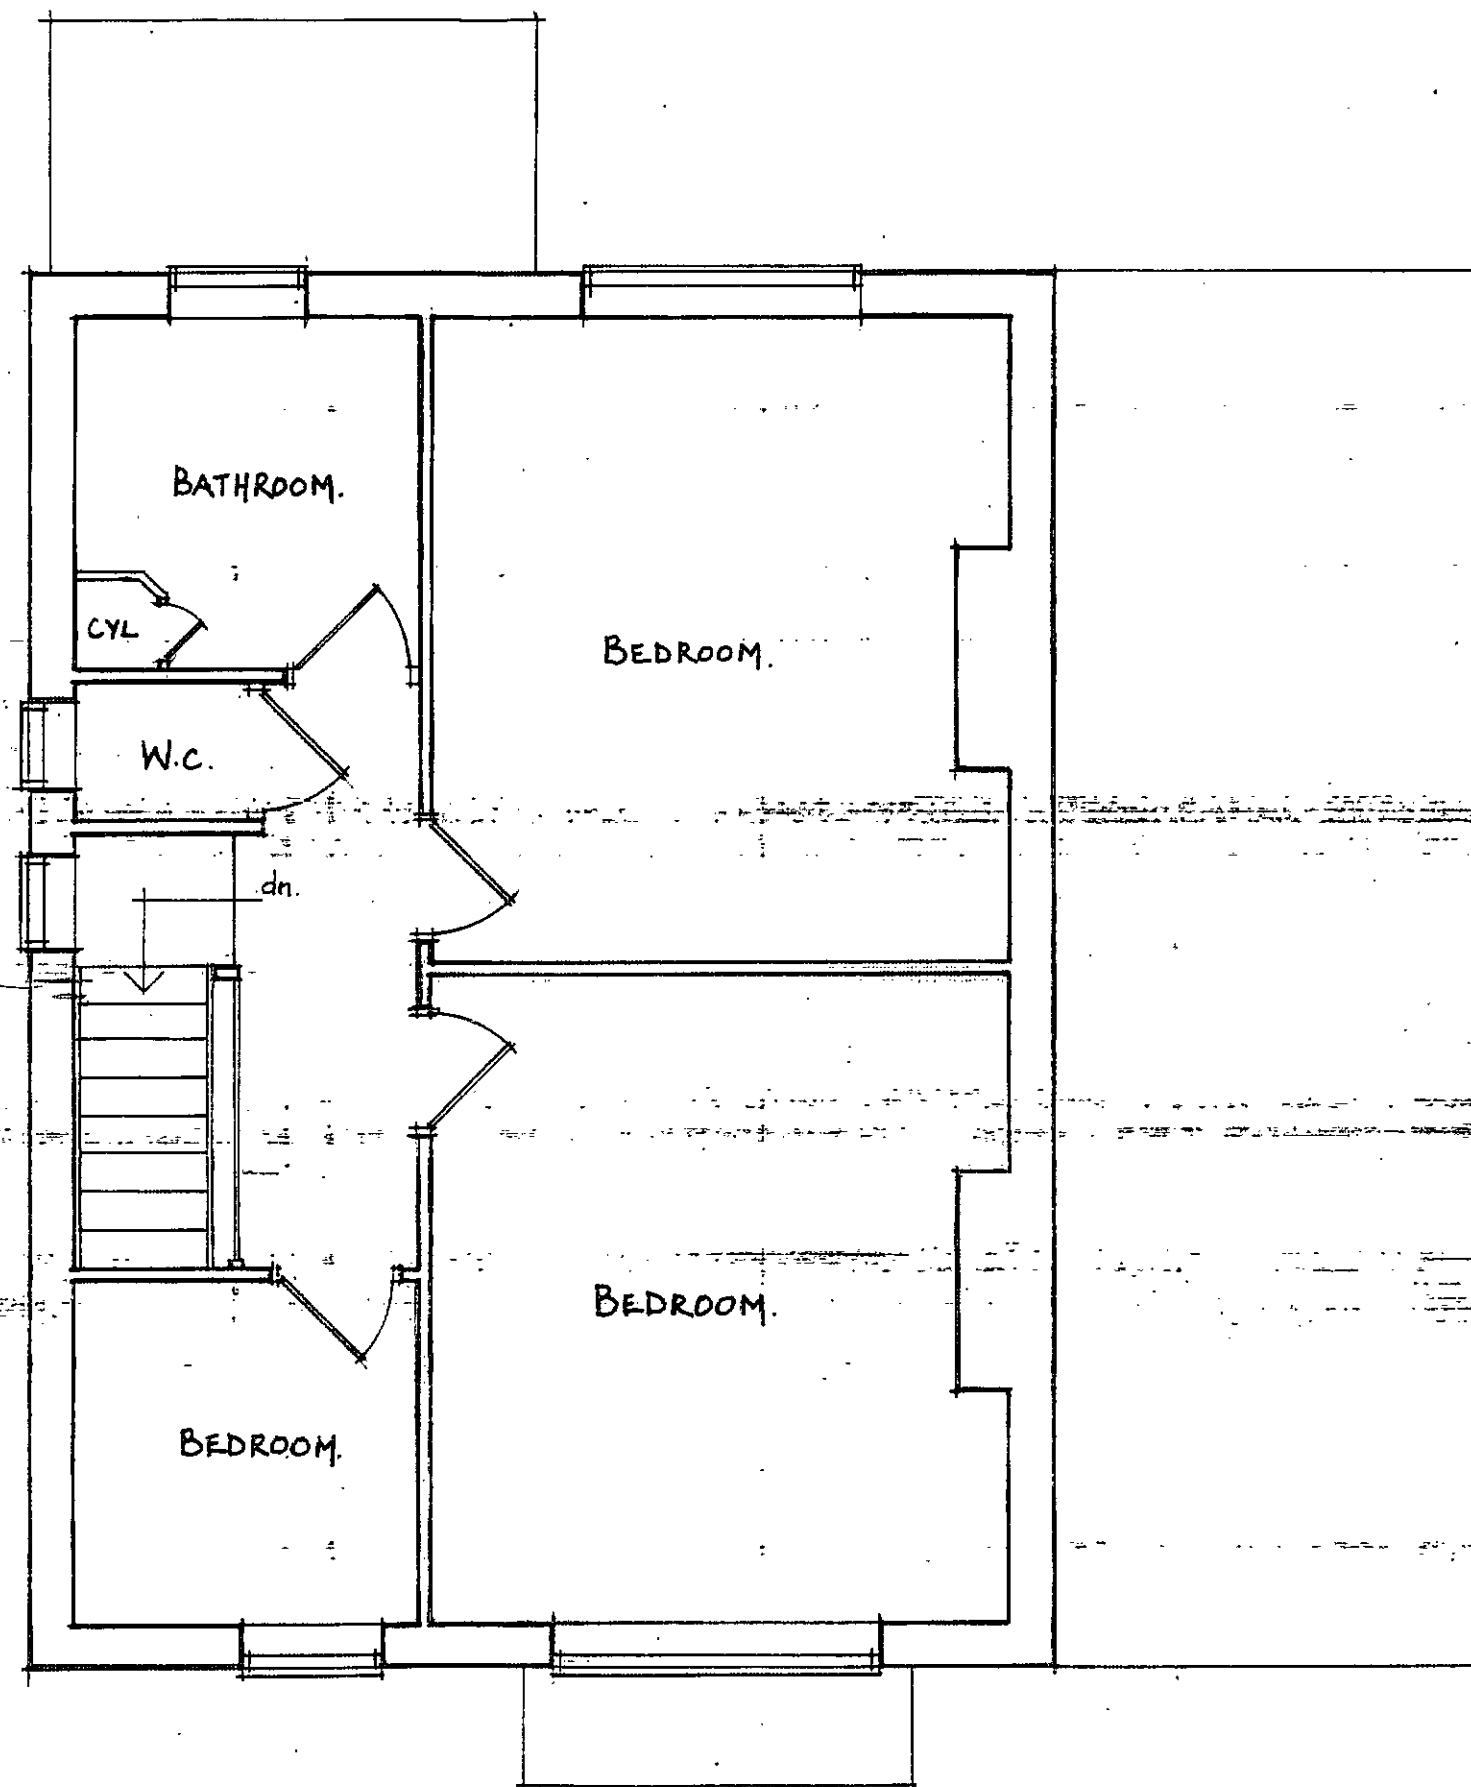

FIRST FLOOR PLAN. (1:50)

EXISTING FIRST FLOOR PLAN TO:
202 HIGHAM ROAD, HIGHAM, BARNSELEY
DWG NO 100/HR/02 FEB 2015

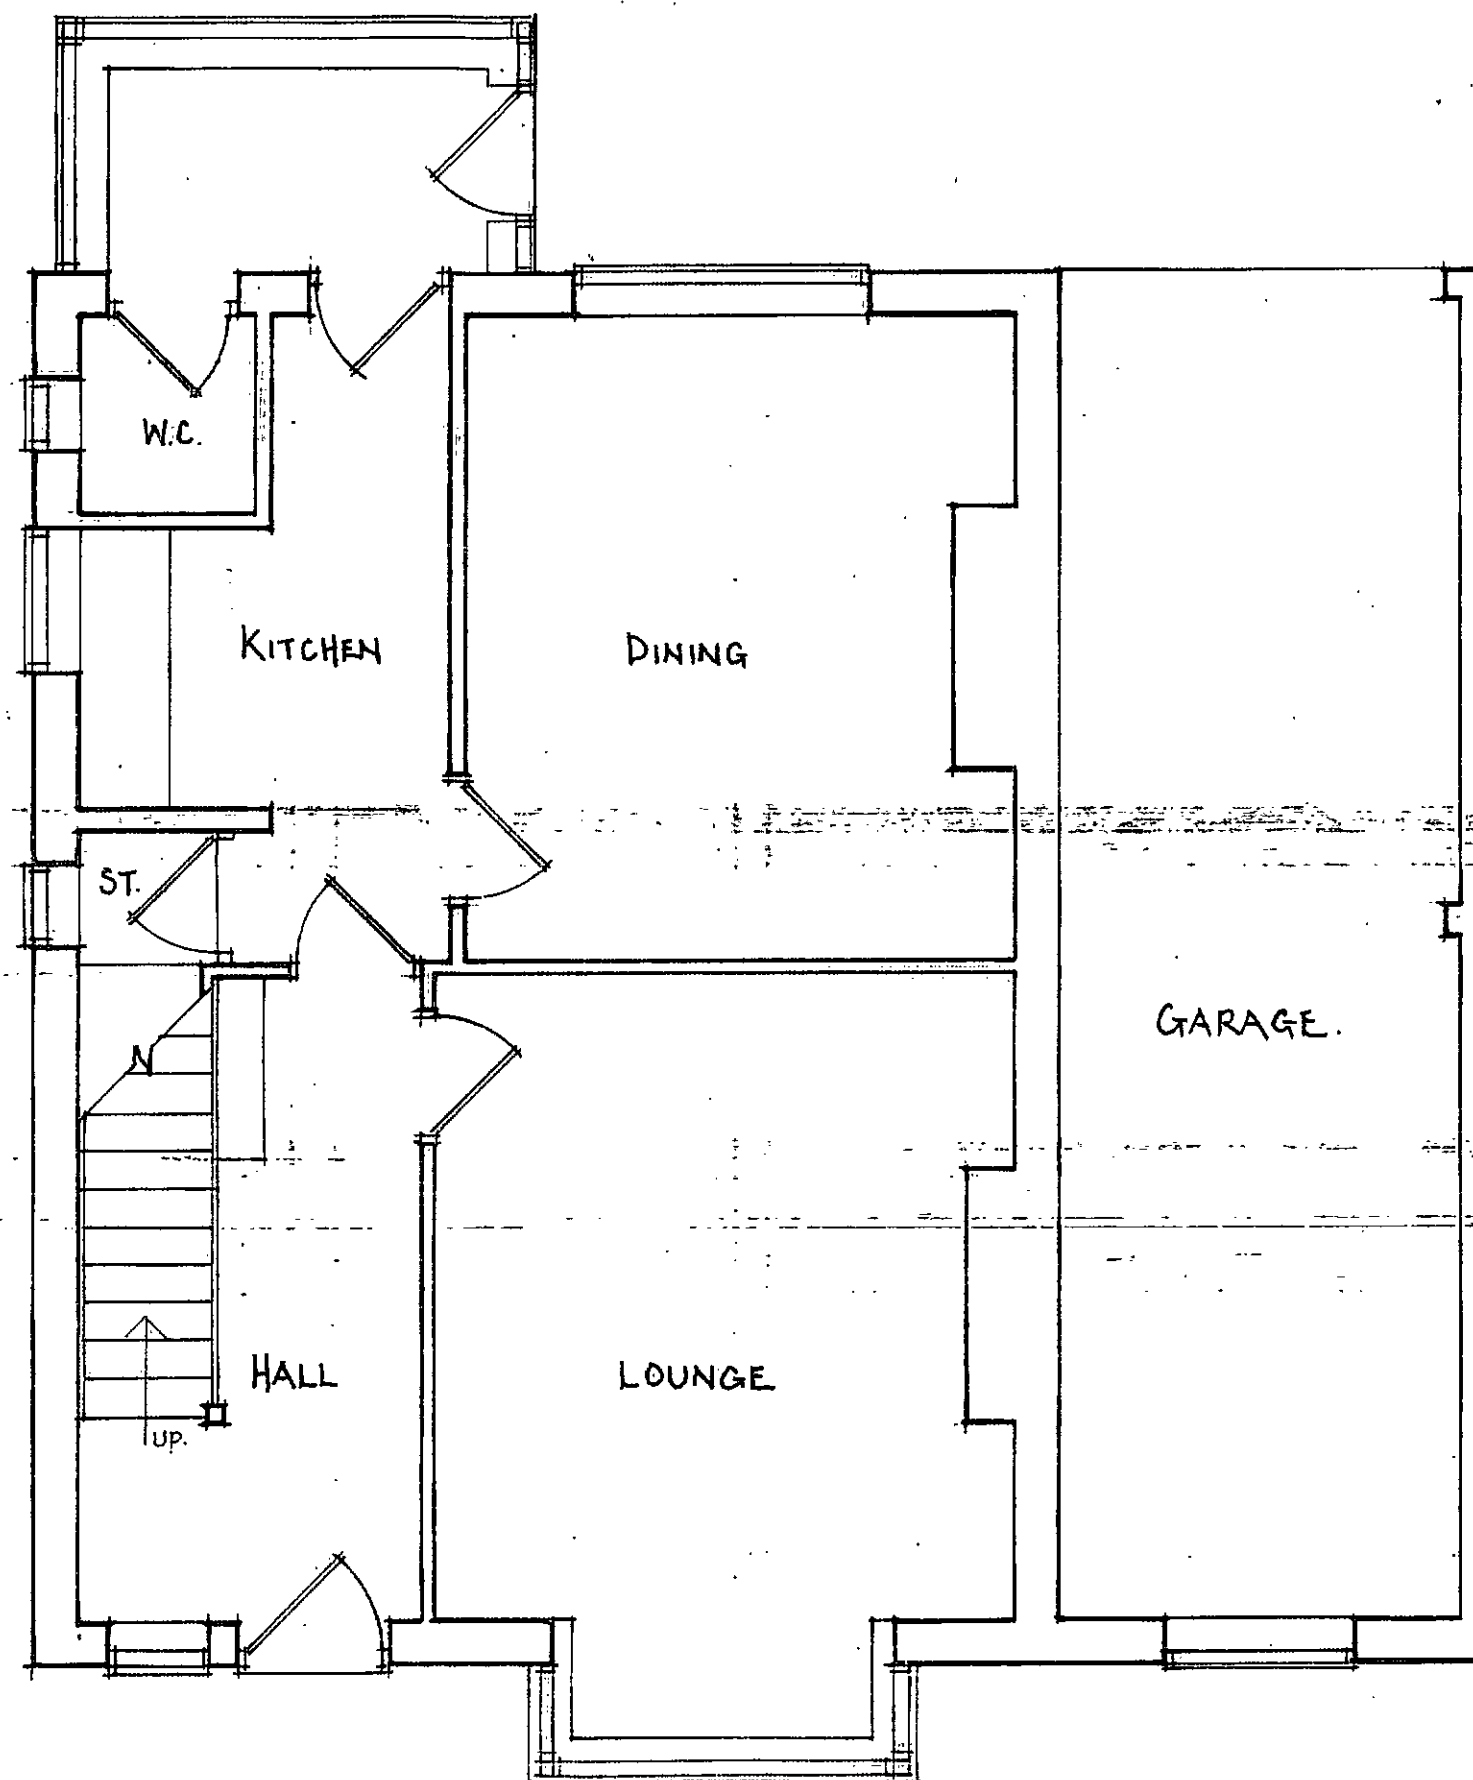

GROUND FLOOR PLAN. (1:50)

EXISTING GROUND FLOOR PLAN TO:
202 HIGHAM ROAD, HIGHAM, BARNSELEY
DWG NO 100/HR/01 FEB 2015.