



East Elevation

Scale: 1 : 100




North Elevation

Scale: 1 : 100




West Elevation

Scale: 1 : 100

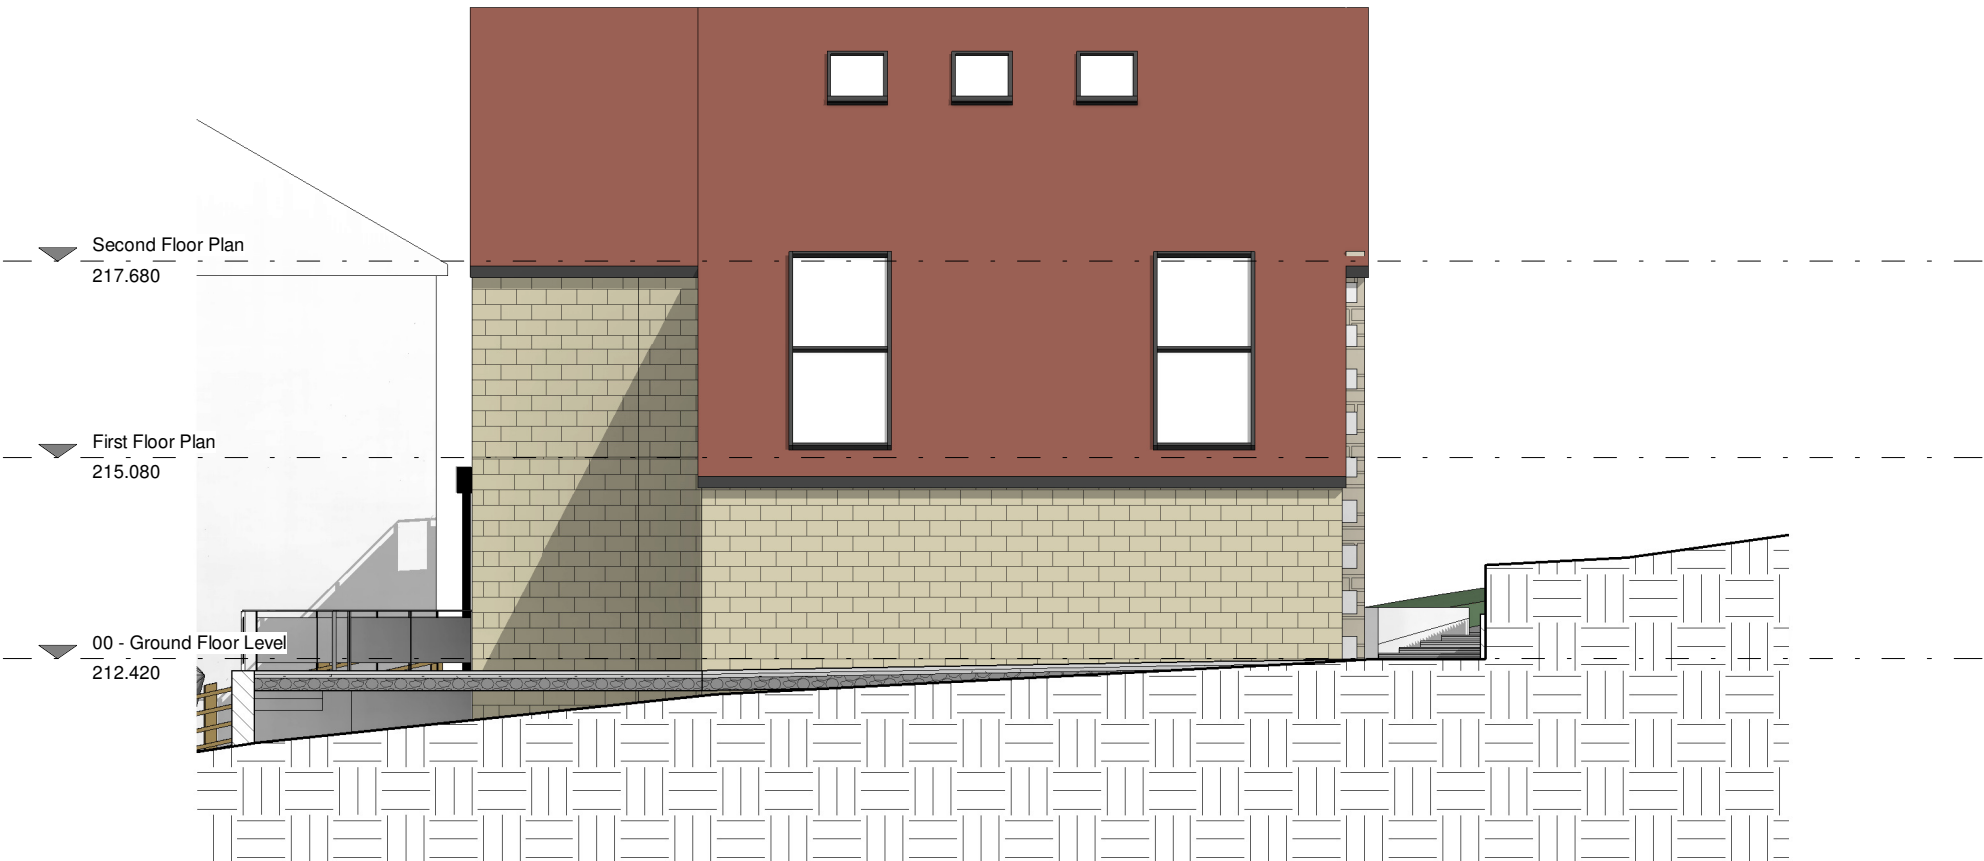


South Elevation

Scale: 1 : 100

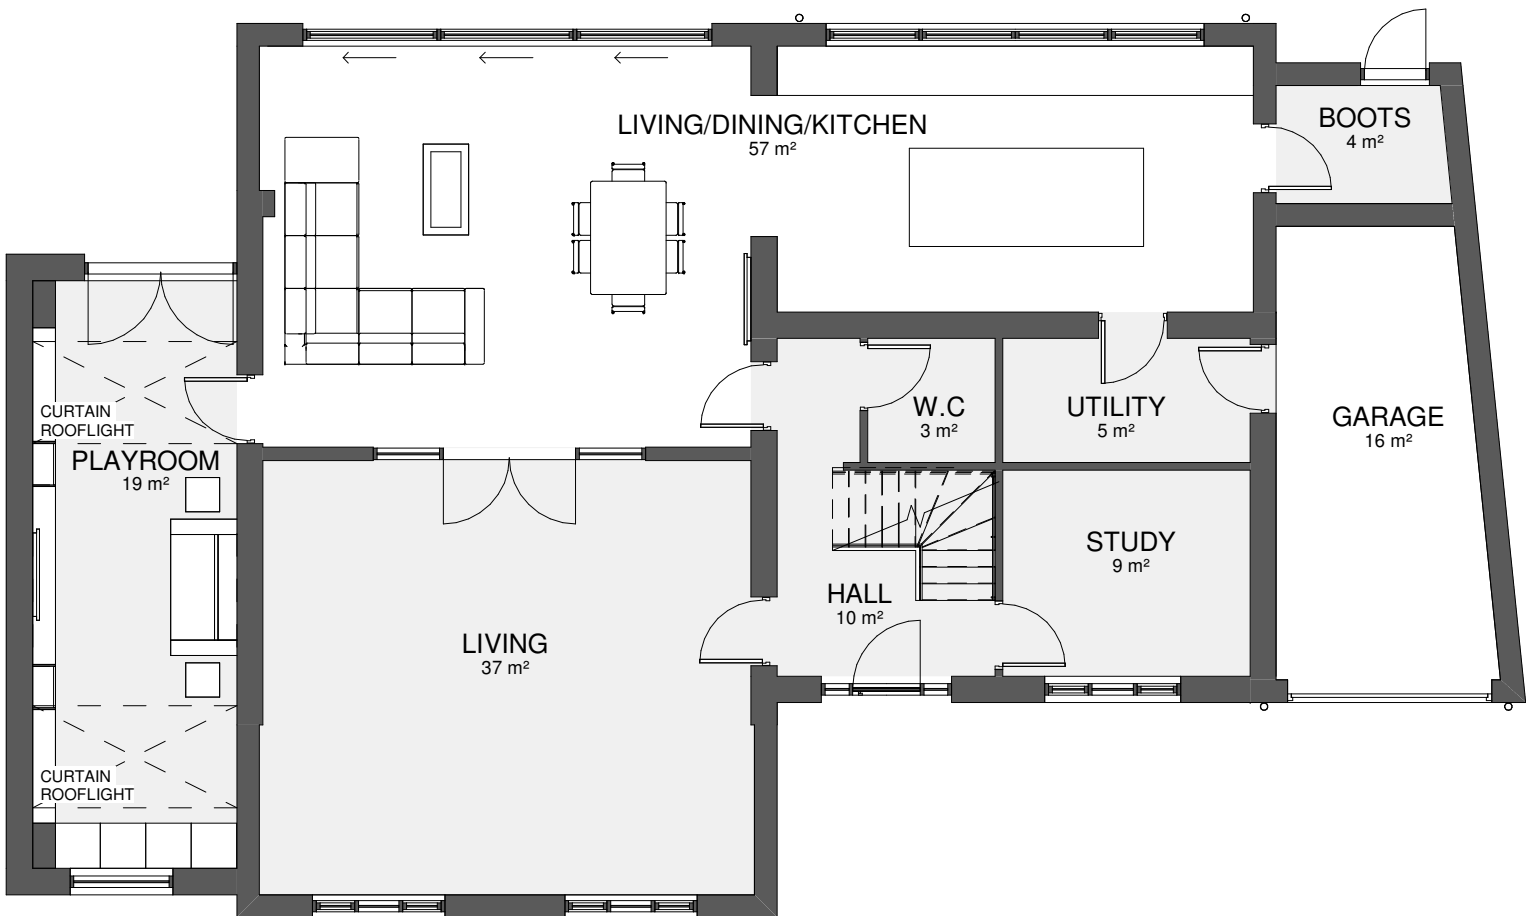


Ground Floor Plan

Scale: 1 : 100

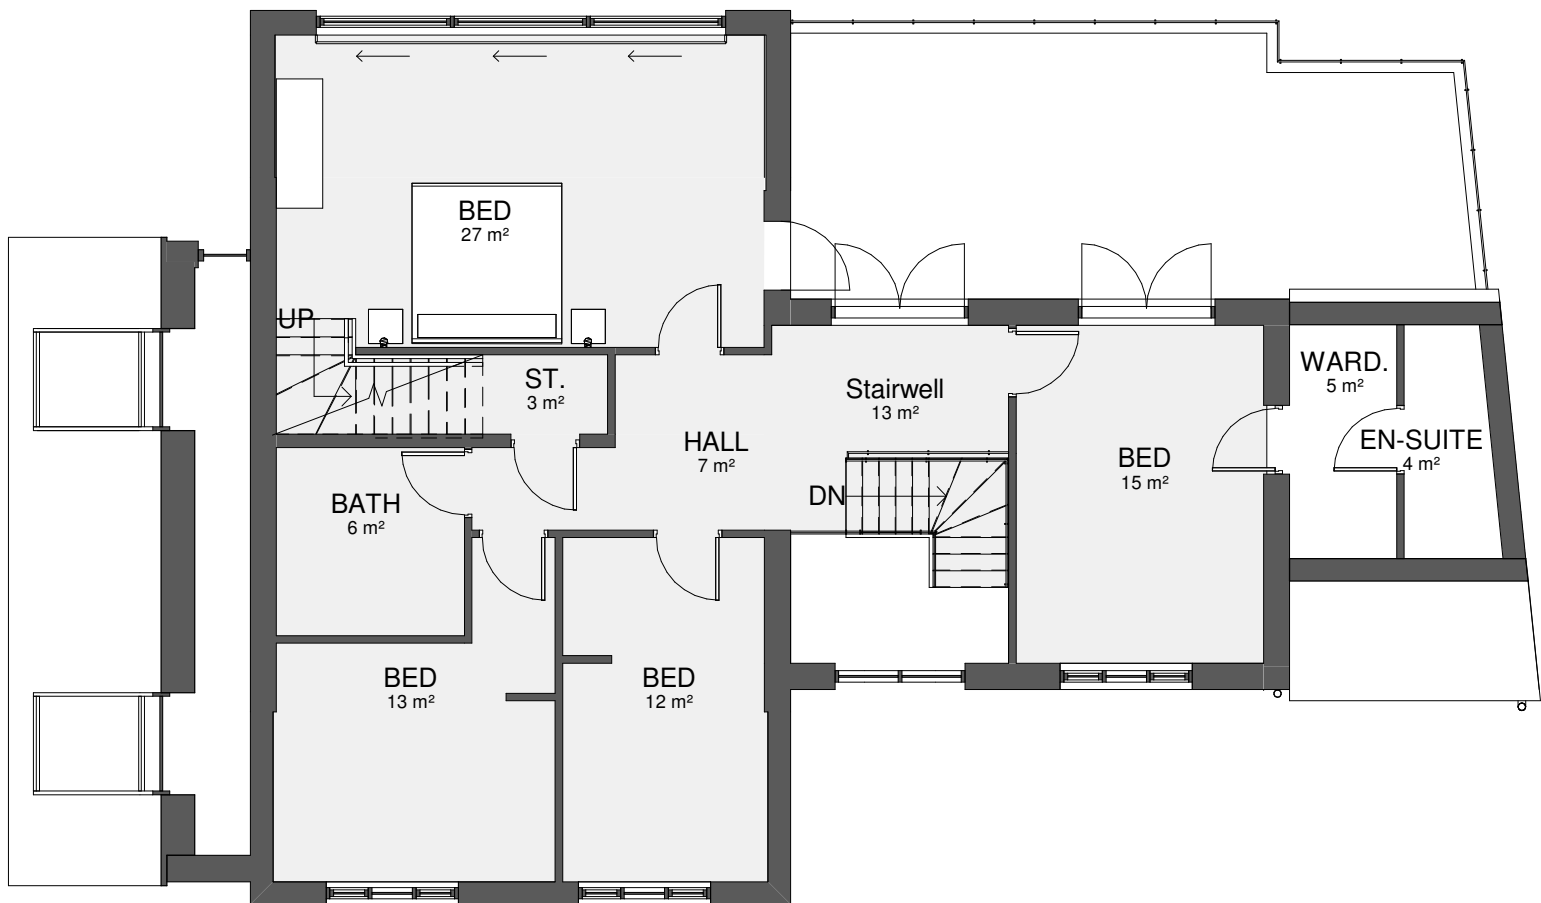

First Floor Plan

Scale: 1 : 100

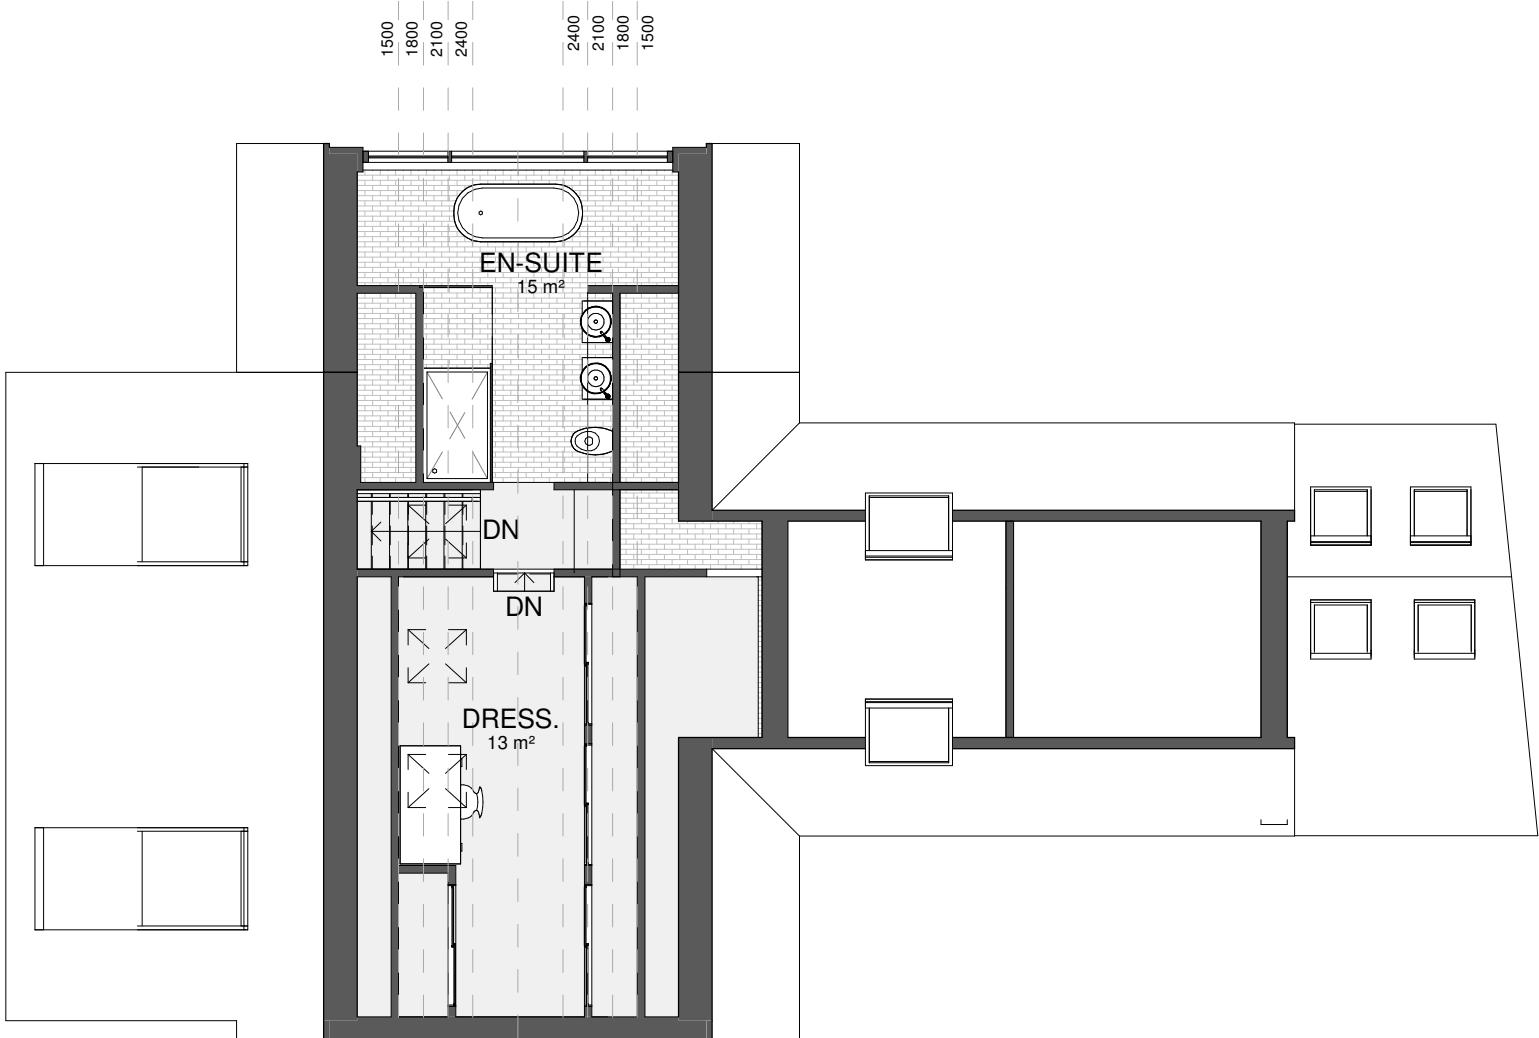

Second Floor Plan

Scale: 1 : 100

CODA  
Bespoke



CODA Studios Ltd  
70-71 Cornish Place, Cornish St, Sheffield, S6 3AF  
T: 0114 279 6003  
E: [information@codastudios.co.uk](mailto:information@codastudios.co.uk)

| Drawn   | Checked                | Date     | Scale        | Revision |
|---------|------------------------|----------|--------------|----------|
| BC      | AH                     | 25/08/21 | 1 : 100 @ A1 |          |
| Client  | Paul and Keeley Ashton |          |              |          |
| Project | Hillside Way           |          |              |          |
| Title   | PR. Plans & Elevations |          |              |          |
| Dwg No. | 3045-004               |          |              |          |

© COPYRIGHT EXISTS ON THE DESIGNS AND INFORMATION SHOWN ON THIS DRAWING.  
The Contractor must verify all dimensions on site before making shop drawings or commencing work of any kind. No dimensions to be scaled from this drawing. Architect to be notified of any discrepancies in dimensions immediately.