


Revision		Date	Drawn	Checked
A	Layout updated following client meeting	10/04/19	KW	AH
B	Design revised to a new build option following client meeting	03/05/19	KW	AH
C	Glazed link removed, study extended, master suite reorganised, larger velux windows, chimney altered	24/05/19	KW	AH
D	Master bed alteration and garage alterations	31/05/19	DC	AH
E	Roof and Level 1 raised 450mm. Minor internal and external layout changes	04/06/19	KW	AH
F	Overall height reduced 500mm in line with planning comments	09/09/19	KW	AH



South East Elevation
1 : 50

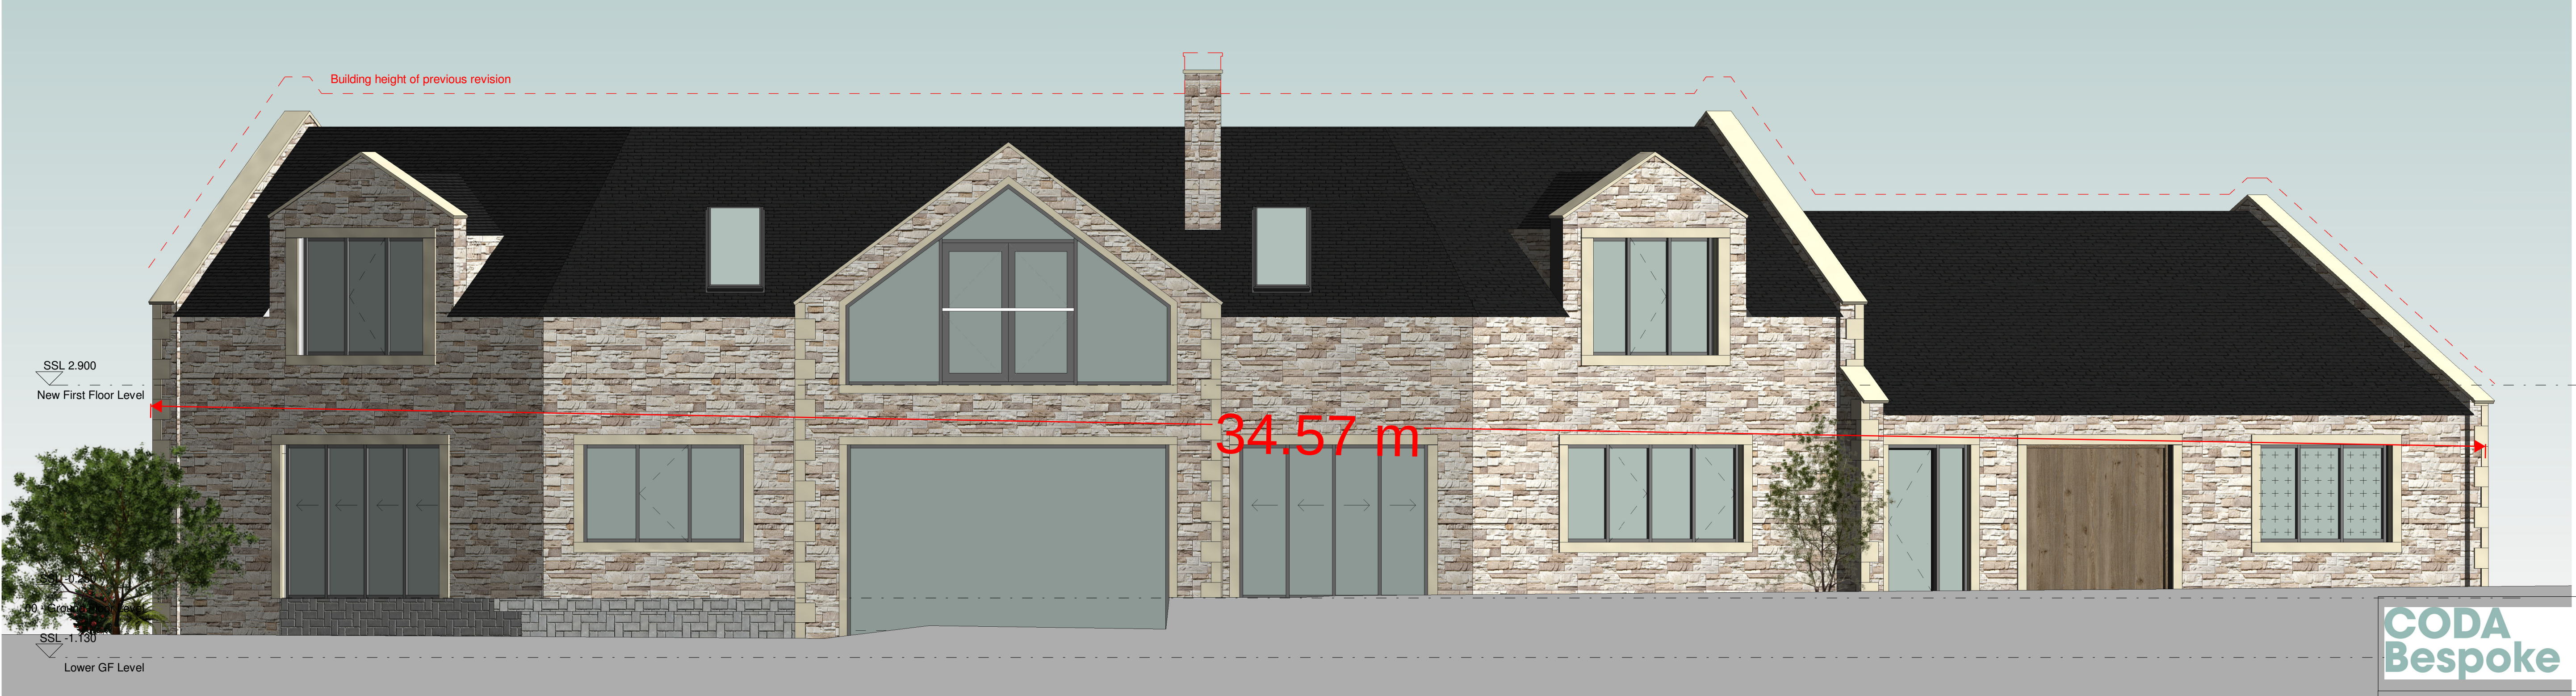

North West Elevation
1 : 50

CODA
Bespoke



CODA Studios Ltd
70-71 Cornish Place, Cornish St, Sheffield, S6 3AF
T: 0114 279 6003
E: information@codastudios.co.uk

Drawn	Checked	Date	Scale	Revision
KW	AH	03/13/19	1 : 50 @ A1	F
Client	Andy England			
Project	Horncroft			
Title	Proposed Building Elevations			
Dwg No.	2807 0106			

© COPYRIGHT EXISTS ON THE DESIGNS AND INFORMATION SHOWN ON THIS DRAWING.
The Contractor must verify all dimensions on site before making shop drawings or commencing work of any kind. No dimensions to be scaled from this drawing. Architect to be notified of any discrepancies in dimensions immediately.