


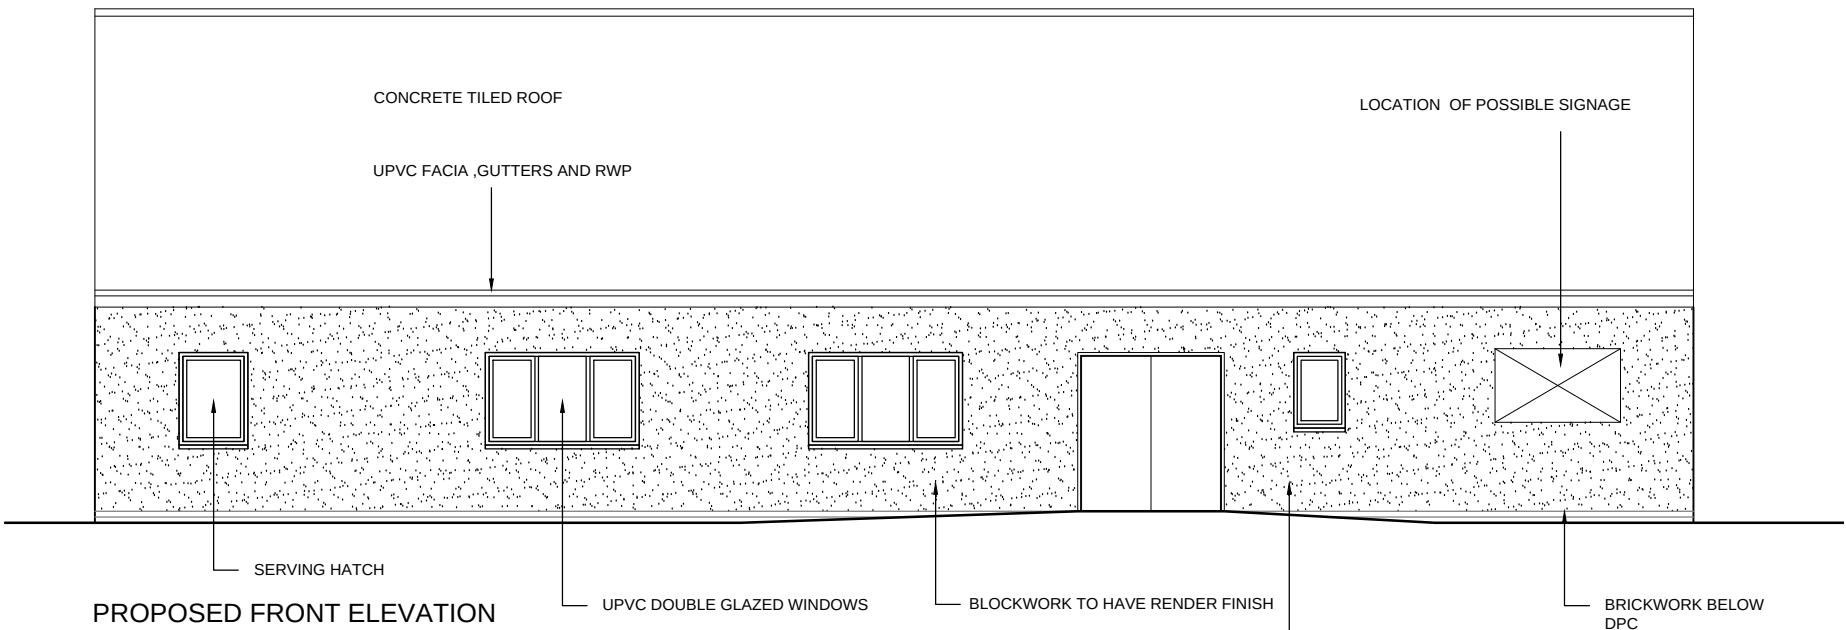
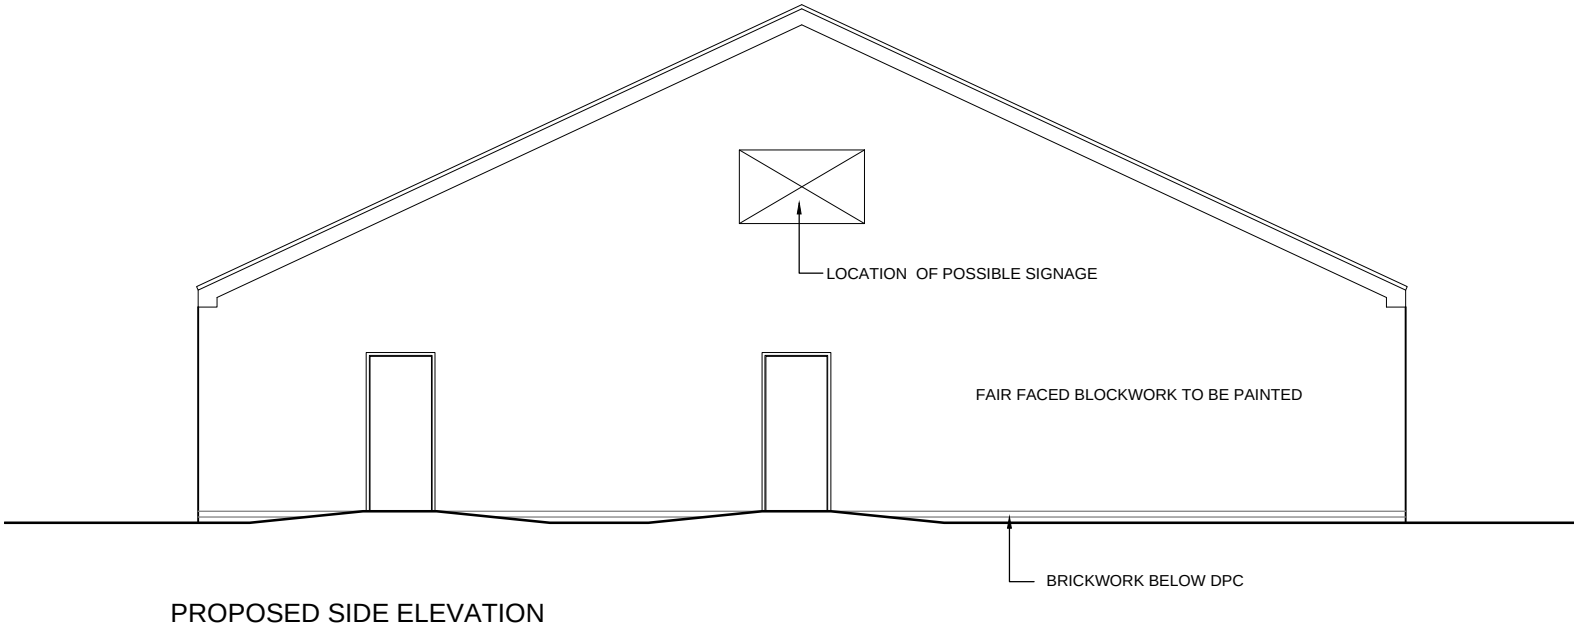
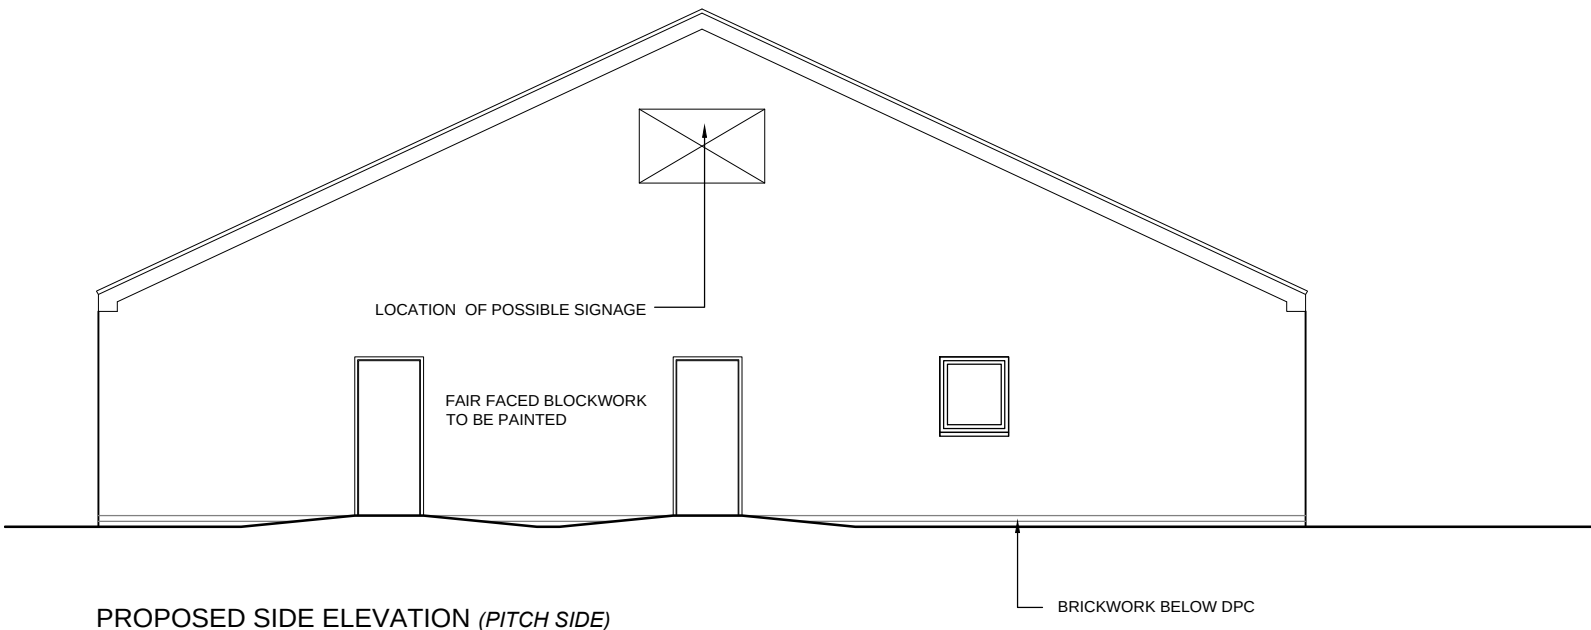


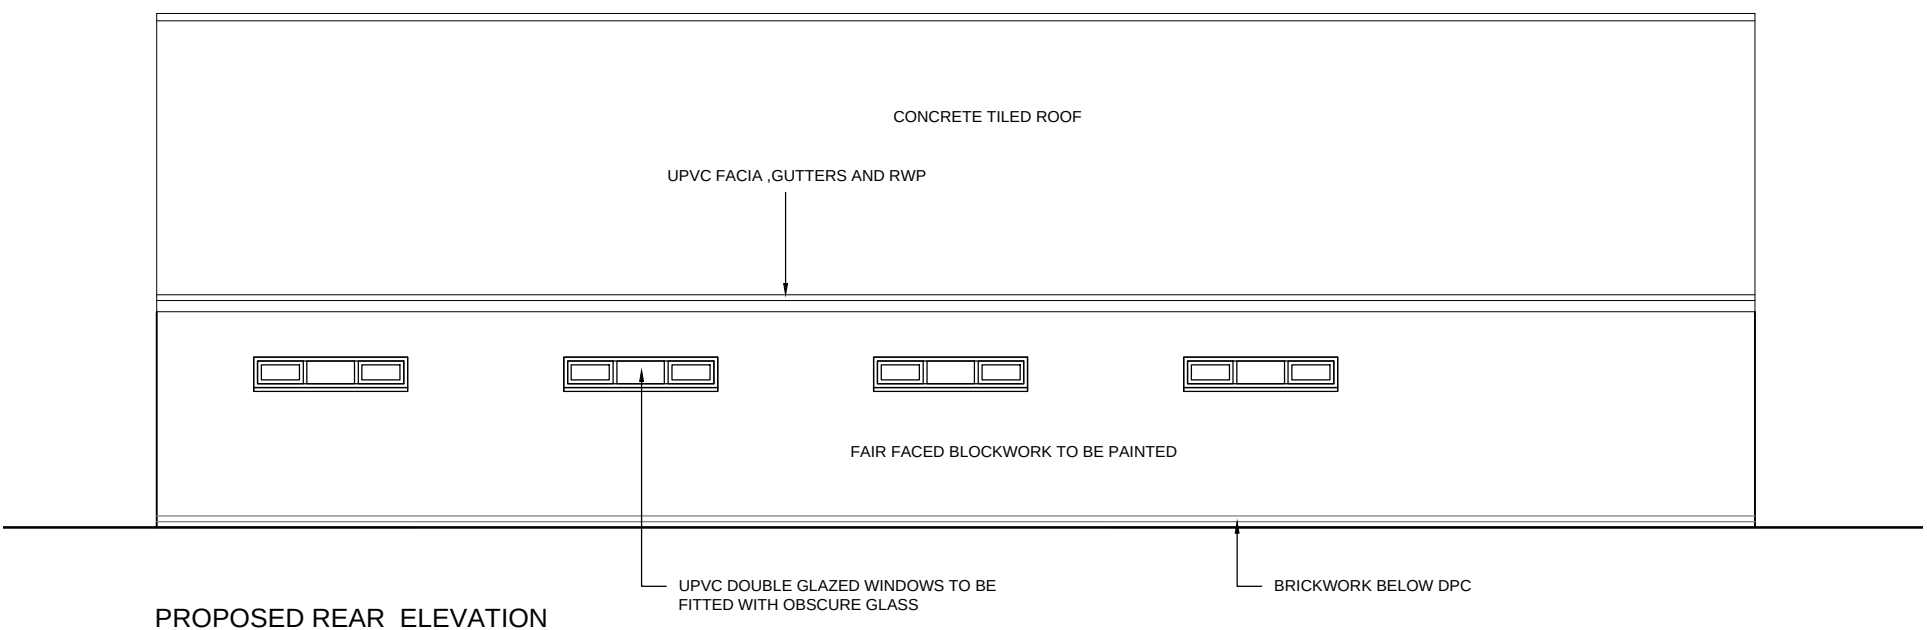


NOTE : ALL EXTERNAL WINDOWS AND DOORS TO BE FITTED WITH ROLLER SECURITY SHUTTERS (NOT SHOWN)

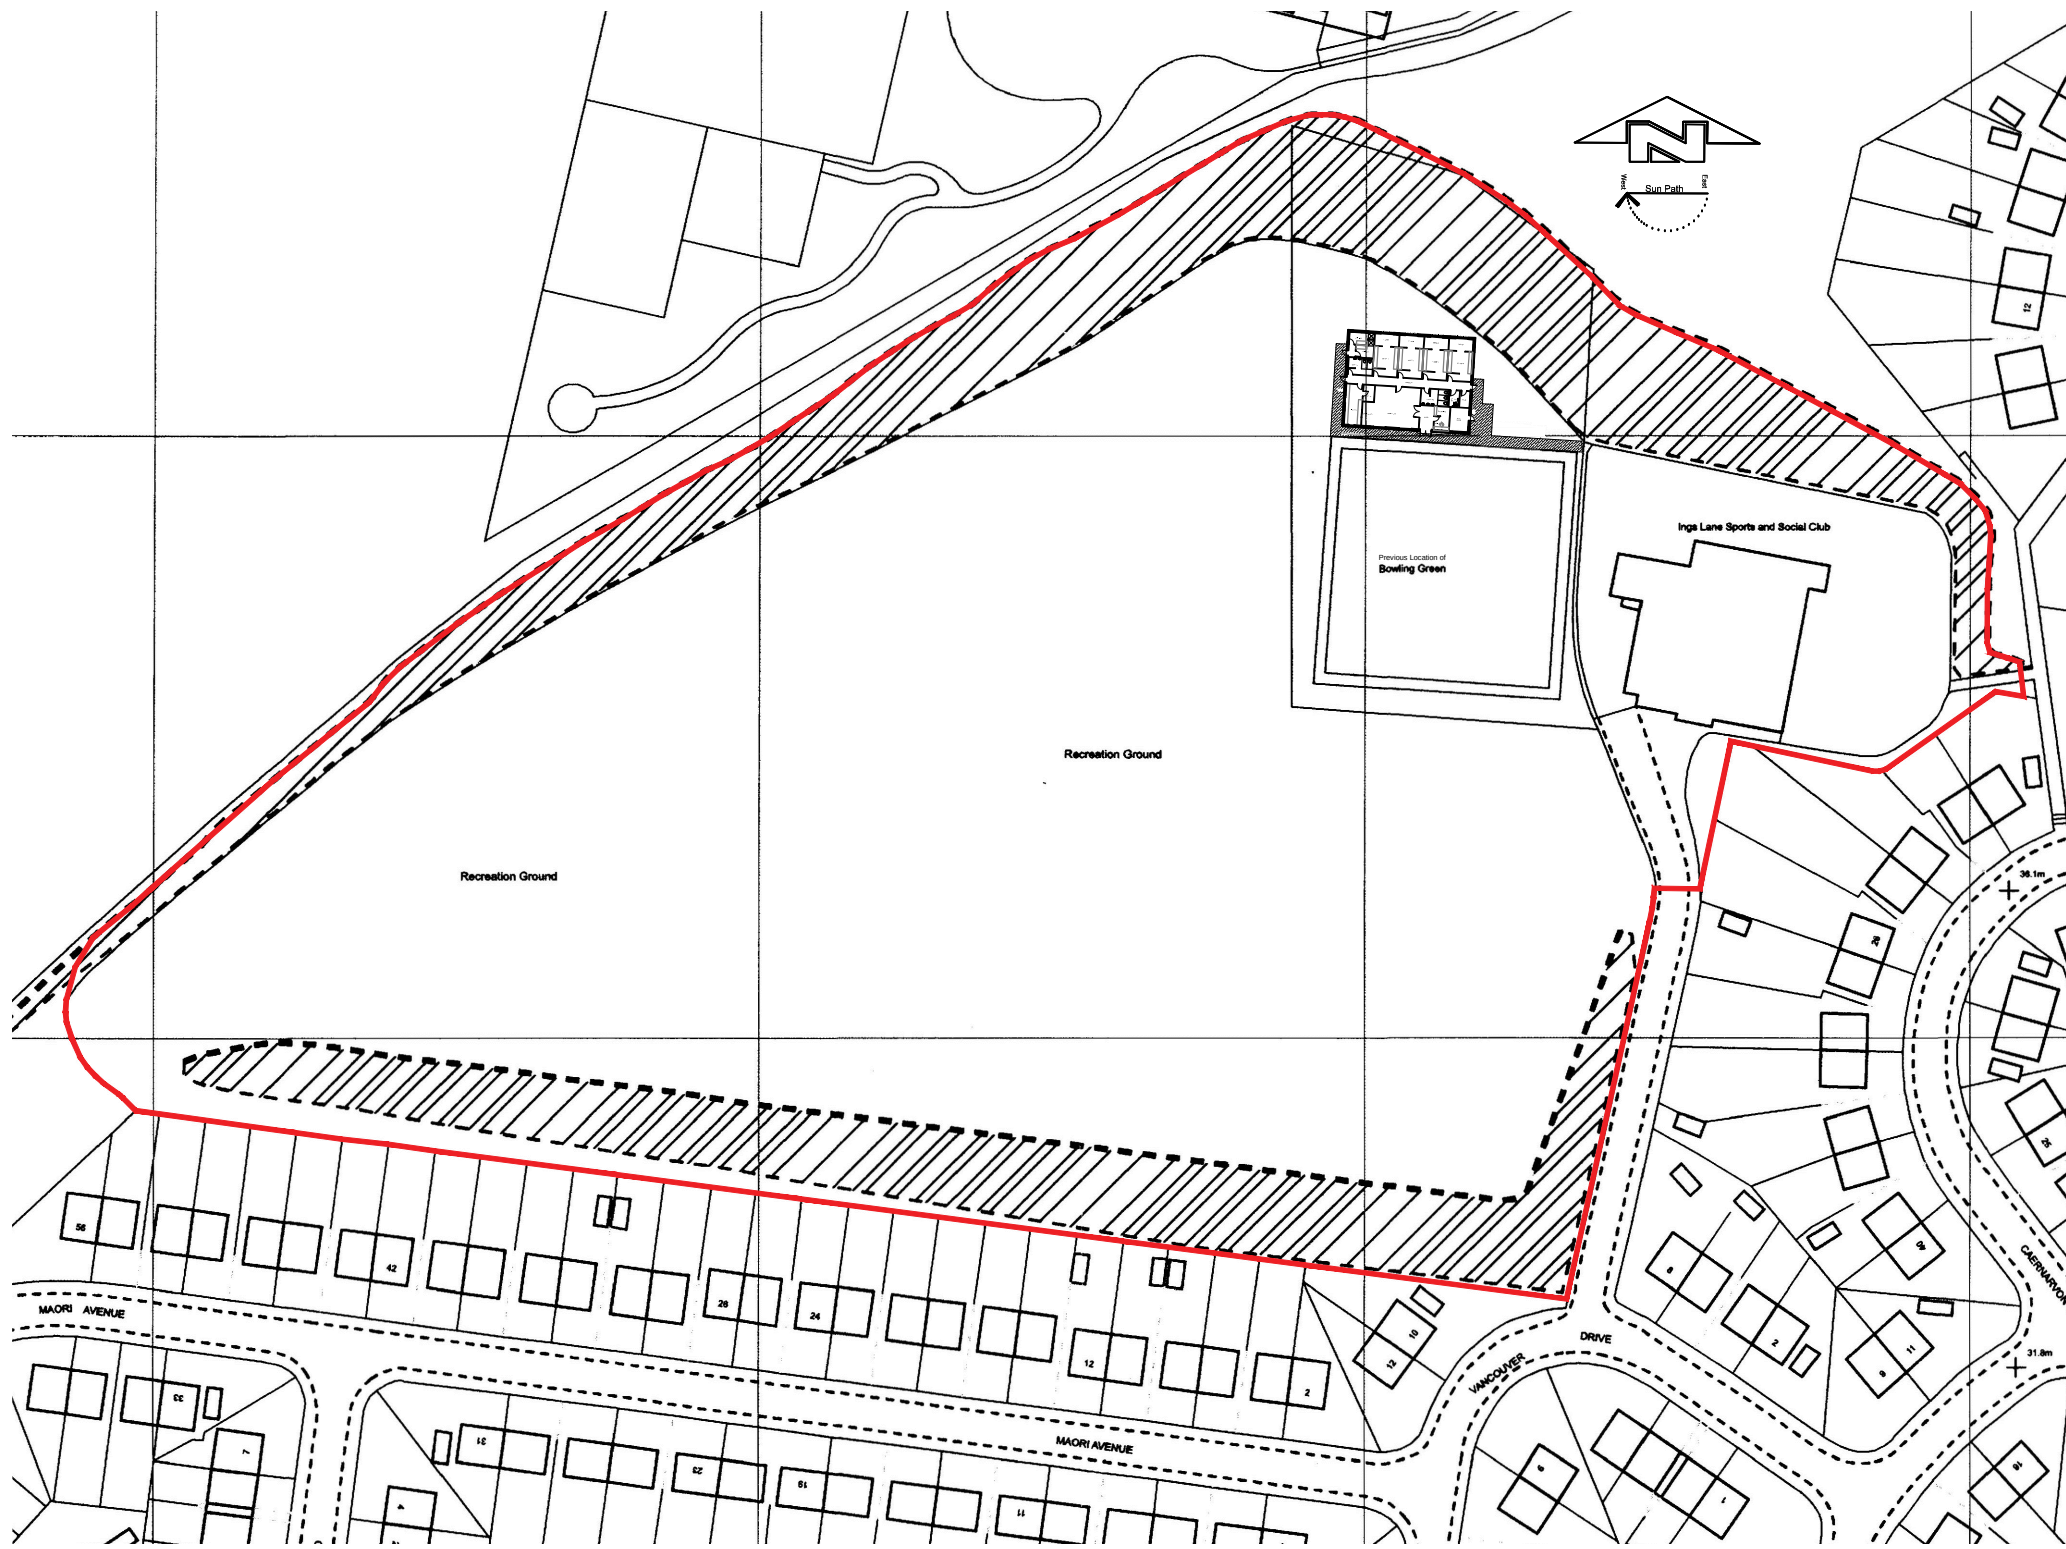

PROPOSED SITE LOCATION PLAN
SCALE 1:1250

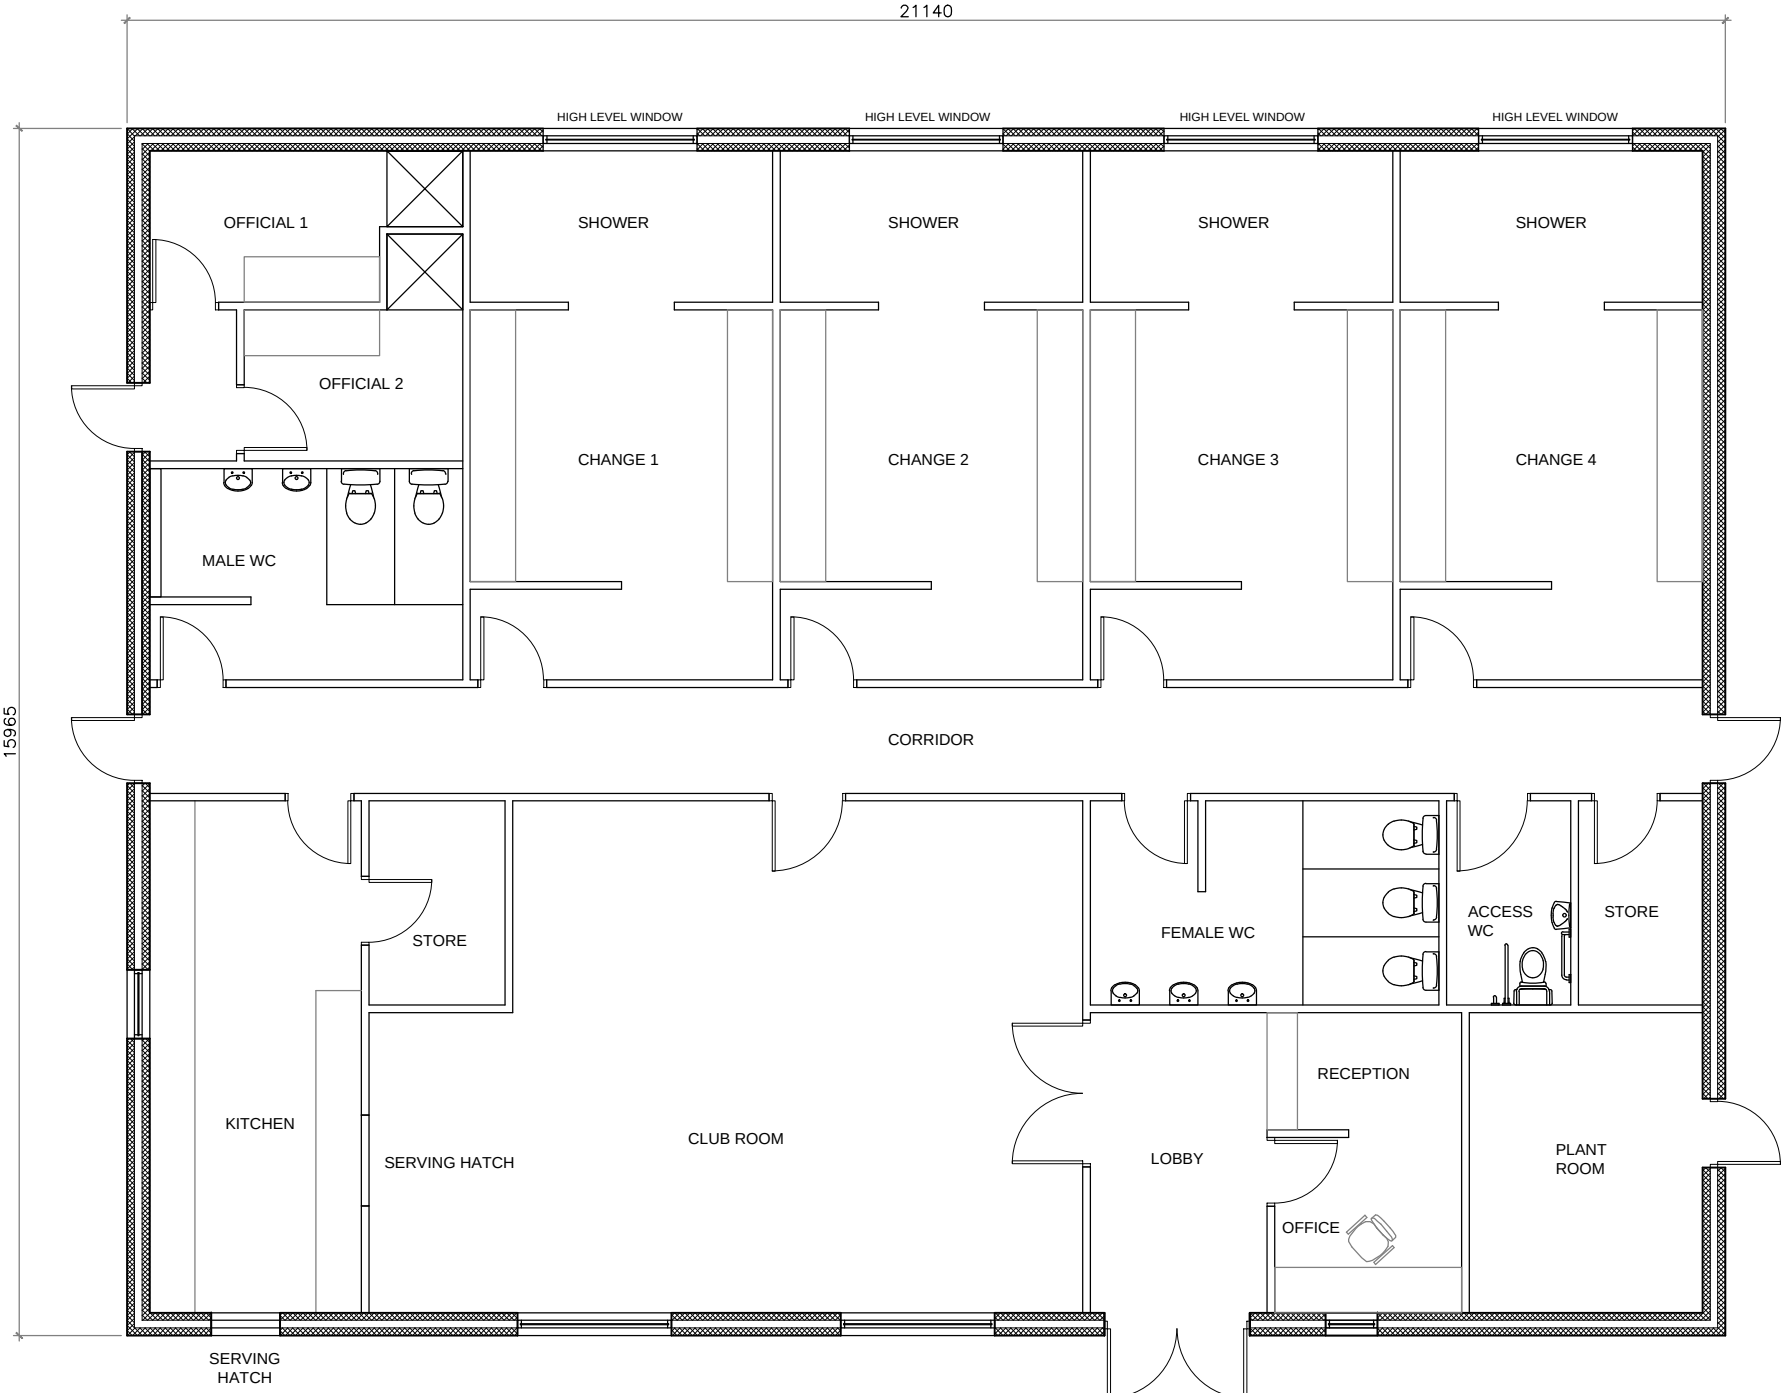

PROPOSED FLOOR PLAN

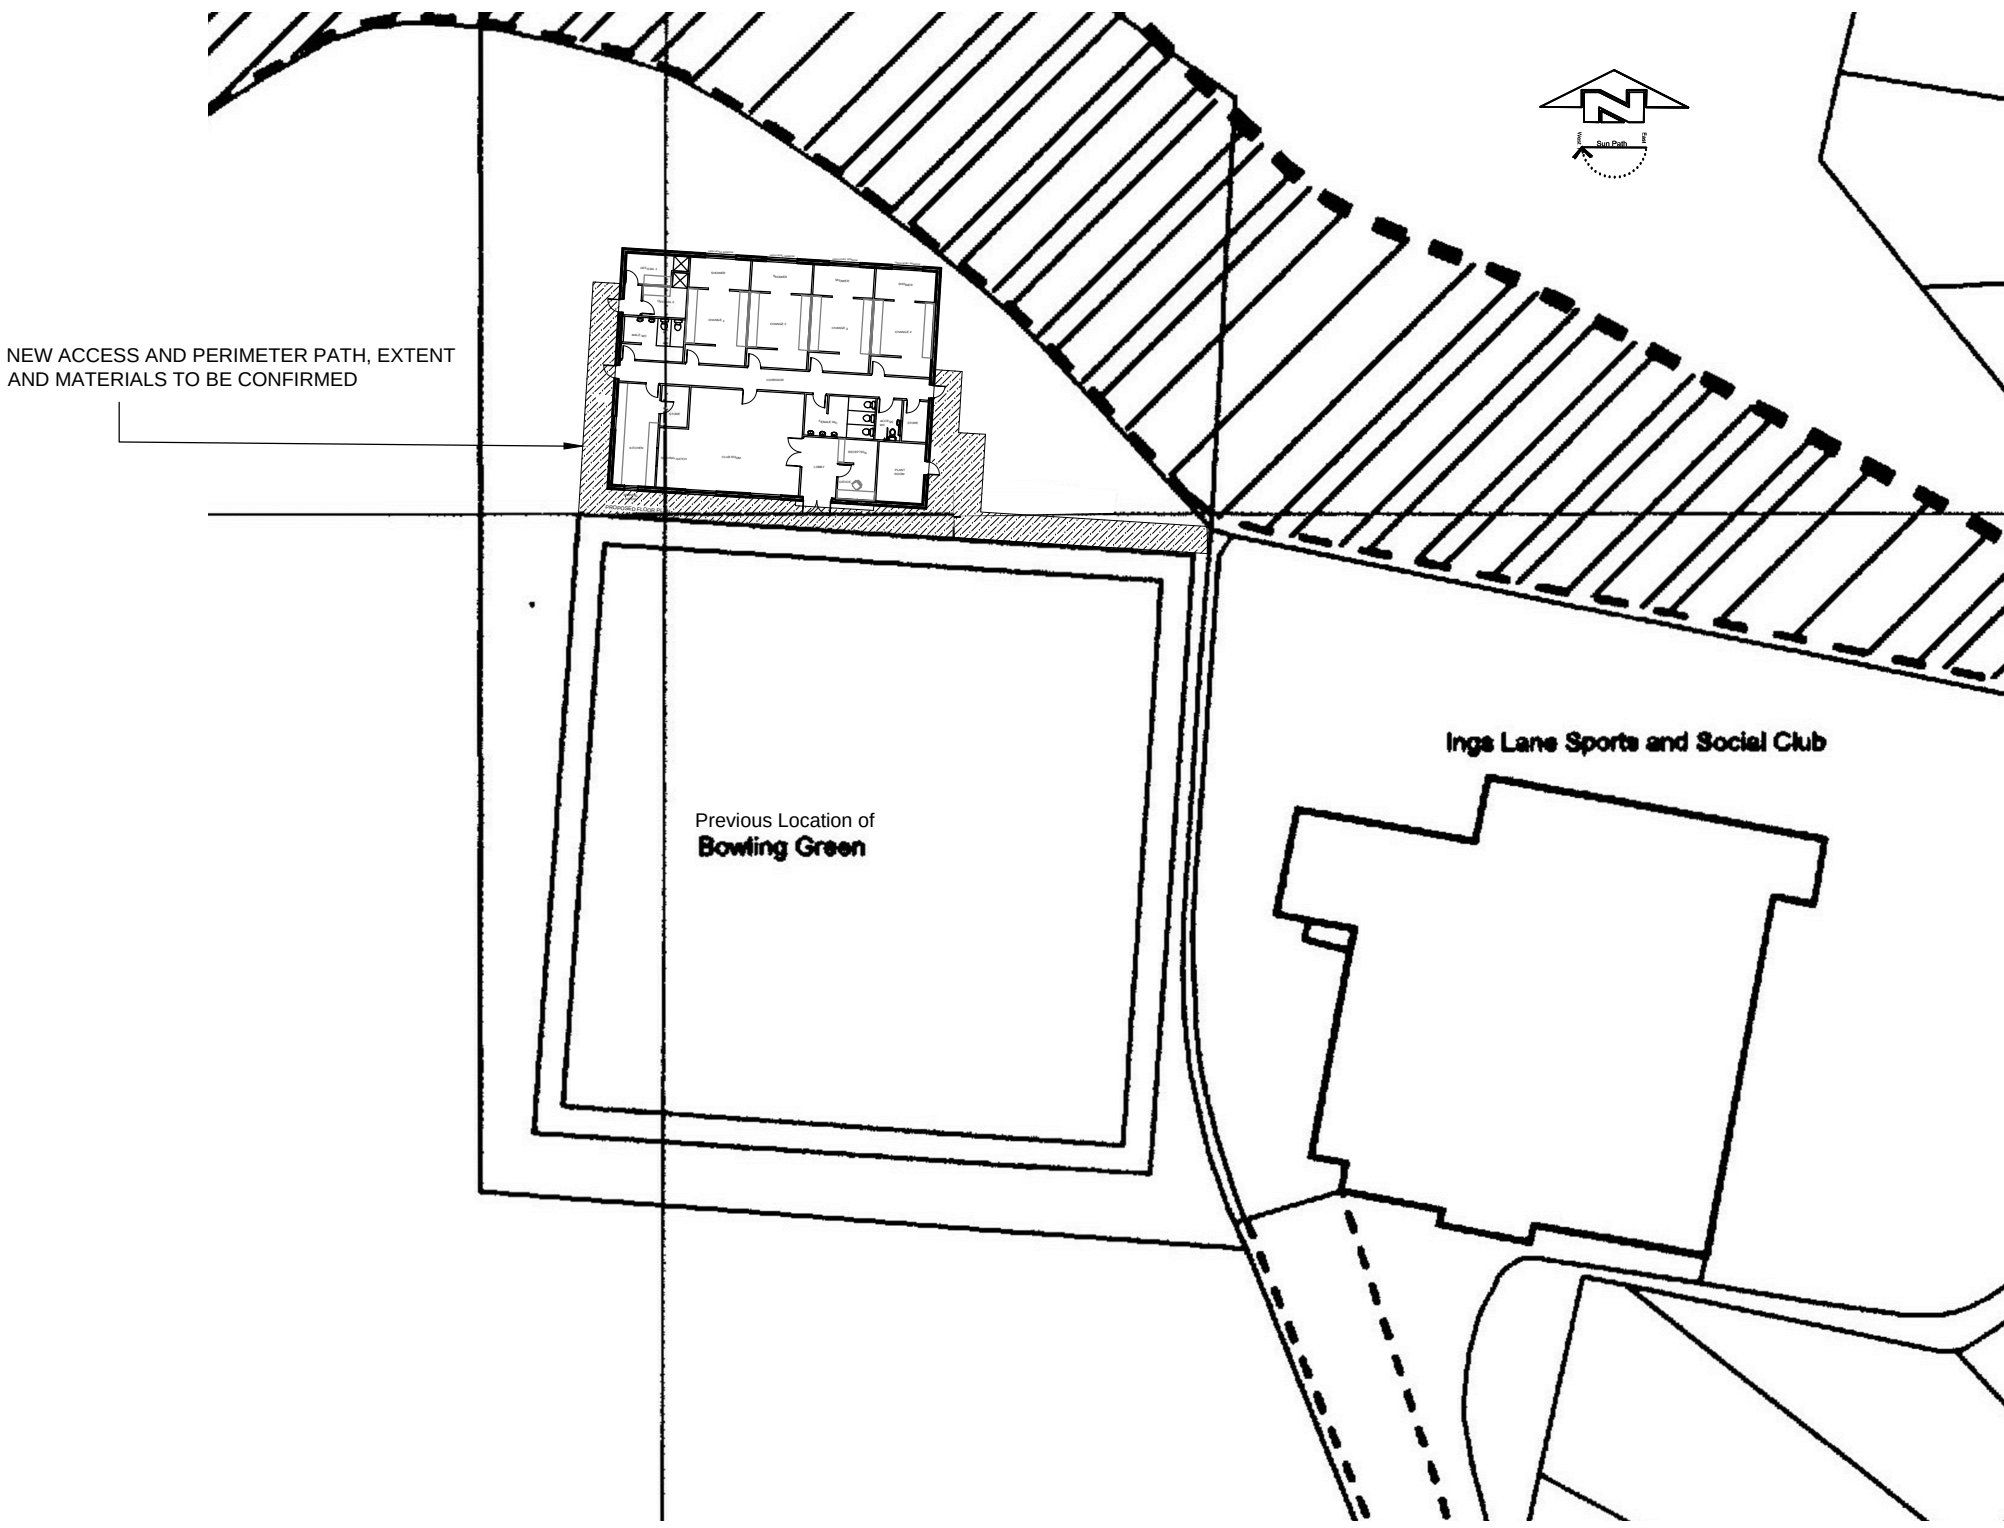

PROPOSED BLOCK PLAN
SCALE 1:500

All work to be carried out in accordance with the requirements of the Building Regulations, Water Authority and the Construction (Design and Management) Regulations currently in force.

Do not scale from this drawing. Architect to be notified of any discrepancies.

Verify relevant dimensions on site before commencing work or preparing shop drawings.

D	RENDER ADDED TO FRONT ELEVATION, OTHER ELEVATIONS TO BE FAIR FACED BLOCKWORK RENDERED	MW	17.01.17
C	FLOOR PLAN AND ELEVATIONS AMENDED TO CLIENTS COMMENTS & ROOF PITCH REDUCED FROM 30DEG TO 25DEG	MW	09.01.17
B	RED LINE POSITION AMENDED DUE TO SHARED PARKING ETC	MW	02.08.16
A	PROPOSED BUILDING POSITION AMENDED IN LINE WITH PRE. B.GREEN	MW	01.12.15

Rev: Description: By: Date:

Drawing Status: PLANNING

79A WELLGATE, ROTHERHAM, S60 2LZ
Tel: 01709 365 964
Website: www.etonconstruction.com

Project: Proposed Changing Rooms / Pavilion at :
Ings Lane Sports & Social Club, Bolton on Dearne

Drawing: Proposed Plans and Elevations

Client: The Bulldogs Rugby Club

COPYRIGHT — This drawing is subject to copyright and cannot be reproduced without the permission of the Company. ©

Scales.	1:100,1:500,1:1250 @ A1	Date.	27.11.15
Drawing Number.	EC05-02	Revision.	D
		Drawn by.	MW