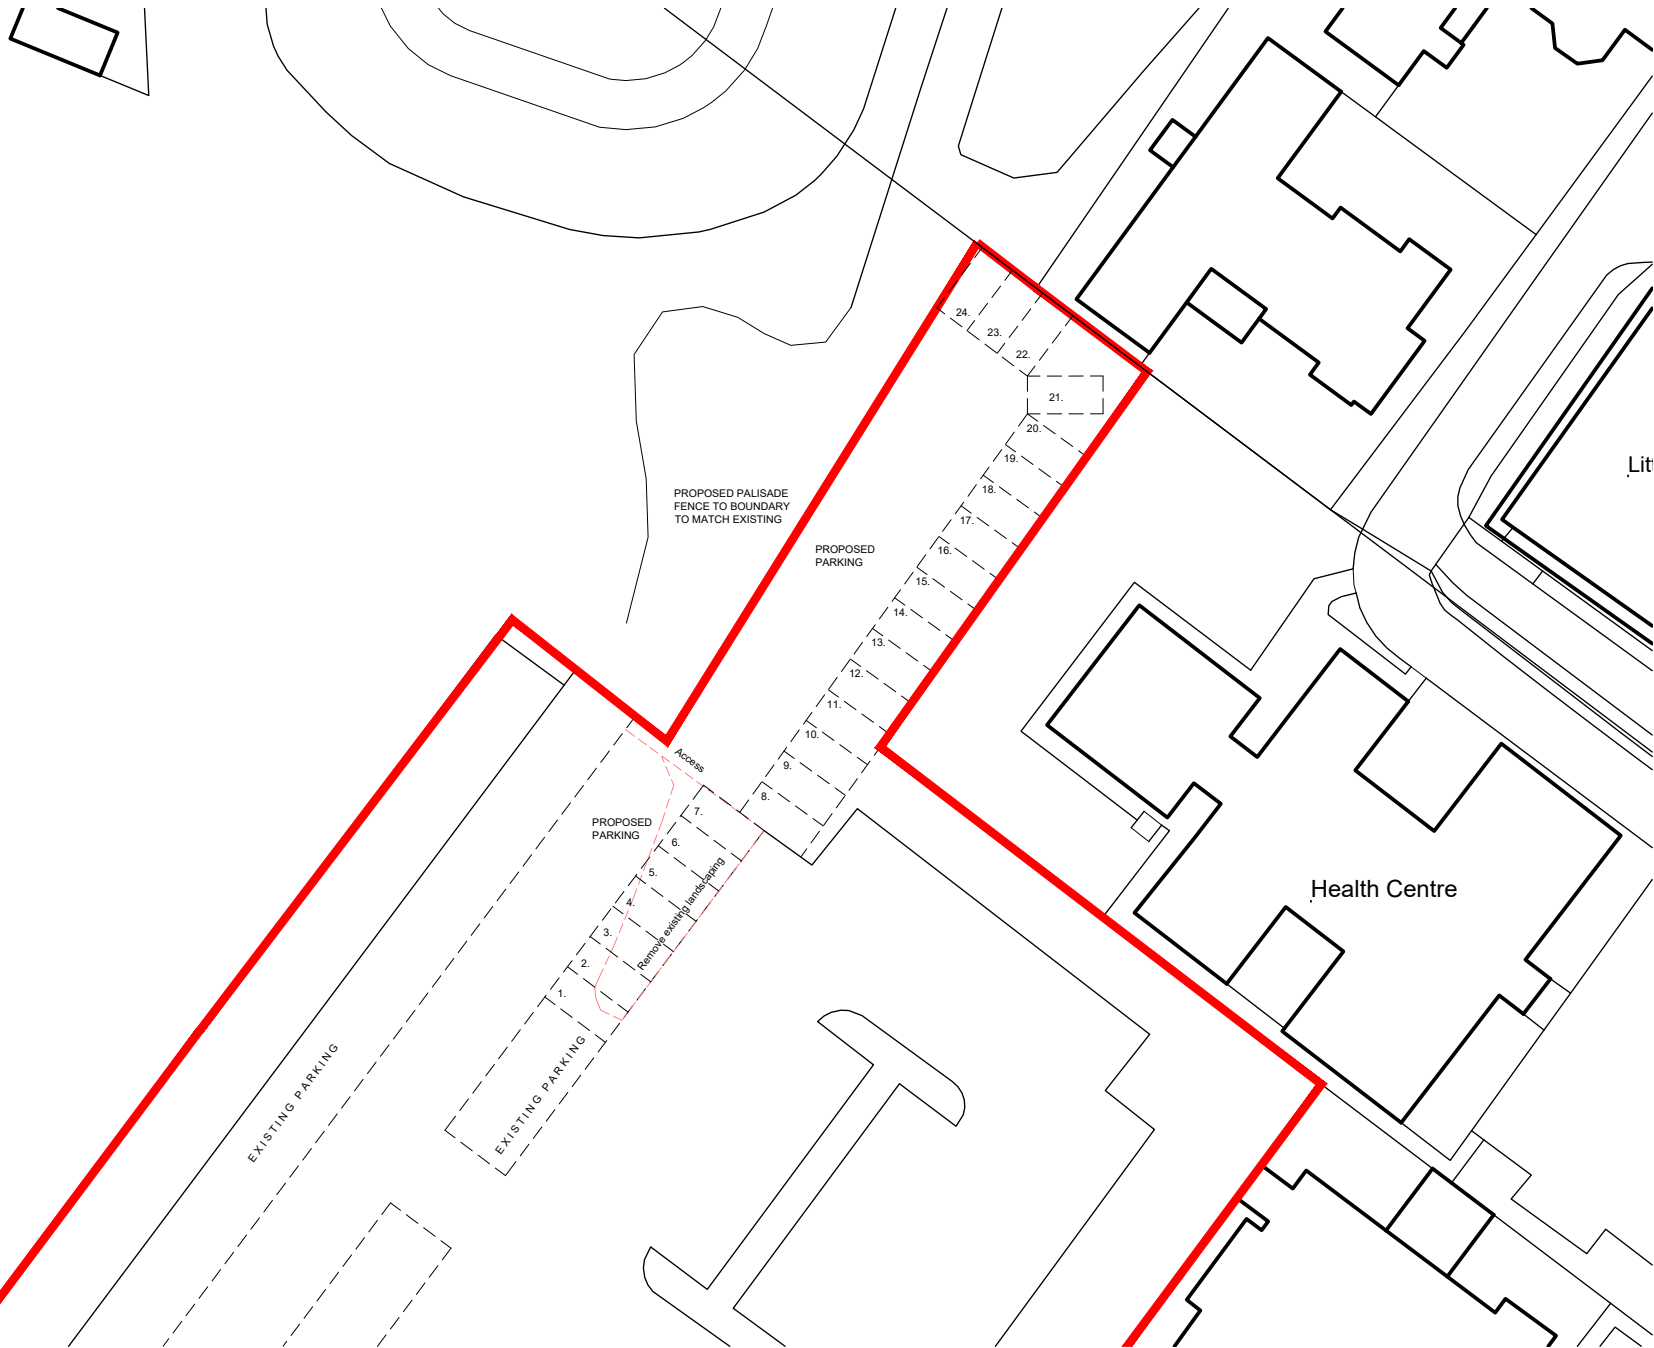



NOTES

This drawing has been prepared specifically for the purpose of obtaining Planning and or Building Regulations Approval. Its suitability for other purposes without additional supplementary details and specifications cannot be guaranteed.

All dimensions are to be checked on site, any discrepancies are to be reported to the designer before work commences. Use only figured dimensions.

All structural components shown are indicative only. Details / calculations of structural members are to be provided by the Structural Engineer.

This drawing is not to be copied or divulged to a third party without written permission.

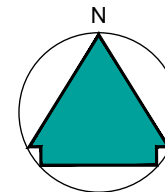

Revisions		
P01	Preliminary Issue	23.01.24
P02	Revised layout	30.01.24
P03	Revised layout	07.03.24

Project:
Car Park Extension

at BHF Priory Centre
Pontefract Road
Lundwood
Barnsley

for Barnsley Healthcare Federation

Proposed Site Plan

Purpose of issue: PLANNING

Drawn DRH
Date January 2024
Scales 1:500 @ A4
Drawing No. 2403 - 0301 - P03