


Drawing No.	Rev No.
MSS001 -003	A

DO NOT SCALE: Contractor to check all dimensions and report any omissions or errors


NOTES




PROPOSED FRONT ELEVATION
SCALE 1:100 AT A3

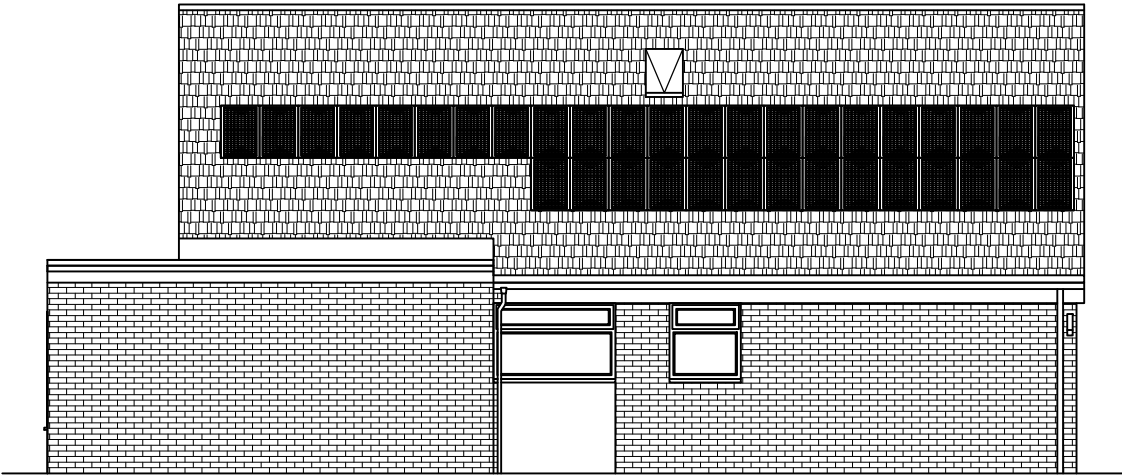

PROPOSED SIDE ELEVATION
SCALE 1:100 AT A3

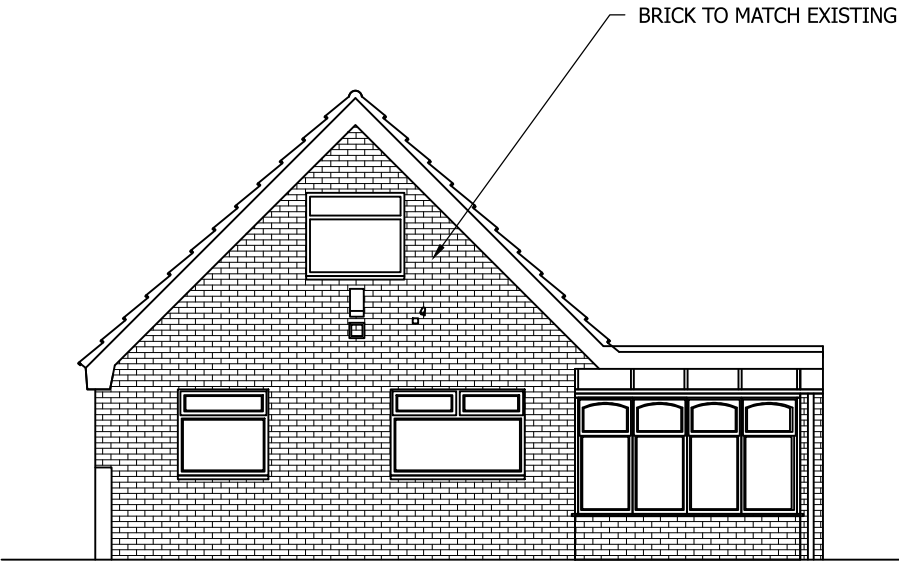

PROPOSED REAR ELEVATION
SCALE 1:100 AT A3

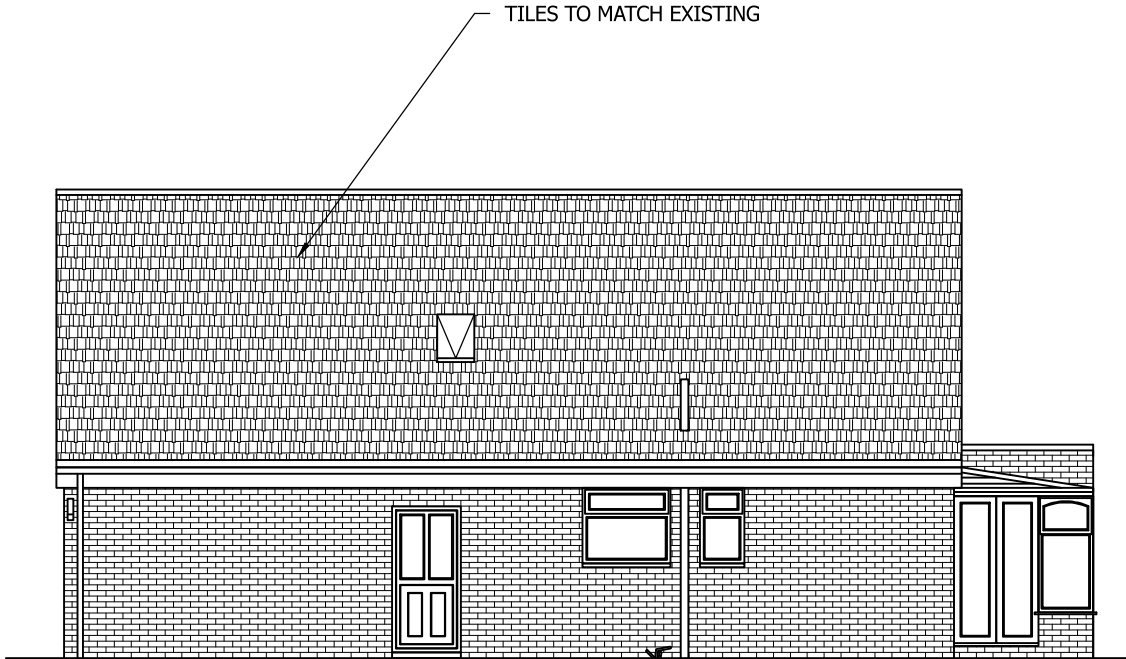

PROPOSED SIDE ELEVATION
SCALE 1:100 AT A3

A	Windows modified	JRB			17/06/16
Rev	Description	By	Chk	App	Date

JRB DESIGNS Ltd
1 Saville Road
Cudworth
Barnsley
S72 8LT
Tel: 01226 383542
Fax: 01226 380078
Mob: 07970 541192
Email: john@jrbdesigns.co.uk

This drawing is copyright. © jrbdesigns Ltd.

Client
MRS S SHELDON

Drawing Title
PROPOSED ELEVATIONS

Address
**59 UPPERWOOD ROAD
DARFIELD
BARNSELY
S73 9QR**

Project Title:
**RAISING OF THE ROOF TO FORM
A LOFT CONVERSION**

Purpose of Issue:
PLANNING

Drawing Status
FIRST ISSUE

Scale at A3 AS SHOWN	Drawn By JRB	Date 09/05/2016
Checked By	Date 09/05/2016	Approved By Date 09/05/2016
Project No. MSS001	Drawing No. 003	Revision A

APPROVAL ☐ INFORMATION ☐ TENDER ☐ CONTRACT ☐ CONSTRUCTION ☐