



GROUND FLOOR

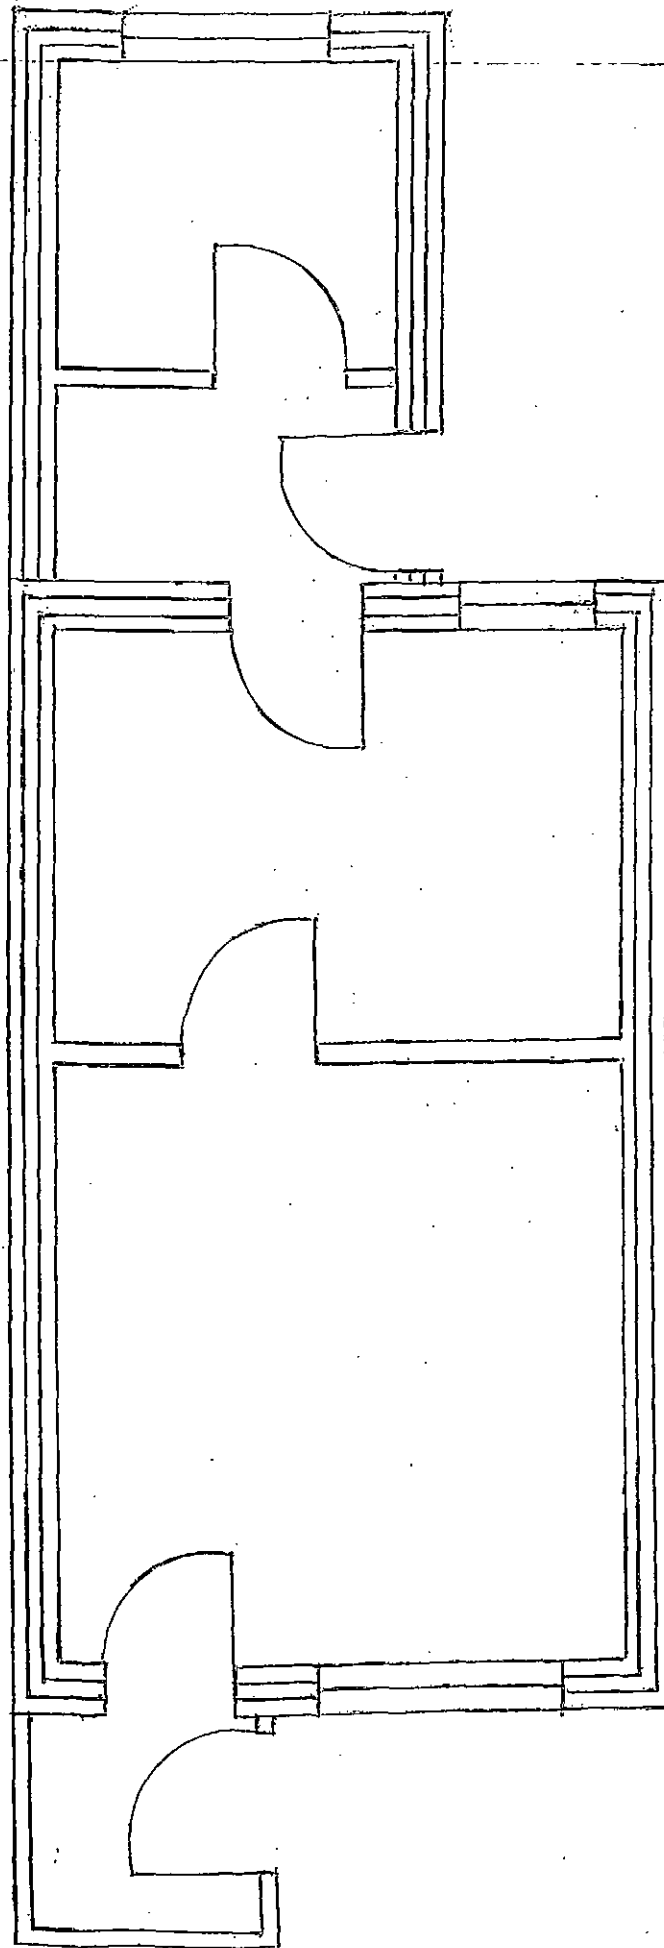


FIRST FLOOR

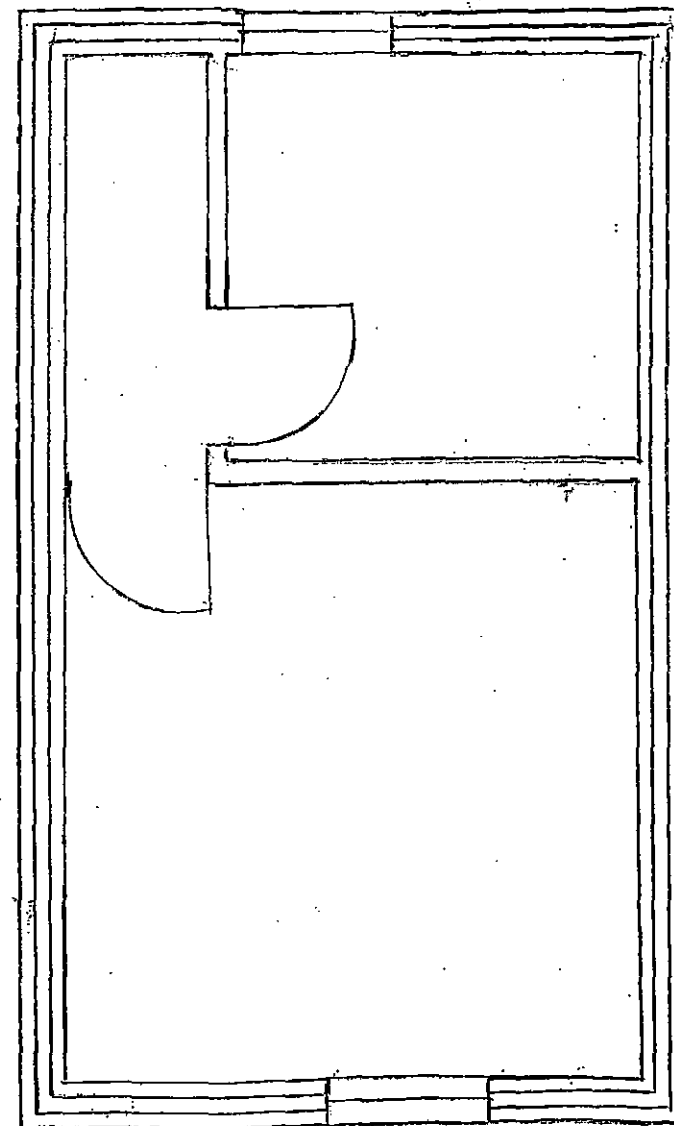


Project: Clumber Street Rear Extension
Date: September 2010
Title: Existing Floor Plans
Scale: 1:50 @ A3


GROUND FLOOR

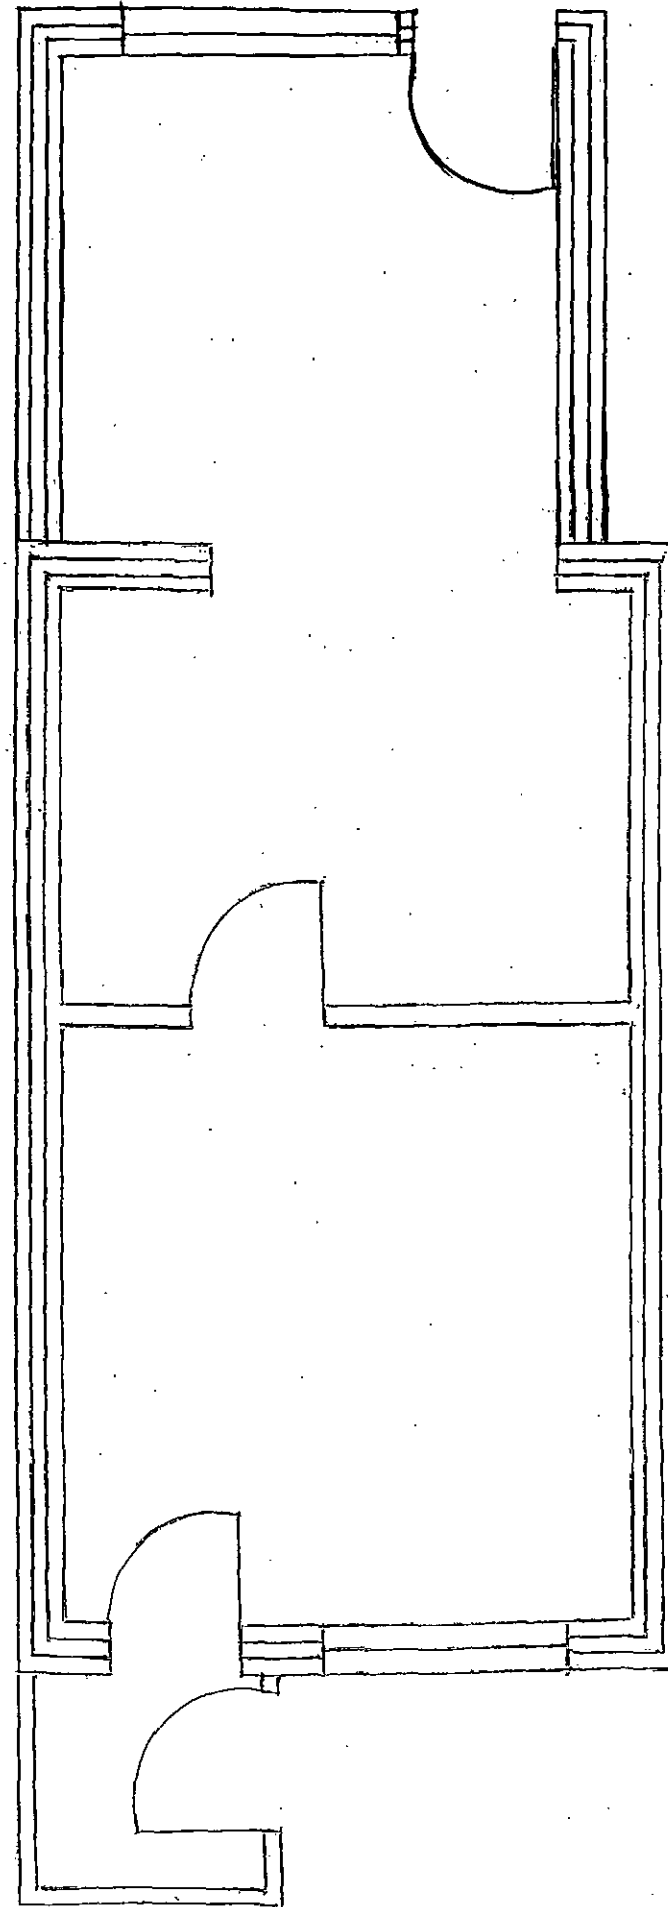

FIRST FLOOR

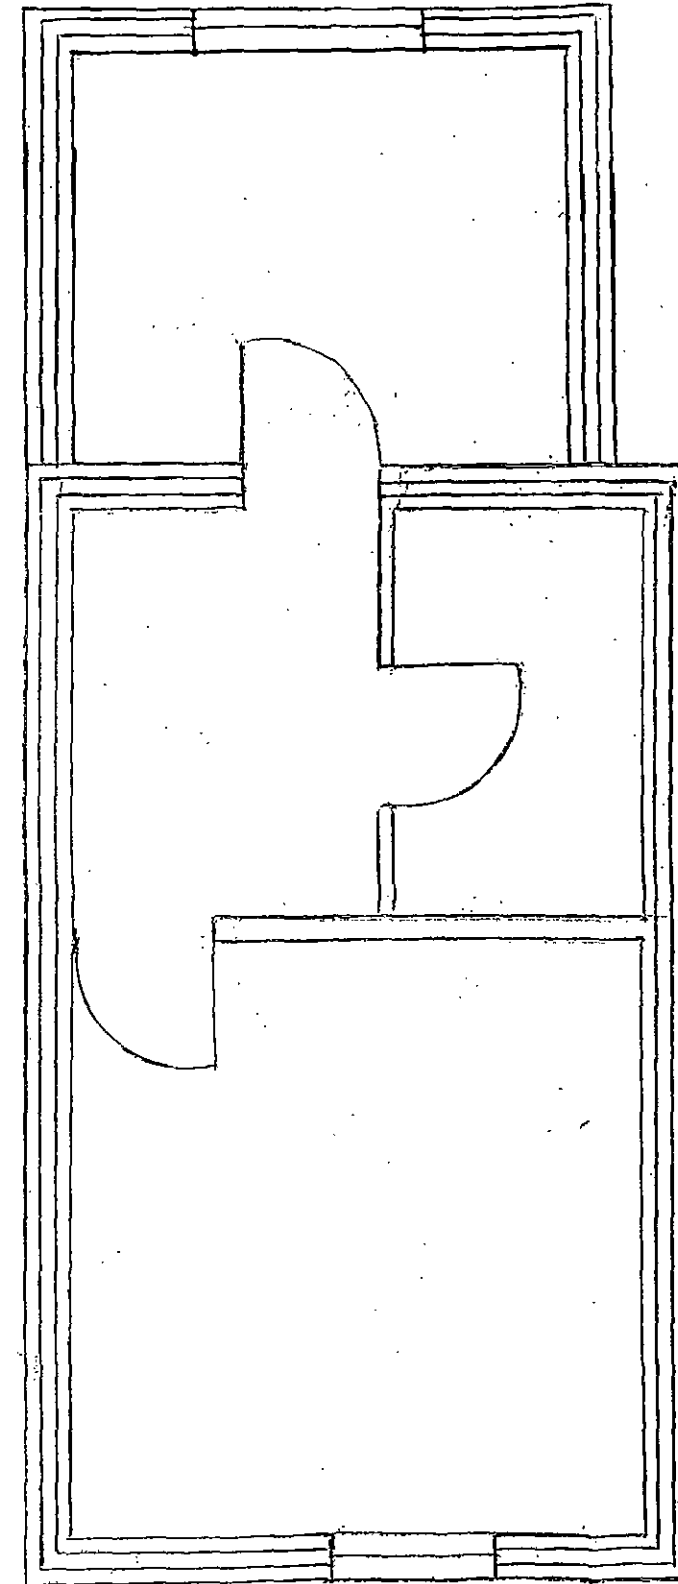

EXISTING ELEVATION

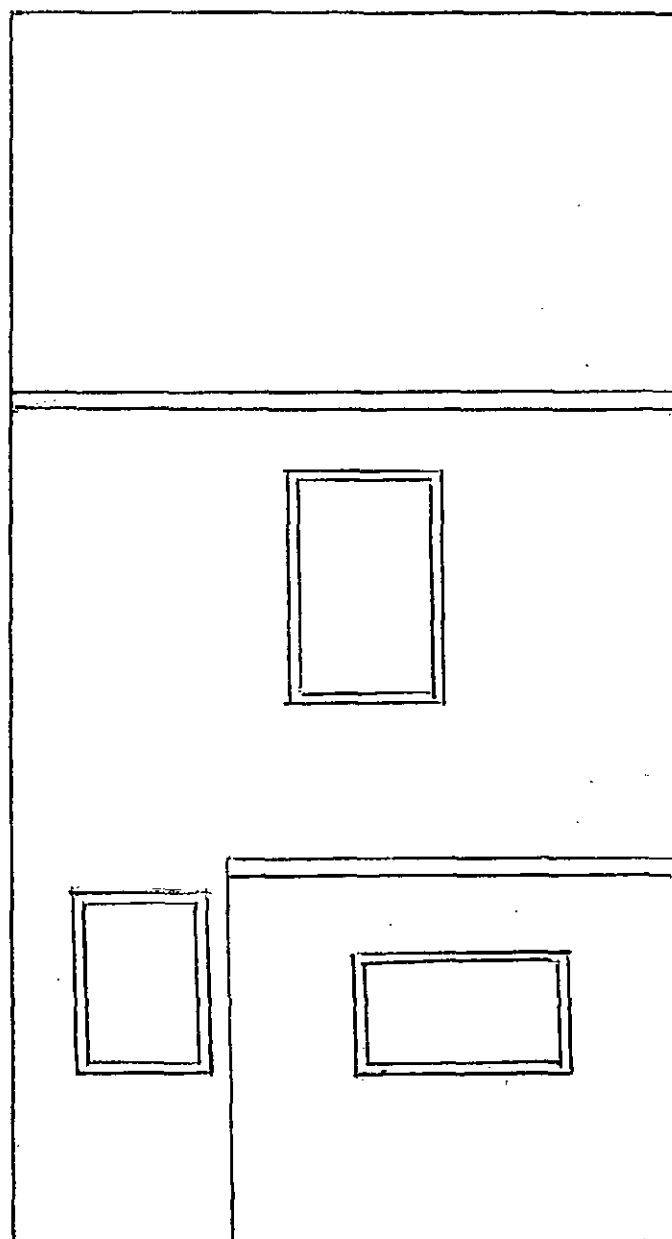

PROPOSED ELEVATION

