





Roof Plan

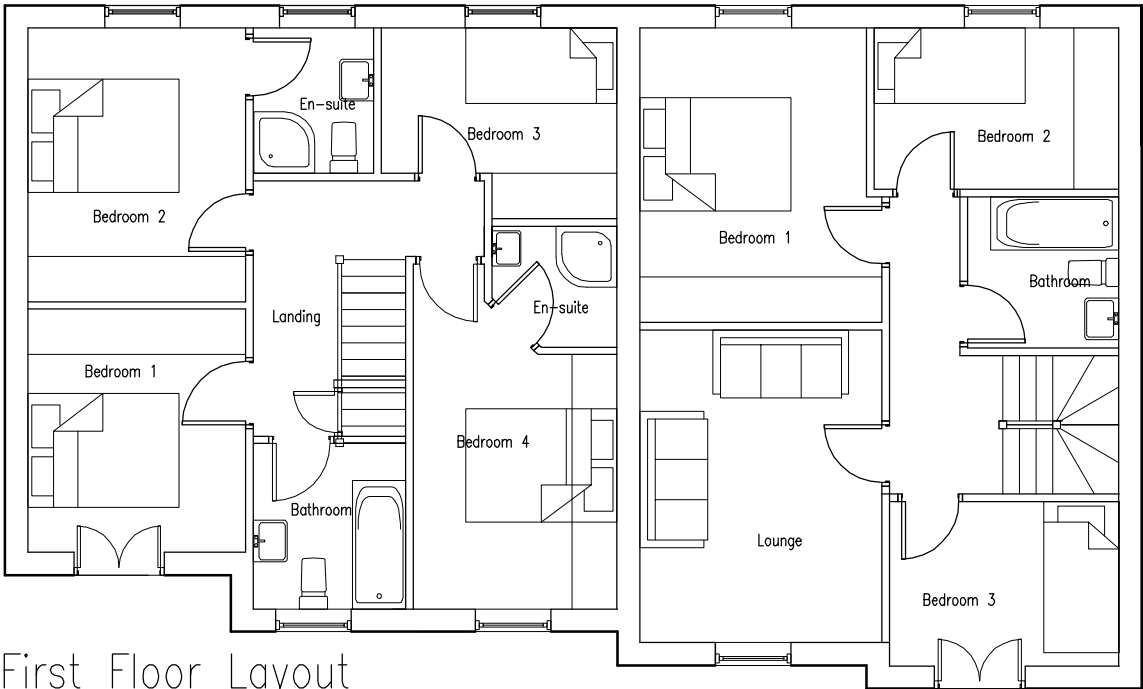

First Floor Layout

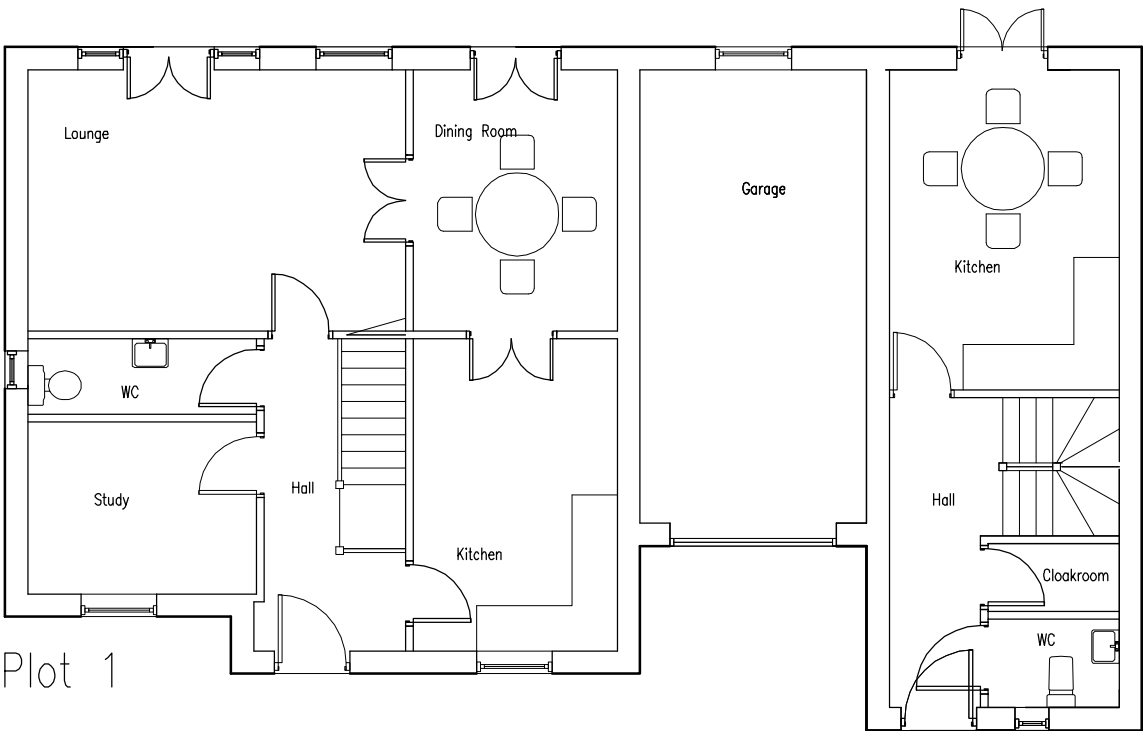

Plot 1

Ground Floor Layout

Plot 2

Rev:	Date:	Notes:
Mark Brotherton Ltd Chartered Architect FOX COTTAGE-WHITLEY ROAD-WHITLEY WF12 0LU TEL/FAX: 01924 459231 email:mba@tinyworld.co.uk		
Client: Mr J Hutchins		
Project: Hoyle Mill, Thurlstone. Residential Development		
Drawing: Plot 1 & 2 Layouts		
Date: October 2009	Scale: 1:100	
Drawing No: 0961/116		Rev: