




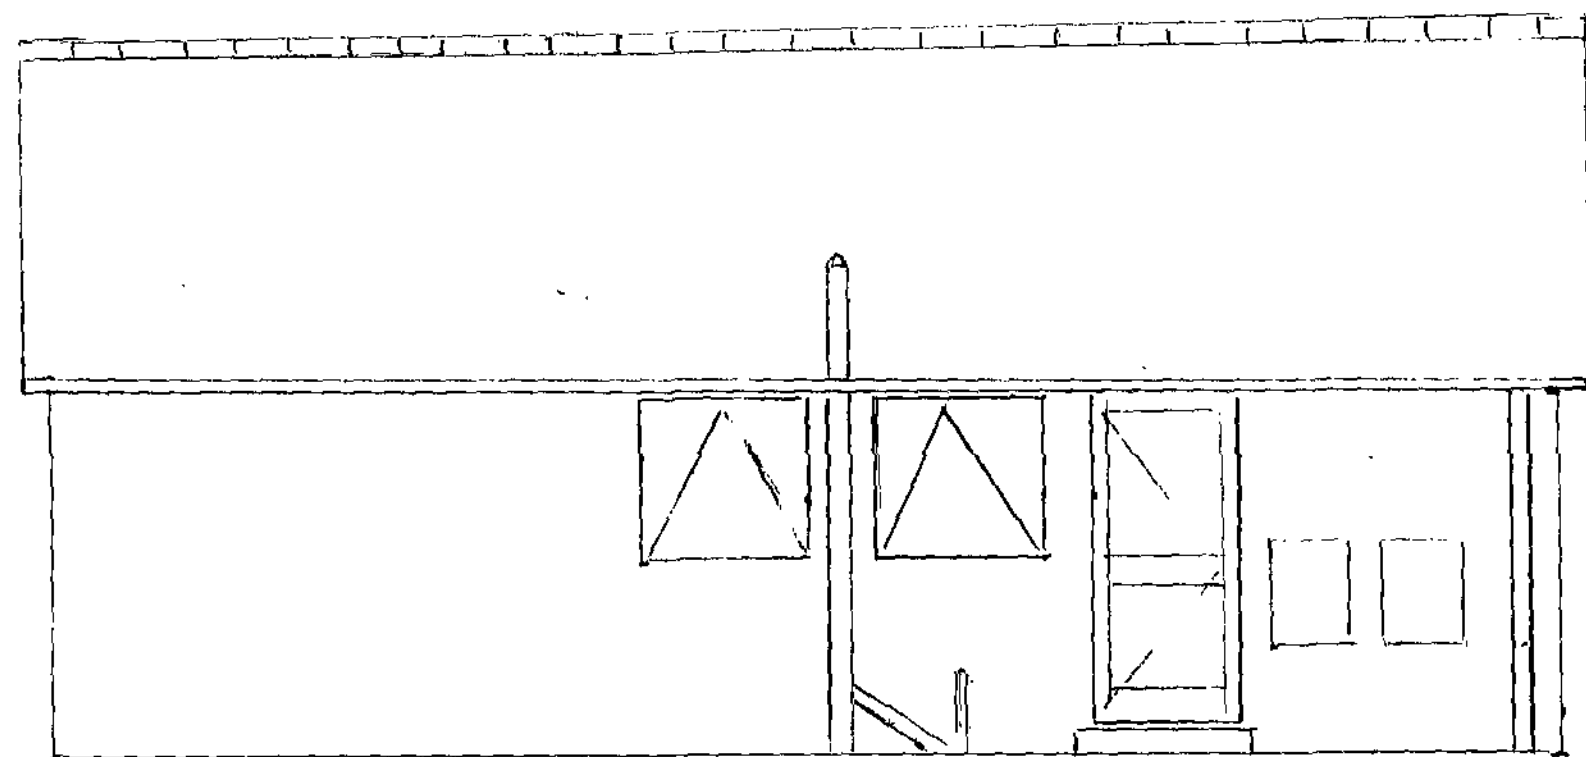


EXISTING SIDE ELEVATION "A"

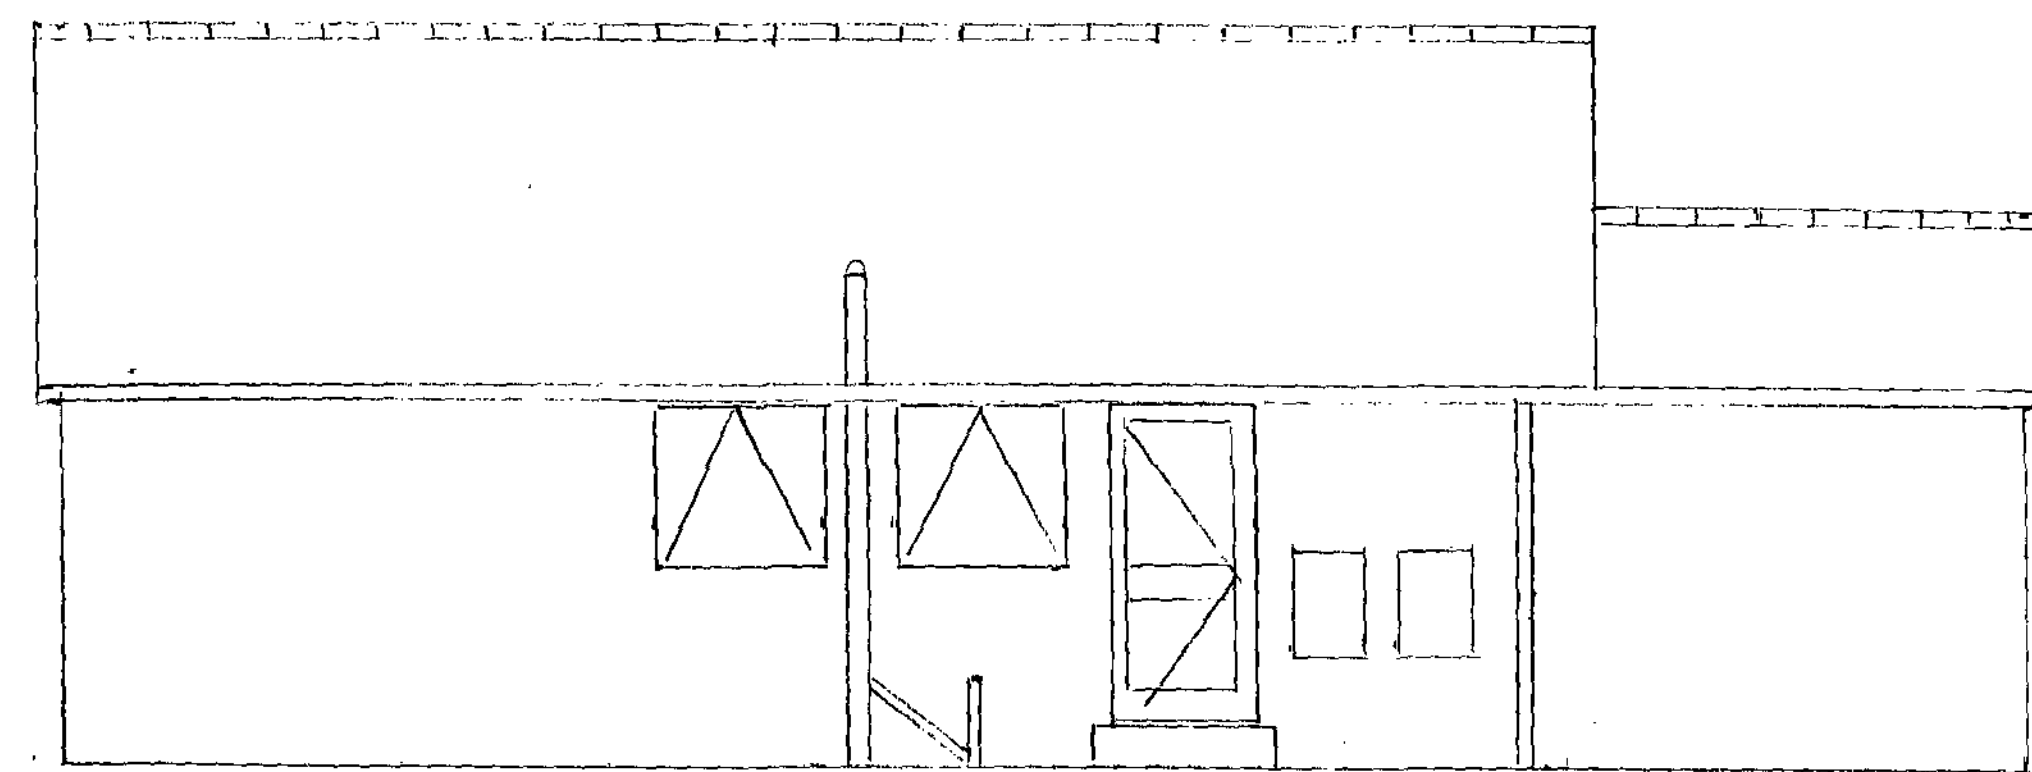


PROPOSED SIDE ELEVATION "A"

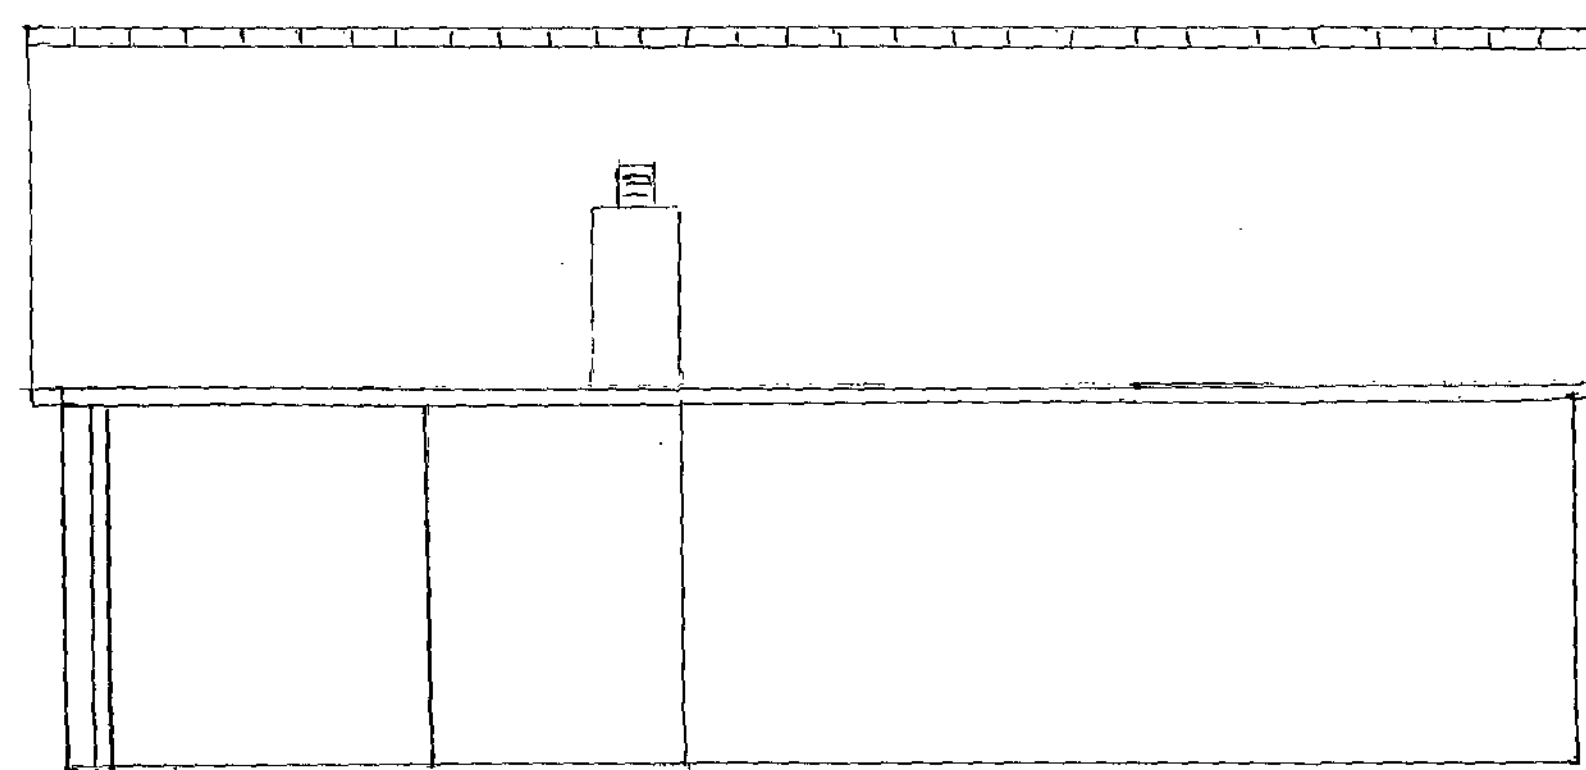

EXISTING SIDE ELEVATION "B"

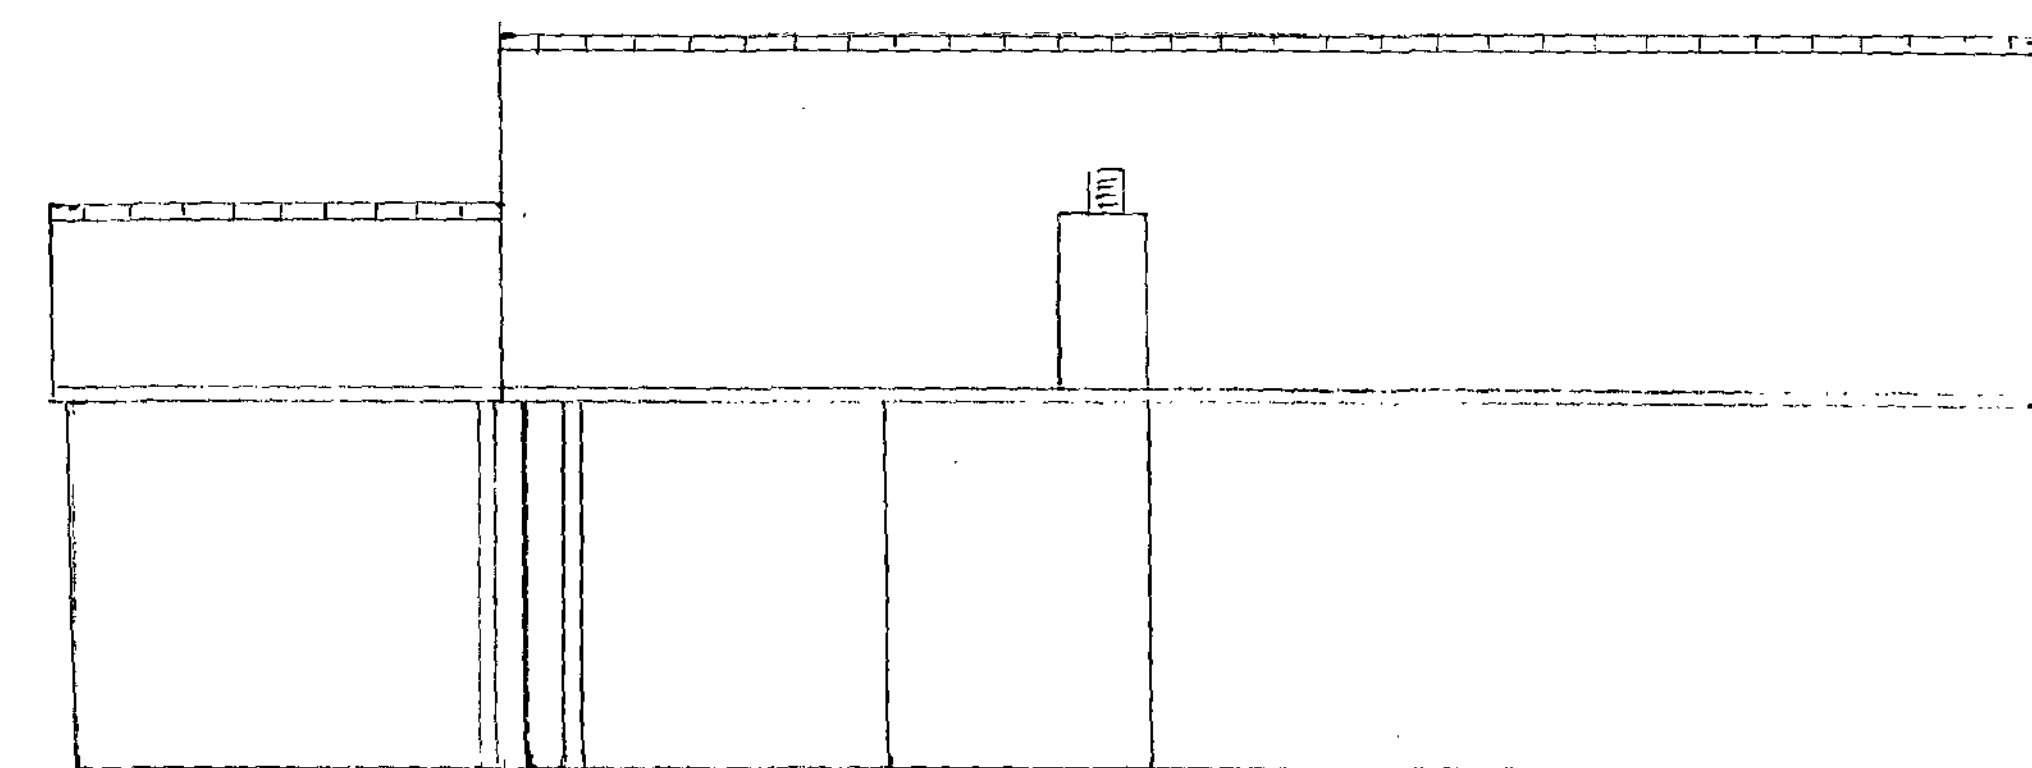


PROPOSED SIDE ELEVATION "B"

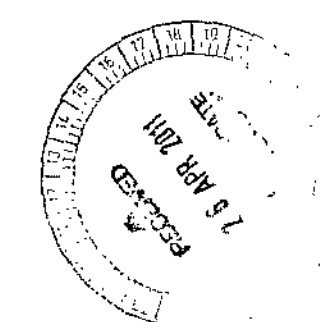


SCALE 1:50


11 BELVEDERE DRIVE  
DARFIELD

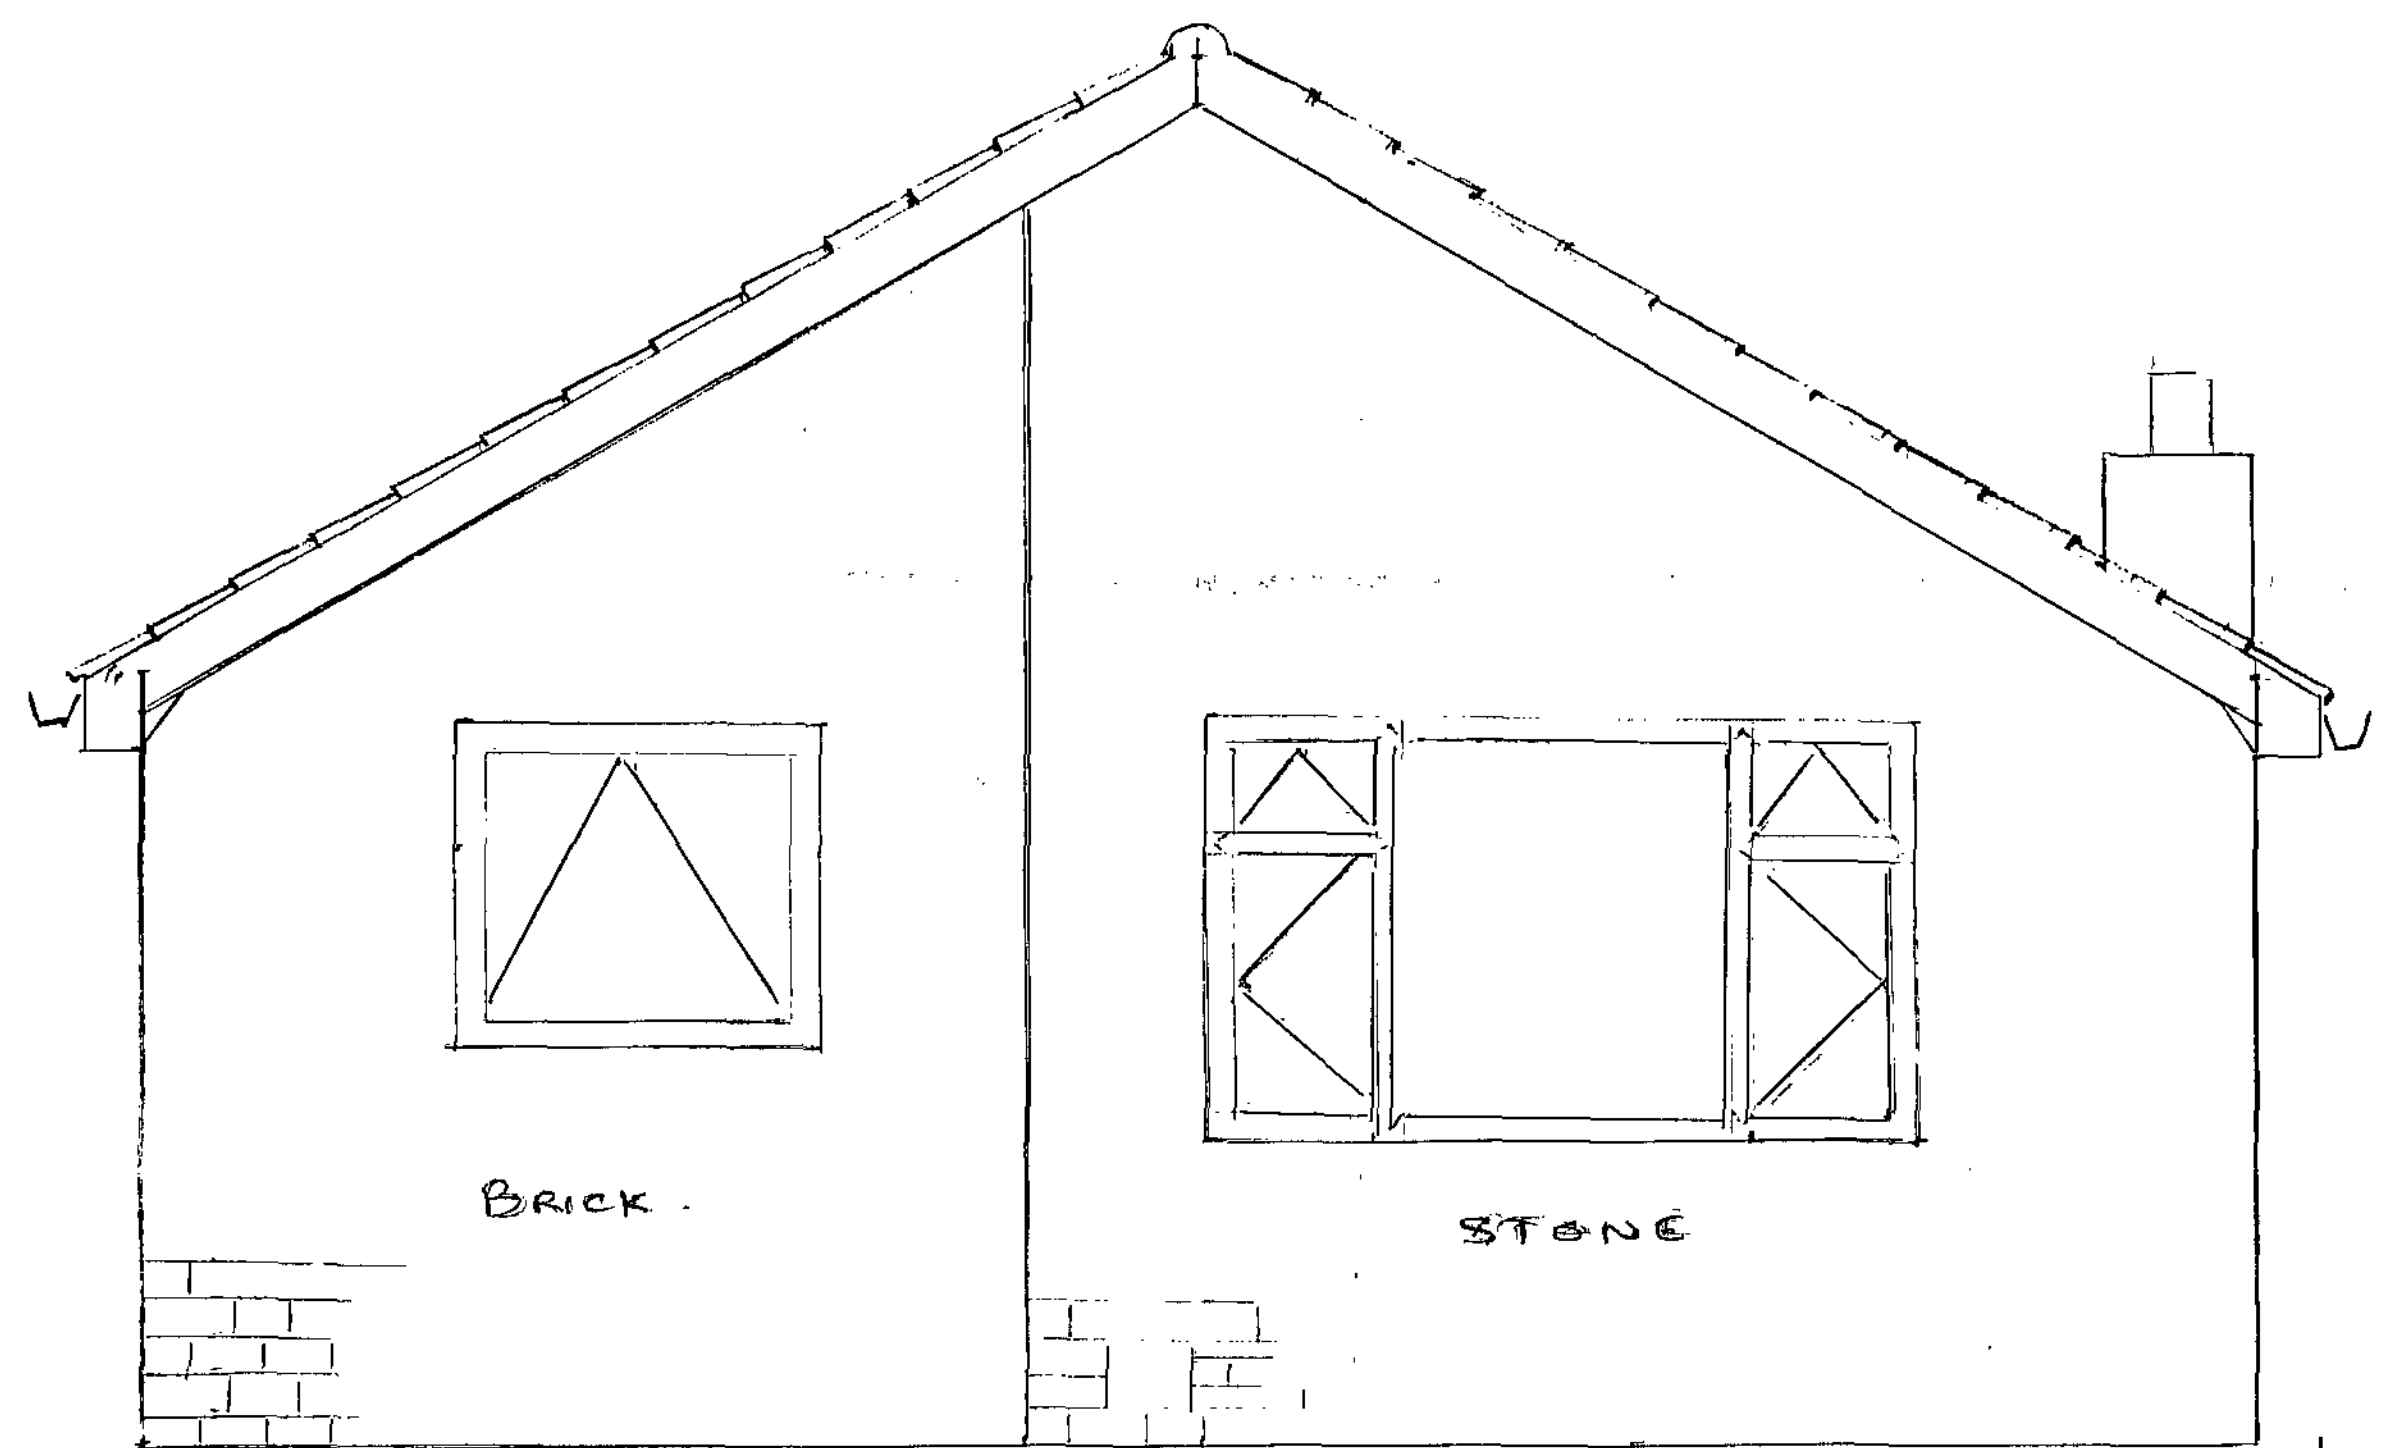


EXISTING FRONT ELEVATION

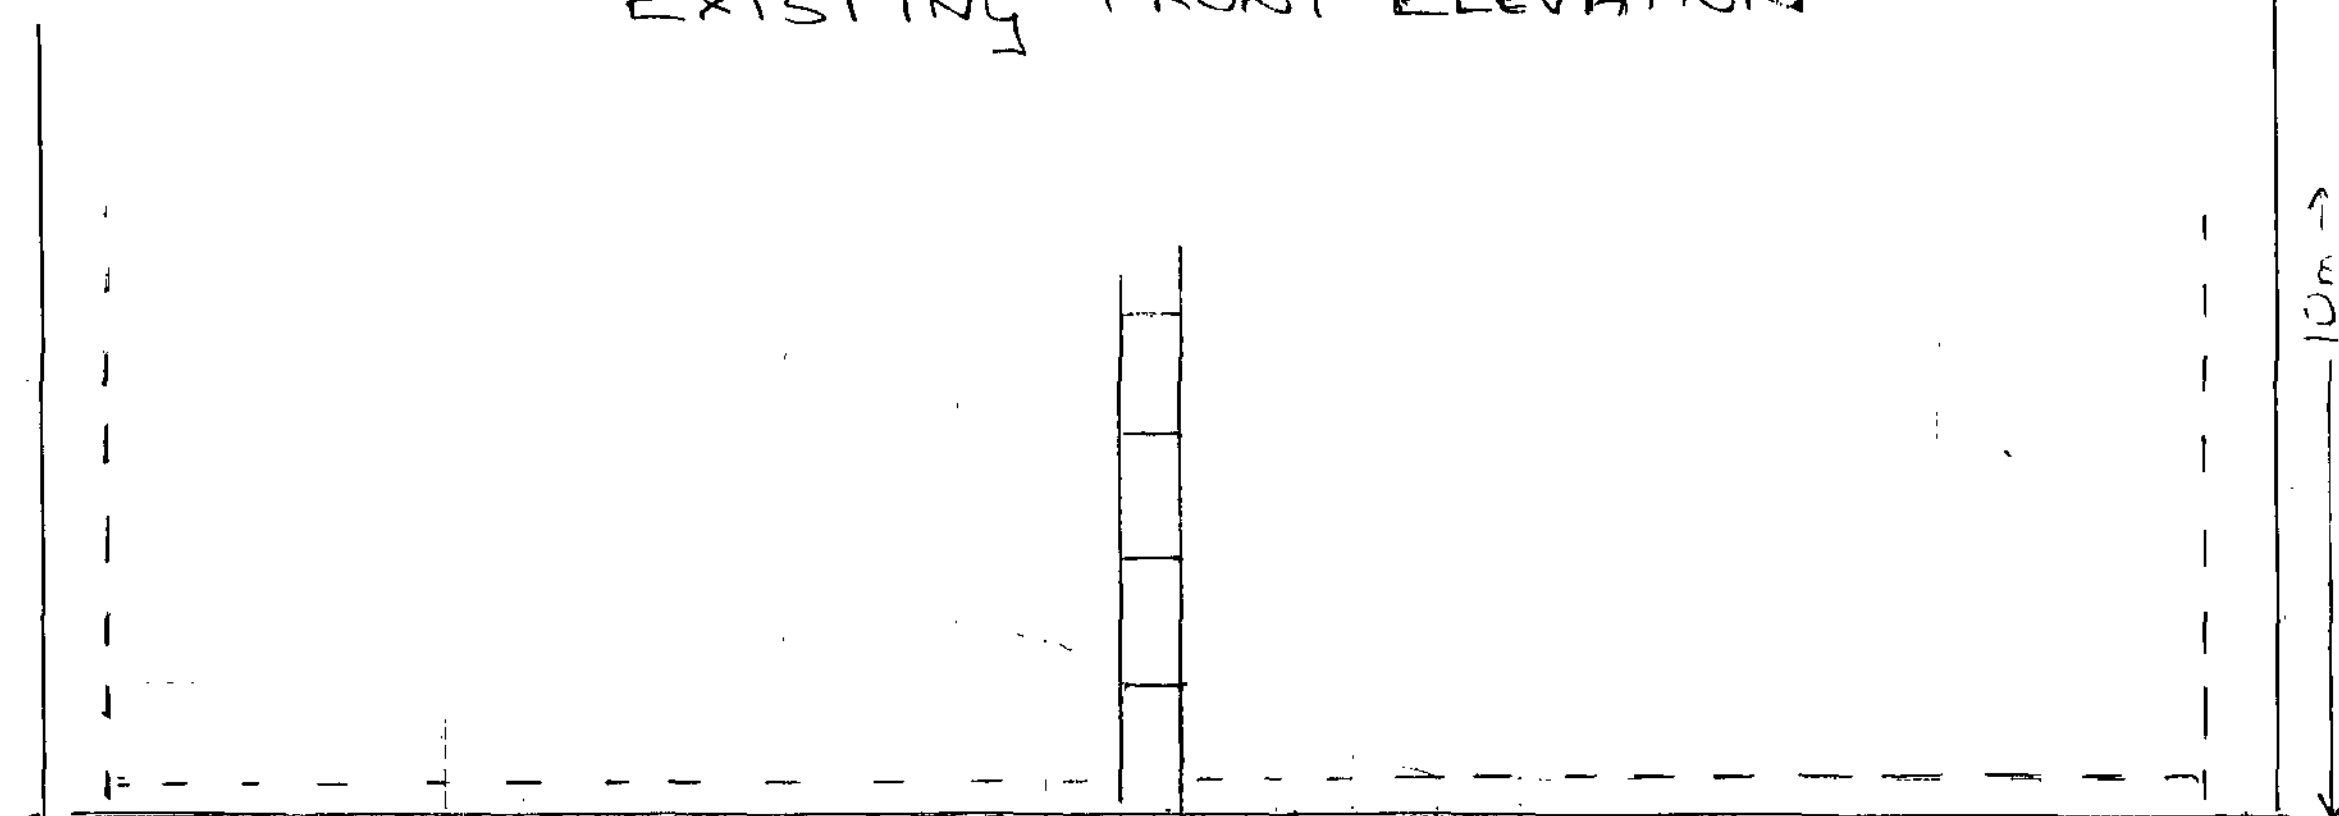



FRONT PLAN

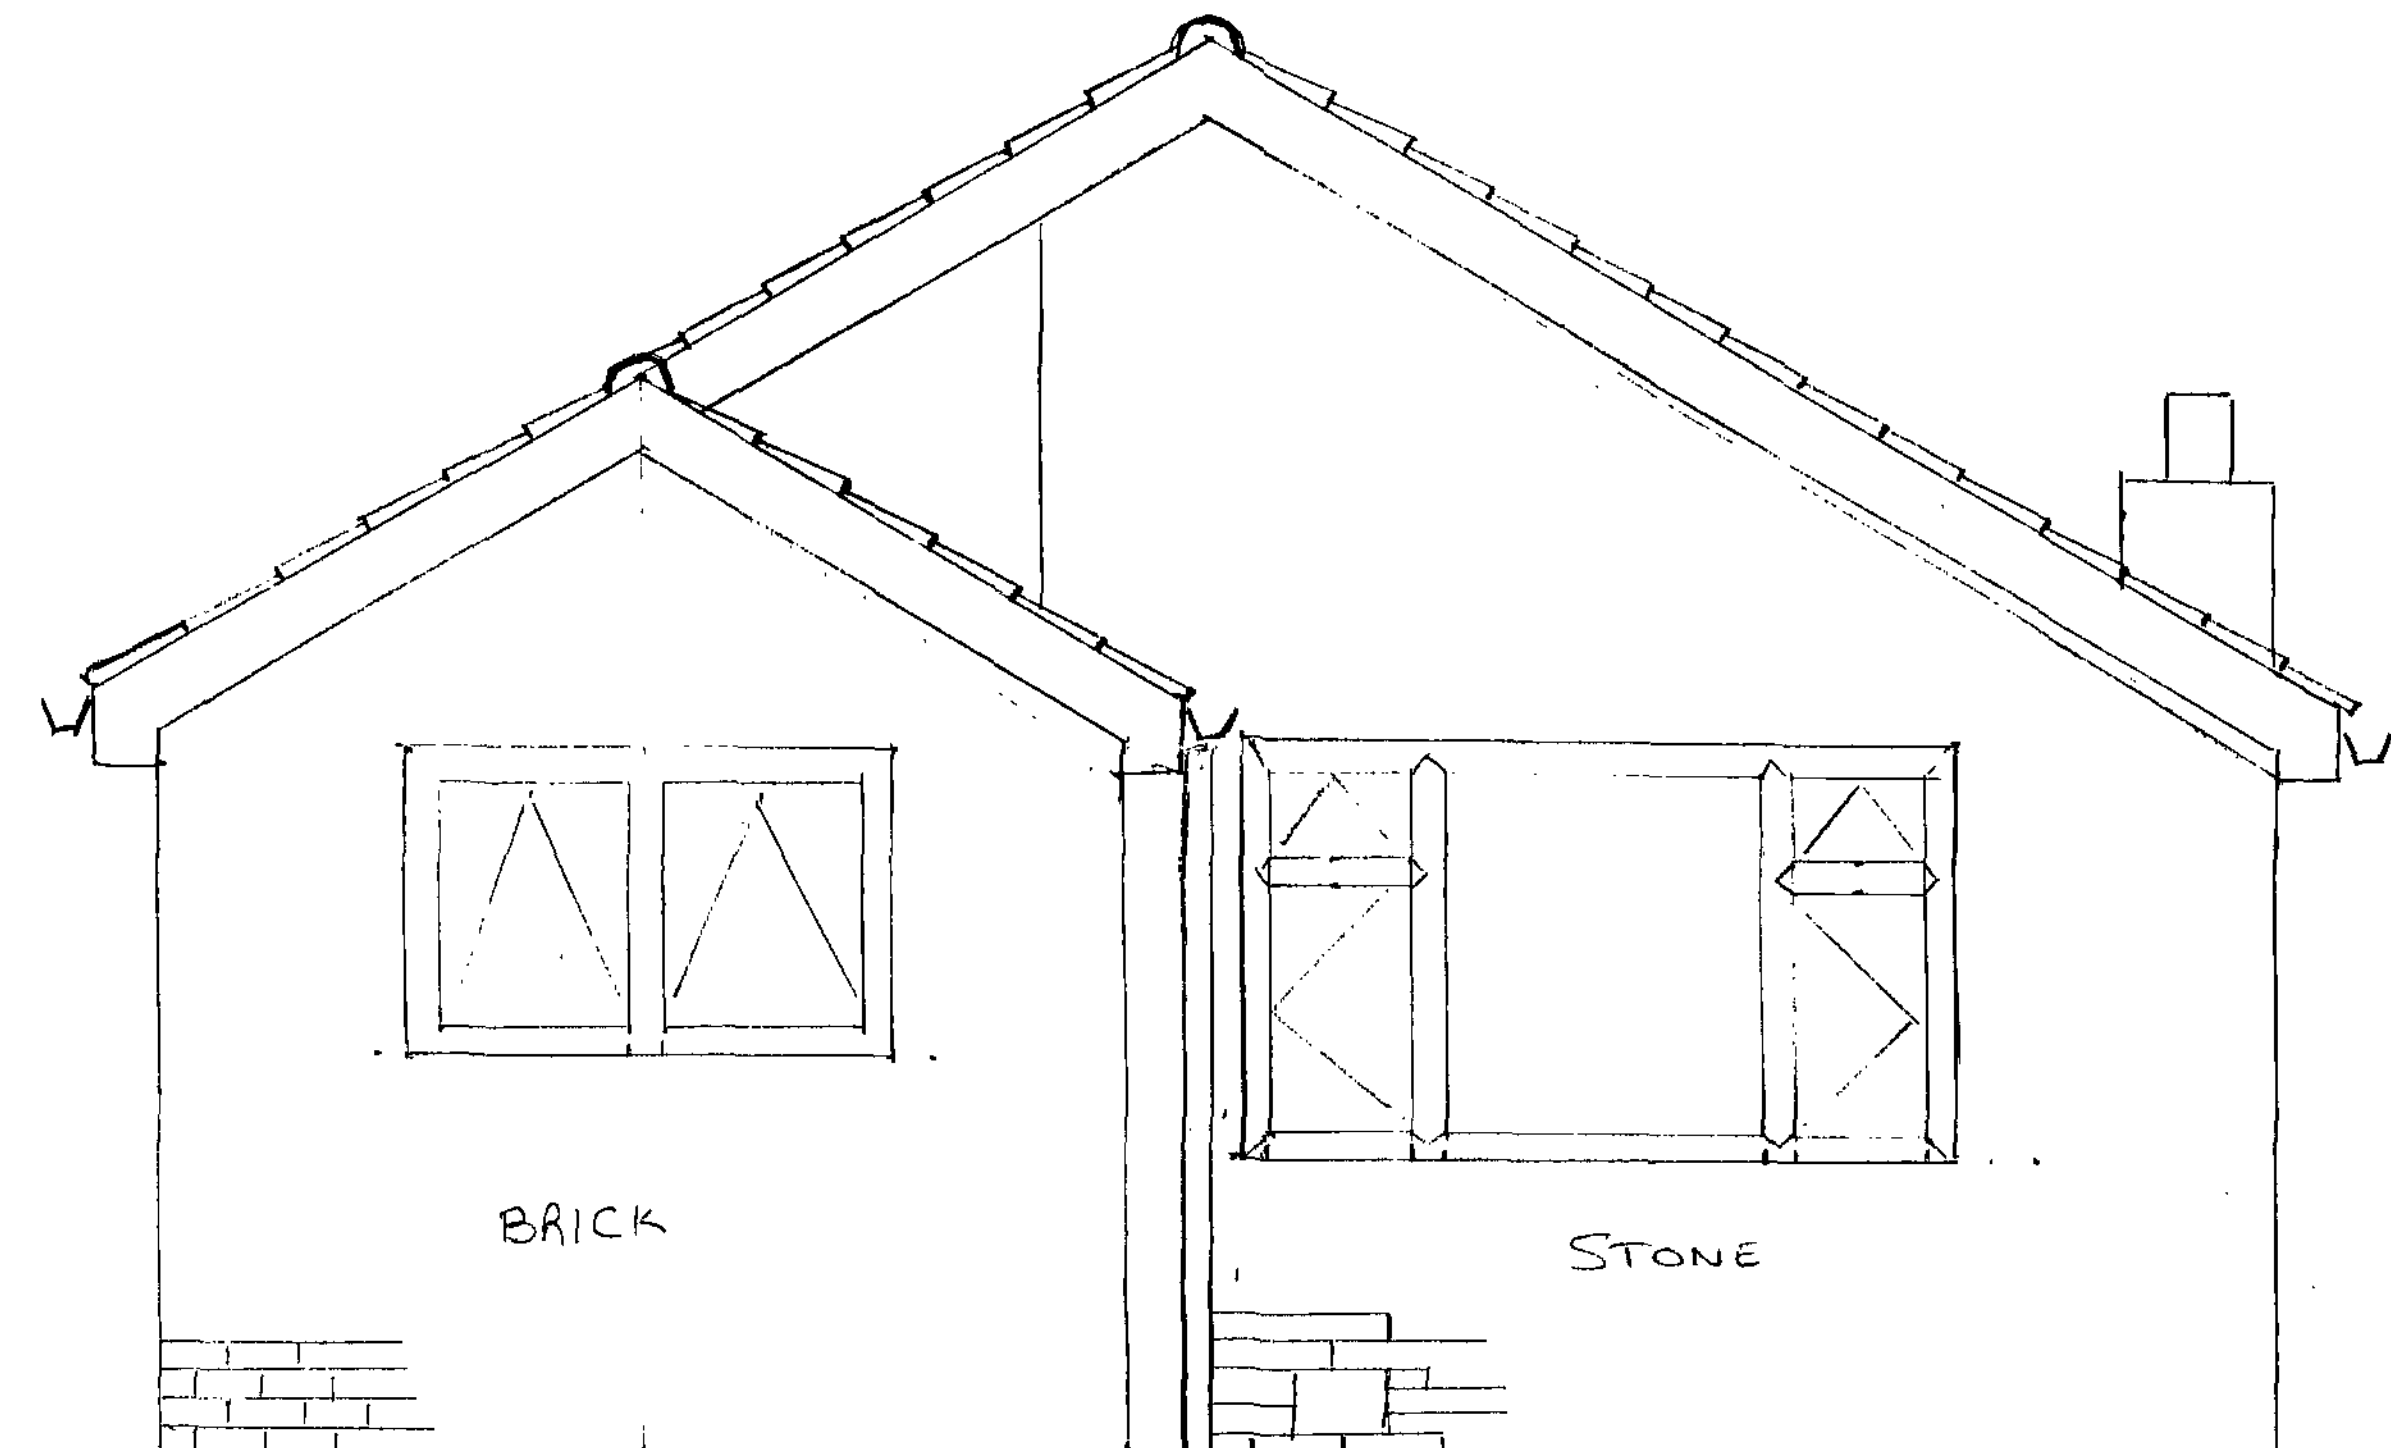


NEW FRONT ELEVATION

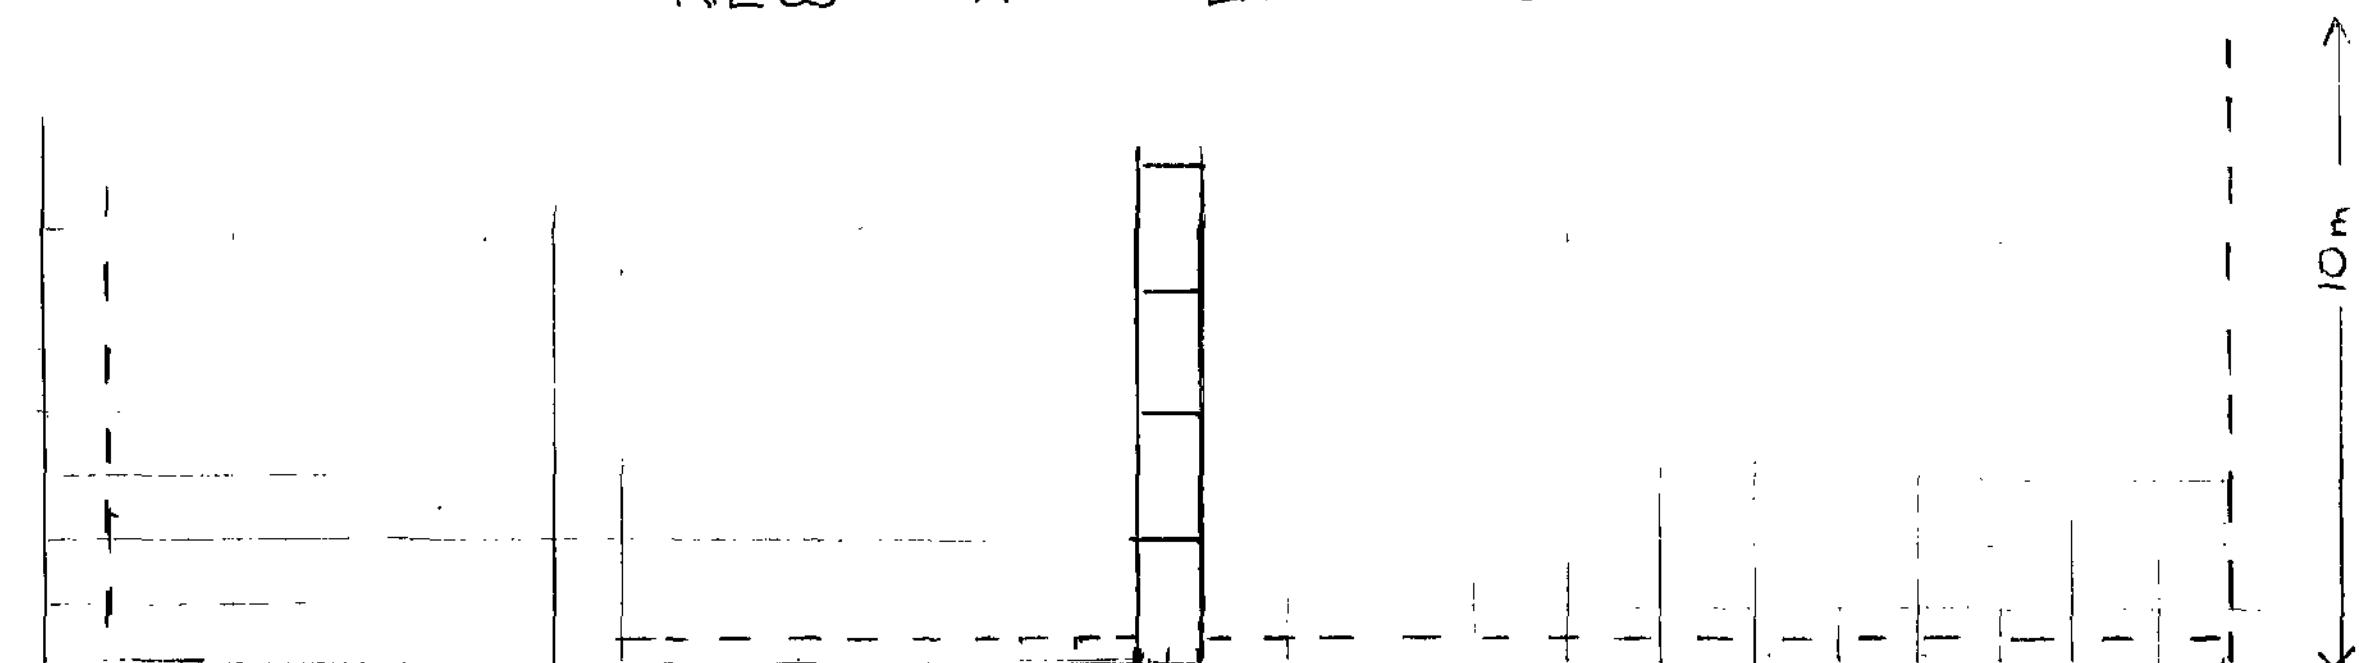

NEW PLAN

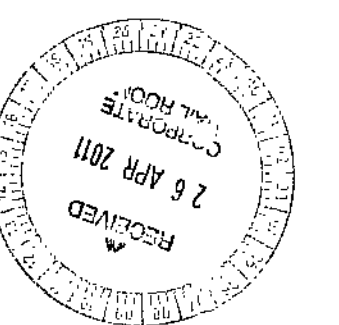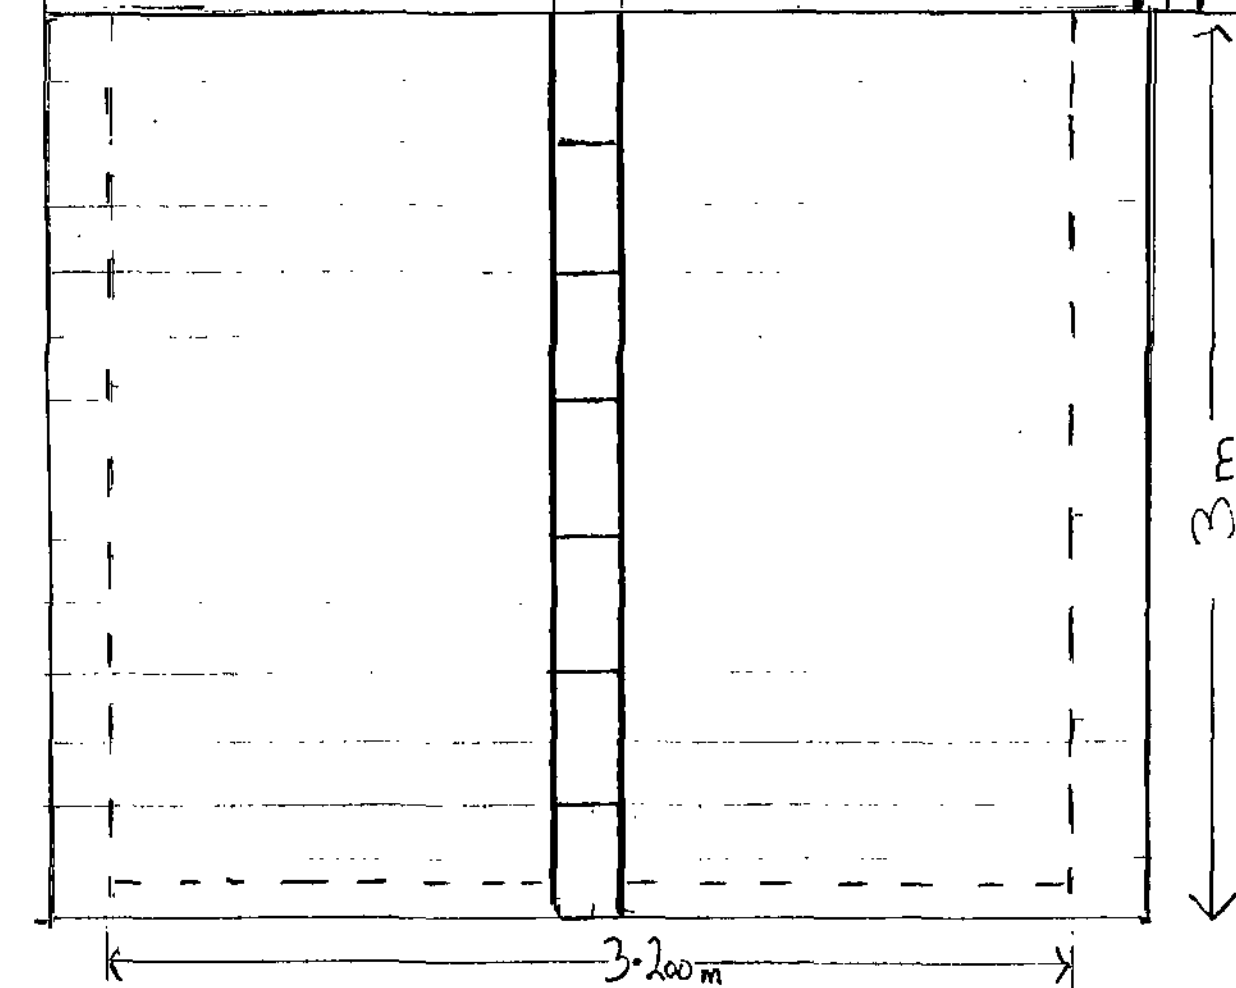

SCALE 1:25  
11 BELVEDERE DRIVE.

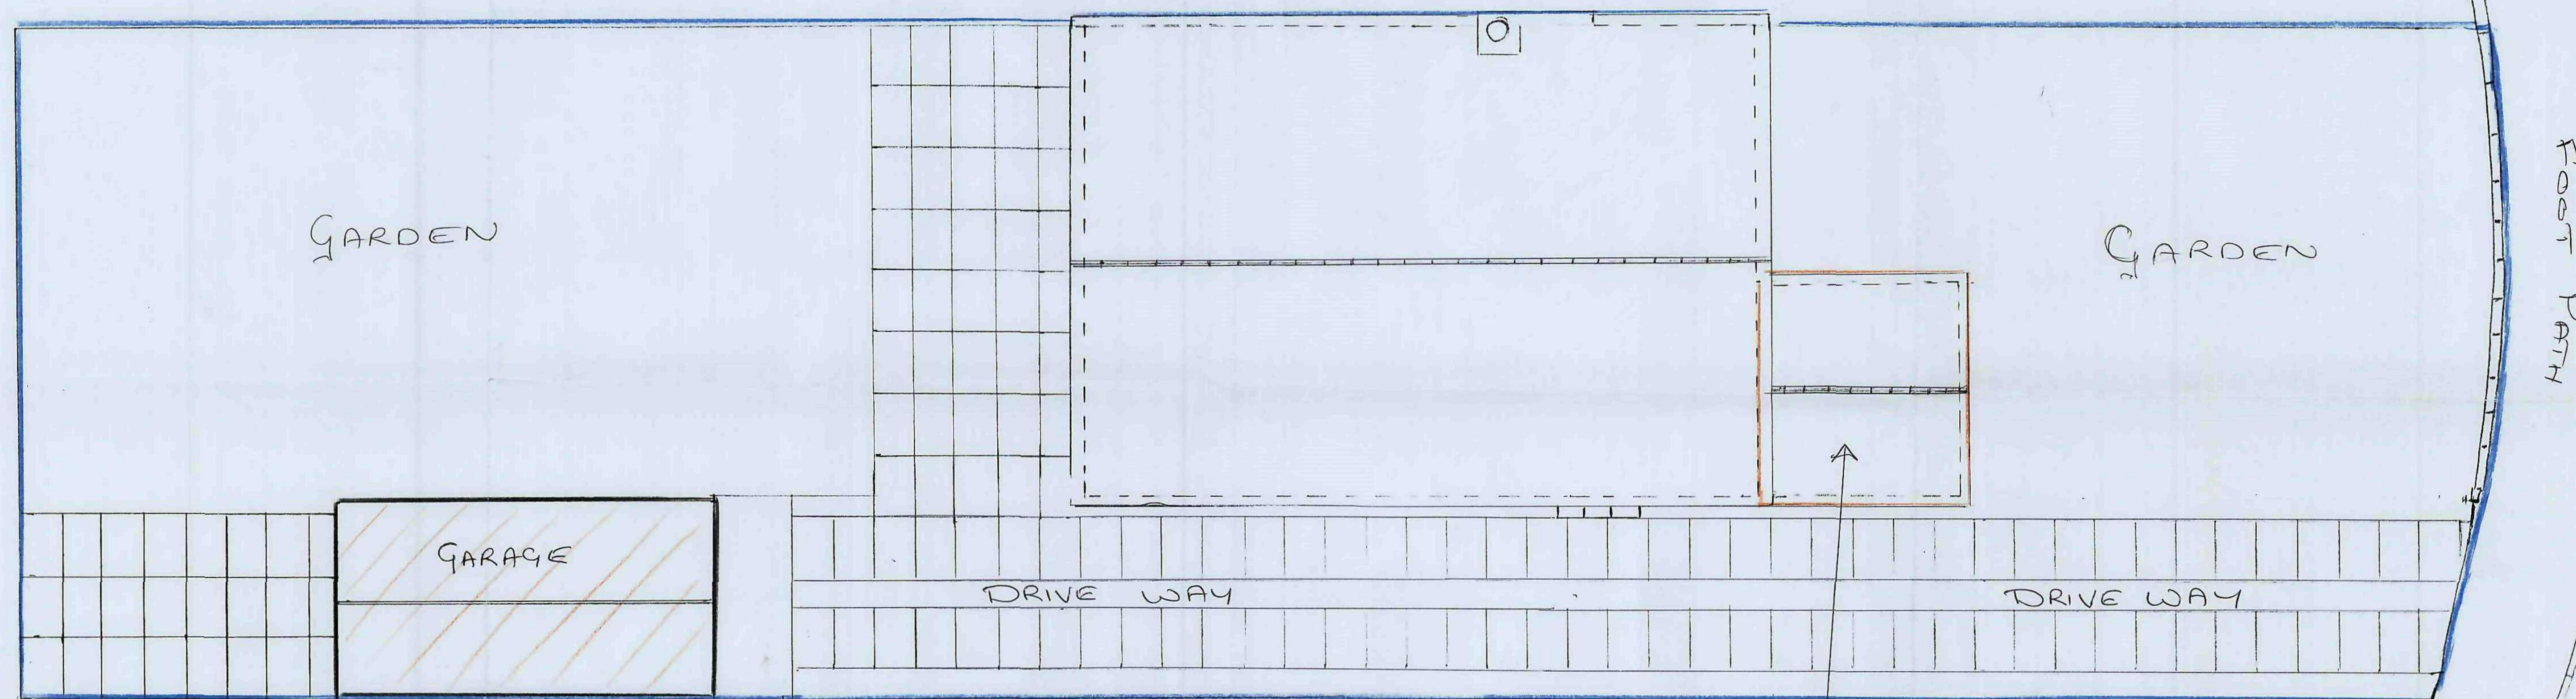


PROPOSED EXTENTION



SCALE 1:50

11 BELVEDERE DRIVE.

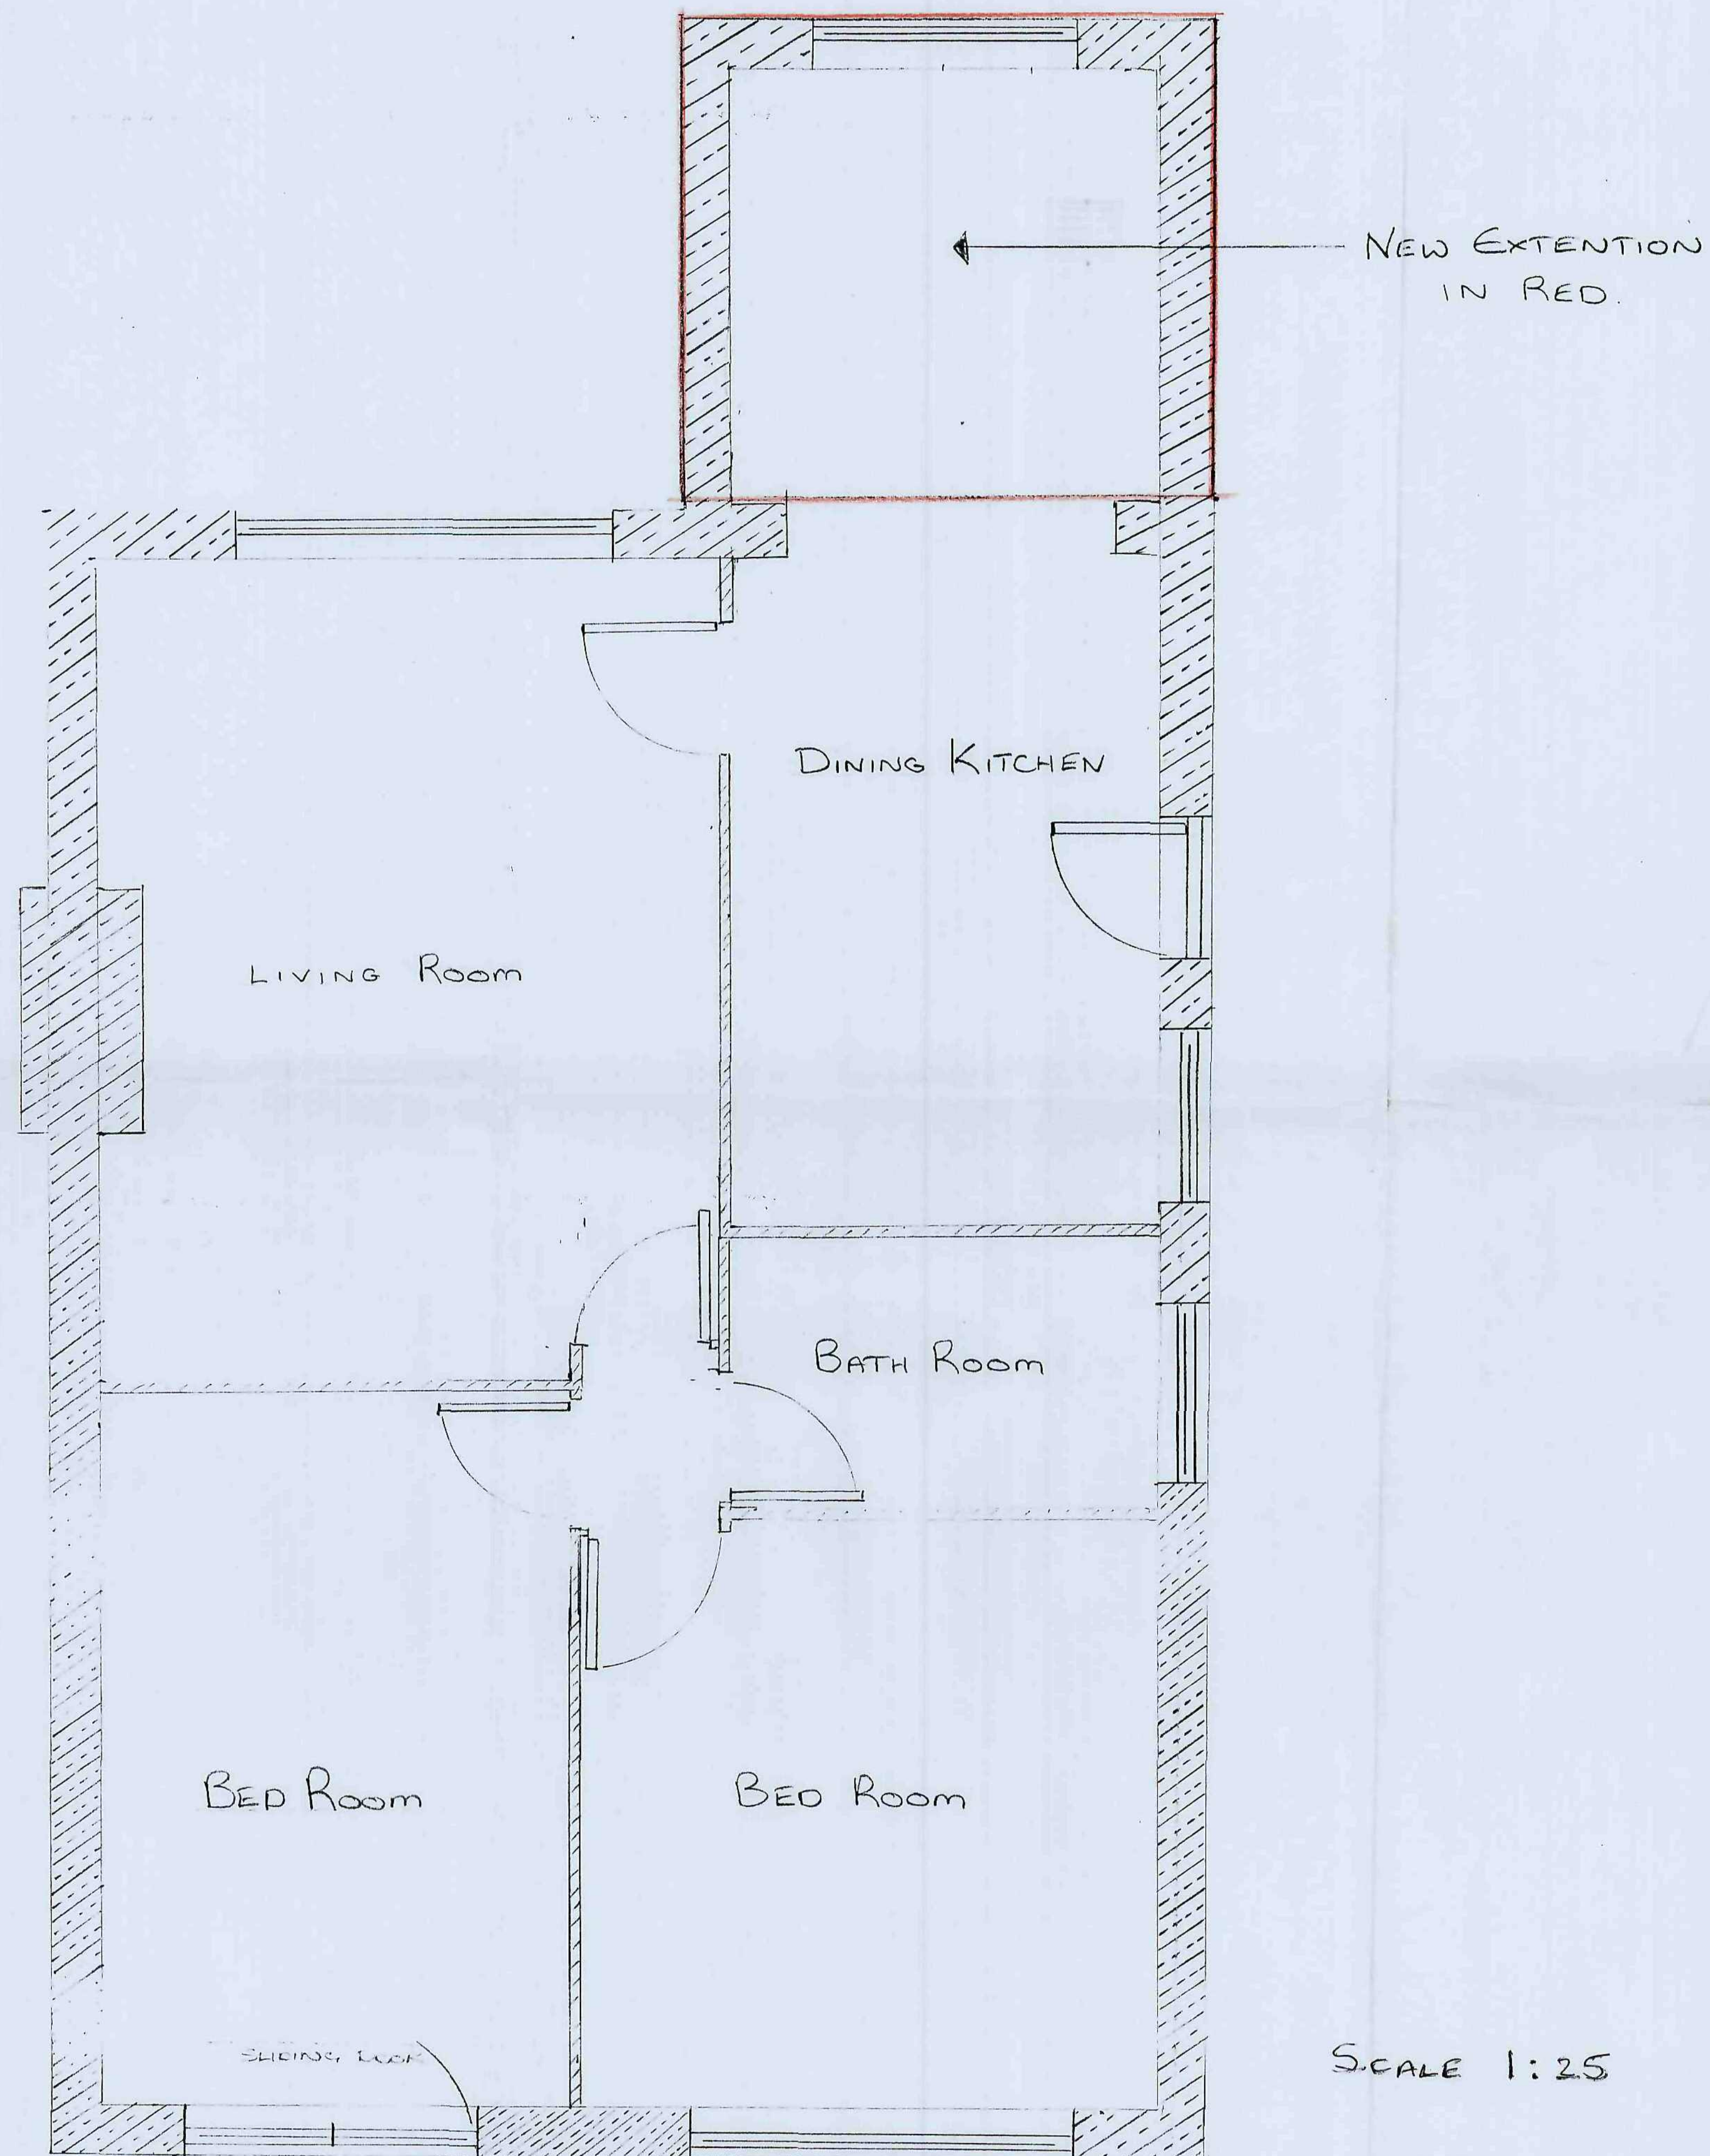

SCALE 1:25

