



SIDE ELEVATION


Reinforce using Brickforce SBF30W60 or similar approved at 300mm vertical centres in entire outer leaf.



REAR ELEVATION

Reinforce using Brickforce SBF30W60 or similar approved at 150mm vertical centres in outer leaf above and below window openings.

300x150 art-stone pad for fixing of external light - u/s of pad to be 1650 mm above d.p.c. level - (central on pier).

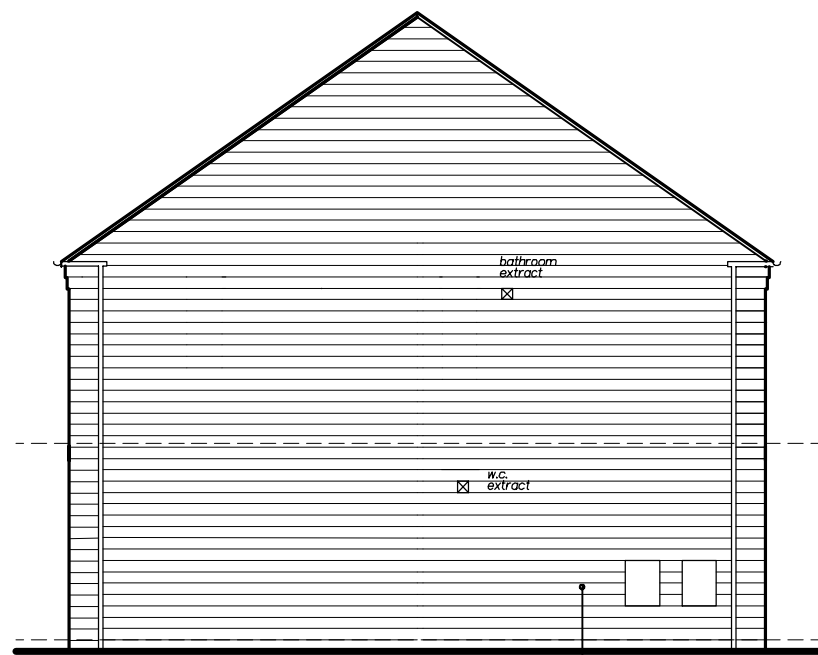

SIDE ELEVATION

Reinforce using Brickforce SBF30W60 or similar approved at 300mm centres in entire outer leaf.



FRONT ELEVATION.

Reinforce using Brickforce SBF30W60 or similar approved at 150mm vertical centres in outer leaf above and below window openings.

REV F: 30/09/20: W.C. WINDOW OMITTED ON GROUND FLOOR SIDE ELEVATION
REV E: 25/09/20: BATHROOM WINDOW OMITTED TO SUIT REVISED PLAN.
REV D: 11/08/20: MINOR AMENDMENTS.
REV C: 08/07/20: PORCHES REMOVED.
REV B: 14/01/20: AMENDED TO 3 BLOCK.
REV A: 11/12/19: GENERAL AMENDMENTS.

Arncliffe

ARNCLIFFE HOMES LIMITED
Arncliffe House, Bramley Grange,
Thorner, Leeds LS14 3DW.
Tel: 0113 237 5900 Fax: 0113 265 4458

Proposed Residential Development

HALIFAX ROAD,
THURGOLAND.

BIRCH (765)

ELEVATIONS

SCALE 1:50/1:100

DATE 11/12/2019 DRAWN IanDi

DRG. No. 292/BI/3 REV. F.