


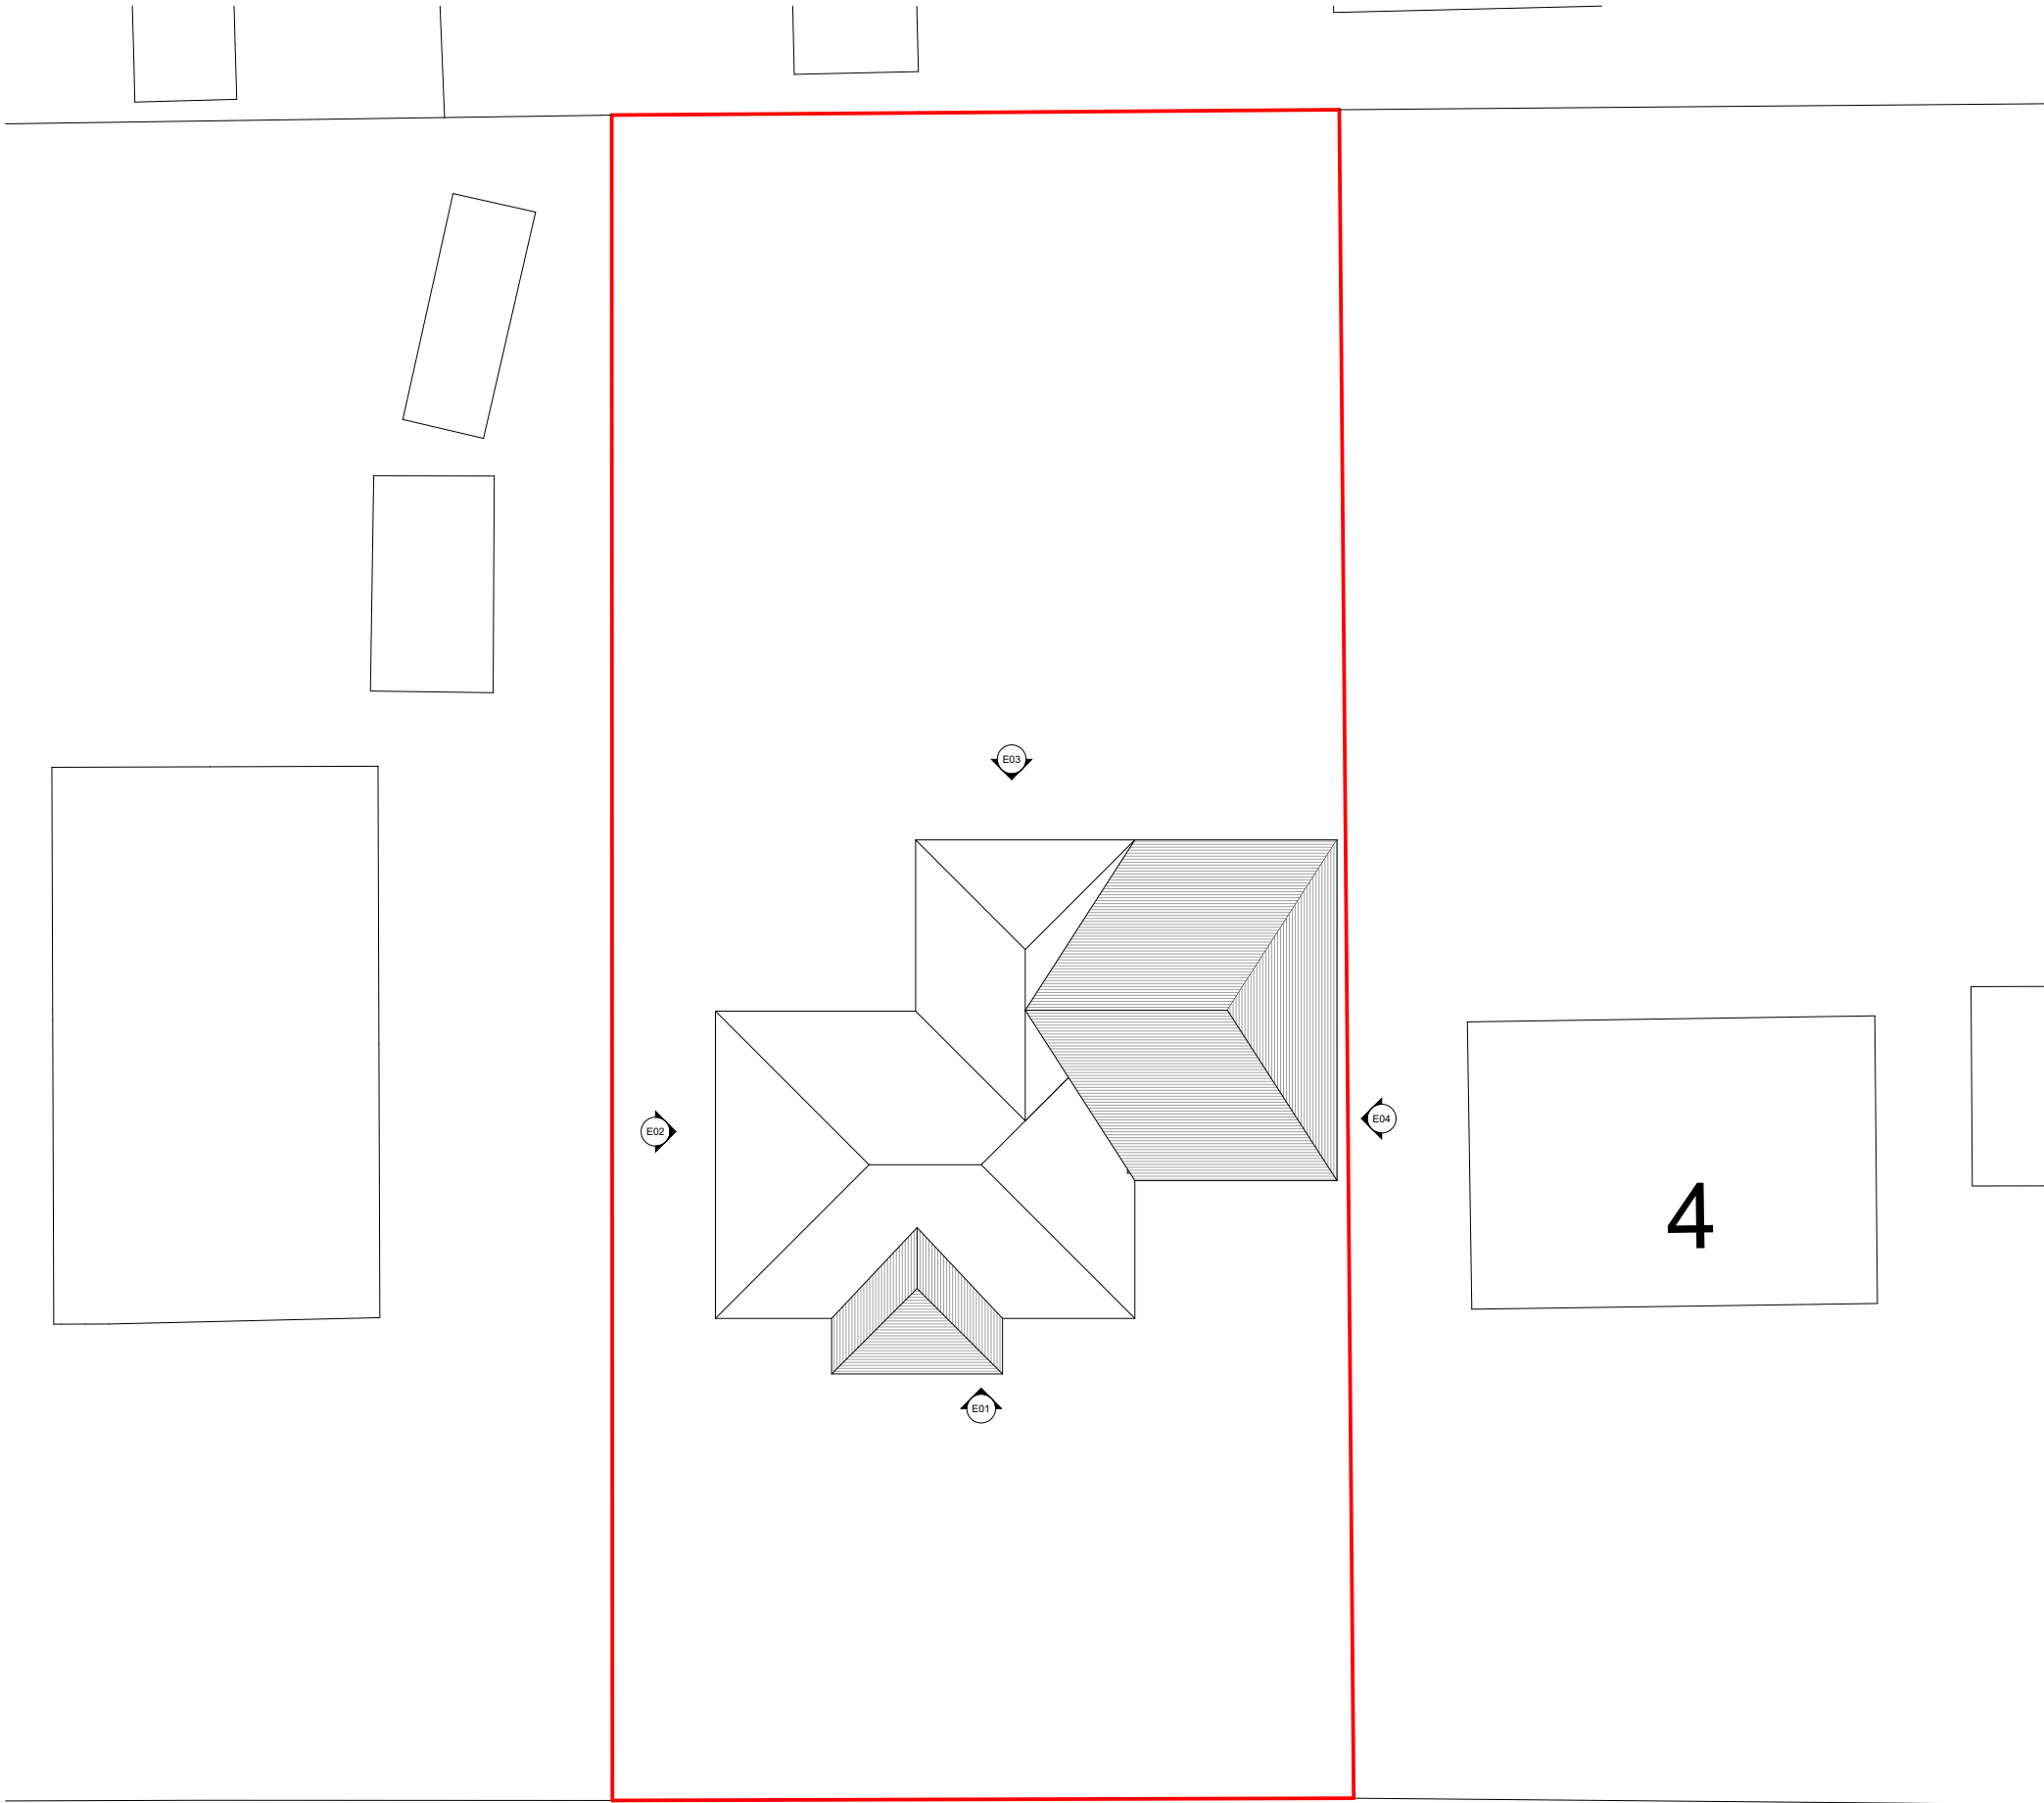

- GENERAL NOTES**
1. All dimensions in millimetres, levels in metres unless noted otherwise.
 2. Do not scale from these drawings.
 3. All internal dimensions refer to structure, i.e. prior to fixing of wall finish.
 4. All dimensions shown on any drawing to existing structures are approximate and the contractor is to obtain all exact site dimensions necessary to carry out the works.
 5. Temporary protection shall be provided to prevent water penetration into any existing structures during the works.
 6. The contractor should maintain the stability of all existing buildings and structures within and adjacent to the works, and of all works from the date of possession of the site until practical completion of the works. The contractor shall design, install and maintain all necessary temporary works to comply with the above.
 7. The contractor shall be responsible for ensuring that sufficient tolerances are provided and integrated throughout all elements of the works. The contractor is to take account of tolerances detailed elsewhere when complying with this clause.

PROPSOED SITE PLAN

1:200

50 mm
20
10
0
Paper Scale Check

PLANNING

Rev A - Updated for planning submission. 25/11/2019.
Rev B - Garage width amended as per client request. 25/02/2020
Rev C - Updated inline with plan amendments. 01/03/2020

CLIENT
Mr. Tony Robinson

PROJECT
6 Lowefield Road
Bolton-upon-Deerne
Rotherham, S63 8JF

DRAWING TITLE
Proposed Site Plan

DRAWING NUMBER
D08-01

SCALE @ A3
1:200

DRAWN BY
JH

DATE
18.11.2019