



This drawing is to scale but scaled dimensions should not be used for on-site construction purposes. Only drawings showing dimensions should be used for construction work.

This drawing is the sole copyright of Oldfield Design Ltd. Any discrepancies between this drawing and other information shall be reported to Oldfield Design Ltd.



FRONT ELEVATION (SOUTH-EAST)




SIDE ELEVATION (SOUTH-WEST)




REAR ELEVATION (NORTH-WEST)



SIDE ELEVATION (NORTH-EAST)

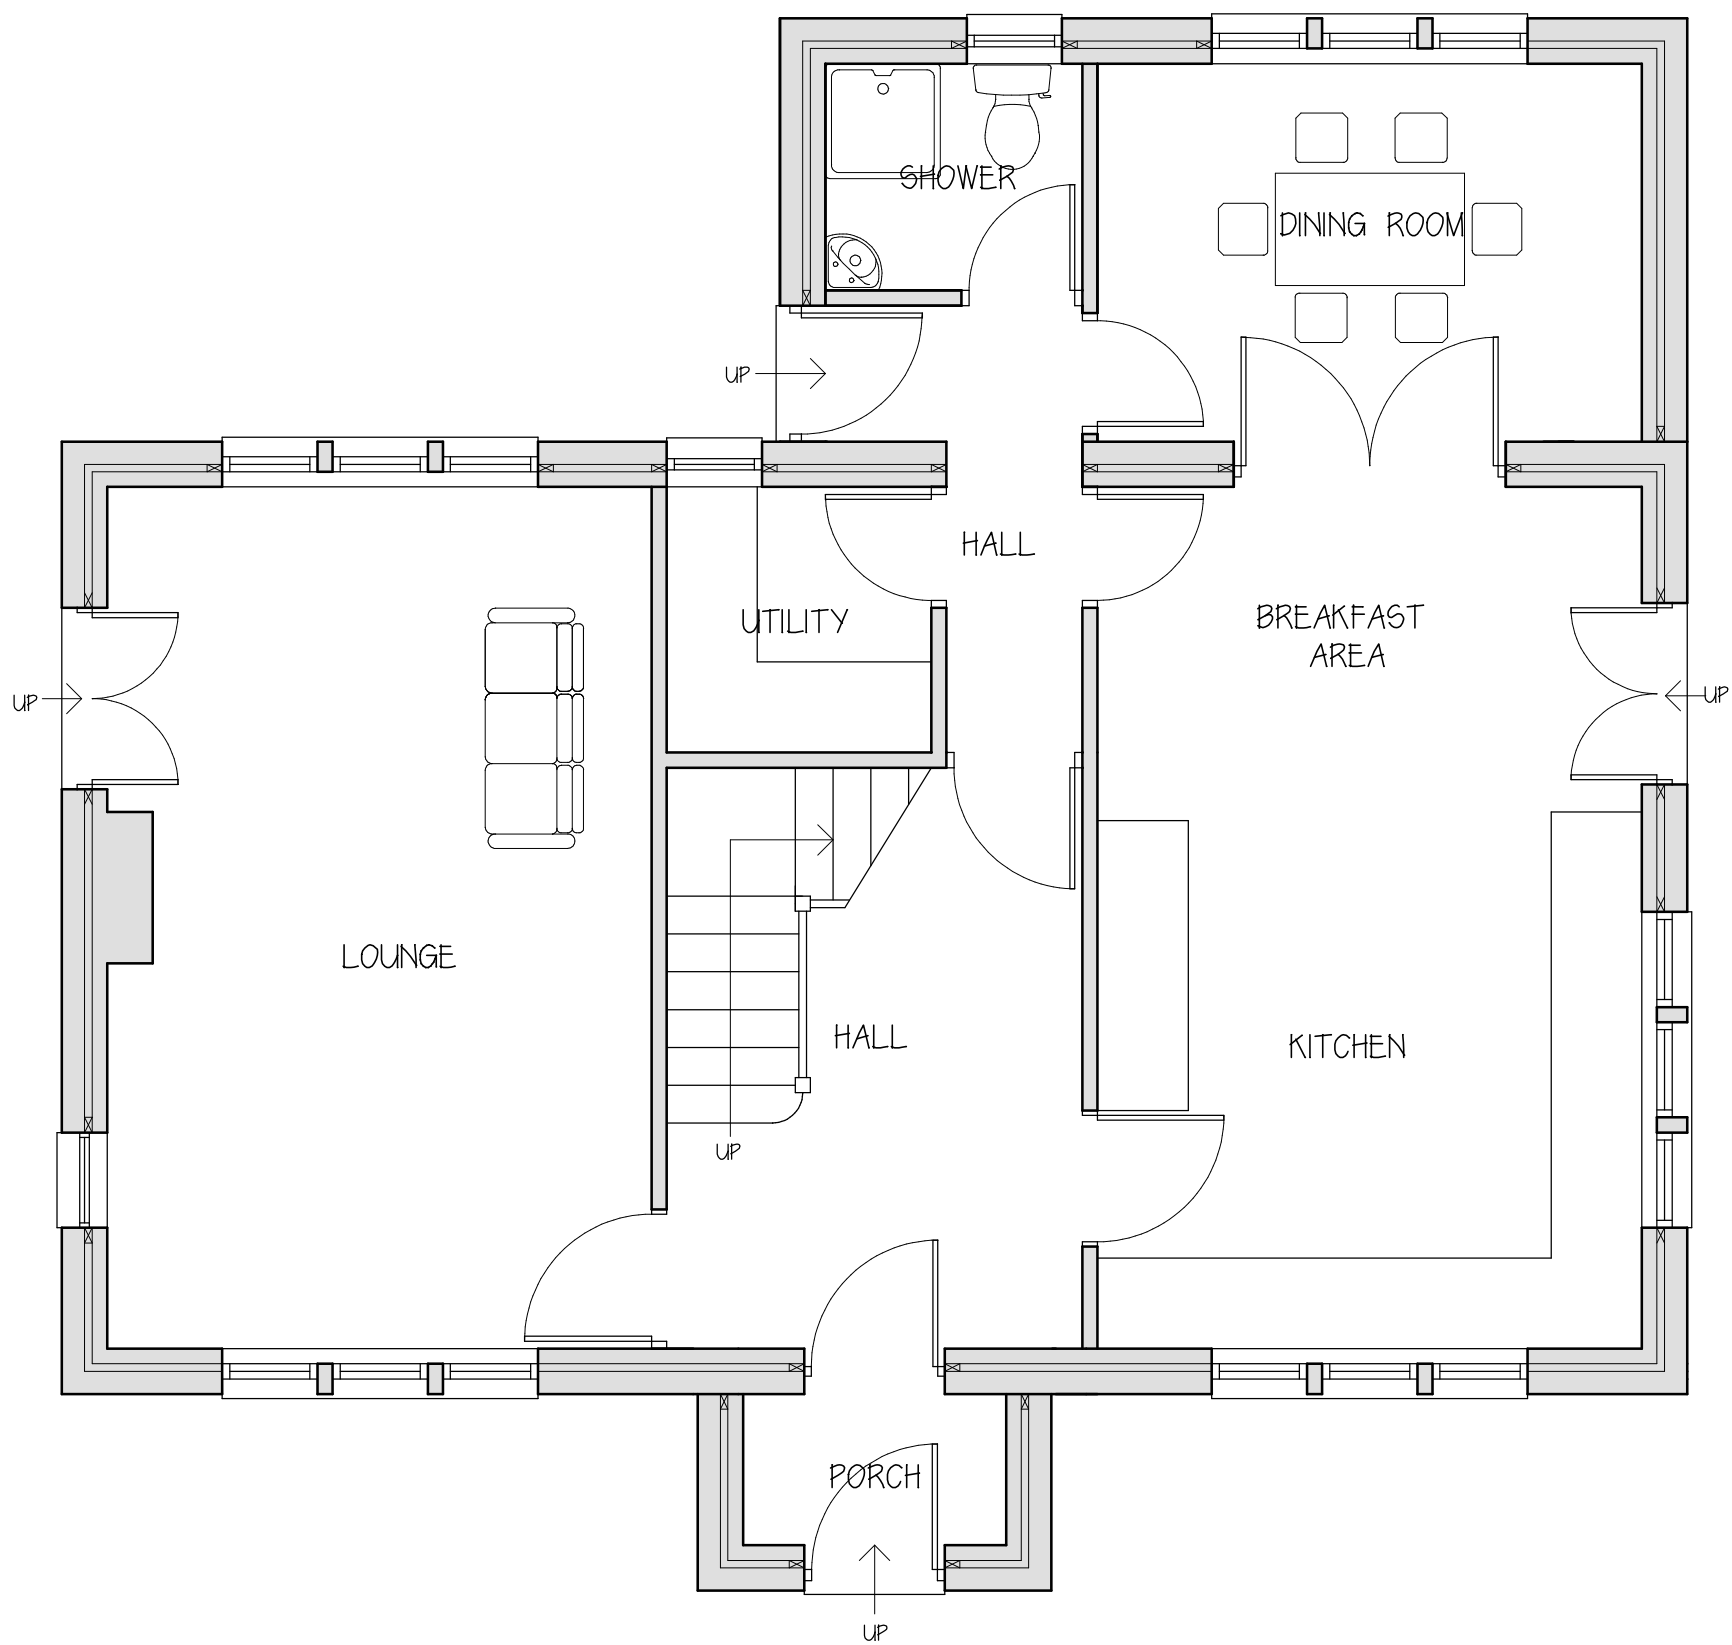

GROUND FLOOR PLAN

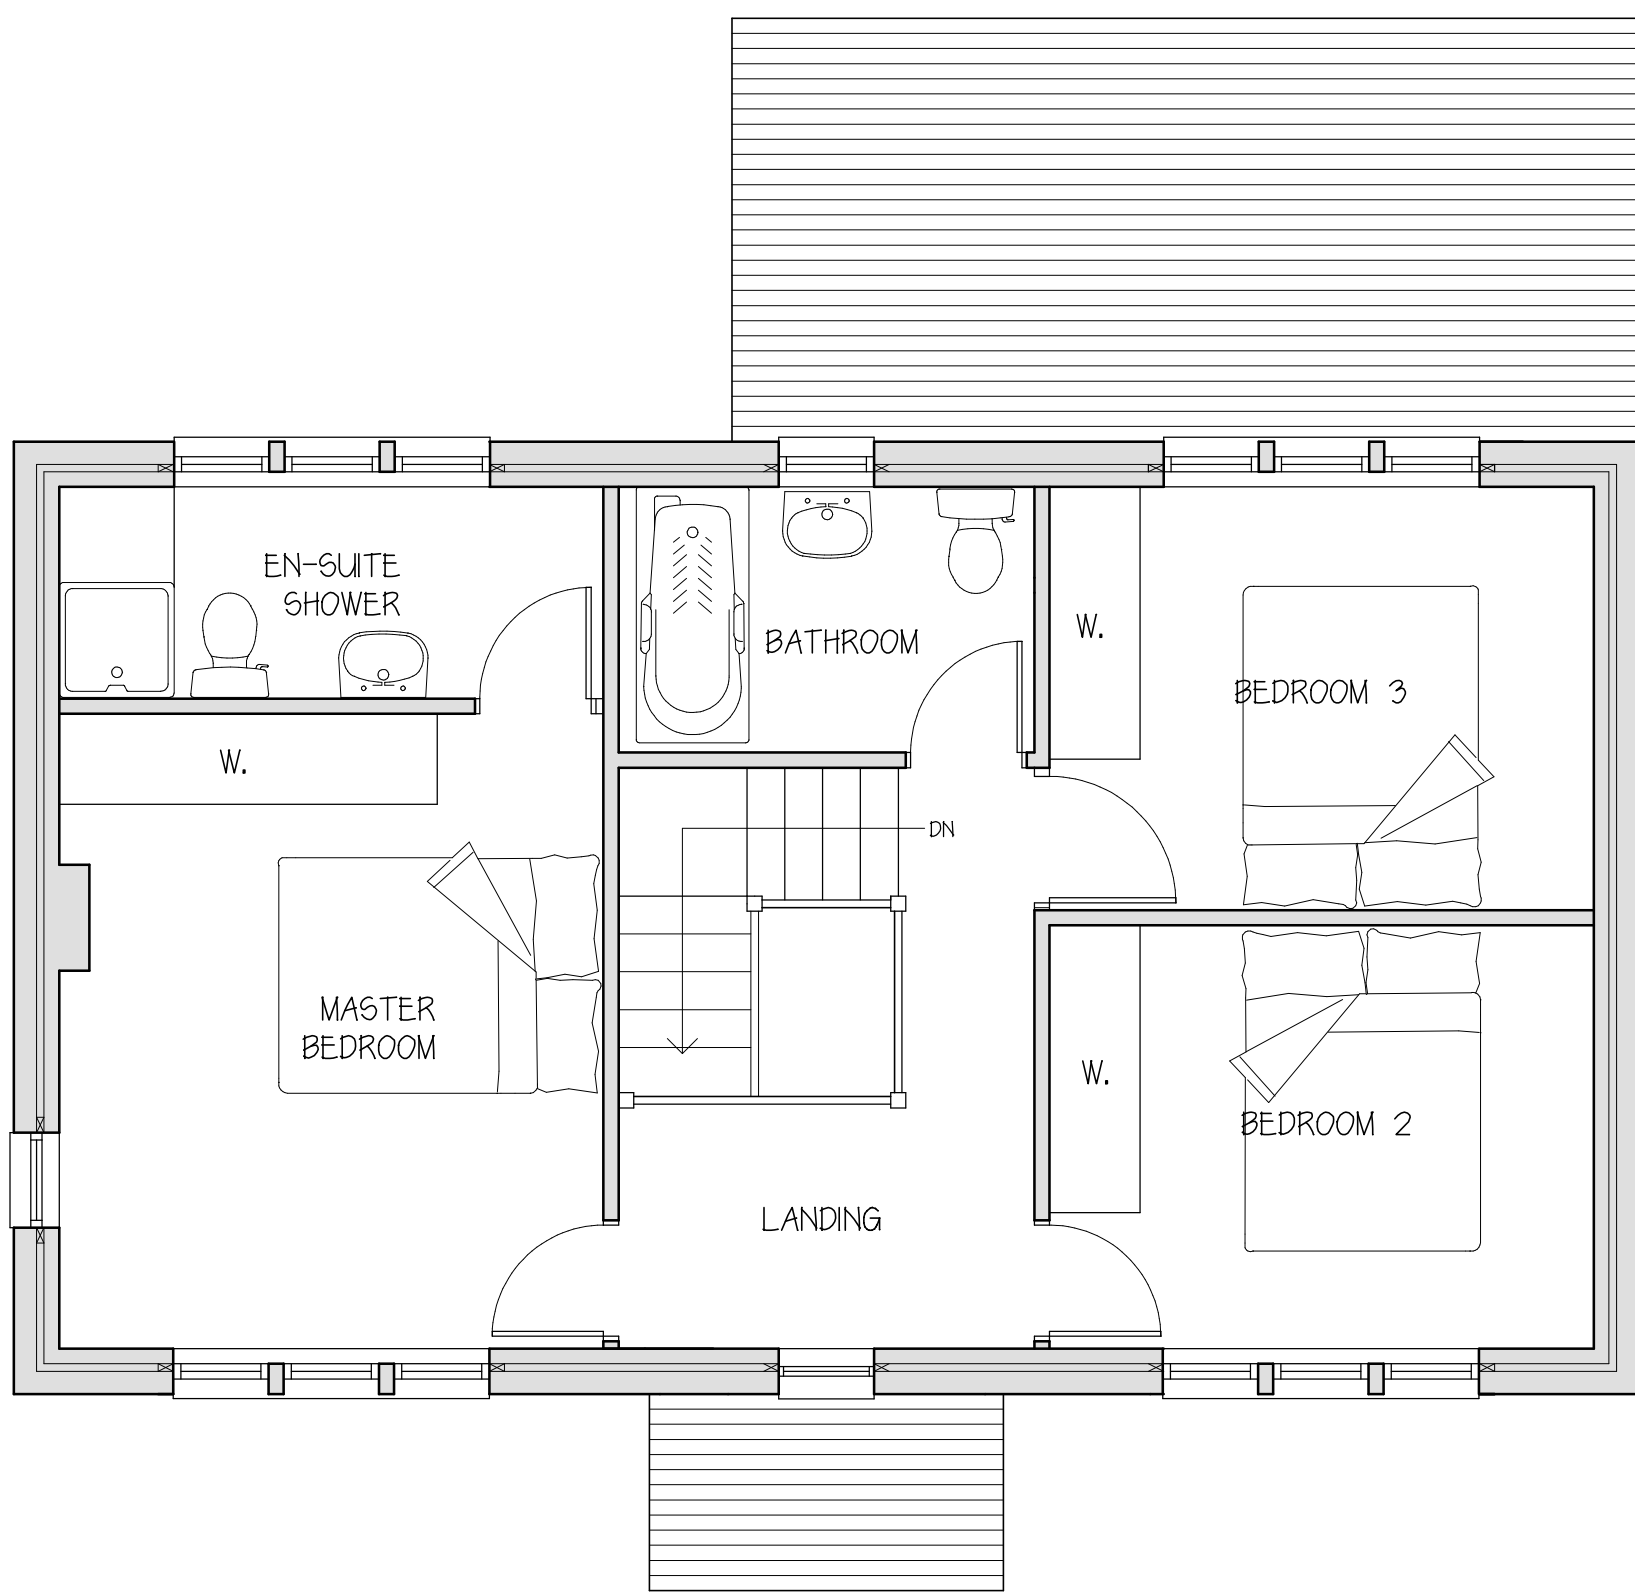

FIRST FLOOR PLAN

project PROPOSED ERECTION OF AGRICULTURAL WORKER'S DWELLING

address 'MARTIN NEST FARM', GRIME LANE, HEPWORTH
for MR PETER TURNER

title PROPOSED PLANS AND ELEVATIONS

dwg no. 1111-03

scale 1:50 & 1:100 on A1 Sheet

date JUNE 2011