




North Elevation (Front) - E1
1 : 100

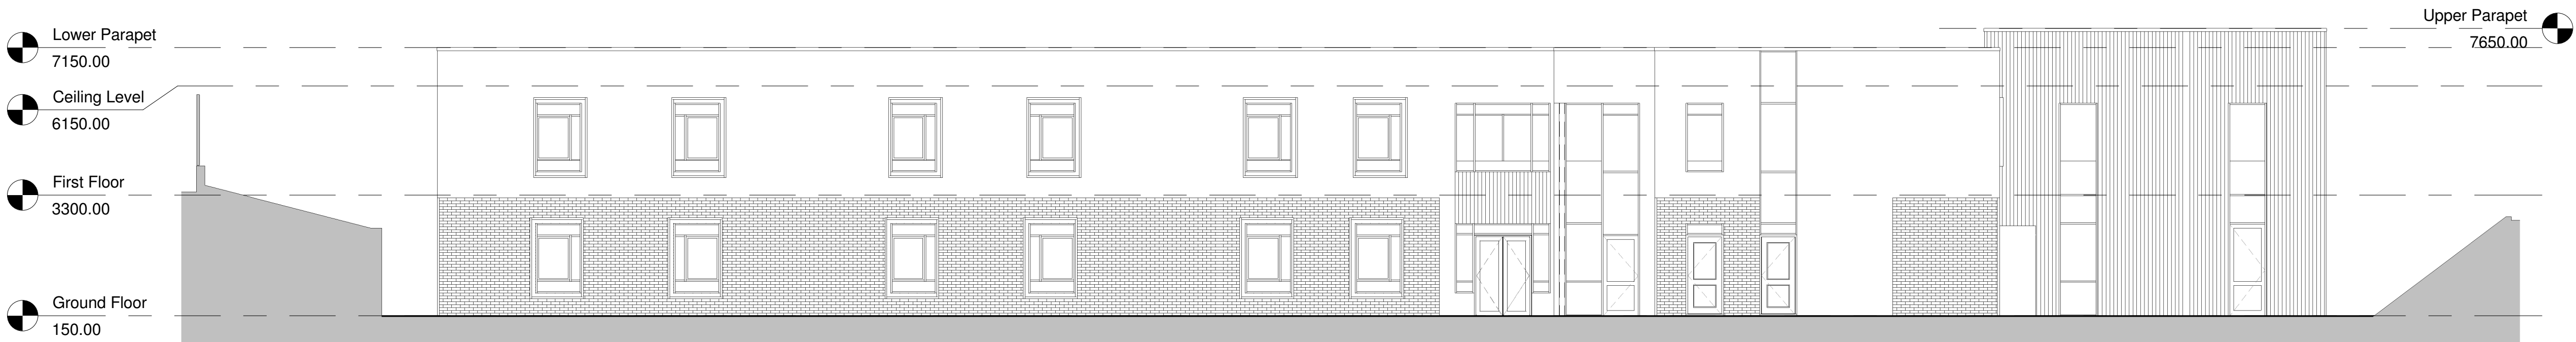

East Elevation (Side) - E2
1 : 100

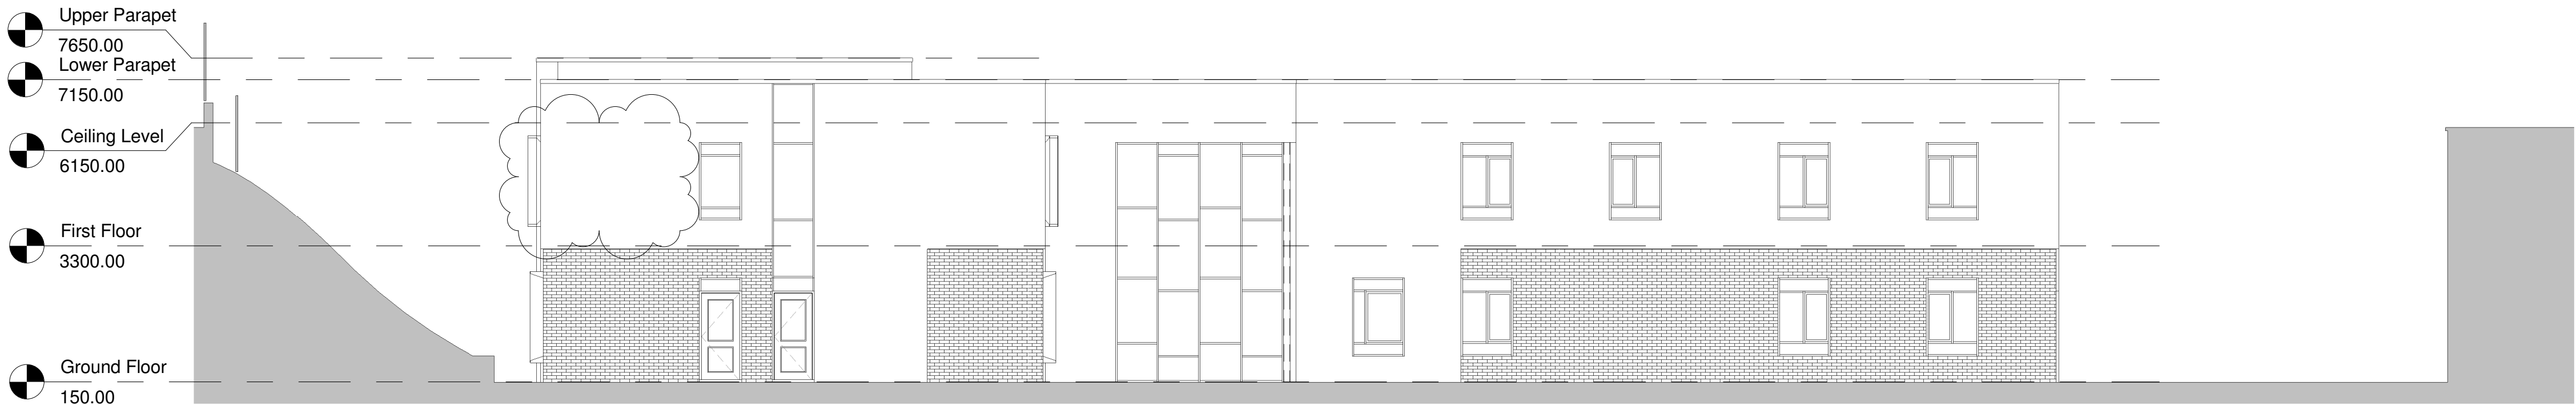

South Elevation (Rear) - E3
1 : 100

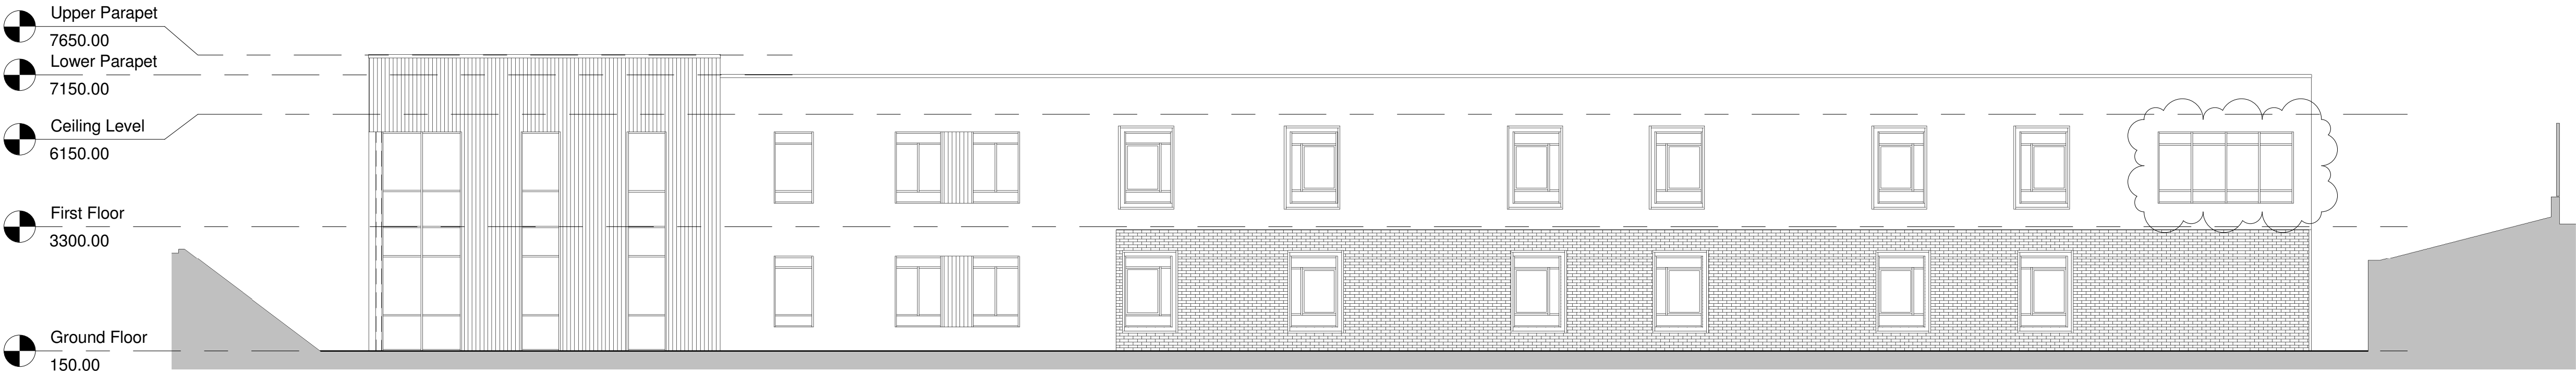

West Elevation (Side) - E4
1 : 100

NOTES


This drawing & any design thereon is the copyright of ar2 architects limited and must not be reproduced without their written consent.

ar2 architects limited is registered in England and Wales with the Registration number 01823486. The Registered Office is 32 Myrtle Way, Brough, East Yorkshire HU15 1SR.

Drawings
Contractors must verify all dimensions on site before commencing any work or shop drawings. This drawing is not to be scaled. Use figured dimensions only.
Subject to statutory approvals and survey.

Areas
Building areas are liable to adjustment over the course of the design process due to the ongoing construction detailing developments.

Risk Assessment
In accordance with CDM Regulation 7, 11 & 18, significant hazards have been identified and are annotated thus:
Refer to the current Designers Risk Information Schedule for further details.

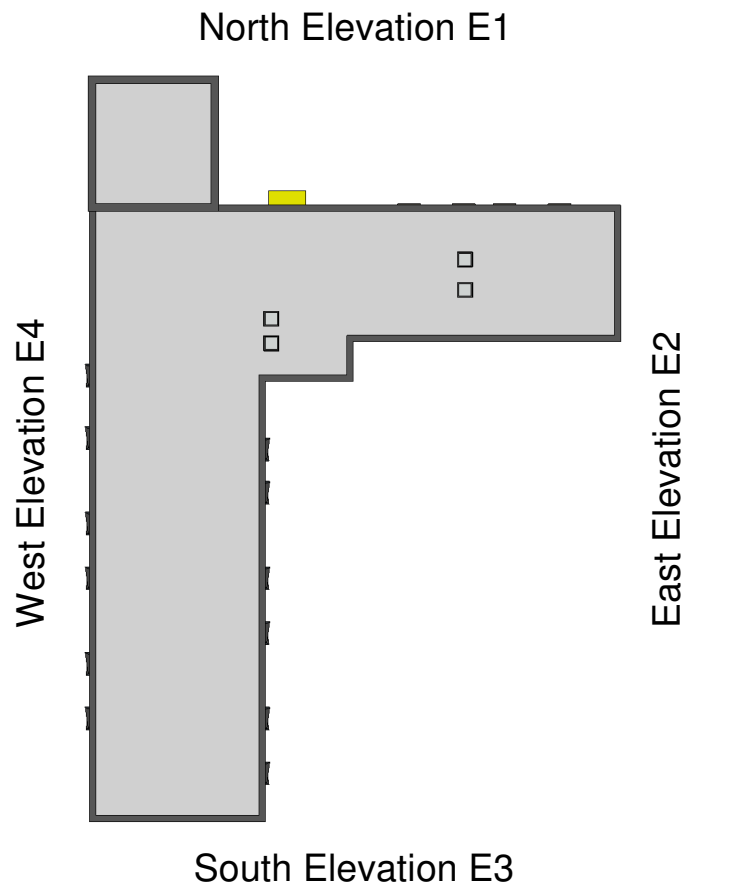

South Elevation E3

P2	Amended to suit Planning Officers comments	08.11.17	MCW
P3	Amended to suit Planning Officers comments	11.01.18	MCW

Revisions

PLANNING



Unit 17, Brough Business Centre, Brough, East Yorkshire, HU15 1EN
T: 01482 66 90 80 E: enquiries@ar2architects.co.uk

Project Job Number AR210-17
ACORN LODGE
UPPER SHEFFIELD ROAD, BARNSELEY, S70 4PL
20 BEDROOM CARE FACILITY

Client
CAS BEHAVIOURAL HEALTH

Drawing Title
PROPOSED BUILDING ELEVATIONS

Drawn	MCW	Date	18.08.2017	Scale	As indicated @ A1
Reviewed By	RRB	Drawing No.	(100)-07	Revision	P3