




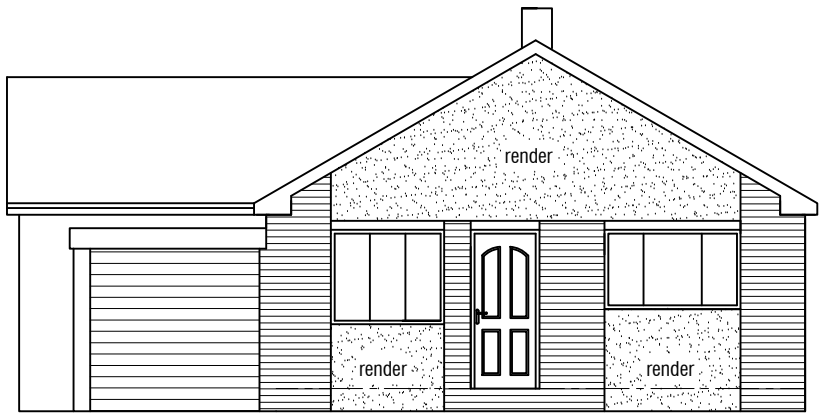


PROPOSED NORTH ELEVATION
1:100

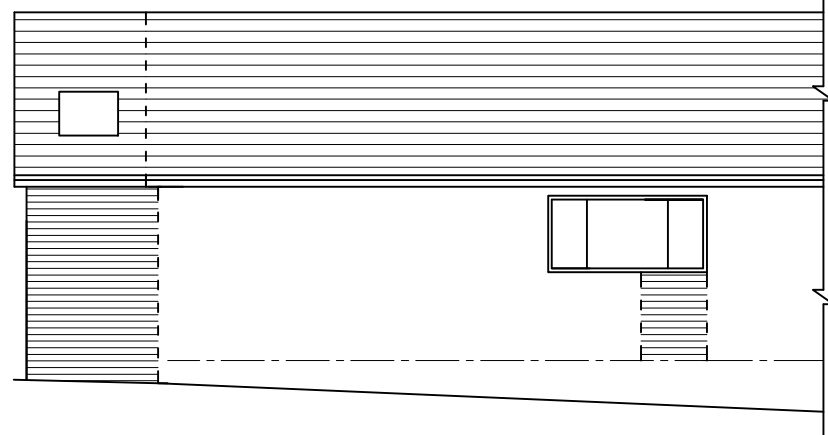


PROPOSED WEST ELEVATION

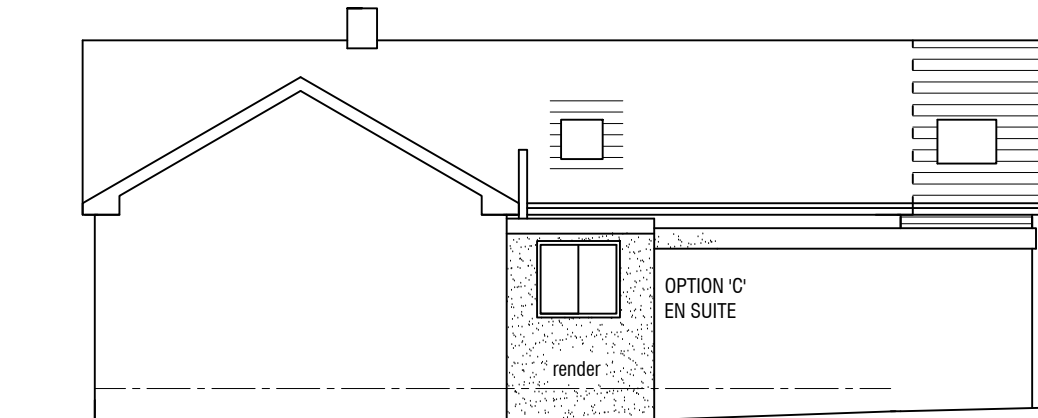


PROPOSED EAST ELEVATION

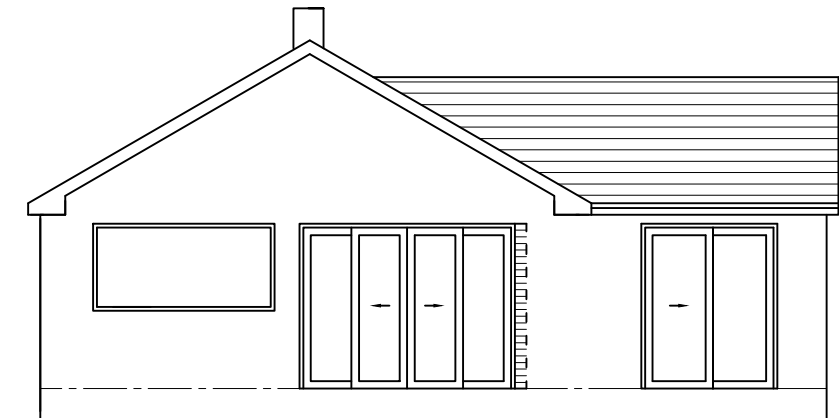


PROPOSED SOUTH ELEVATION

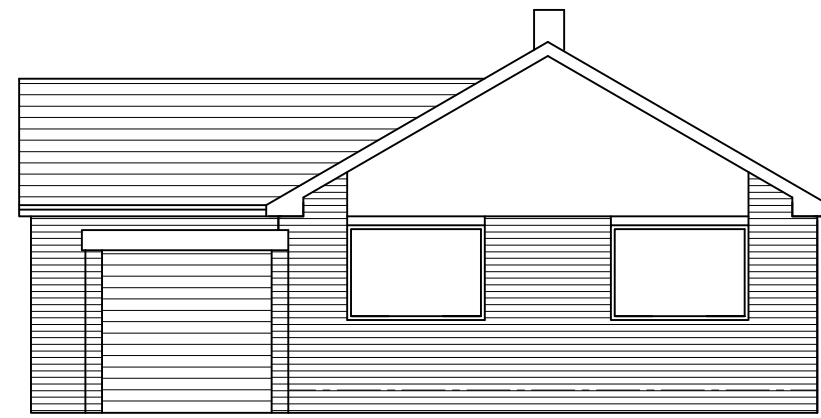


EXIST. NORTH ELEVATION
1:100

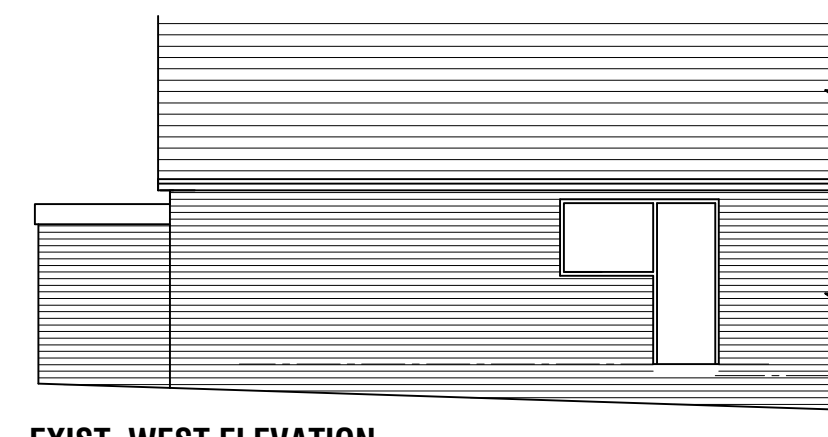


EXIST. WEST ELEVATION

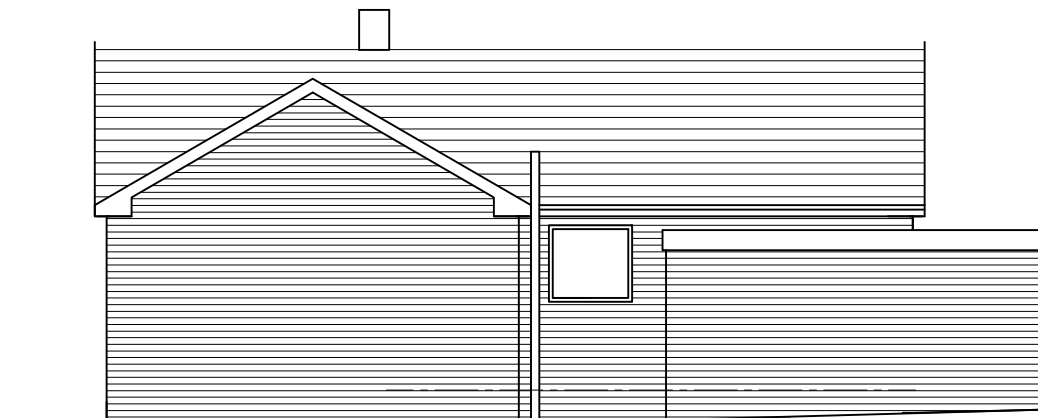


EXIST. EAST ELEVATION

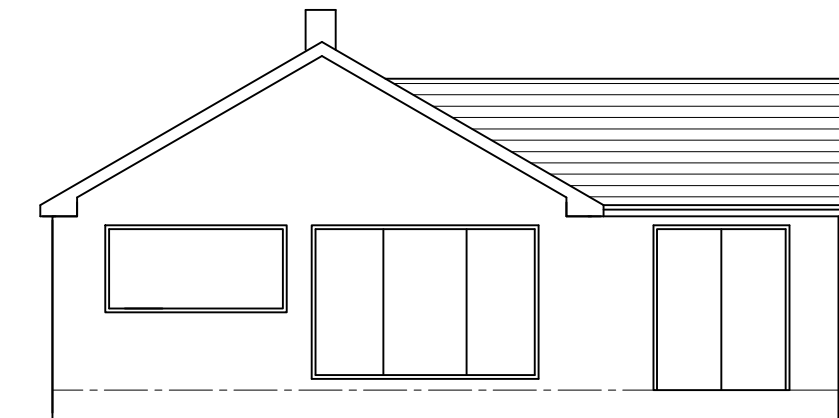


EXIST. SOUTH ELEVATION

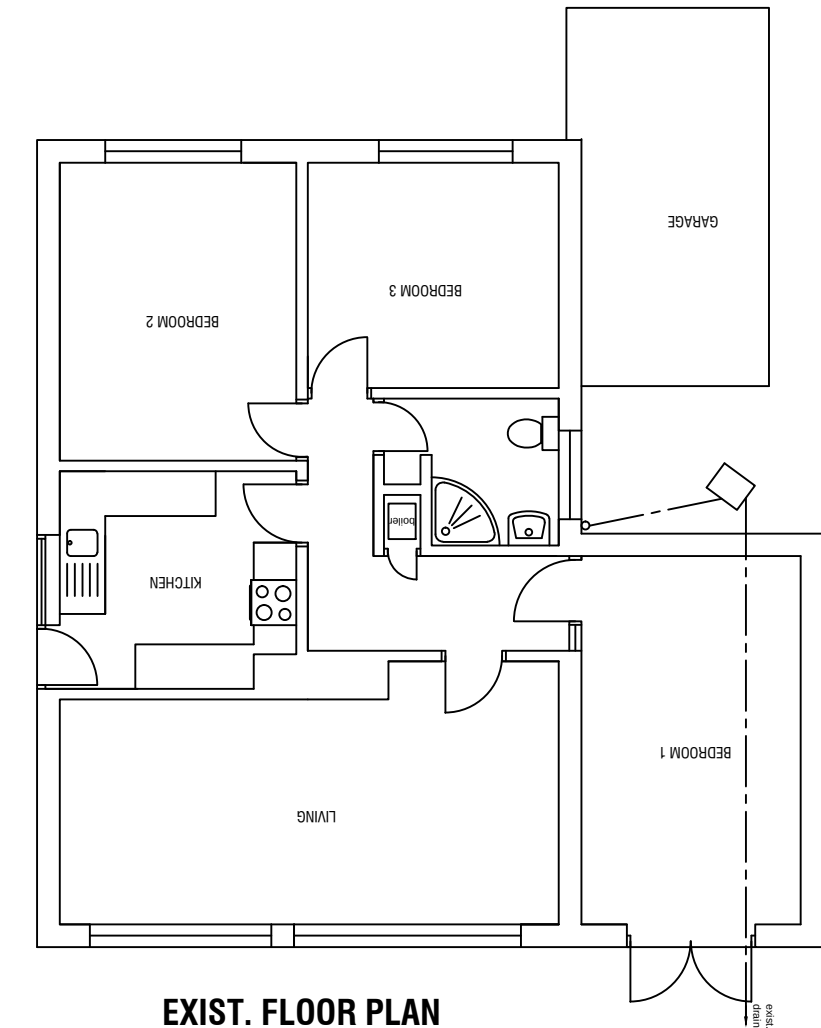


EXIST. FLOOR PLAN
1:100

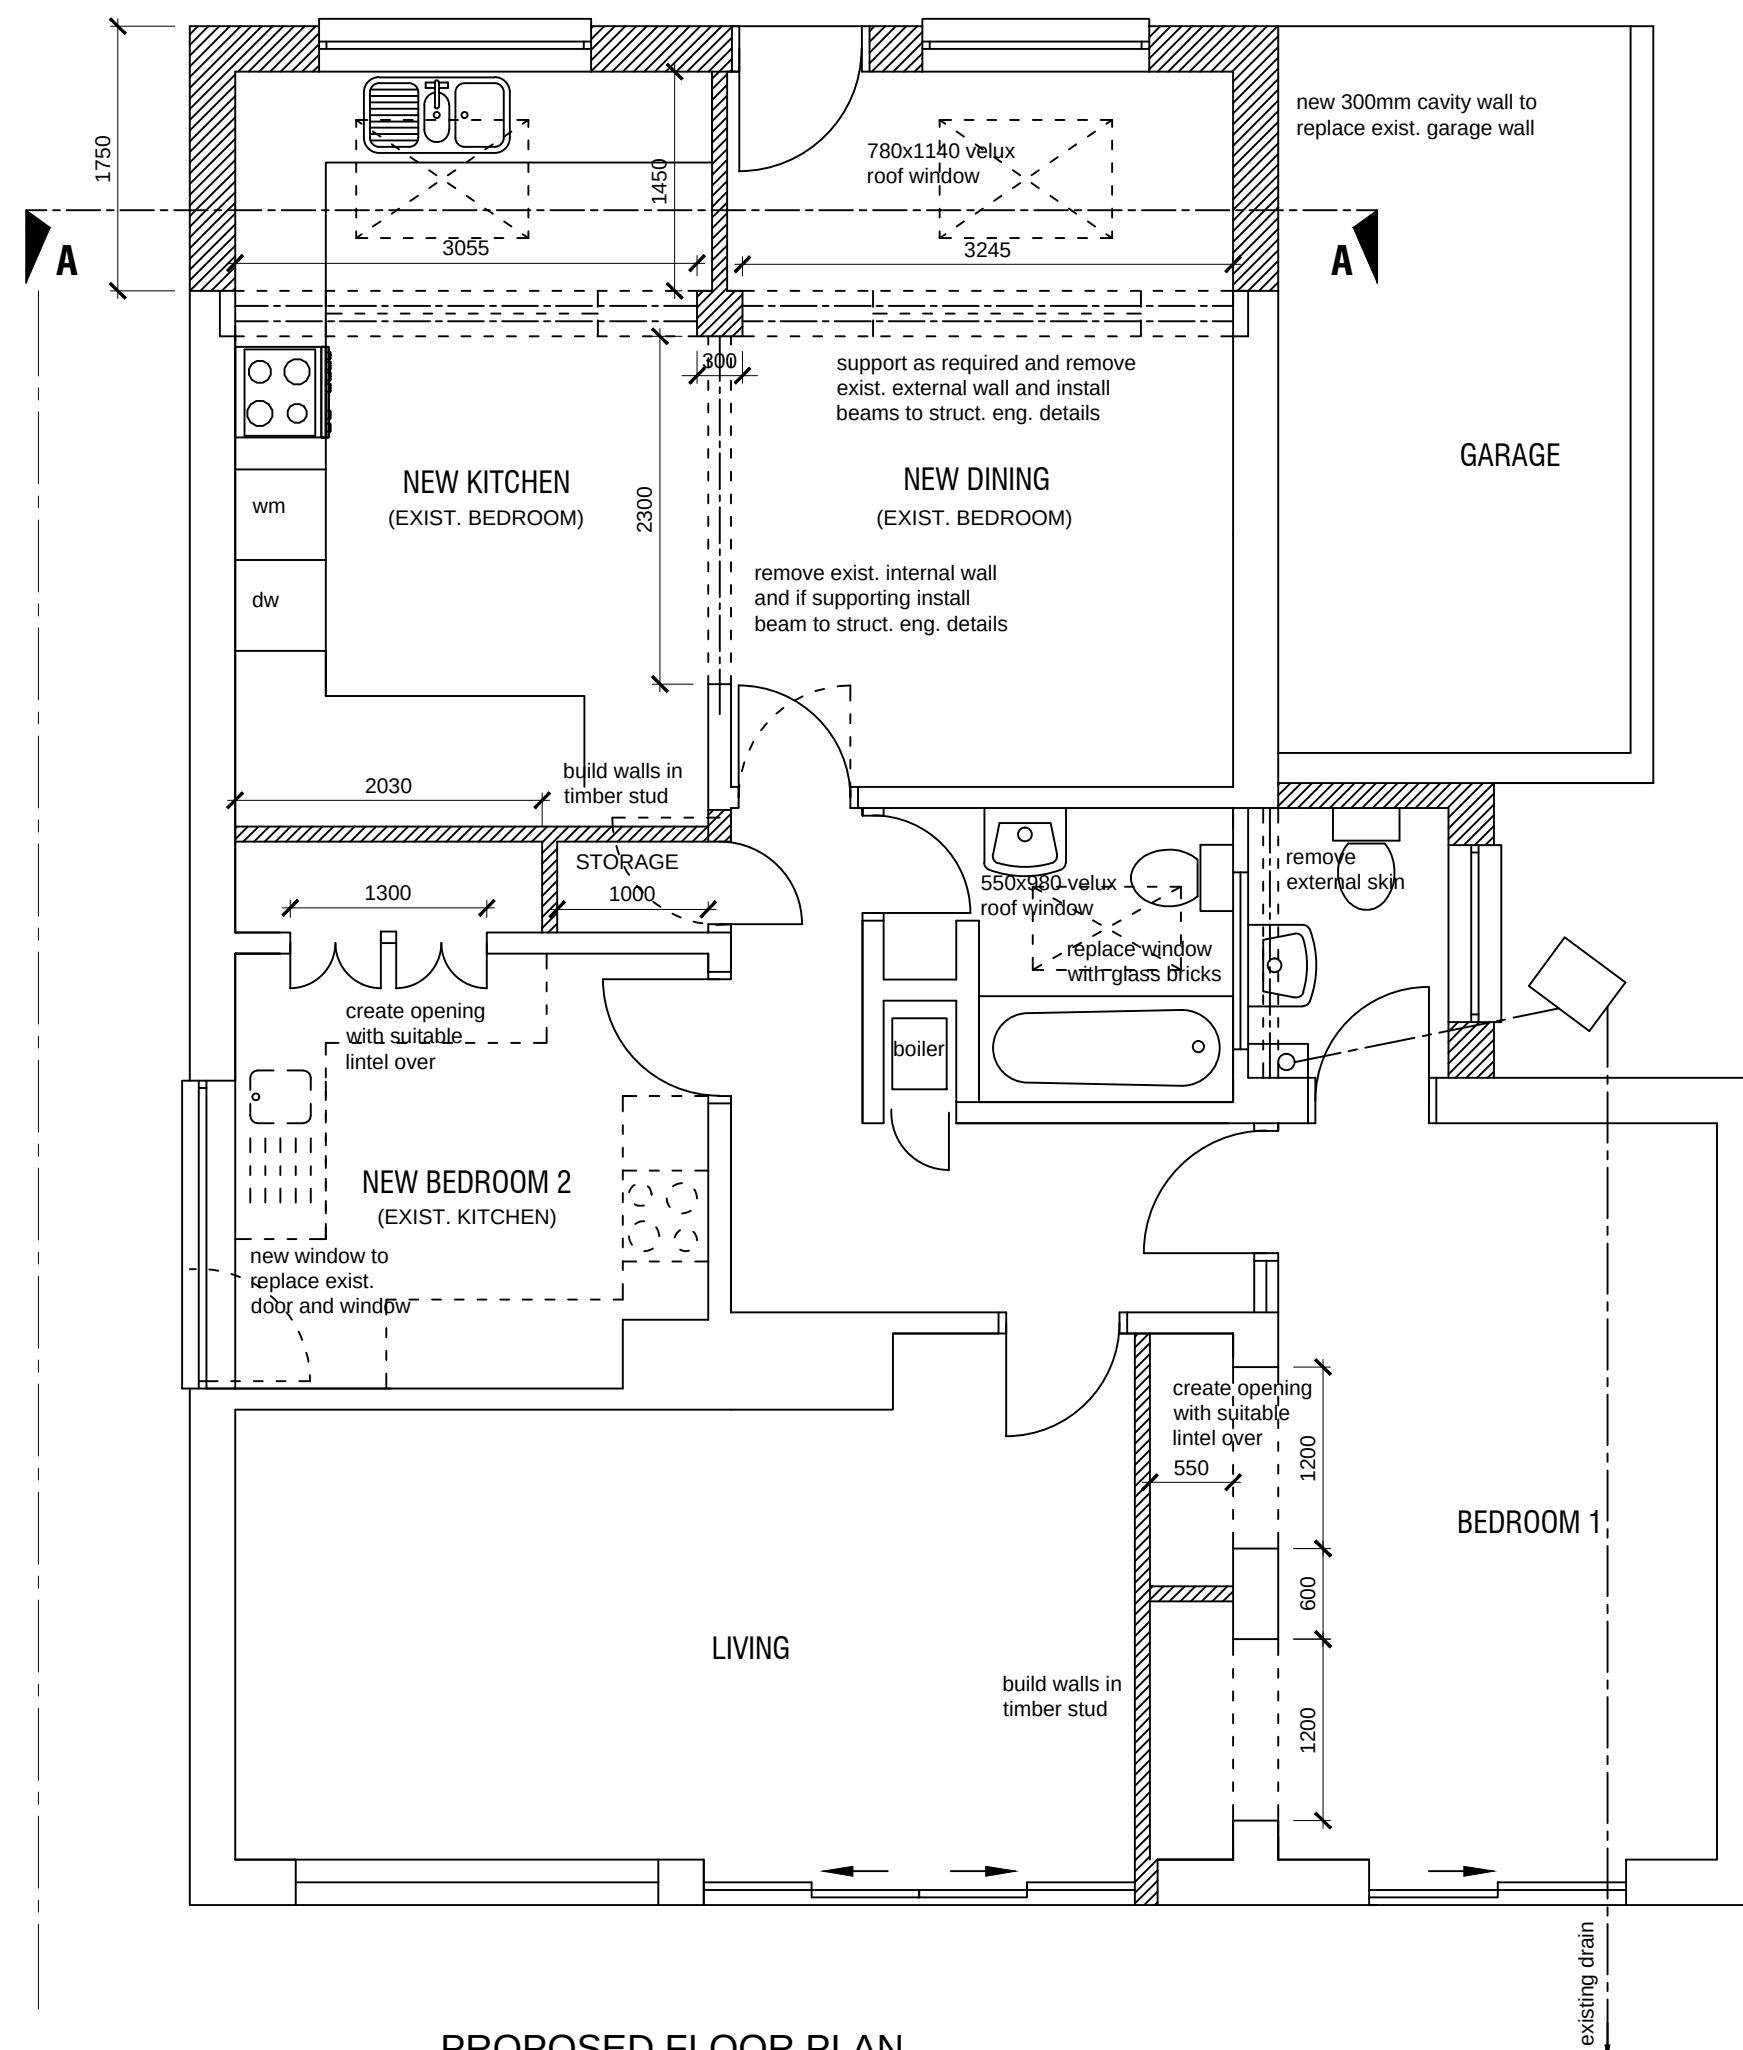

PROPOSED FLOOR PLAN
1:50

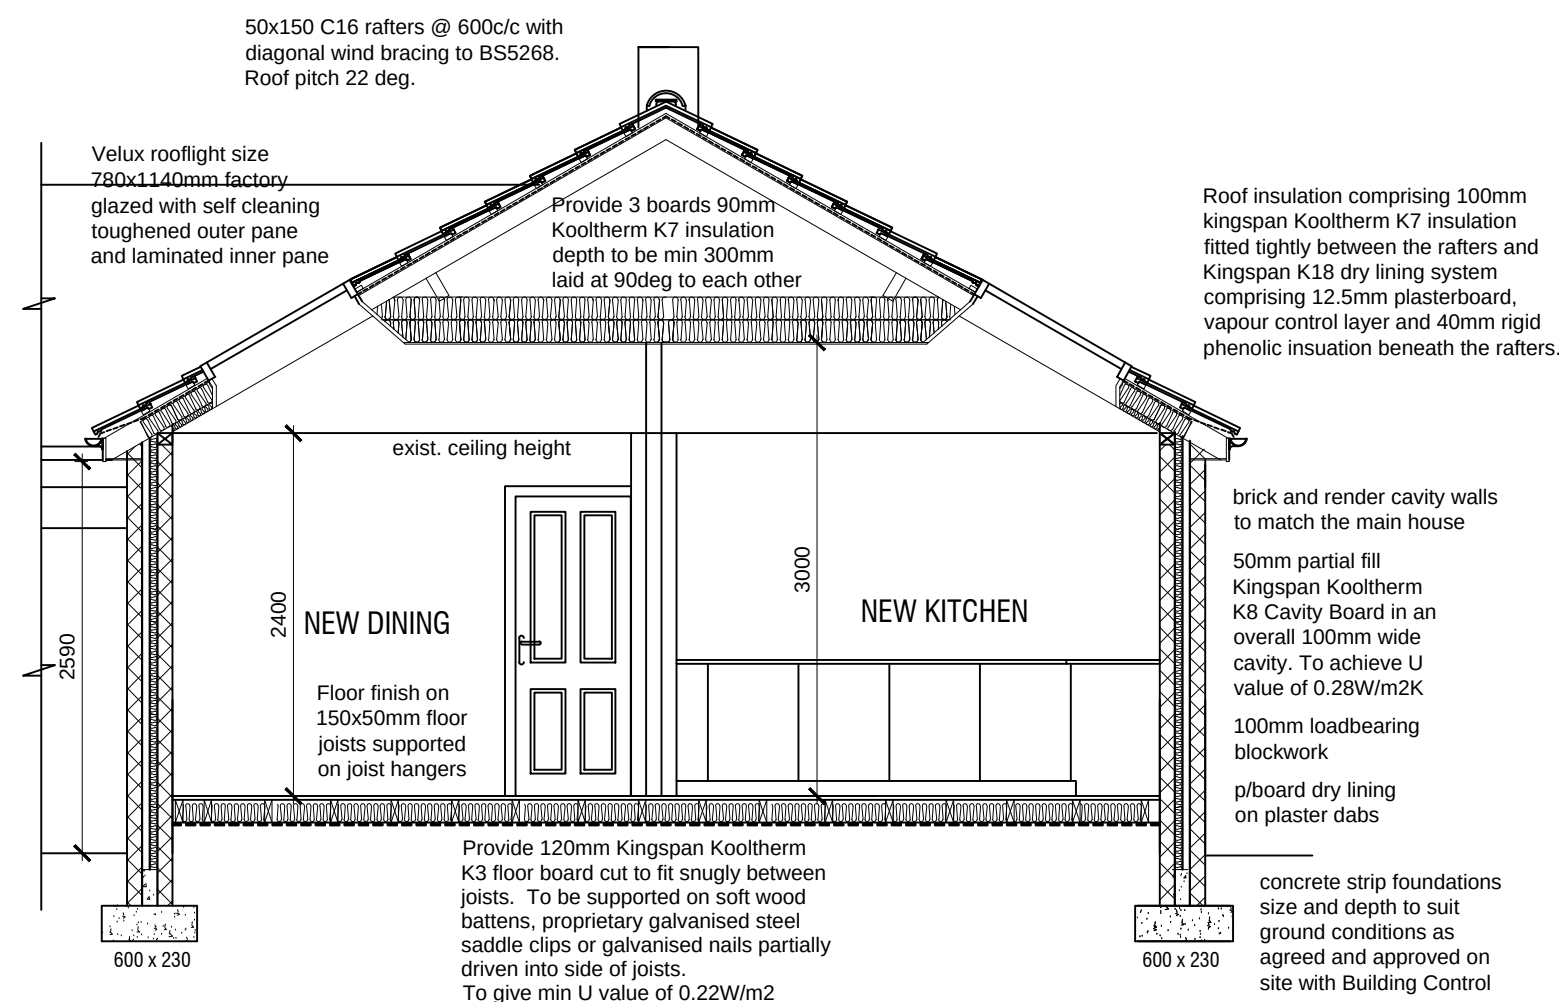

SECTION A-A
1:50

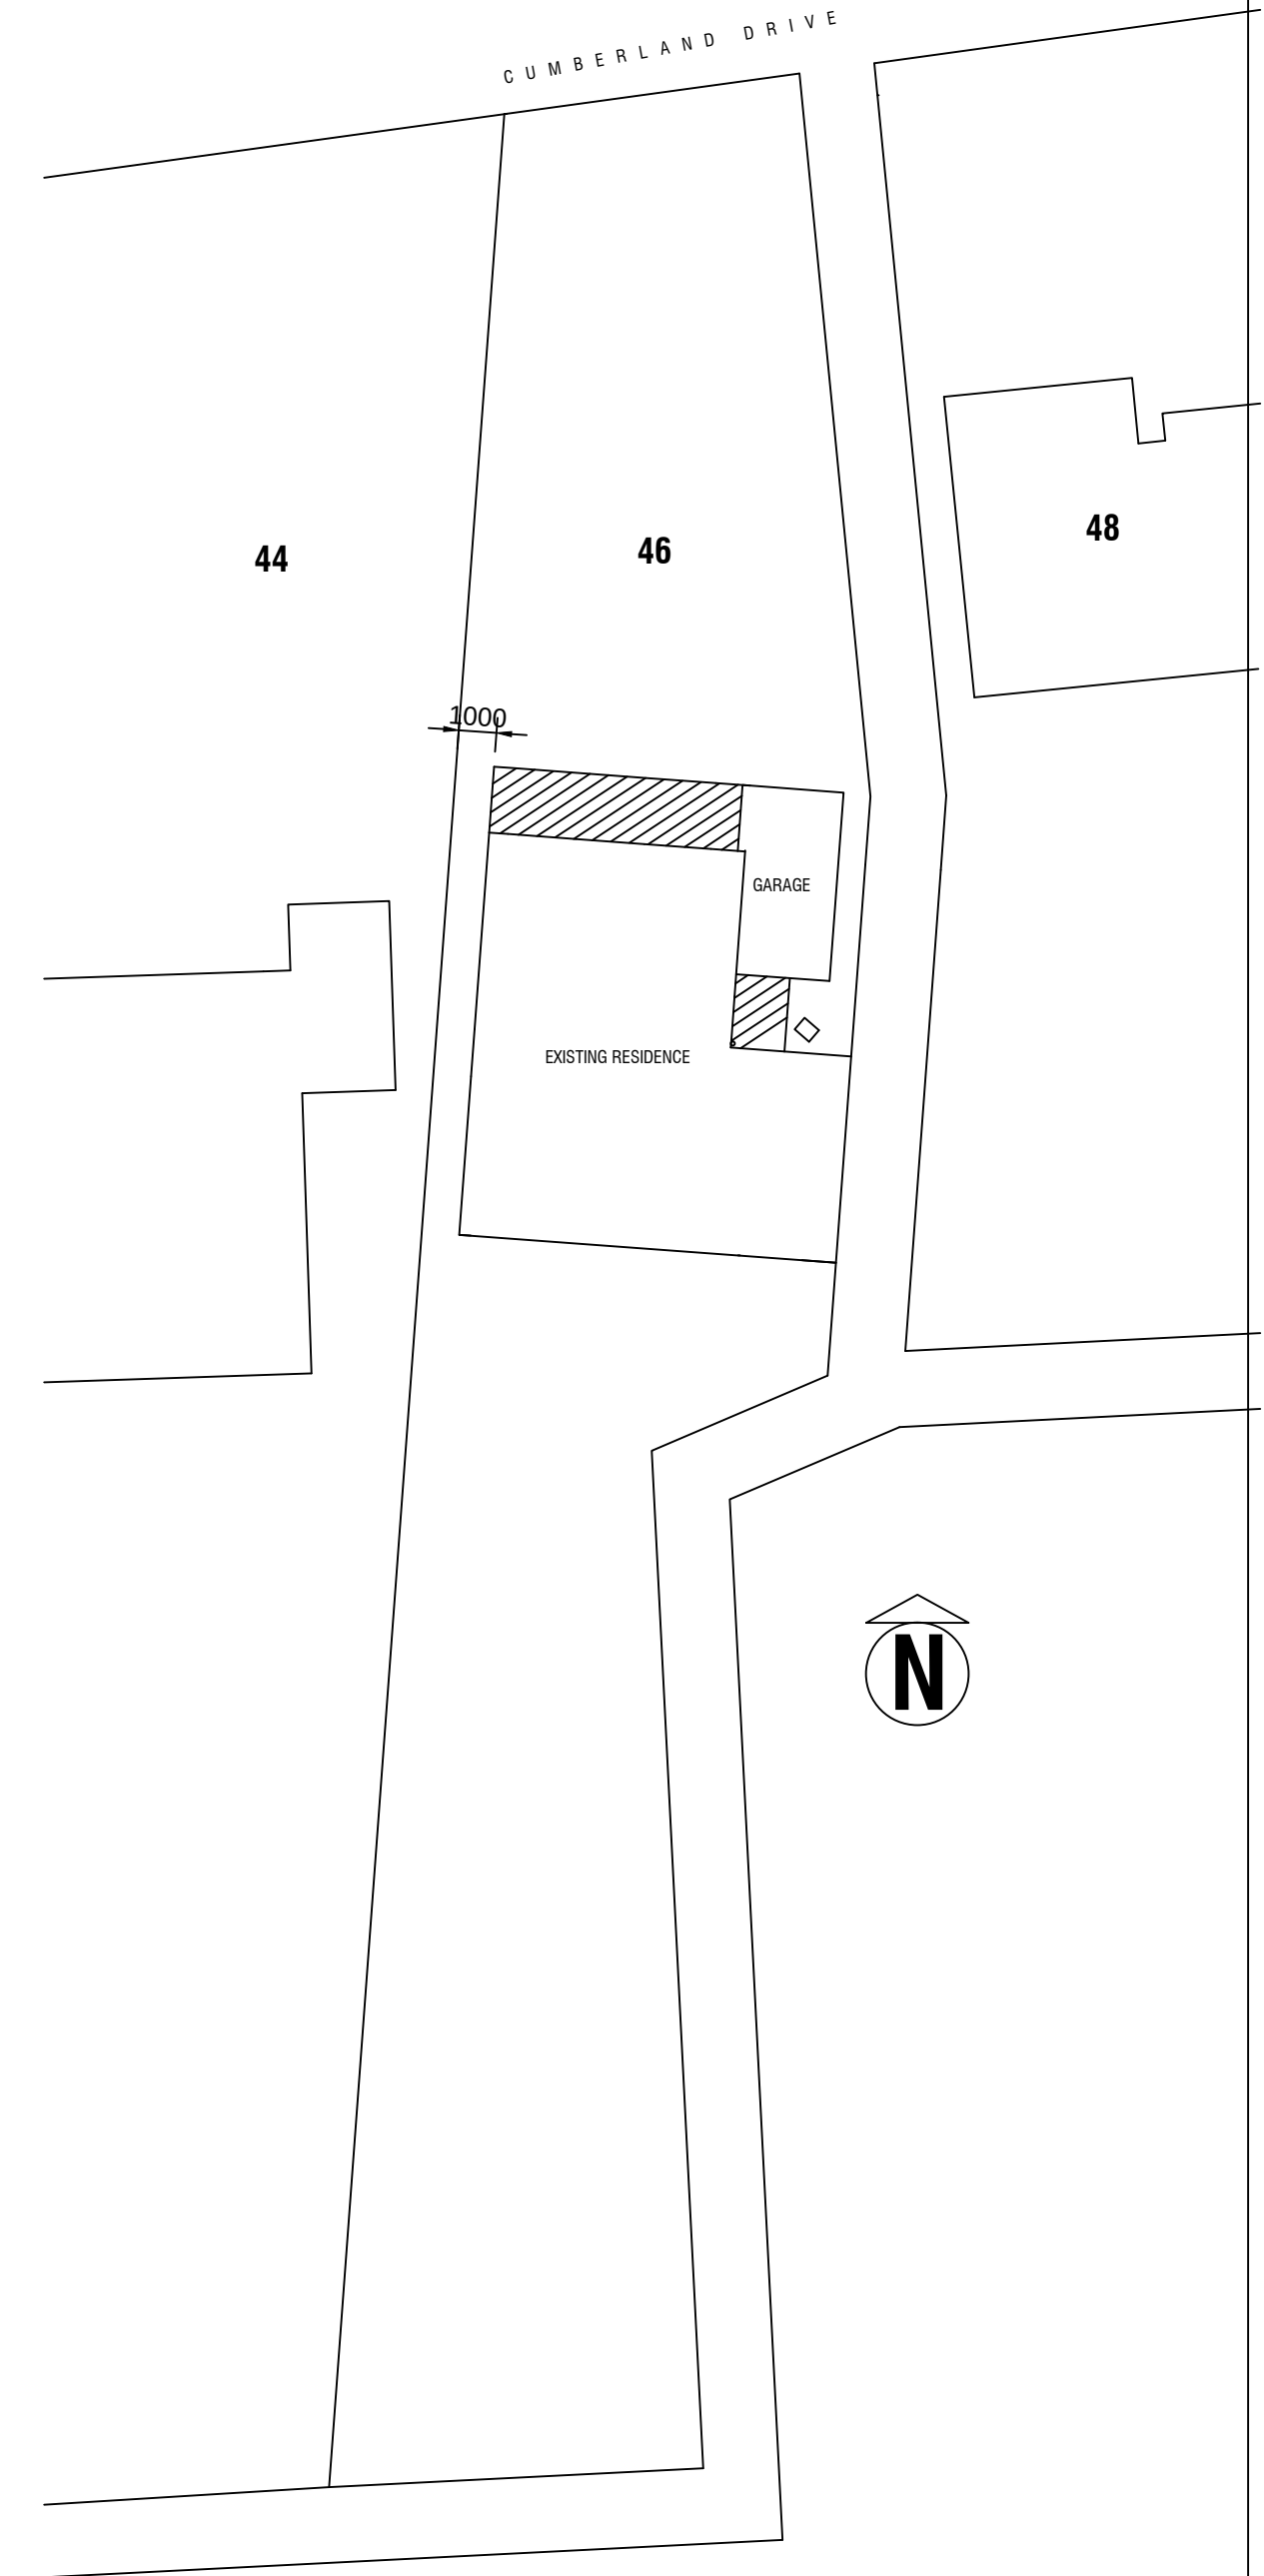

SITE PLAN
1:200

PROJECT TITLE ALTERATIONS TO BUNGALOW MR & MRS STEVE REDFORD 46 CUMBERLAND DRIVE, ARDSLEY, S71 5DF			
DRAWING TITLE EXISTING AND PROPOSED		DRAWING NO: R0319/1	
SCALE: 1:50; 1:100; 1:200 @ A1	DRAWN: CAROL PETTIFAR	DATE: 02.04.19	
CAROL PETTIFAR DESIGN 2 Hillcroft Farm Cottages, Kirkby Lane, Sicklinghall, Wetherby, LS22 4BP Tel: 01937 585221 Mobile: 0788 551 9766 Email: cpettifardesign@gmail.com			