

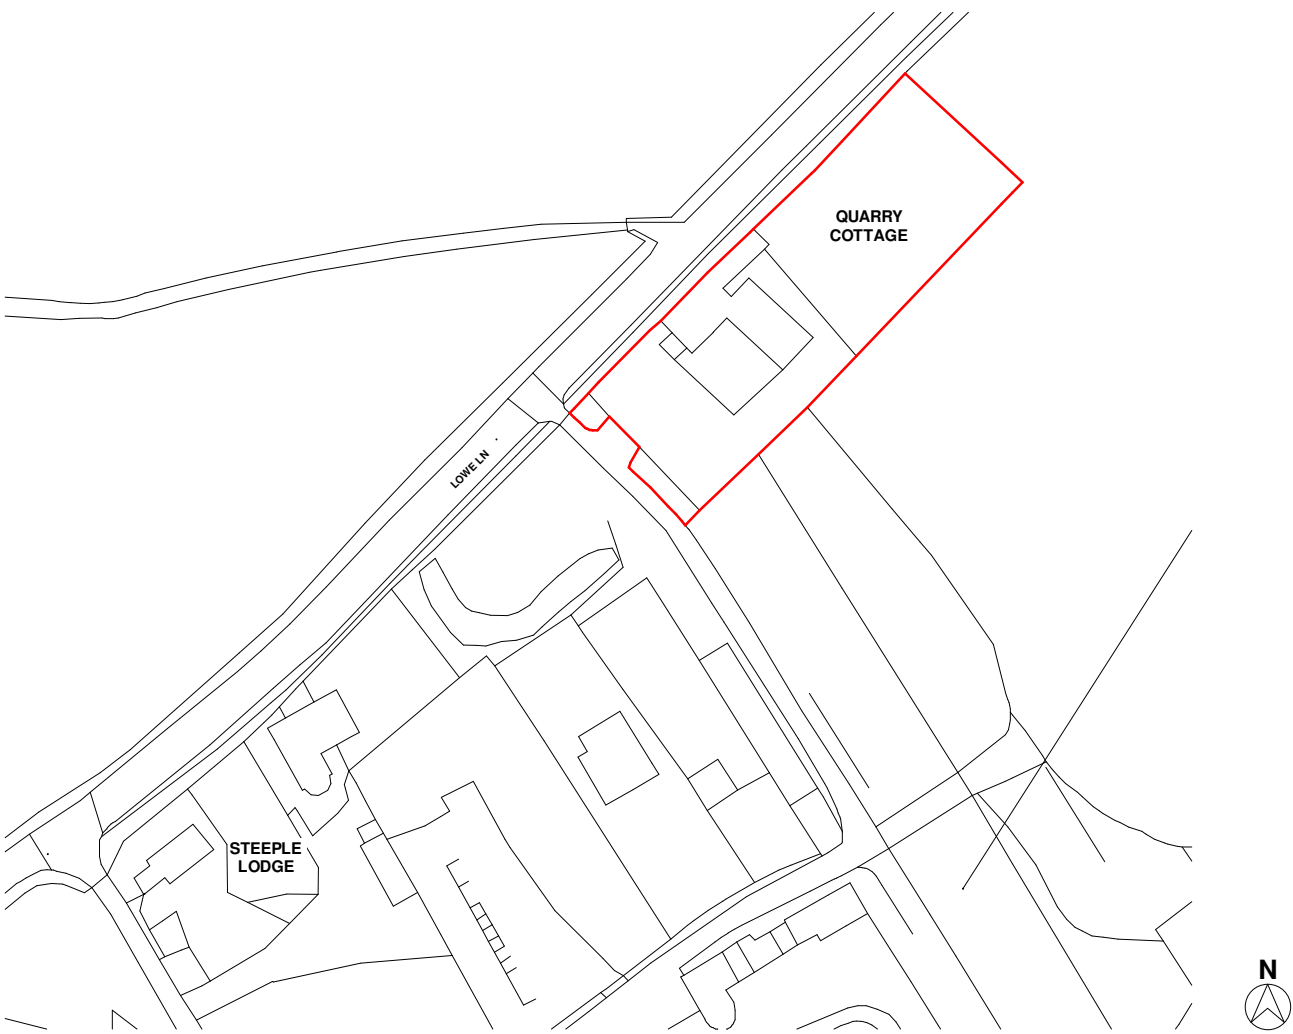


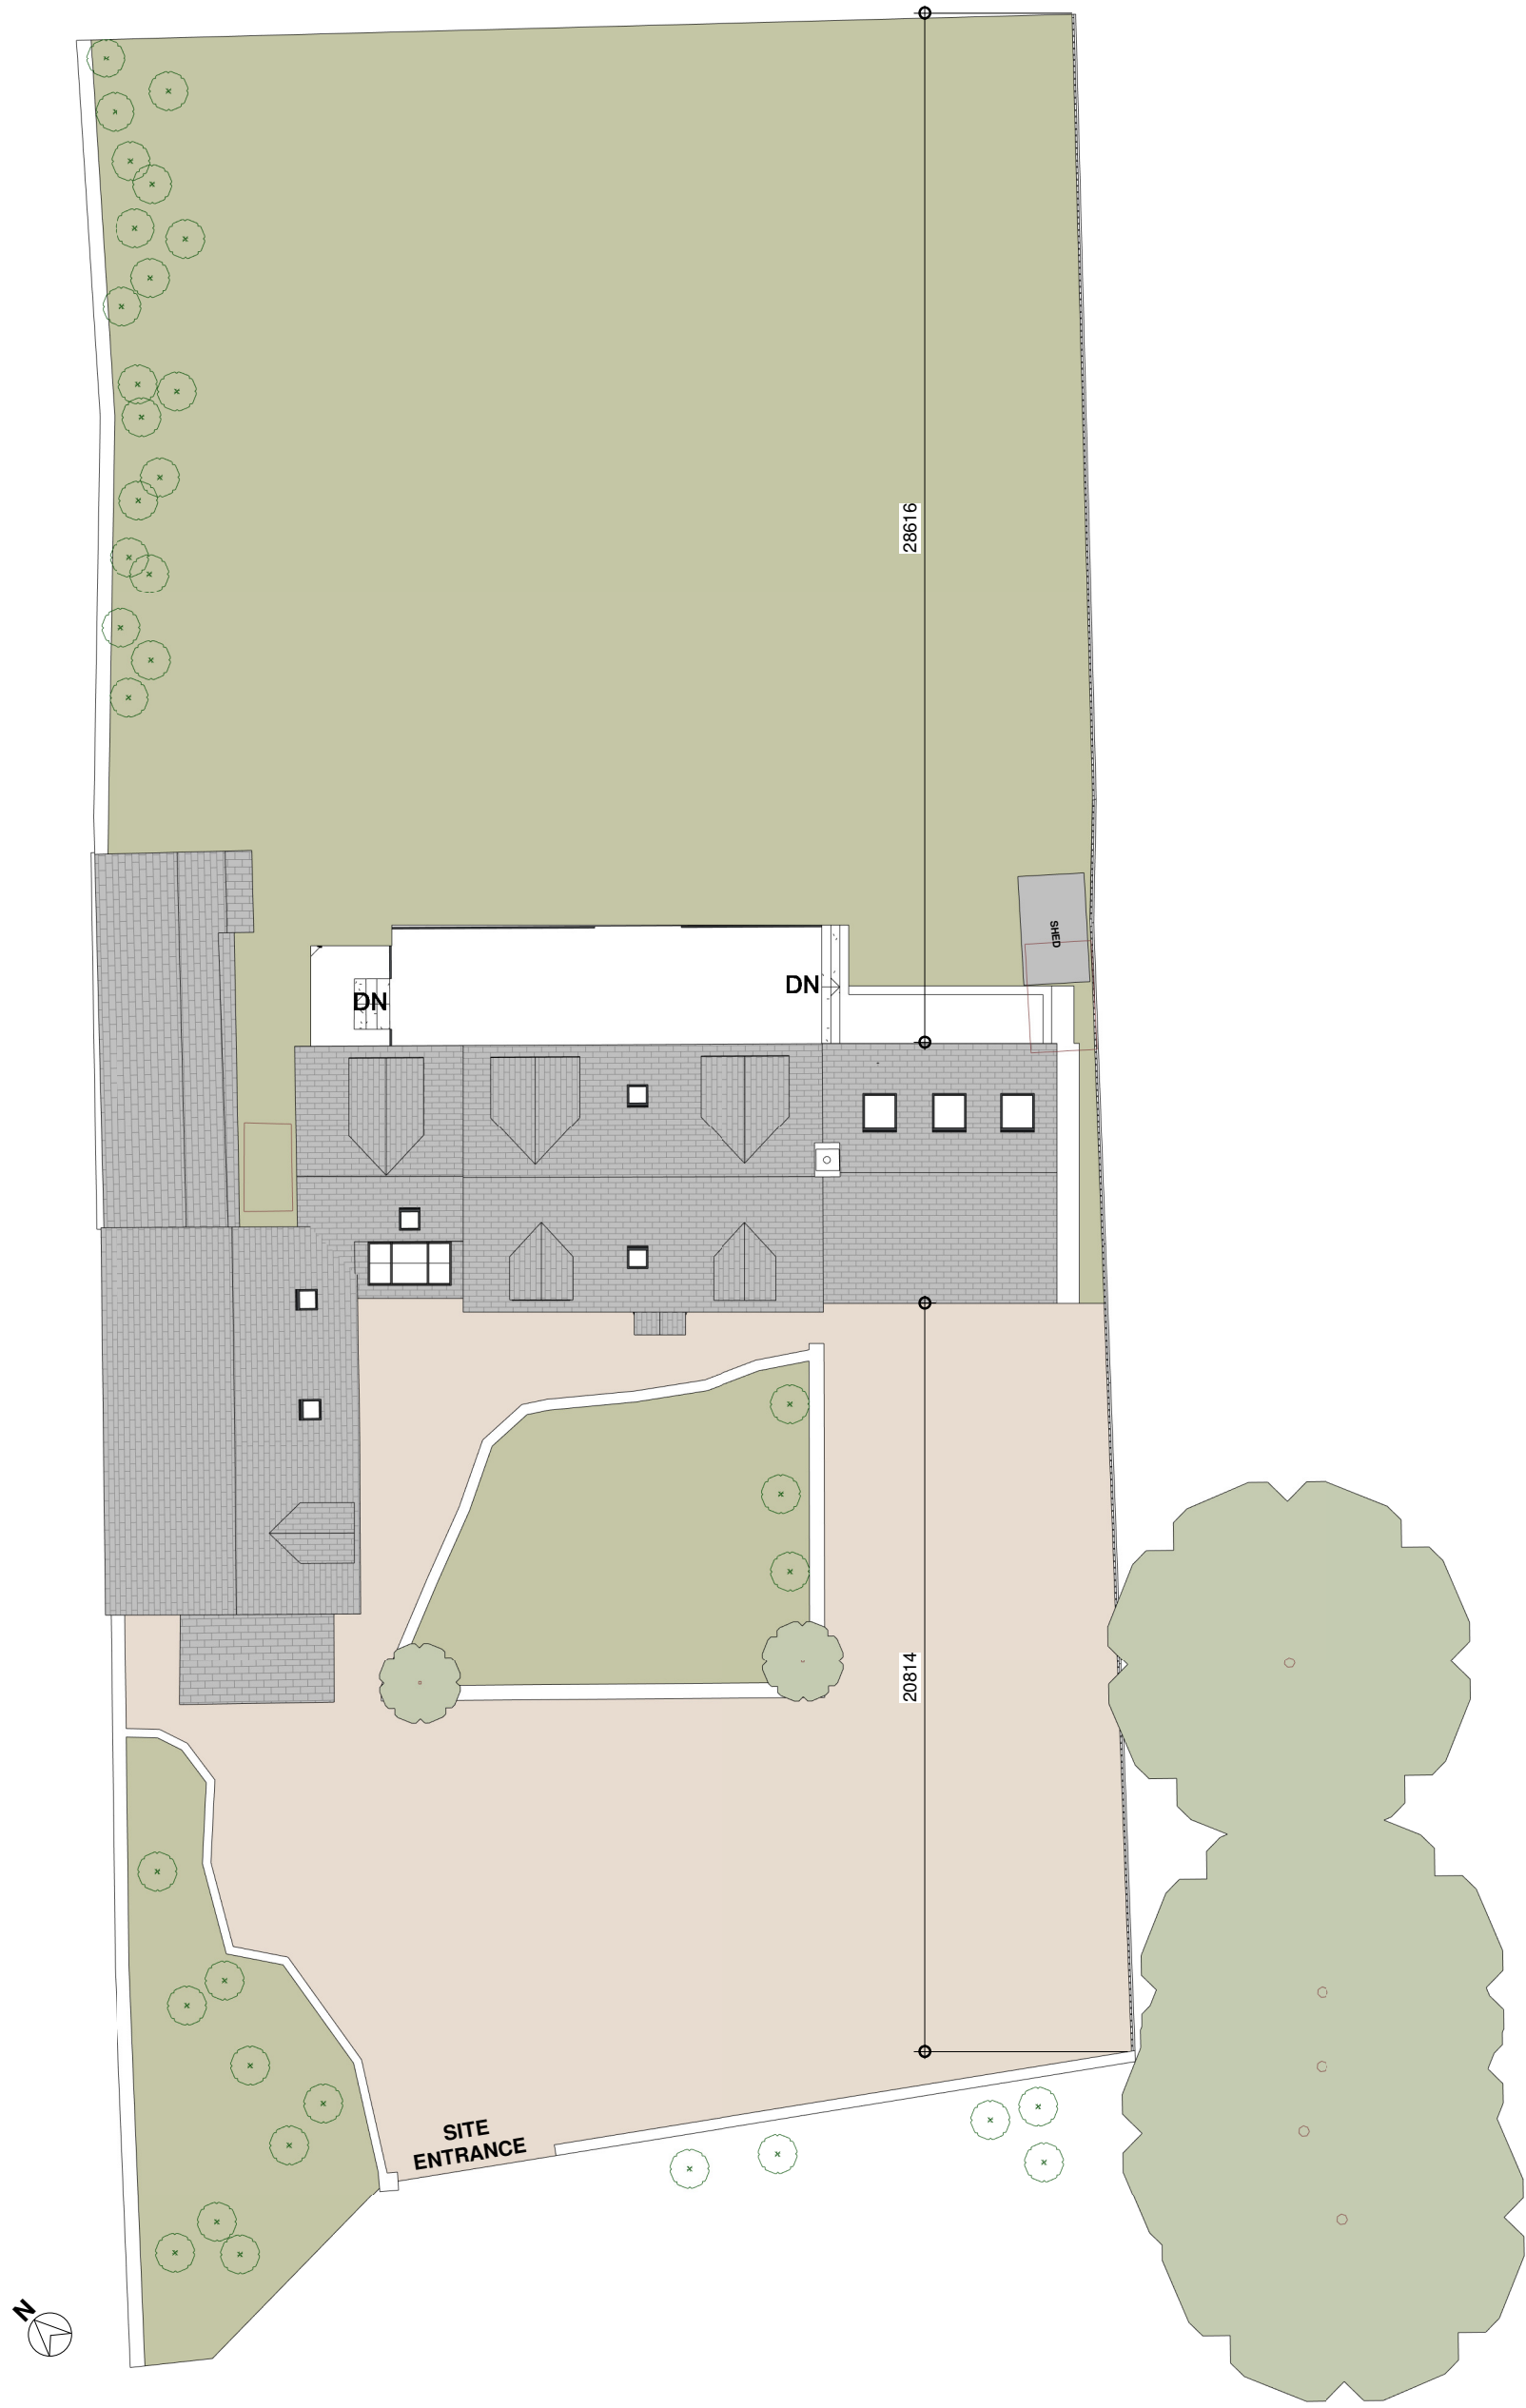

Site Location Plan

1 : 1250

Graphical Scale 1:1250

 

Site Plan

1 : 200

Graphical Scale 1:200



© The copyright in this drawing is vested in CodaStudios and no license or assignment of any kind has been, or is, granted to any third party whether by provision of copies or originals or otherwise unless agreed in writing.

DO NOT SCALE FROM THIS DRAWING


The contractor shall check and verify all dimensions on site and report any discrepancies in writing to CodaStudios before proceeding work

FOR ELECTRONIC DATA ISSUE

Electronic Data / drawings are issued as "read only" and should not be interrogated for measurement. All dimensions and levels should read, only from those values stated on the drawing. Coda Studios Ltd is not responsible for discrepancies caused by the overlay of other parties BIM/IFC models. These are overlaid purely as reference.

Revision		Date	Drawn	Checked
A	Pre-Planning Submission	22/05/23	VK	JH
B	Additional Dimensions	31/05/23	VK	JH
C	Revised Garage	14/08/23	VK	JH
D	Trees added to Site Plan	13/10/23	TH	JH
E	Revised Garage	16/10/23	TH	JH

CODA
Bespoke

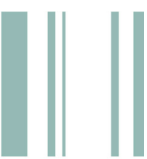

CODA Studios Ltd, Sellers Wheel, 151 Arundel St, Sheffield, S1 2NU.
T: 0114 279 4931 E: information@codastudios.co.uk

Client

Spencer Smith

Project

Quarry Cottage

Drawn	Checked	Date	Scale @ A1
VK	JH	22/05/23	As indicated

Title

Site and Location Plan

Suitability Code	Purpose for issue
	Concept

Drawing No

3213	-	CDA	-	XX	-	ST	-	DR	-	A	-	0500		E
Project		Originator		Volume		Level		Type		Role		Number		Revision